

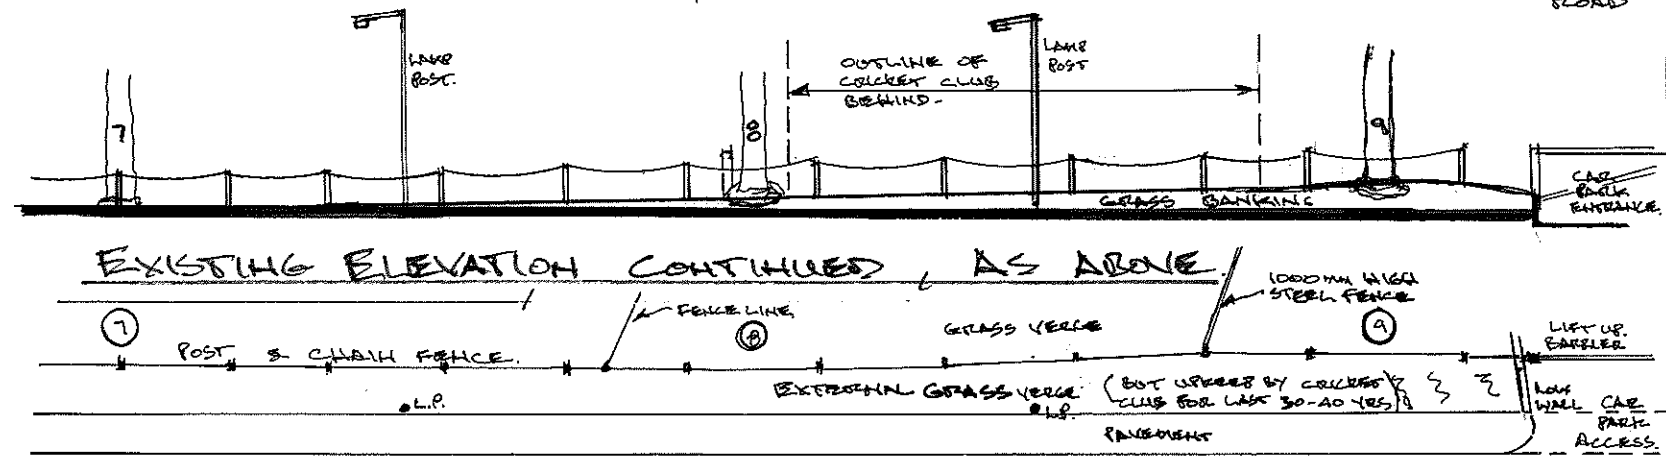




EXISTING PLAN OF ROAD/GROUND TO BRANDLES HOLME ROAD SIDE. 1:200.

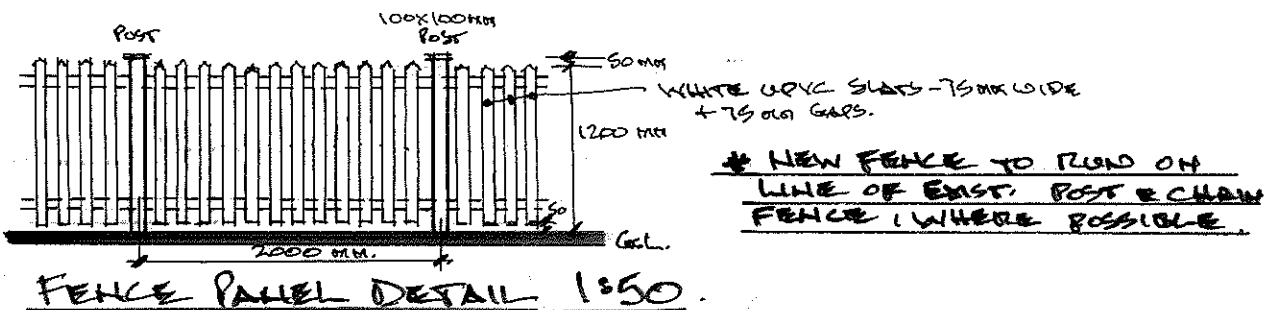

EXISTING PLAN CONTINUED, AS ABOVE.

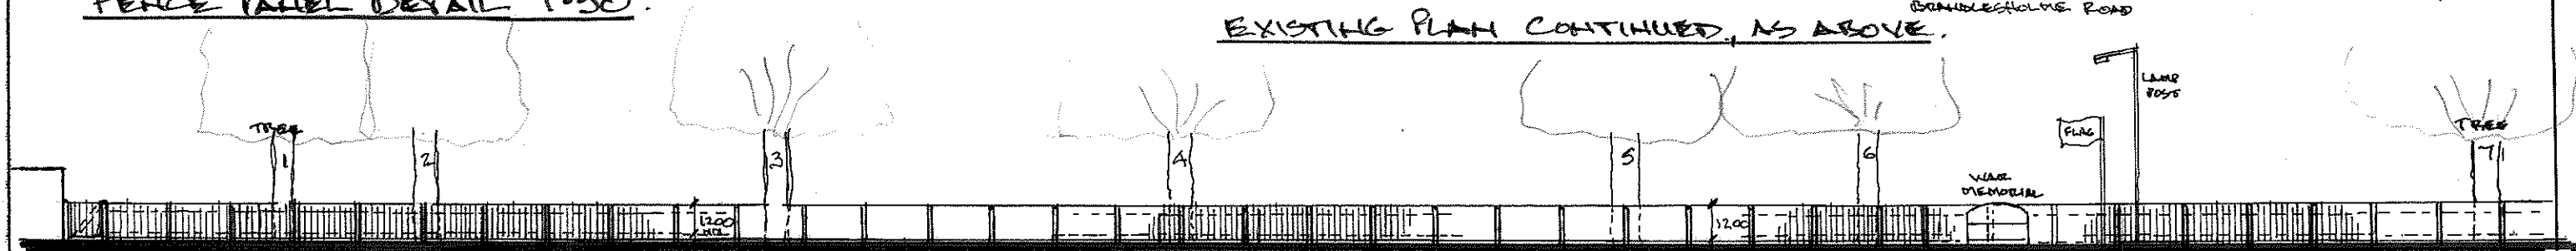

PROPOSED PLAN OF ROAD/CRICKET GROUND TO BRANDLES HOLME ROAD SIDE 1:200.

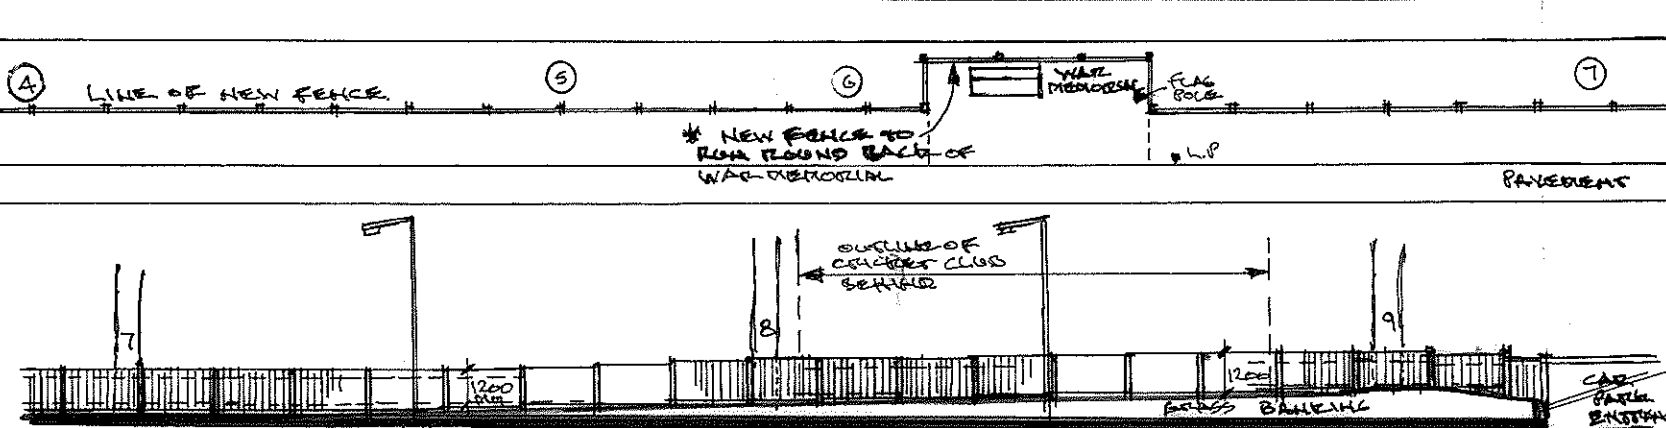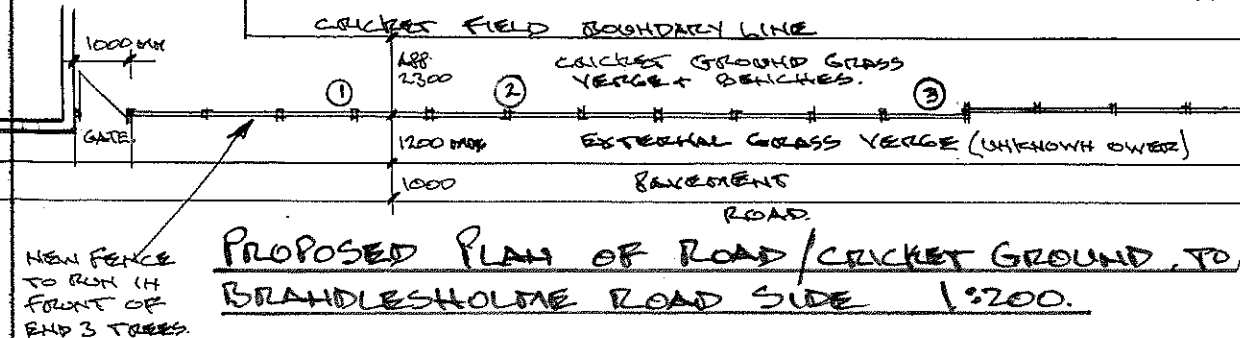

EXISTING PLAN CONTINUED, AS ABOVE.

**PROPOSED NEW 1200mm HIGH WHITE UPVC PICKET FENCE, ADJACENT TO ROAD AT GREENMOUNT CRICKET CLUB. BRANDLES HOLME ROAD, SCALE. 1:200. GREENMOUNT, BURY. DWG. NO. 9**