




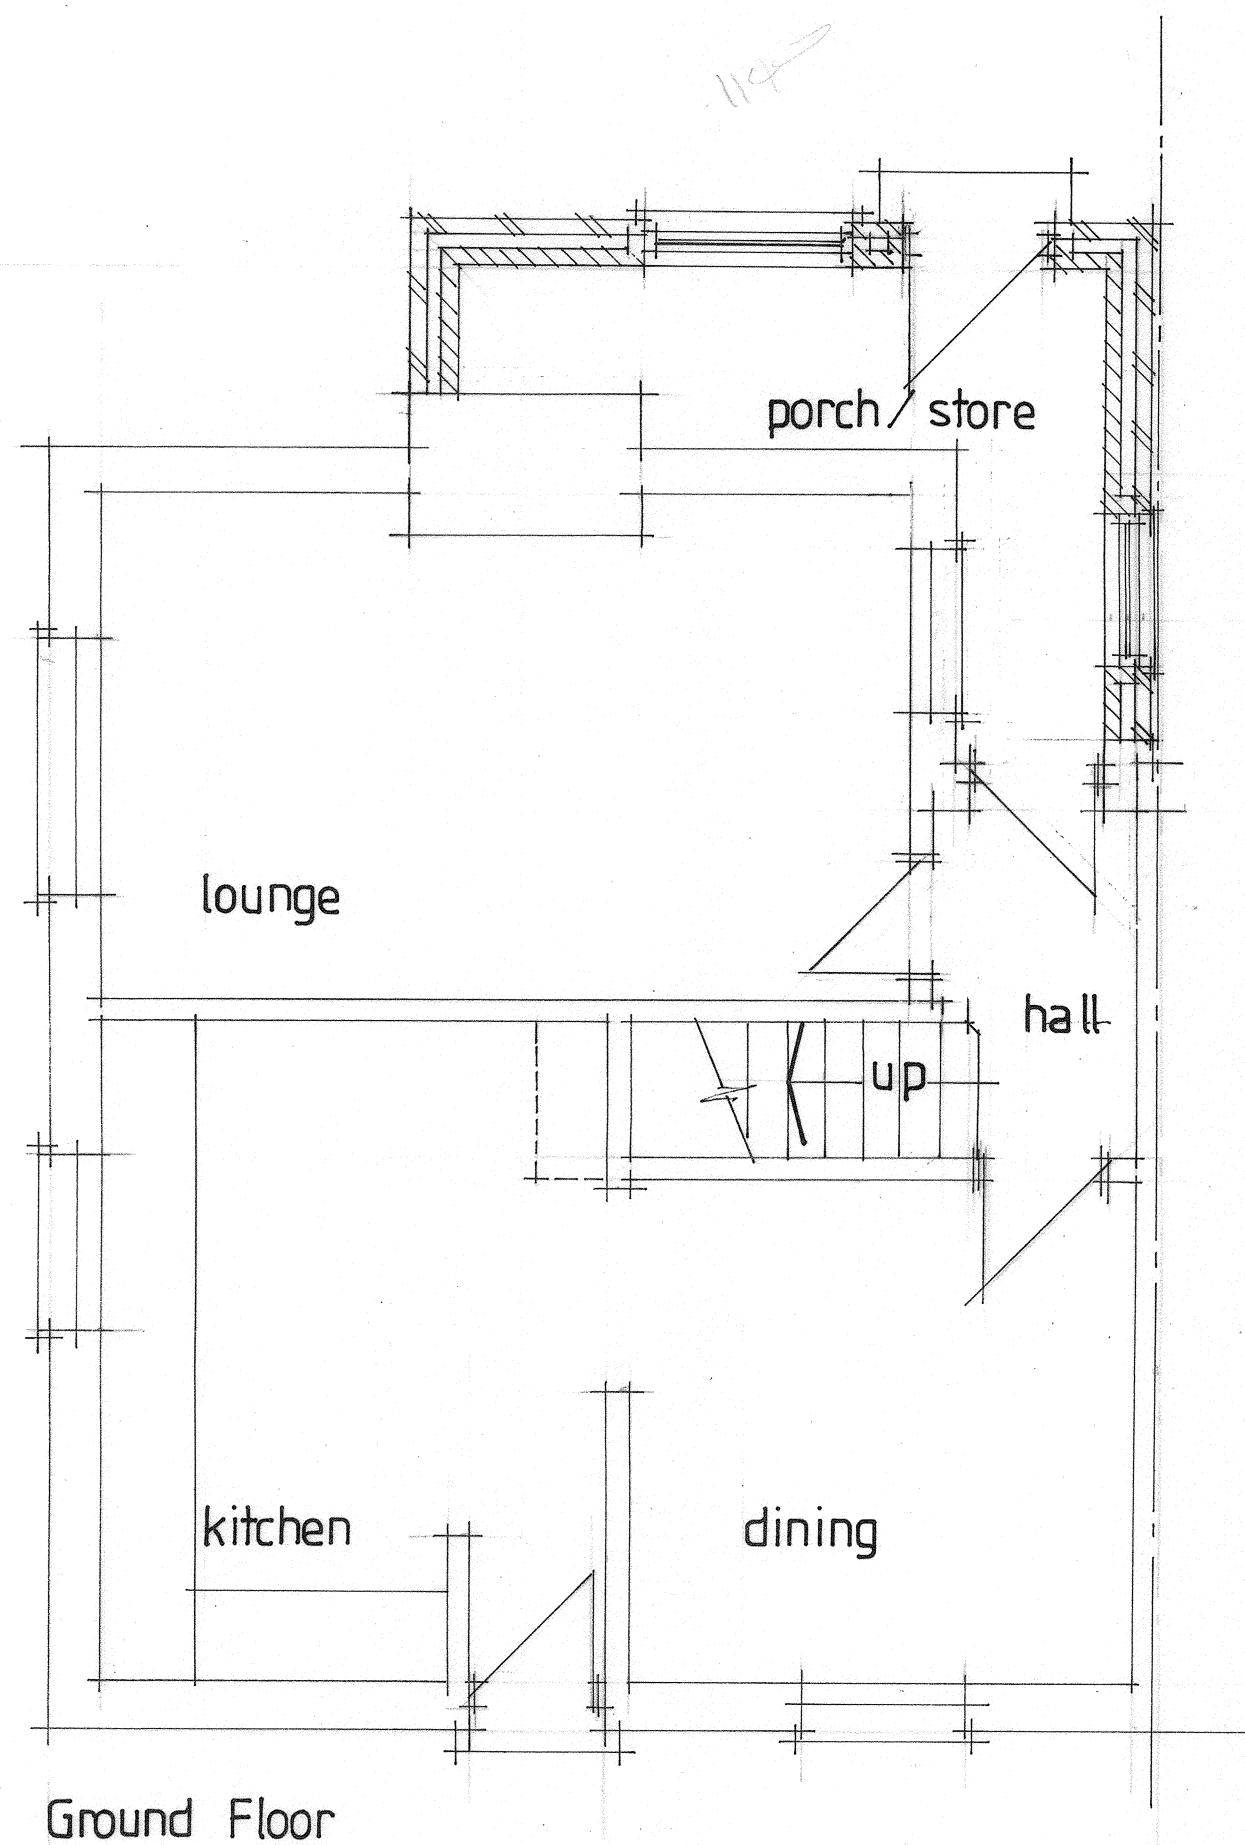


Elevations

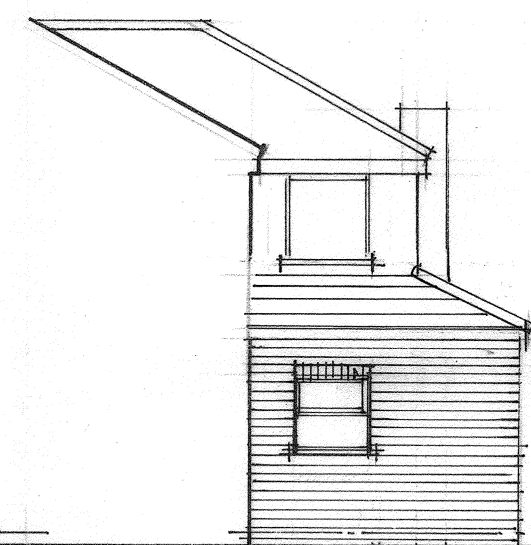

Side

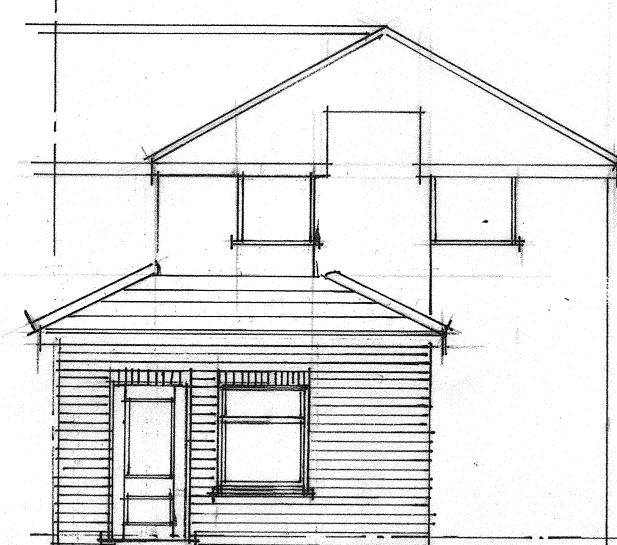

Front

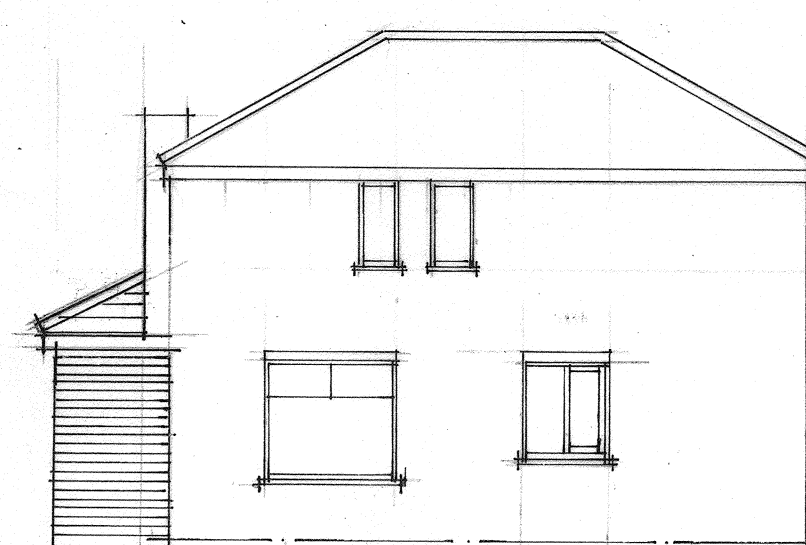

Side

No: A	Revision: BALCONY ASSOCIATED DECK REPLACED WITH HIRE DECK	Date: 20/9/20	Initial: CTW
ALPHA DESIGN 11 GILDA CRESCENT ROAD ECCLES M30 9AG TELEPHONE :0161 707 5533			
Project: 14 The Meadows Prestwich Bury			
Title: Proposed porch and detached gym			
Scale: 50:100	Date: Jan 20	Initial: CTW	
Drg. No: 2A			