



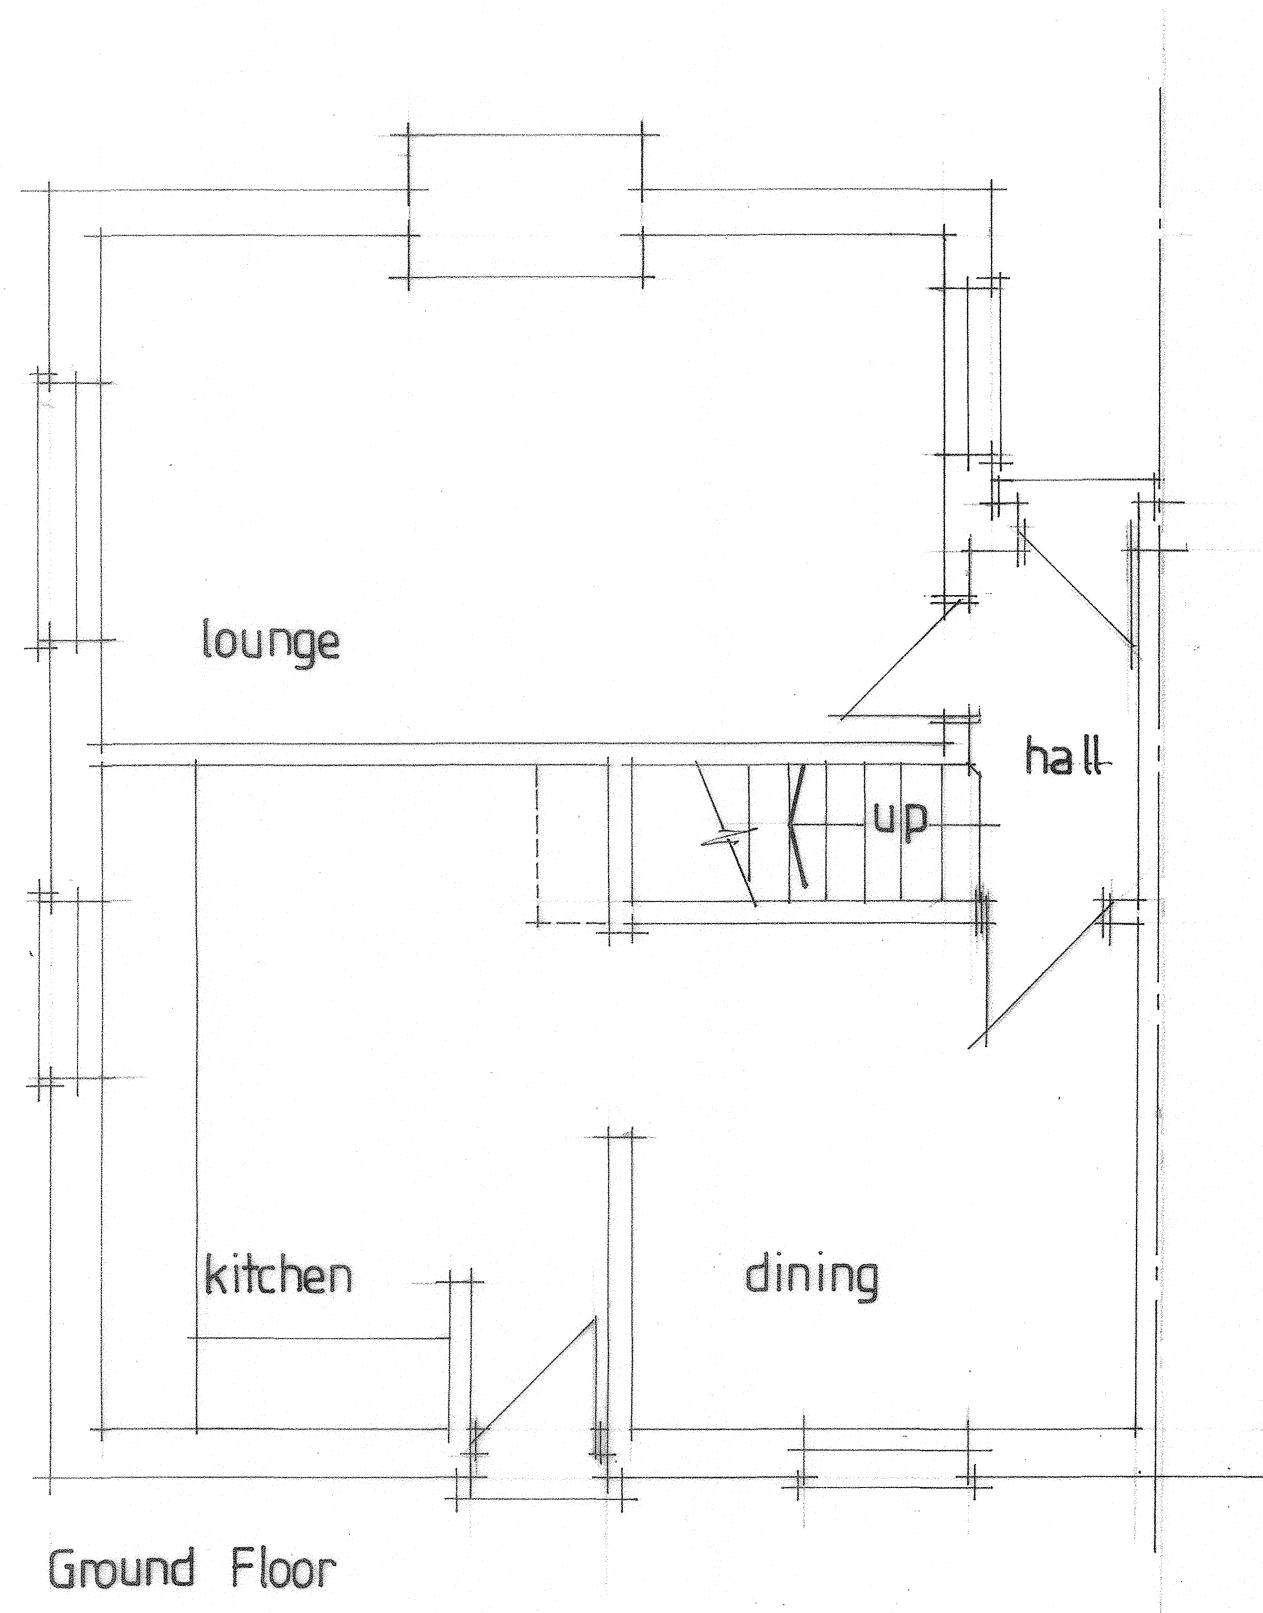

Elevations

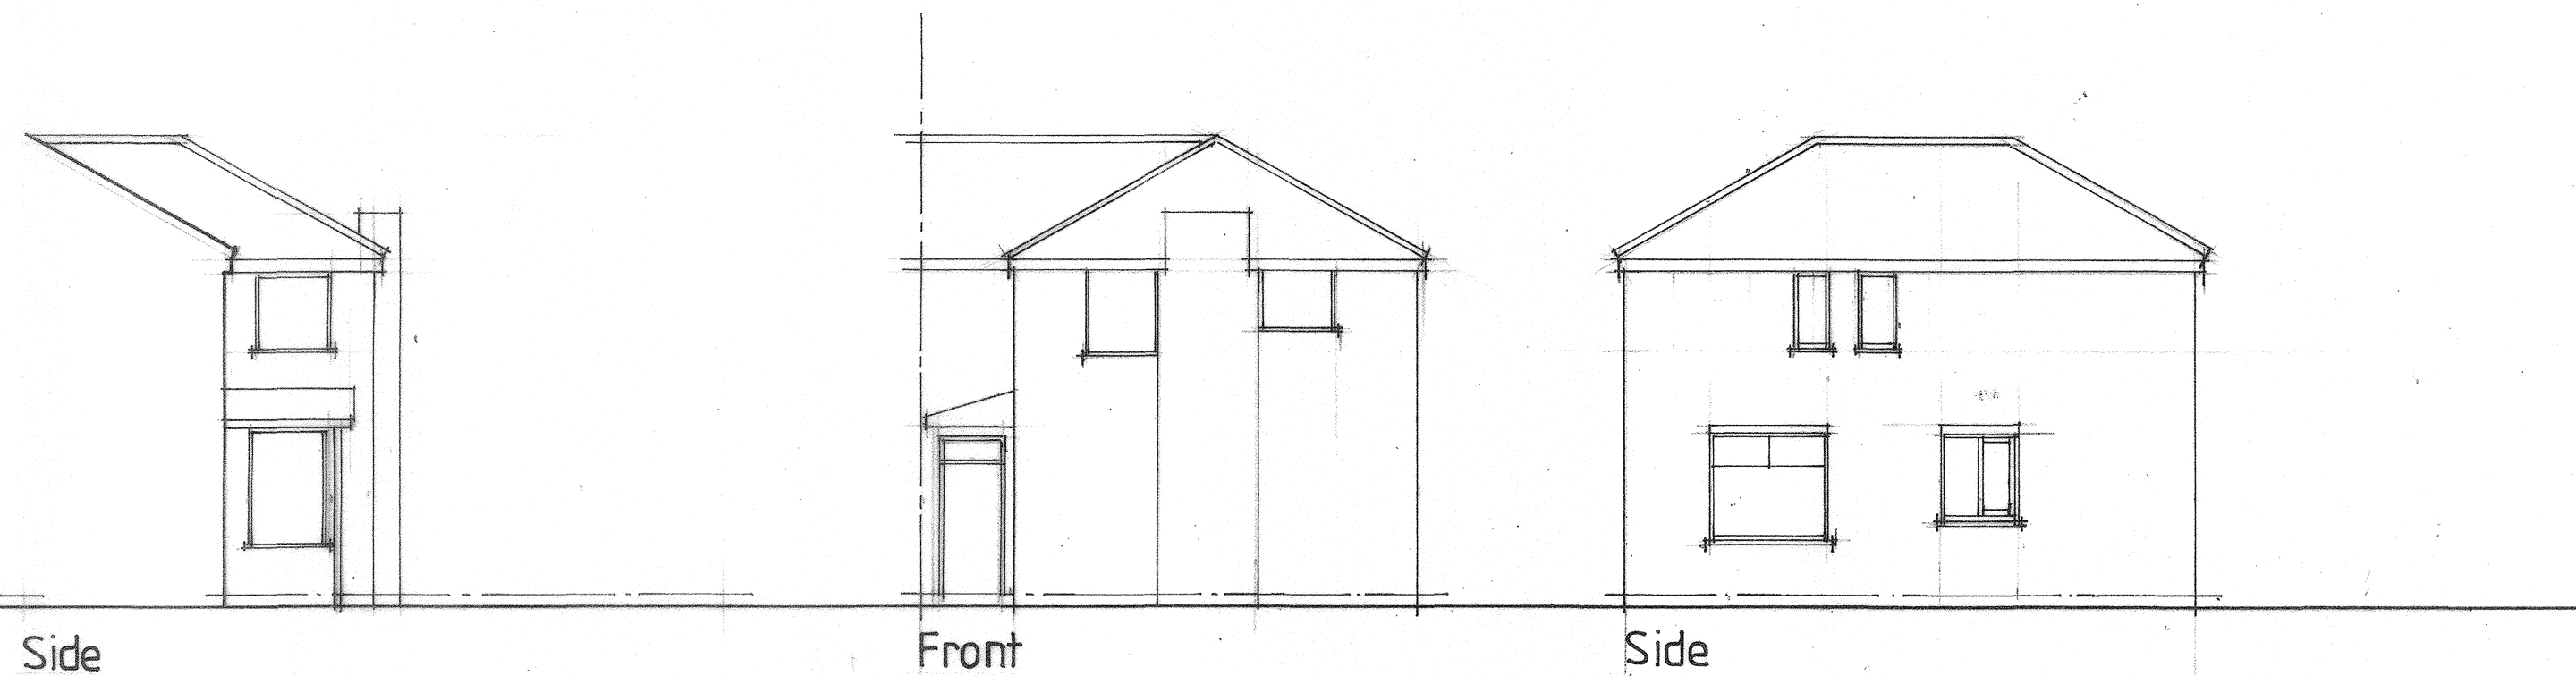

No:	Revision:	Date:	Initial:
ALPHA DESIGN 11 GILDA CRESCENT ROAD ECCLES M30 9AG TELEPHONE :0161 707 5533			
Project:		14 The Meadows Prestwich Bury	
Title:		Existing G.F plan and Elevations	
Scale: 50.100	Date: Jan 20	Initial: CTW.	
Drg. No:		1	