


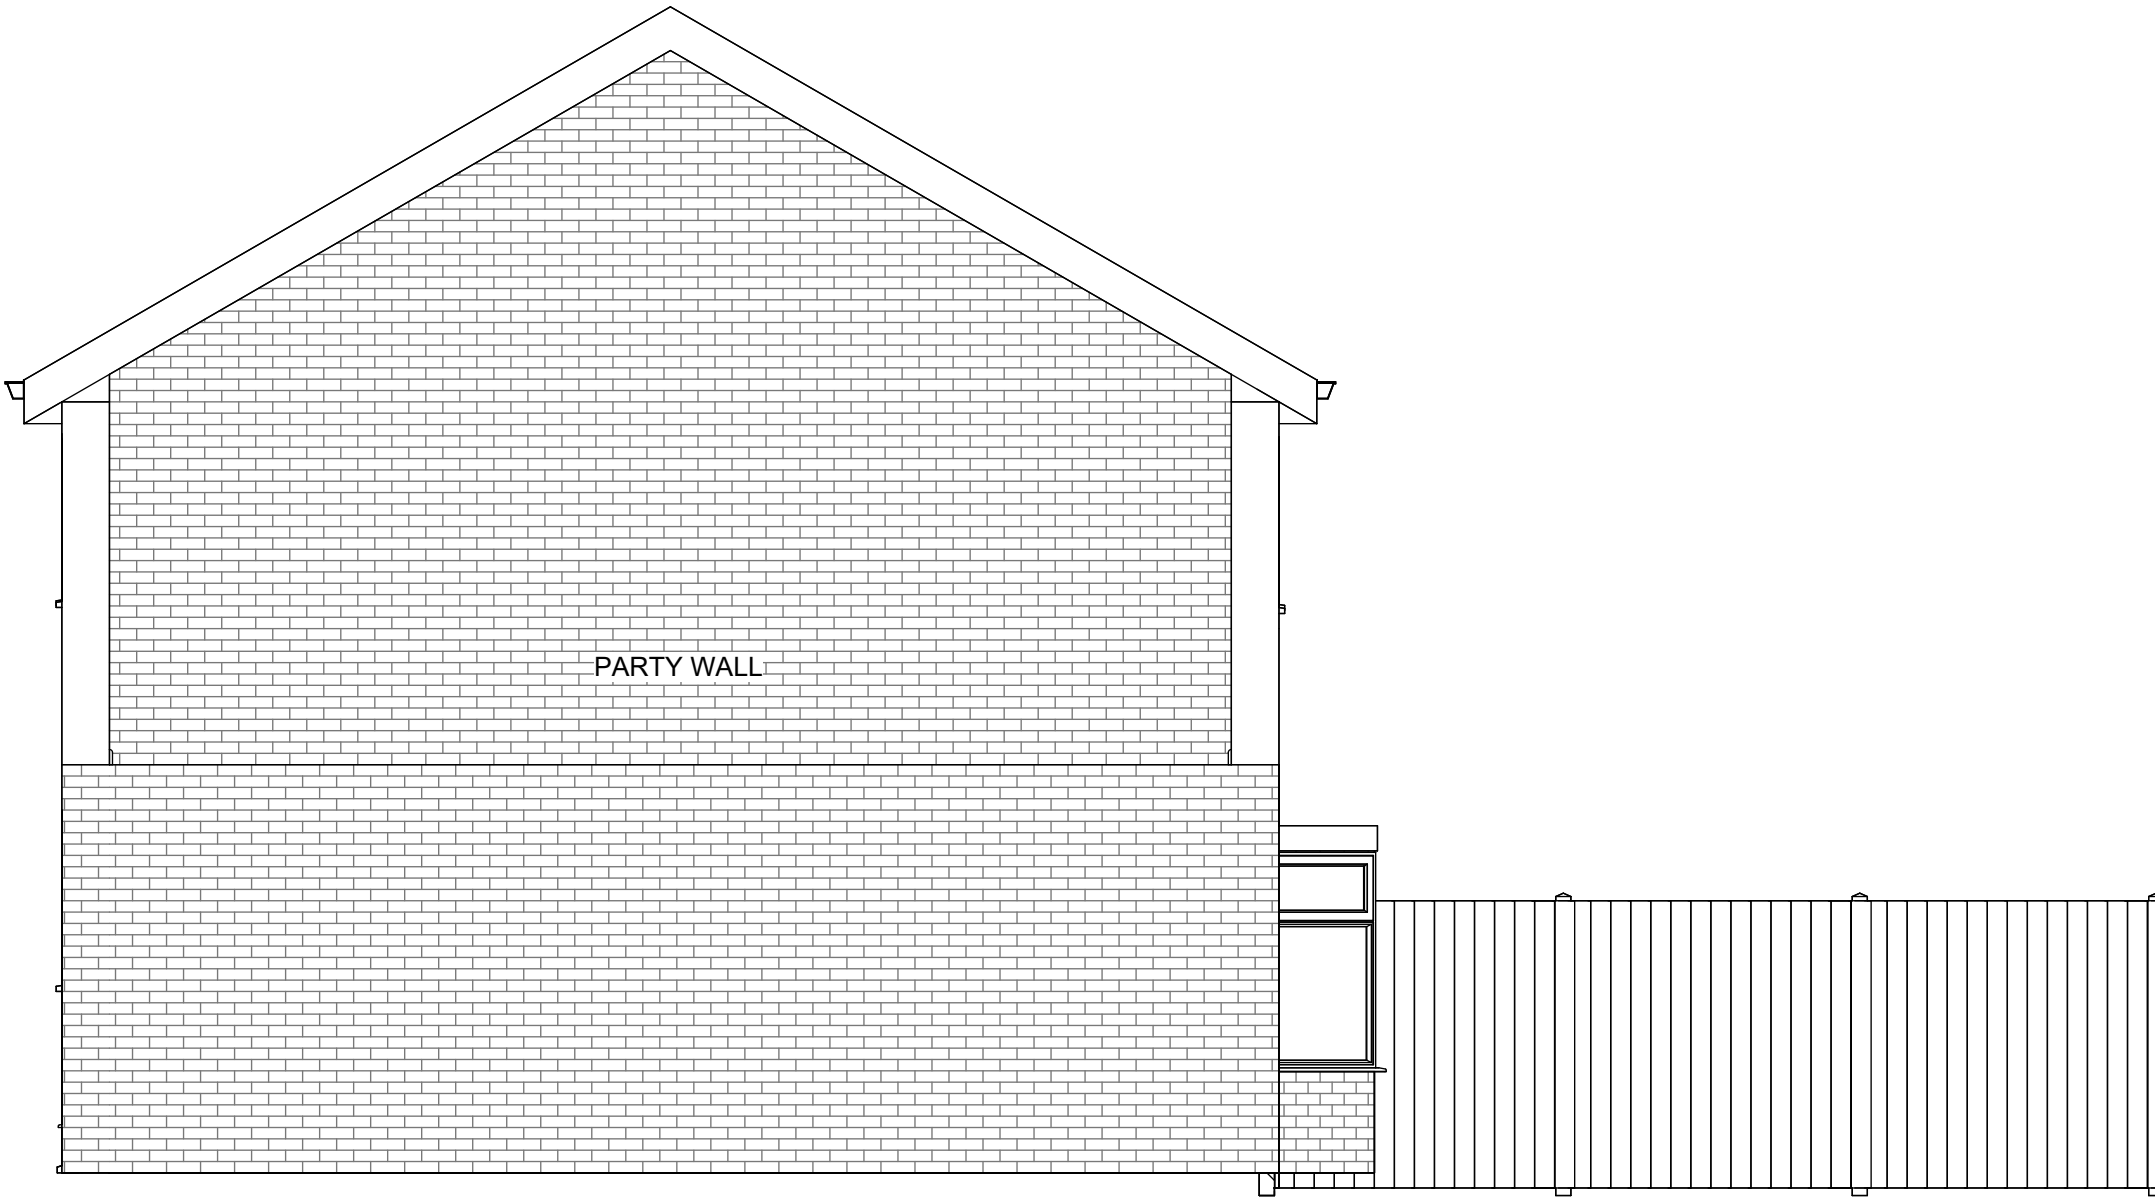

1 North EXISTING
1 : 50



2 East EXISTING
1 : 50



4 West EXISTING
1 : 50

Rev	Description	Date	Dr by	App by
original by	date created			
NK	15/10/21			NK



client name			
MR AND MRS RIFFAT			
project			
28 Bent Lane, Prestwich M25 1DN - SINGLE REAR EXTENSION			
drawing			
EXISTING ELEVATIONS			
computer file		plot date	
C:\Users\TRADE\Documents\28 Bent Lane, Prestwich M25 1DN\28 Bent Lane, Prestwich M25 1DN.dwg			
project number		scale	
2024.0042.224472		1 : 50 @A1	
drawing number		rev	issue status
A102			

This drawing is to be read in conjunction with all related drawings. All dimensions must be checked and verified on site before commencing any work or producing shop drawings. The originator should be notified immediately of any discrepancy. This drawing is copyright and remains the property of NK Architectural.