





1. Front - Existing
1 : 100

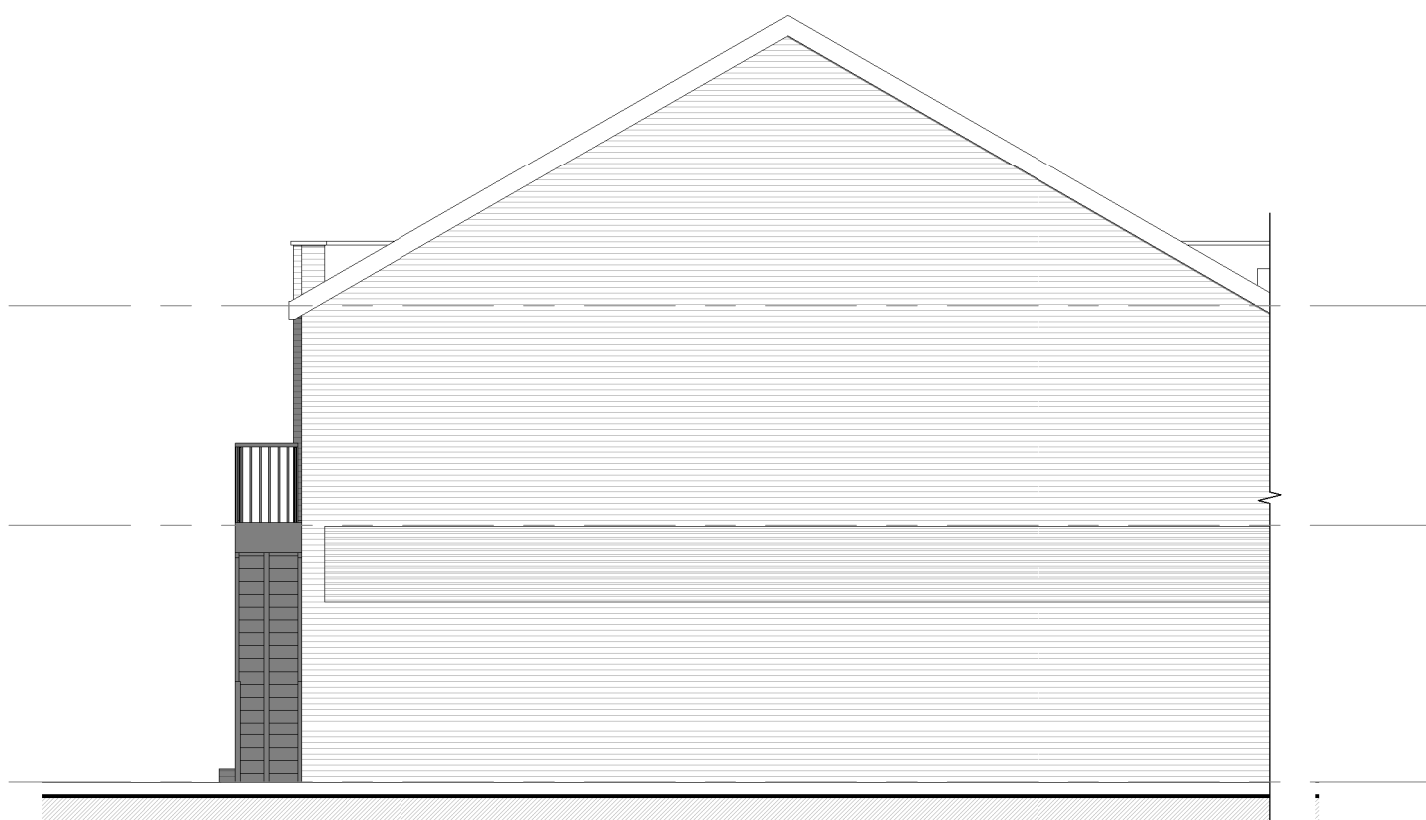


2. Right Side - Existing
1 : 100




3. Rear - Existing
1 : 100

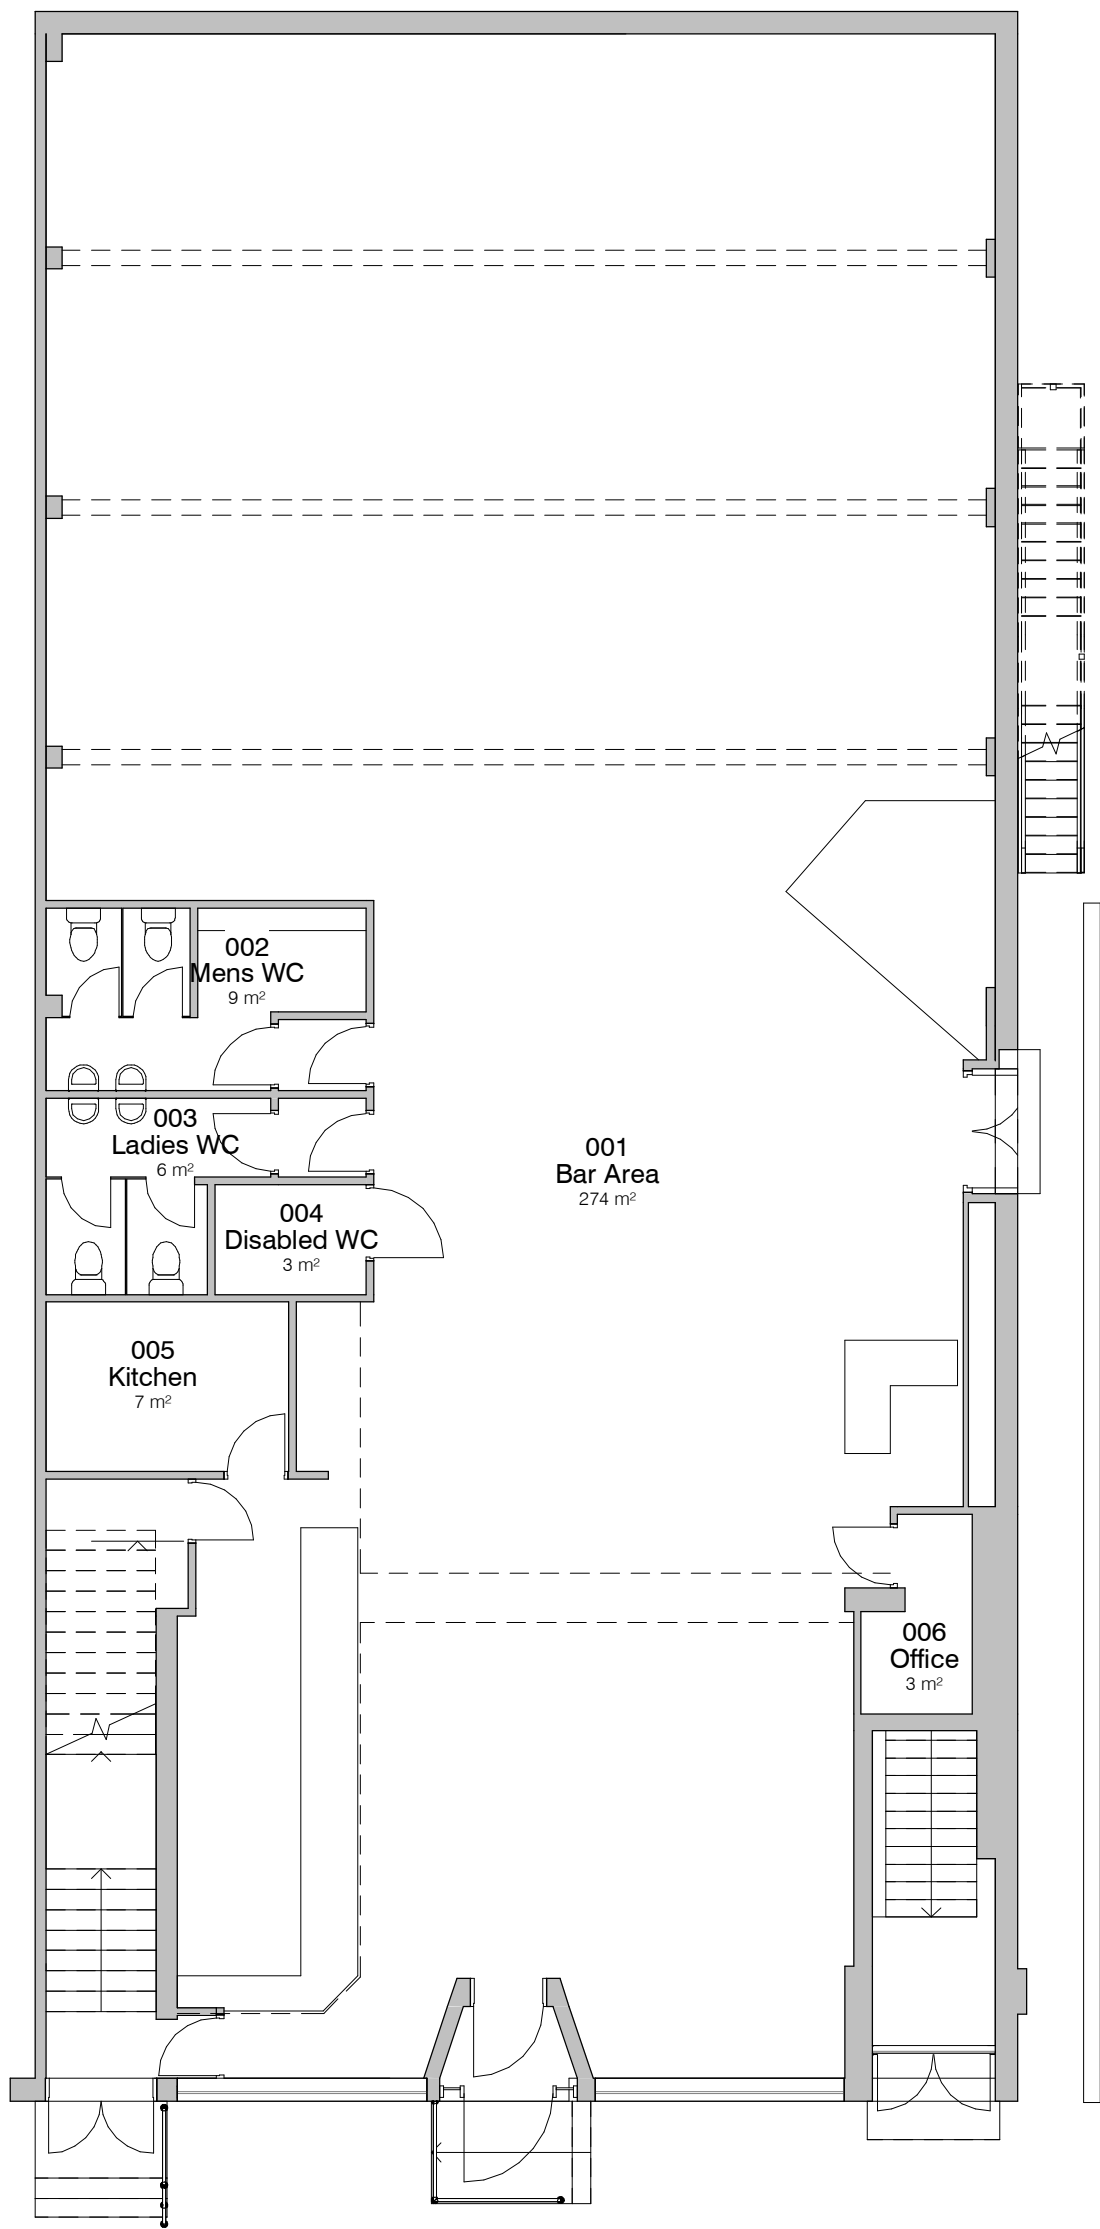


5. Level 0 - GA Existing
1 : 100

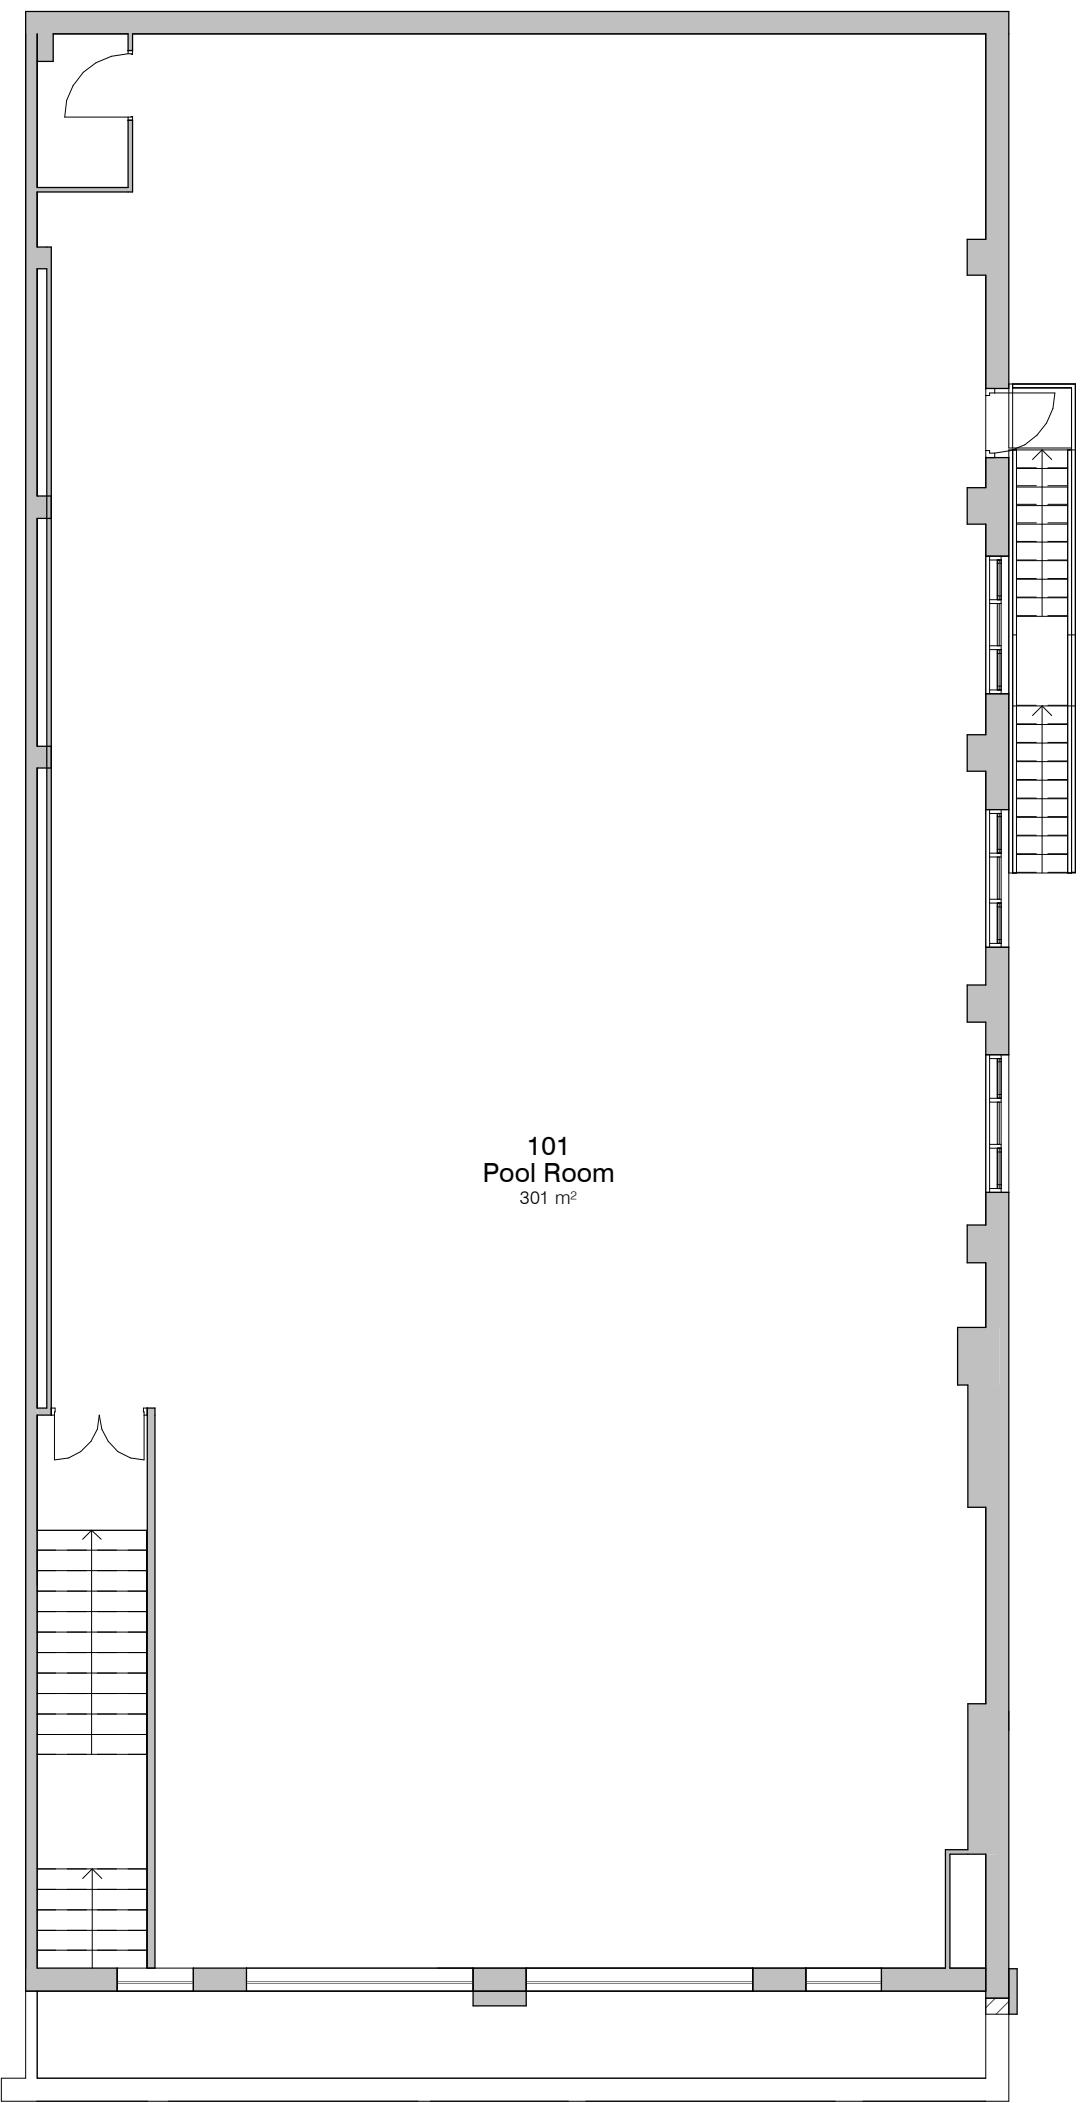

6. Level 1 - GA Existing
1 : 100

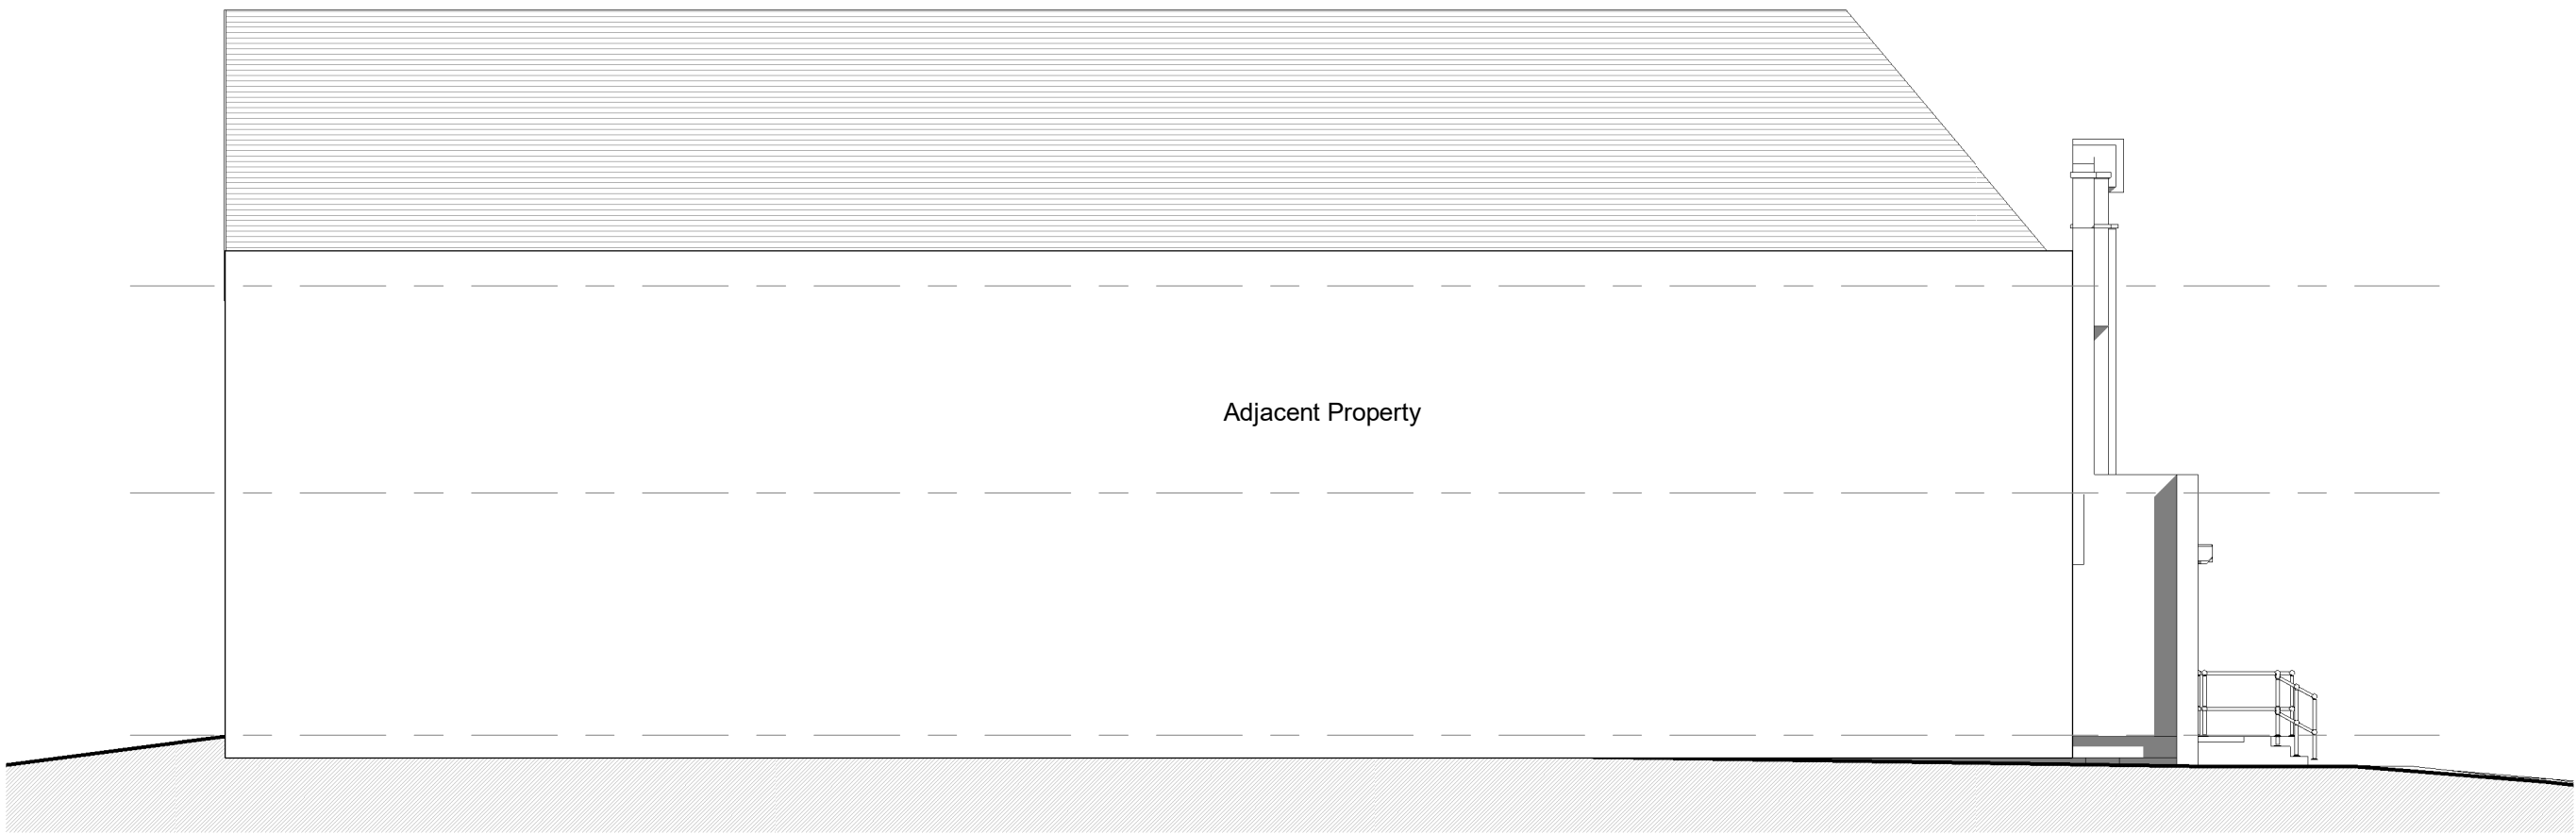

4. Left Side - Existing
1 : 100

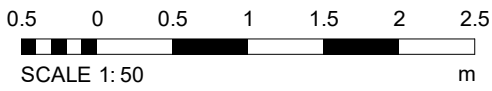

PROJECT	511 Bury New Road	SCALE & A1	1 : 100	DATE	17 Jan 2020	DRAWN BY	SA
CLIENT	Prestwich Estates Limited	STATUS	PLANNING	PROJECT NO.	DA19147.	DRAWING NO.	002.
TITLE	Existing GA Plans and Elevations	REV.	1	NOTES	THIS DRAWING MUST NOT BE REPRODUCED WITHOUT WRITTEN CONSENT OF DEBTAL ARCHITECTURE. ALL DIMENSIONS AND MATERIALS SHALL BE CHECKED AND CONFIRMED BY THE ARCHITECT BEFORE CONSTRUCTION. ALL DIMENSIONS SHALL BE IN ACCORDANCE WITH CURRENT STATUTORY LEGISLATION, RELEVANT CODES OF PRACTICE AND PREVIOUS AGREEMENTS. ALL DIMENSIONS ON THIS DRAWING ARE IN MILLIMETRES UNLESS OTHERWISE STATED.		