


REAL BOUNDARY TO SMOORSIDE AVE

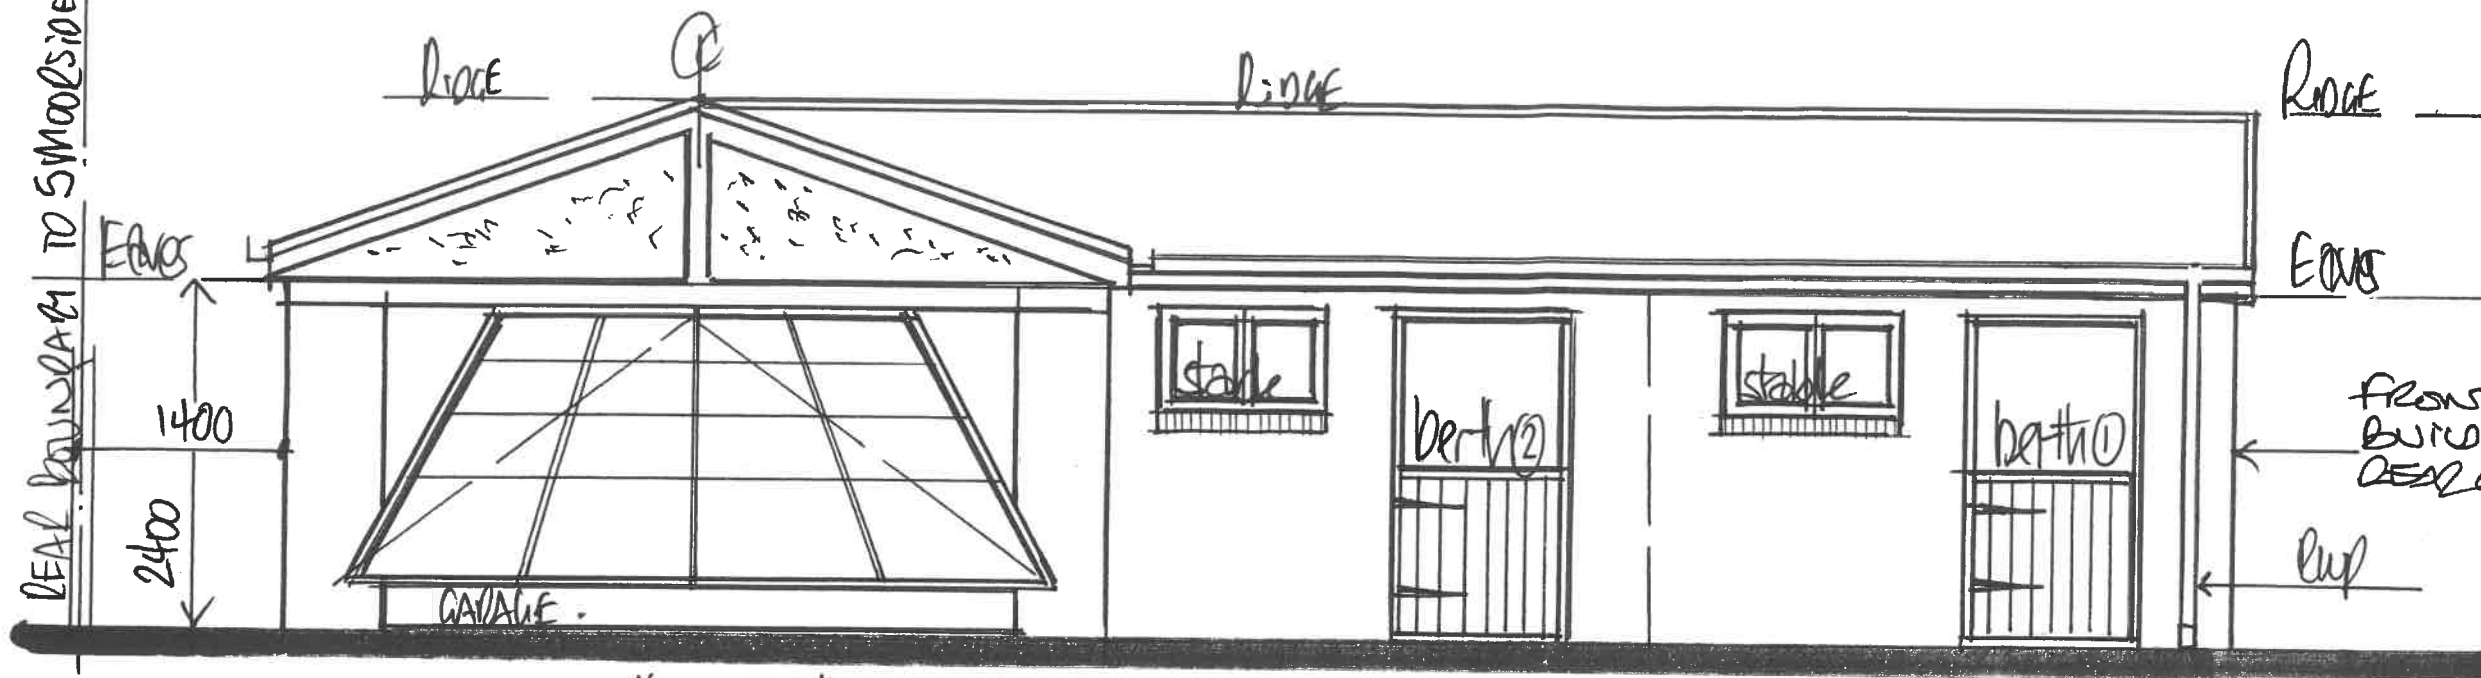


1:50 EXISTING "SIDE" ELEVATION

EXISTING MATERIALS:-

- GREY ROOF SLATE / ROOF TILES TO APPROX 20°-30° DWD ROOF PITCH / ROOF SLOPES,
- RUSTIC CLAY FACE BRICKS IN STRETCHER BOND AND 1:3 C/S NATURAL MORTAR,
- BRICK - KORBEL - PUNTH BRICKS TO WINDOWS AND TO HIGH LEVEL STABLE WINDOW/S,
- DARK OAK STAINED BRACES, VEDGED / BATTENED WOODEN STABLE DOORS,
- THICK TUDOR WOOD FRAME WINDOWS / LEVEL TO CURVE FIRE ENDS,
- UP & OVER PRESSED METAL UP & OVER GARAGE DOOR,

NOTE.

EXTERNAL WALLS APPEAR TO BE OF CAVITY WALL CONSTRUCTION OF 102mm OUTER LEAF FACE BRICKS 100mm CONC' BLOCK INNER SKIN AND AN APPROX 50/65mm CAVITY SPACE BETWEEN AND ALSO ASSUME THAT THE CAVITY IS NOT INSULATED...

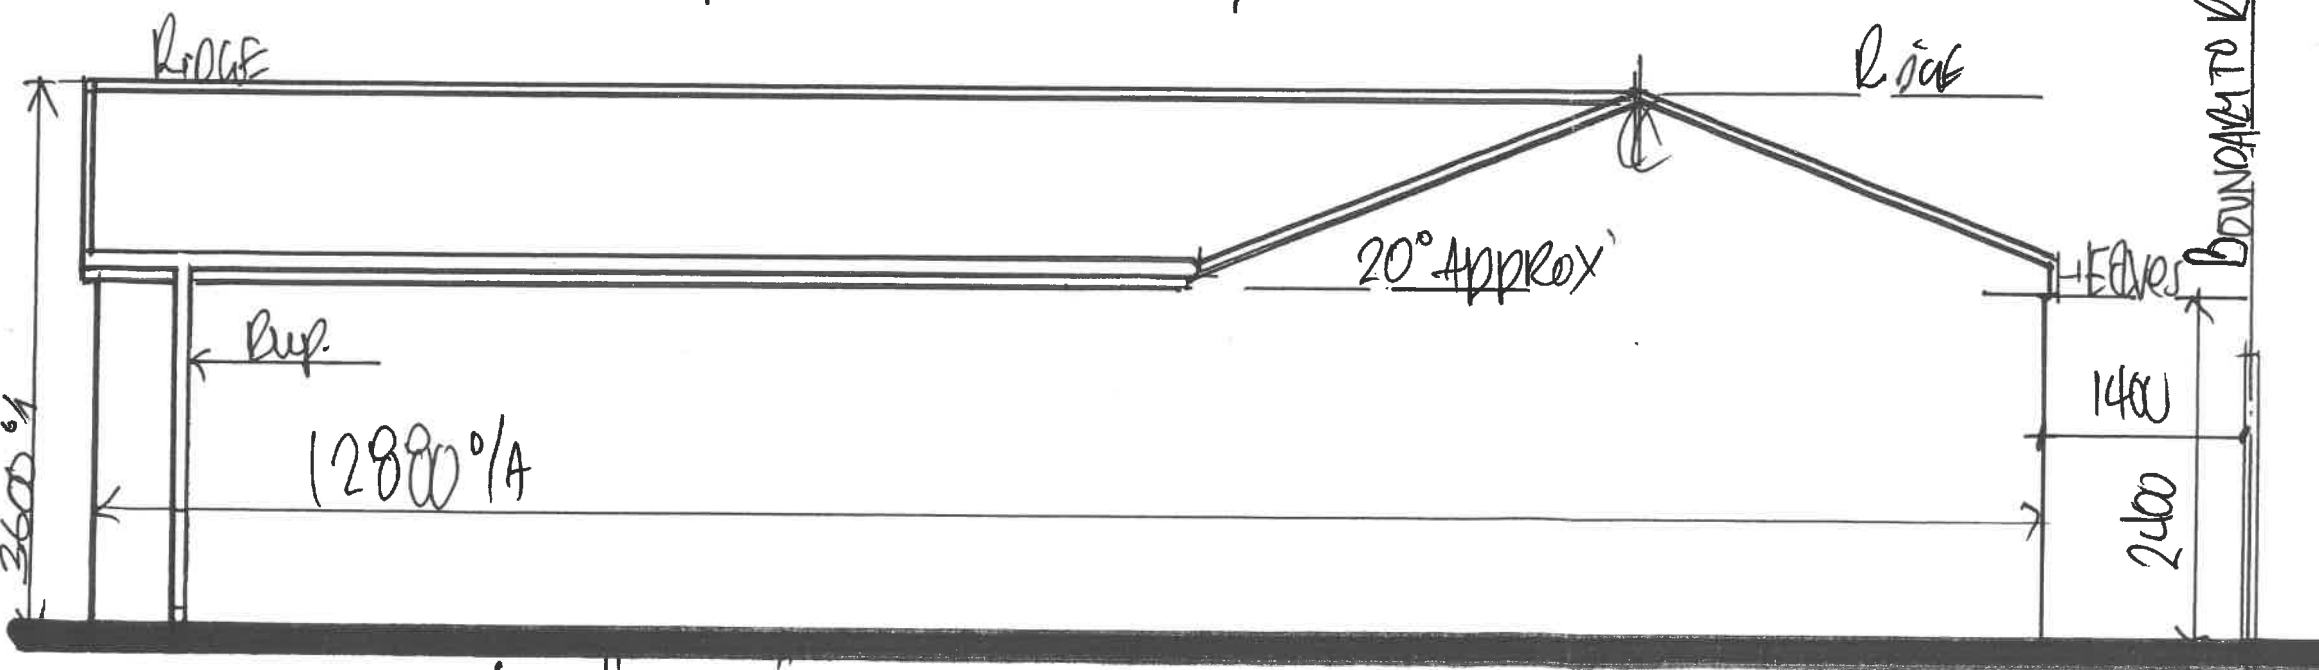

1:50 EXISTING "SIDE" ELEVATION FROM N'S 1 & 3 MOORSIDE AVE.

D R G N° 3