


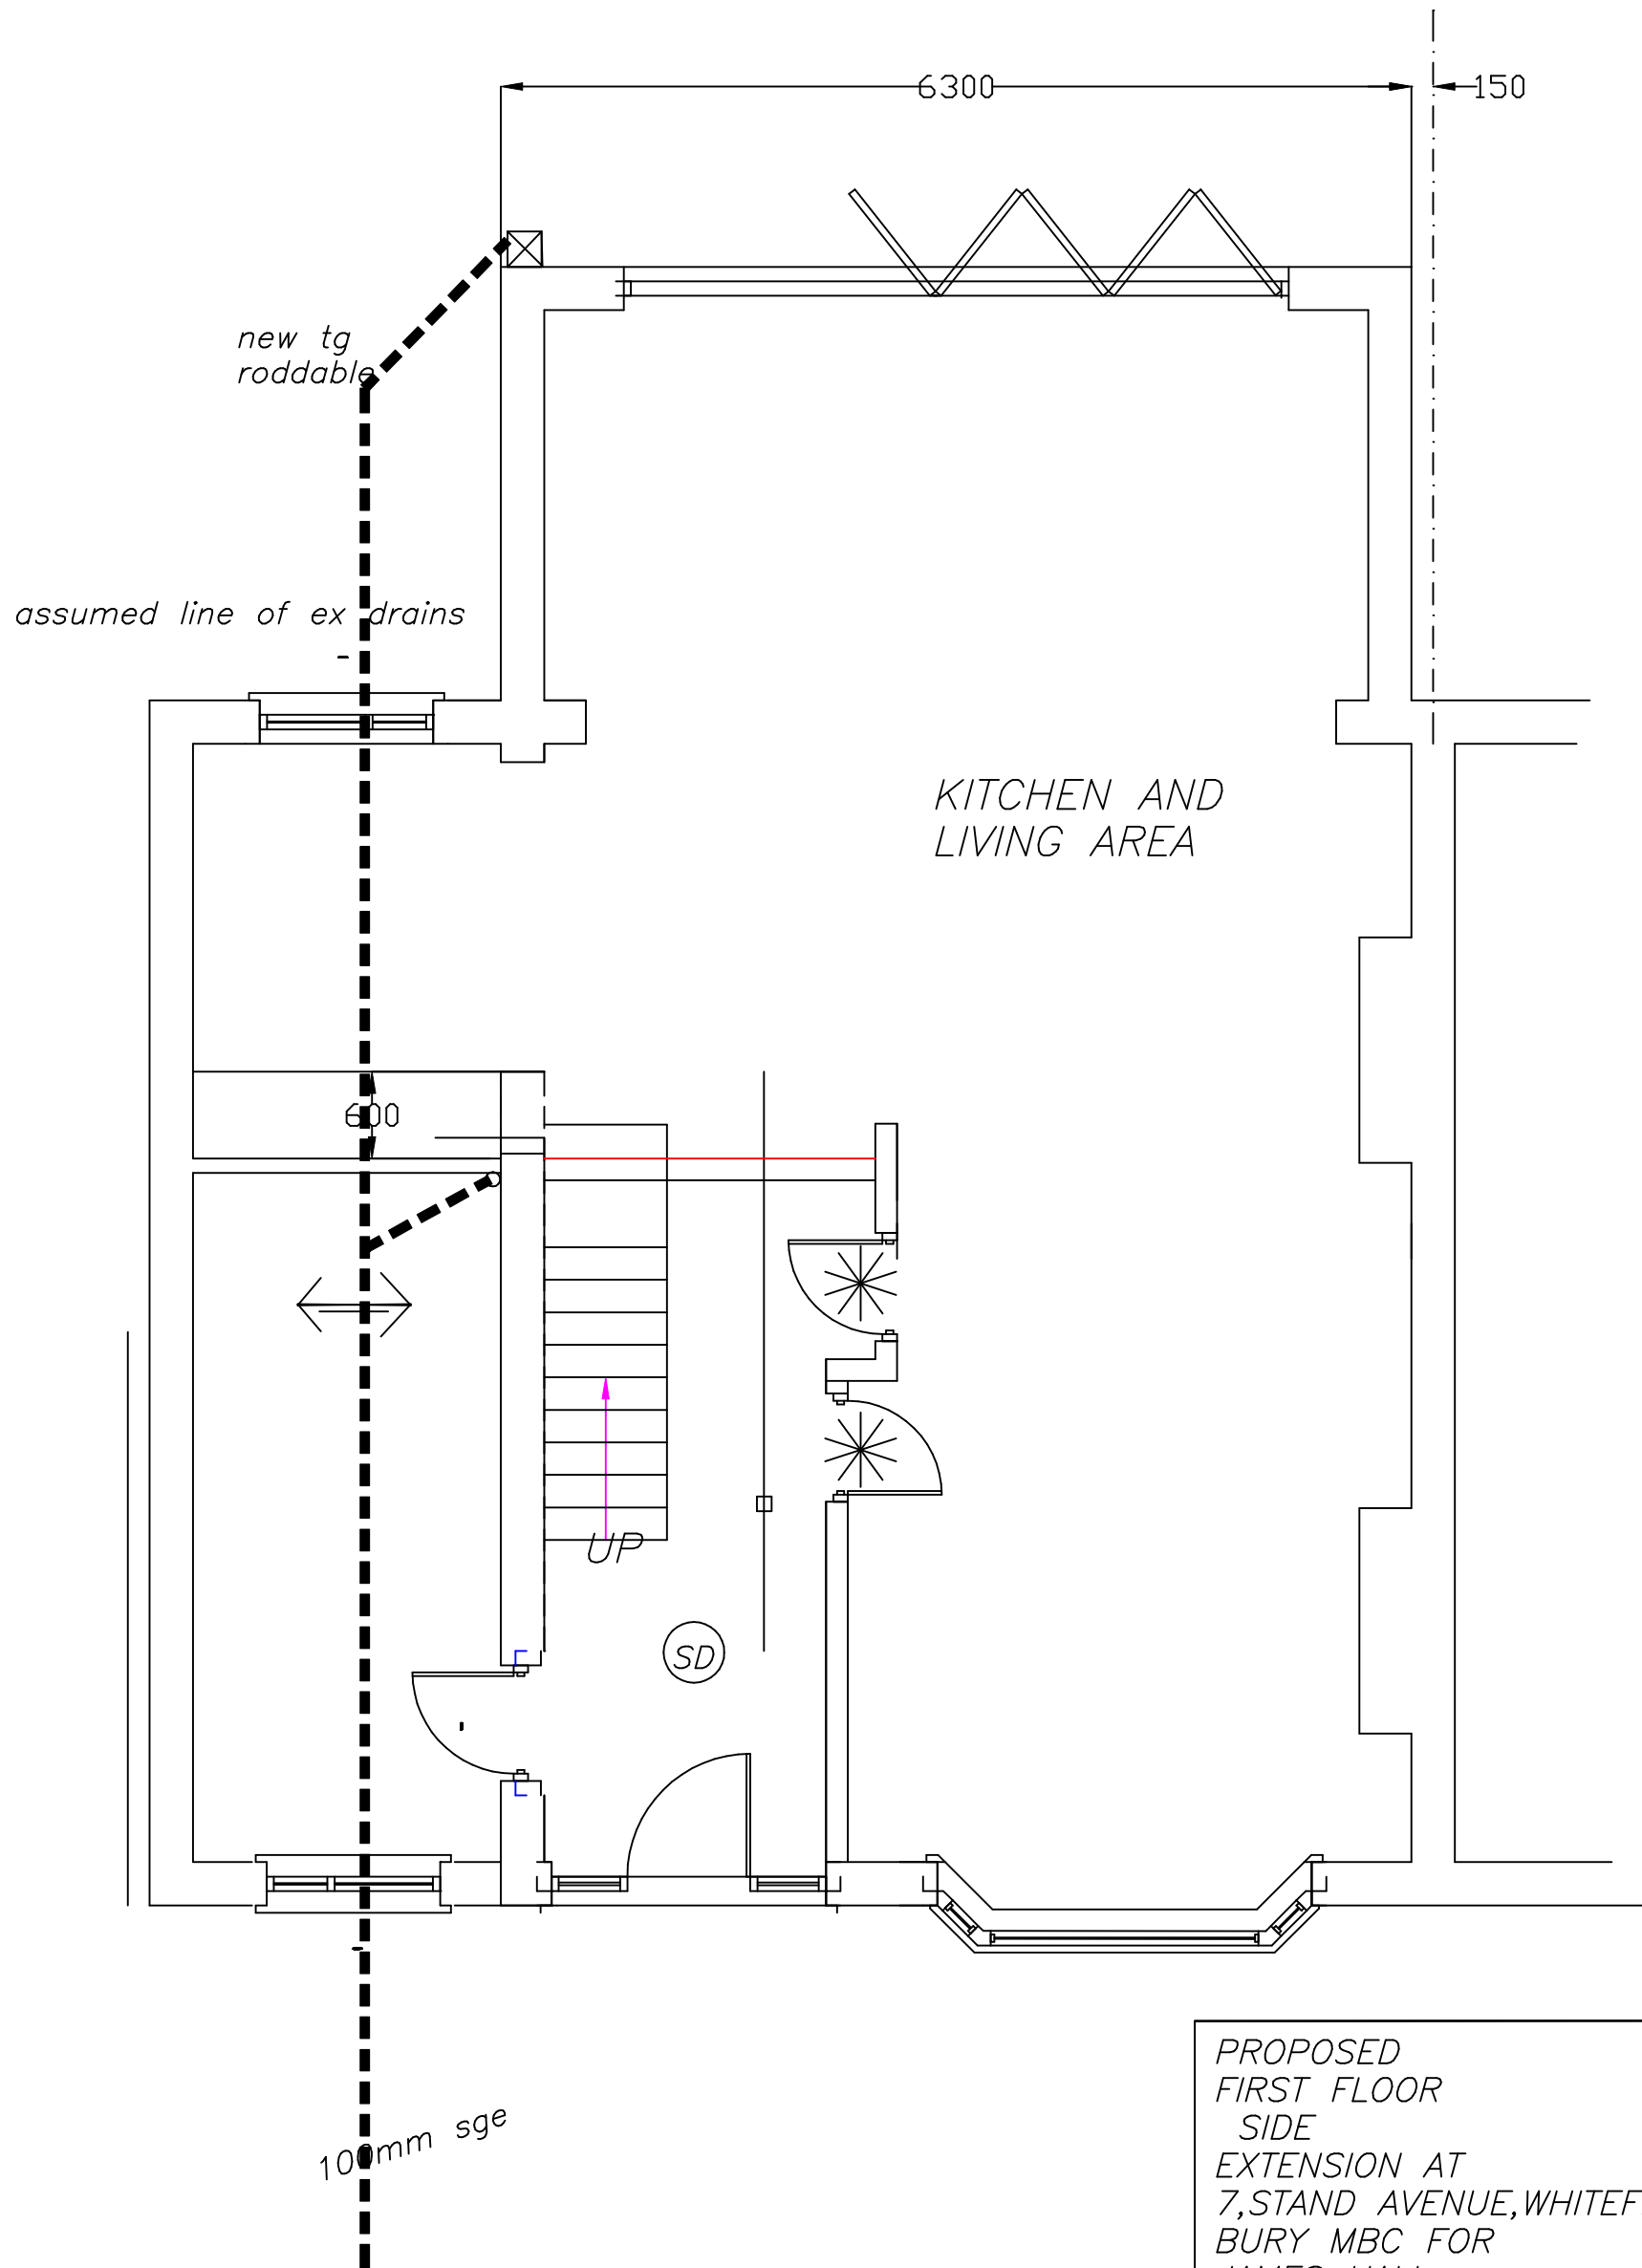

EXISTING GROUND FLOOR PLAN

PROPOSED
FIRST FLOOR
SIDE
EXTENSION AT
7, STAND AVENUE, WHITEFIELD,
BURY MBC FOR
JAMES HALL
0785 2823432


SCALE:-1,50 DATE:- APRIL '20

lesfoey
BUILDING
DESIGN CONSULTANTS

8, GLASSON WALK,
CHADDERTON,
OLDHAM, OL9 9DR
TEL&FAX: 0161-633-5057

NO WORK TO COMMENCE BEFORE PLANNING PERMISSION (IF REQUIRED) HAS BEEN GRANTED.
NO WORK TO COMMENCE UNTIL BUILDING REGULATIONS APPROVAL HAS BEEN GRANTED.
LES FOEY ACCEPTS NO RESPONSIBILITY FOR WORK UNDERTAKEN BEFORE BUILDING REGULATION APPROVAL OBTAINED.
ALL SIZES AND DIMENSIONS TO BE CHECKED AND VERIFIED BY THE CONTRACTOR BEFORE WORK COMMENCED
AND ANY DIFFERENCE TO THIS PLAN TO BE REPORTED TO LES FOEY BEFORE WORK COMMENCES.
IF THE WORK FALLS WITHIN THE PROVISIONS OF THE PARTY WALL ACT 1996 IT IS IMPORTANT THAT THE CLIENT
SERVES NOTICE TO THE OWNERS OF THE ADJOINING PROPERTY OF THE INTENTION TO BUILD TWO MONTHS BEFORE
THE COMMENCEMENT DATE AND THAT WRITTEN PERMISSION IS OBTAINED. ALL PROVISIONS OF THE PARTY WALL ACT 1966
(WHERE NECESSARY TO BE ADHERED TO).

ALL DIMENSIONS TO BE VERIFIED AT SITE PRIOR TO COMMENCEMENT OF WORKS BY APPOINTED CONTRACTOR. ANY DISCREPANCY IN THE DRAWING MUST BE REPORTED TO LES FOEY. WRITTEN DIMENSIONS TO BE TAKEN IN PREFERENCE TO SCALED OFF DIMENSIONS.

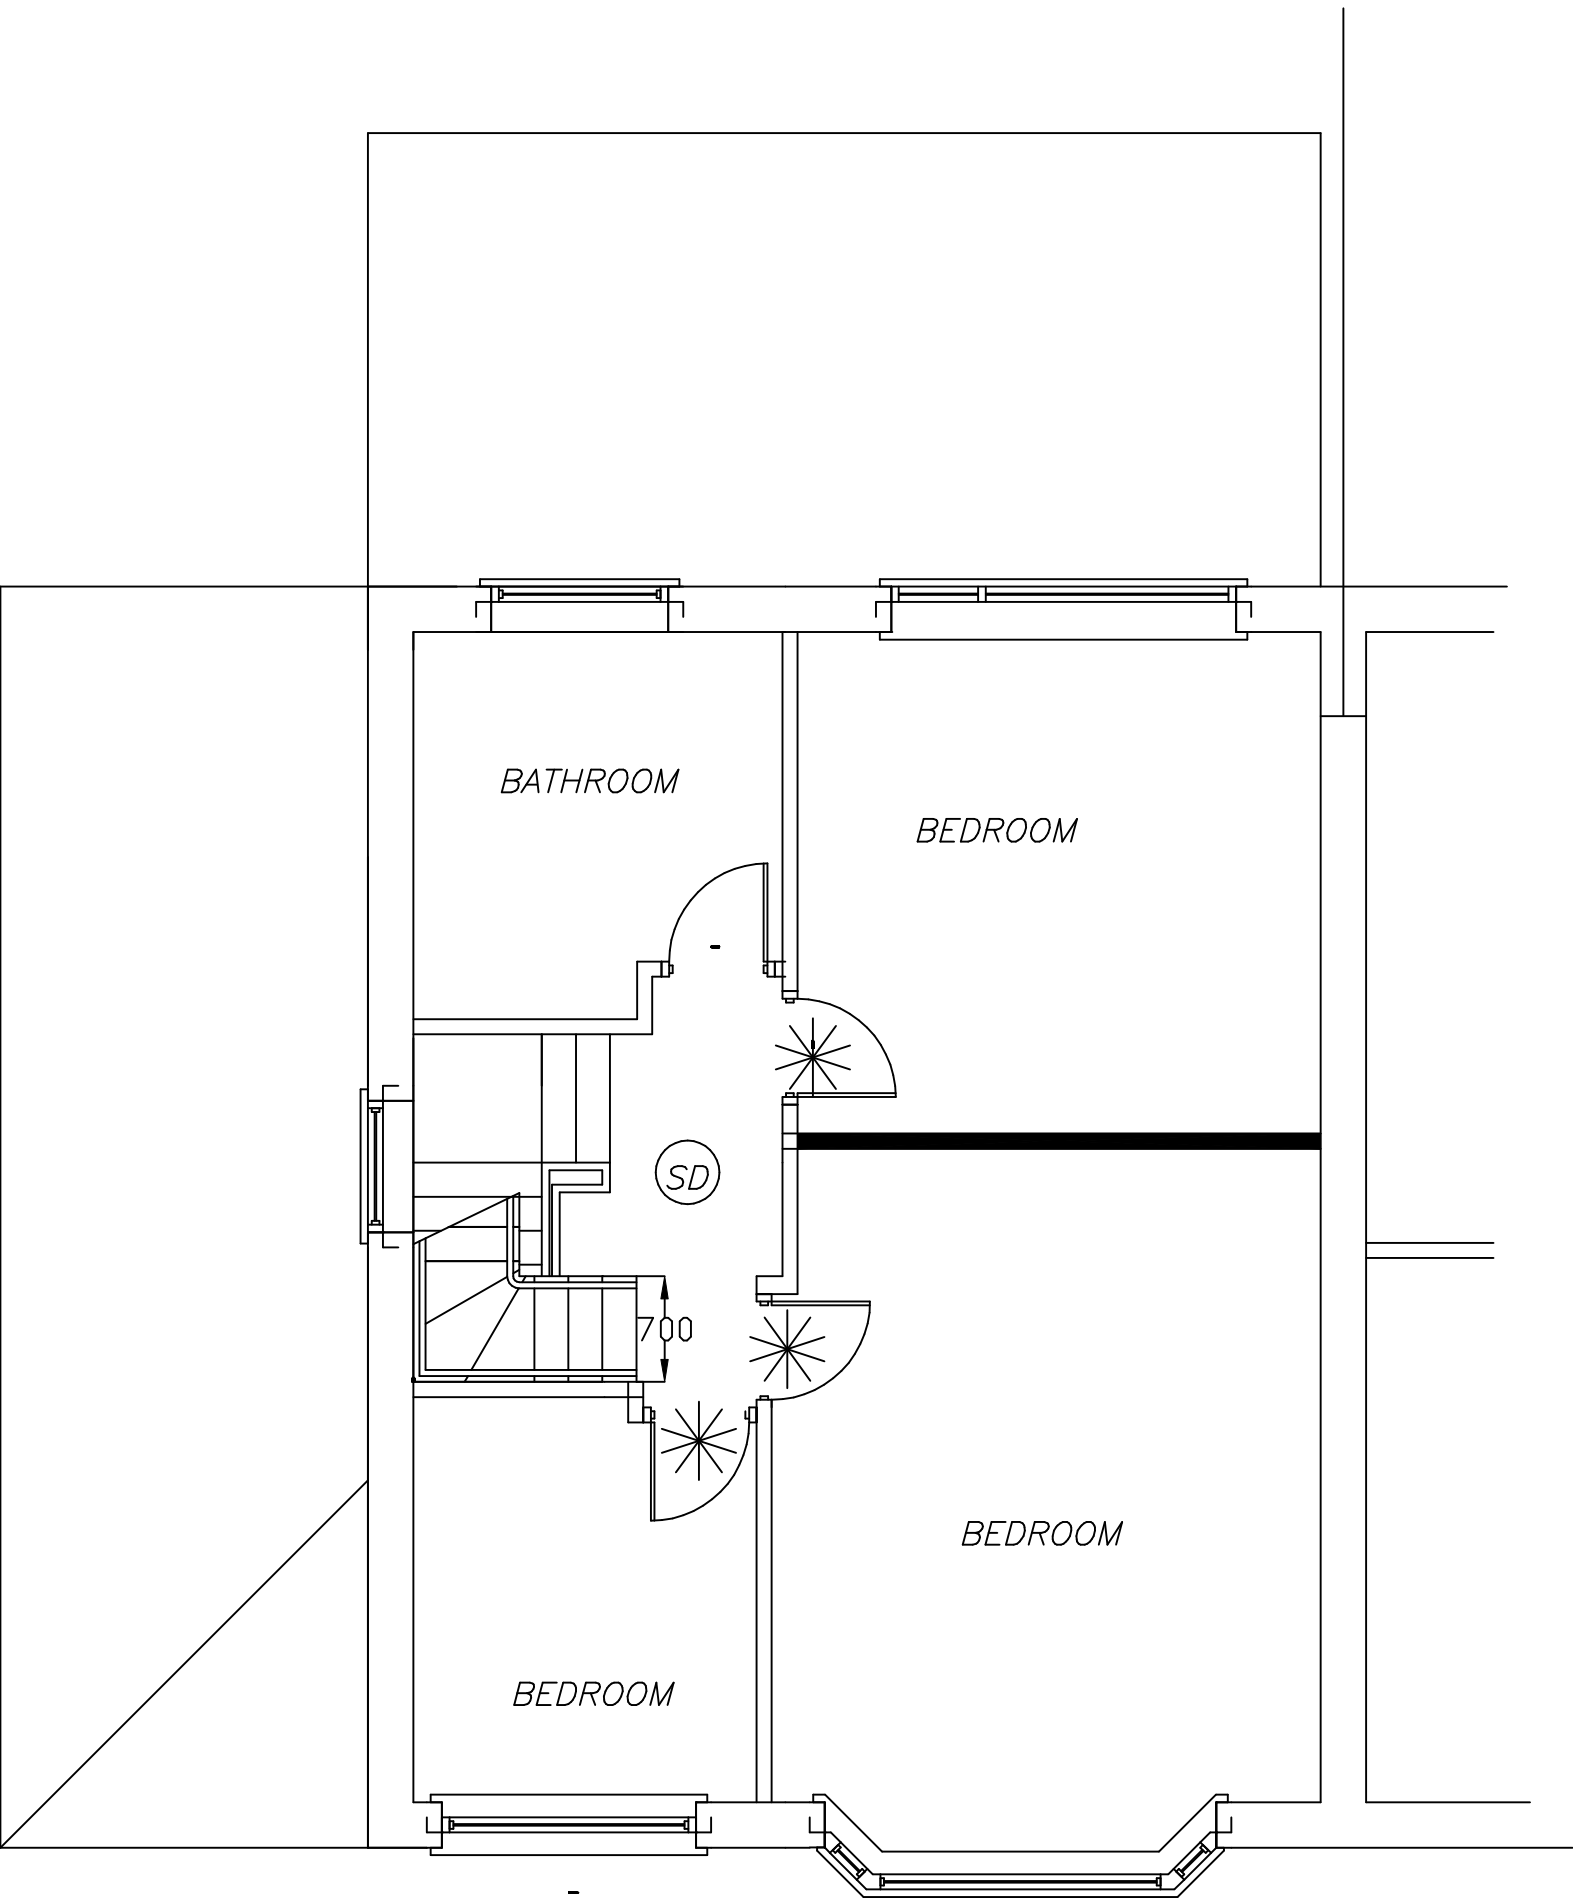

EXISTING FIRST FLOOR PLAN

PROPOSED
FIRST FLOOR
SIDE
EXTENSION AT
7, STAND AVENUE, WHITEFIELD,
BURY MBC FOR
JAMES HALL
0785 2823432

SCALE:-1.50 DATE:- APRIL '20




les foey
BUILDING
DESIGN CONSULTANTS

8, GLASSON WALK,
CHADDERTON,
OLDHAM, OL9 9DR
TEL&FAX: 0161-633-5057

NO WORK TO COMMENCE BEFORE PLANNING PERMISSION (IF REQUIRED) HAS BEEN GRANTED.
NO WORK TO COMMENCE UNTIL BUILDING REGULATIONS APPROVAL HAS BEEN GRANTED.
LES FOEY ACCEPTS NO RESPONSIBILITY FOR WORK UNDERTAKEN BEFORE BUILDING REGULATION APPROVAL OBTAINED.
ALL SIZES AND DIMENSIONS TO BE CHECKED AND VERIFIED BY THE CONTRACTOR BEFORE WORK COMMENCED
AND ANY DIFFERENCE TO THIS PLAN TO BE REPORTED TO LES FOEY BEFORE WORK COMMENCES.
IF THE WORK FALLS WITHIN THE PROVISIONS OF THE PARTY WALL ACT 1996 IT IS IMPORTANT THAT THE CLIENT
SERVES NOTICE TO THE OWNERS OF THE ADJOINING PROPERTY OF THE INTENTION TO BUILD TWO MONTHS BEFORE
THE COMMENCEMENT DATE AND THAT WRITTEN PERMISSION IS OBTAINED. ALL PROVISIONS OF THE PARTY WALL ACT 1966
(WHERE NECESSARY TO BE ADHERED TO).

ALL DIMENSIONS TO BE VERIFIED AT SITE PRIOR TO COMMENCEMENT OF WORKS BY APPOINTED CONTRACTOR. ANY DISCREPANCY IN THE DRAWING MUST BE REPORTED TO LES FOLEY. WRITTEN DIMENSIONS TO BE TAKEN IN PREFERENCE TO SCALED OFF DIMENSIONS.

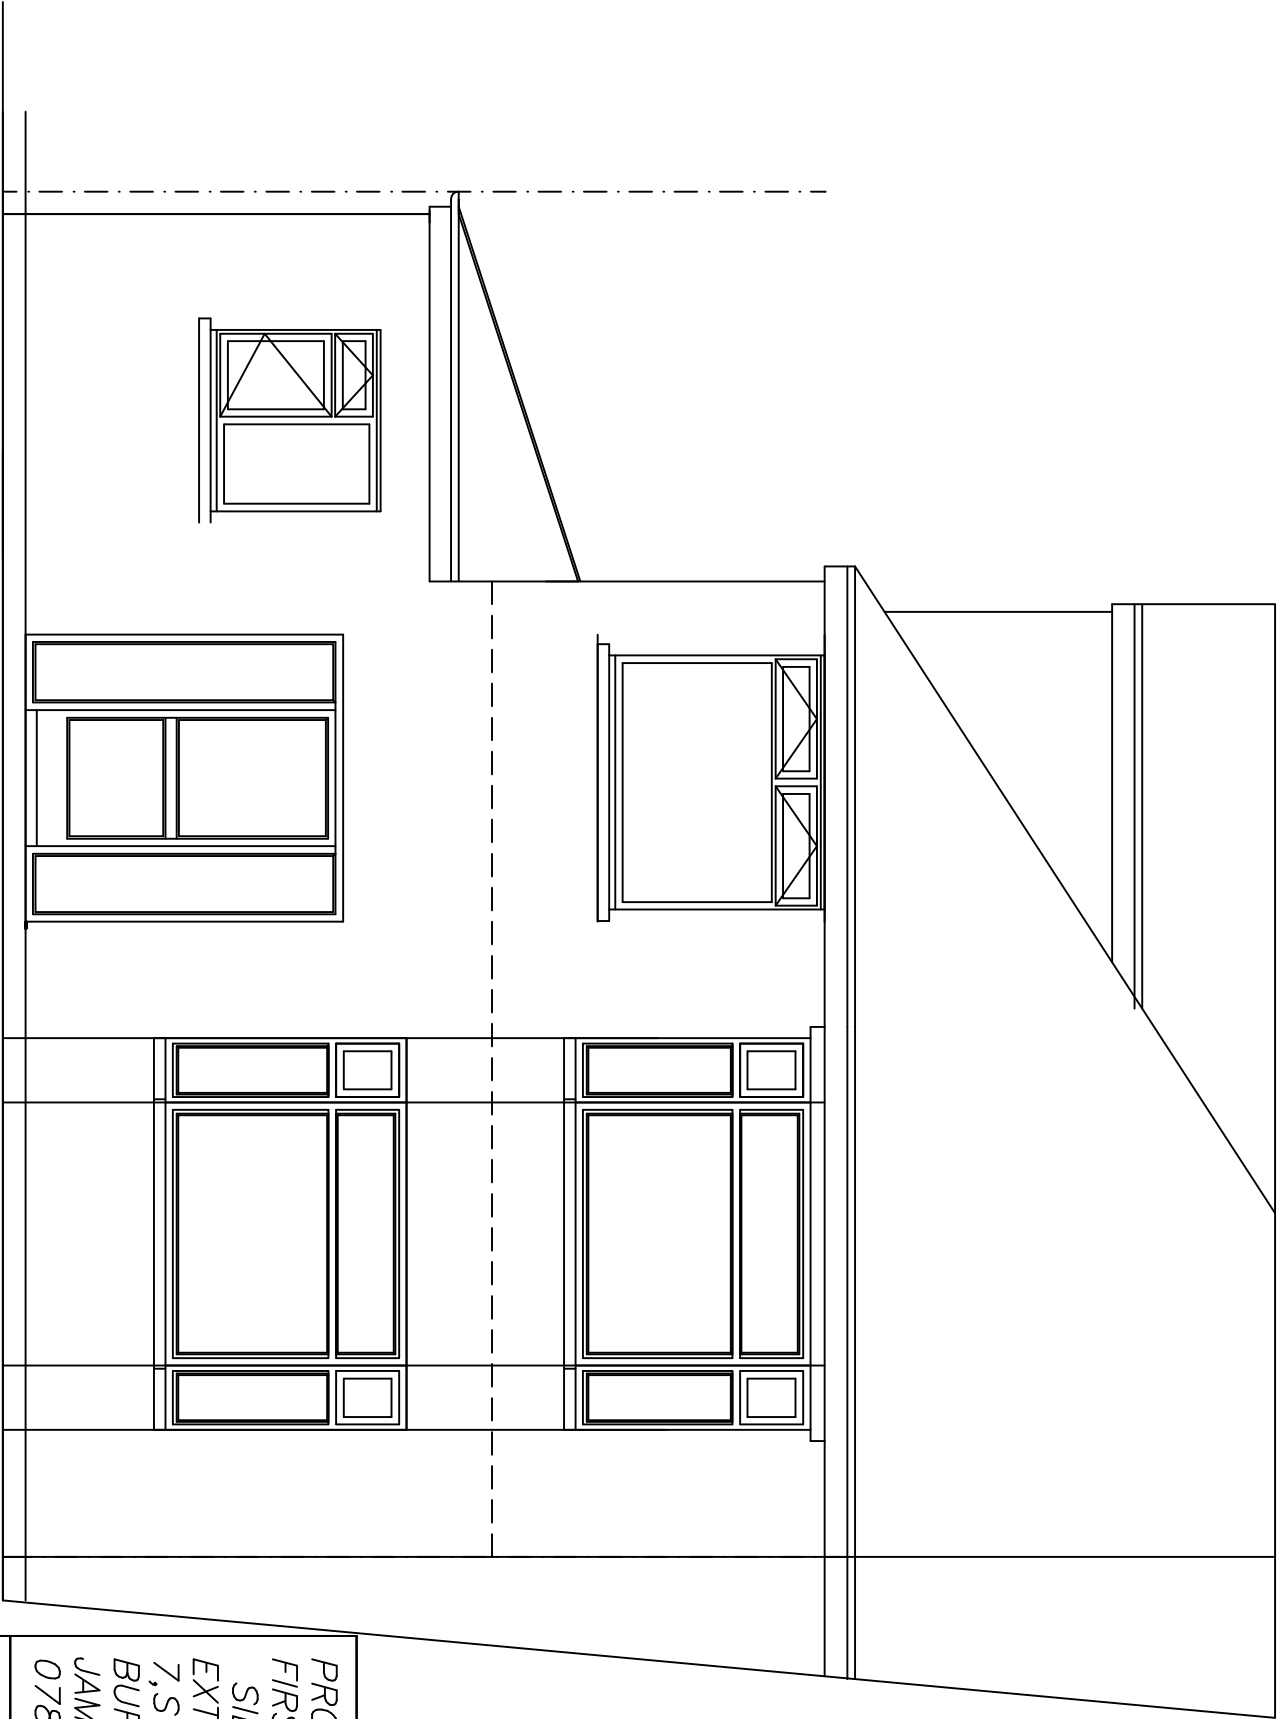

EXISTING FRONT ELEVATION

PROPOSED
FIRST FLOOR
SIDE
EXTENSION AT
7, STAND AVENUE, WHITEFIELD,
BURY MBC FOR
JAMES HALL
0785 2823432

SCALE:-1:50 DATE:- APRIL '20




BUILDING
DESIGN CONSULTANTS

lesfoey

8, GLASSON WALK,
CHADDERTON,
OLDHAM, OL9 9DR
TEL&FAX: 0161-633-5057

NO WORK TO COMMENCE BEFORE PLANNING PERMISSIONS REQUIRED HAS BEEN GRANTED.
NO WORK TO COMMENCE UNTIL BUILDING REGULATIONS APPROVAL HAS BEEN GRANTED.
LES FOLEY ACCEPTS NO RESPONSIBILITY FOR WORK UNDERTAKEN BEFORE BUILDING REGULATION APPROVAL. OBTAINED.
ALL SIZES AND DIMENSIONS TO BE CHECKED AND VERIFIED BY THE CONTRACTOR BEFORE WORK COMMENCED.
AND ANY DIFFERENCE TO THIS PLAN TO BE REPORTED TO LES FOLEY BEFORE WORK COMMENCES.
IF THE WORK FALLS WITHIN THE PROVISIONS OF THE PARTY WALL ACT 1996 IT IS IMPORTANT THAT THE CLIENT
SERVES NOTICE TO THE OWNERS OF THE ADJOINING PROPERTY OF THE INTENTION TO BUILD TWO MONTHS BEFORE
THE COMMENCEMENT DATE AND THAT WRITTEN PERMISSION IS OBTAINED. ALL PROVISIONS OF THE PARTY WALL ACT 1996
(WHERE NECESSARY TO BE ADHERED TO.

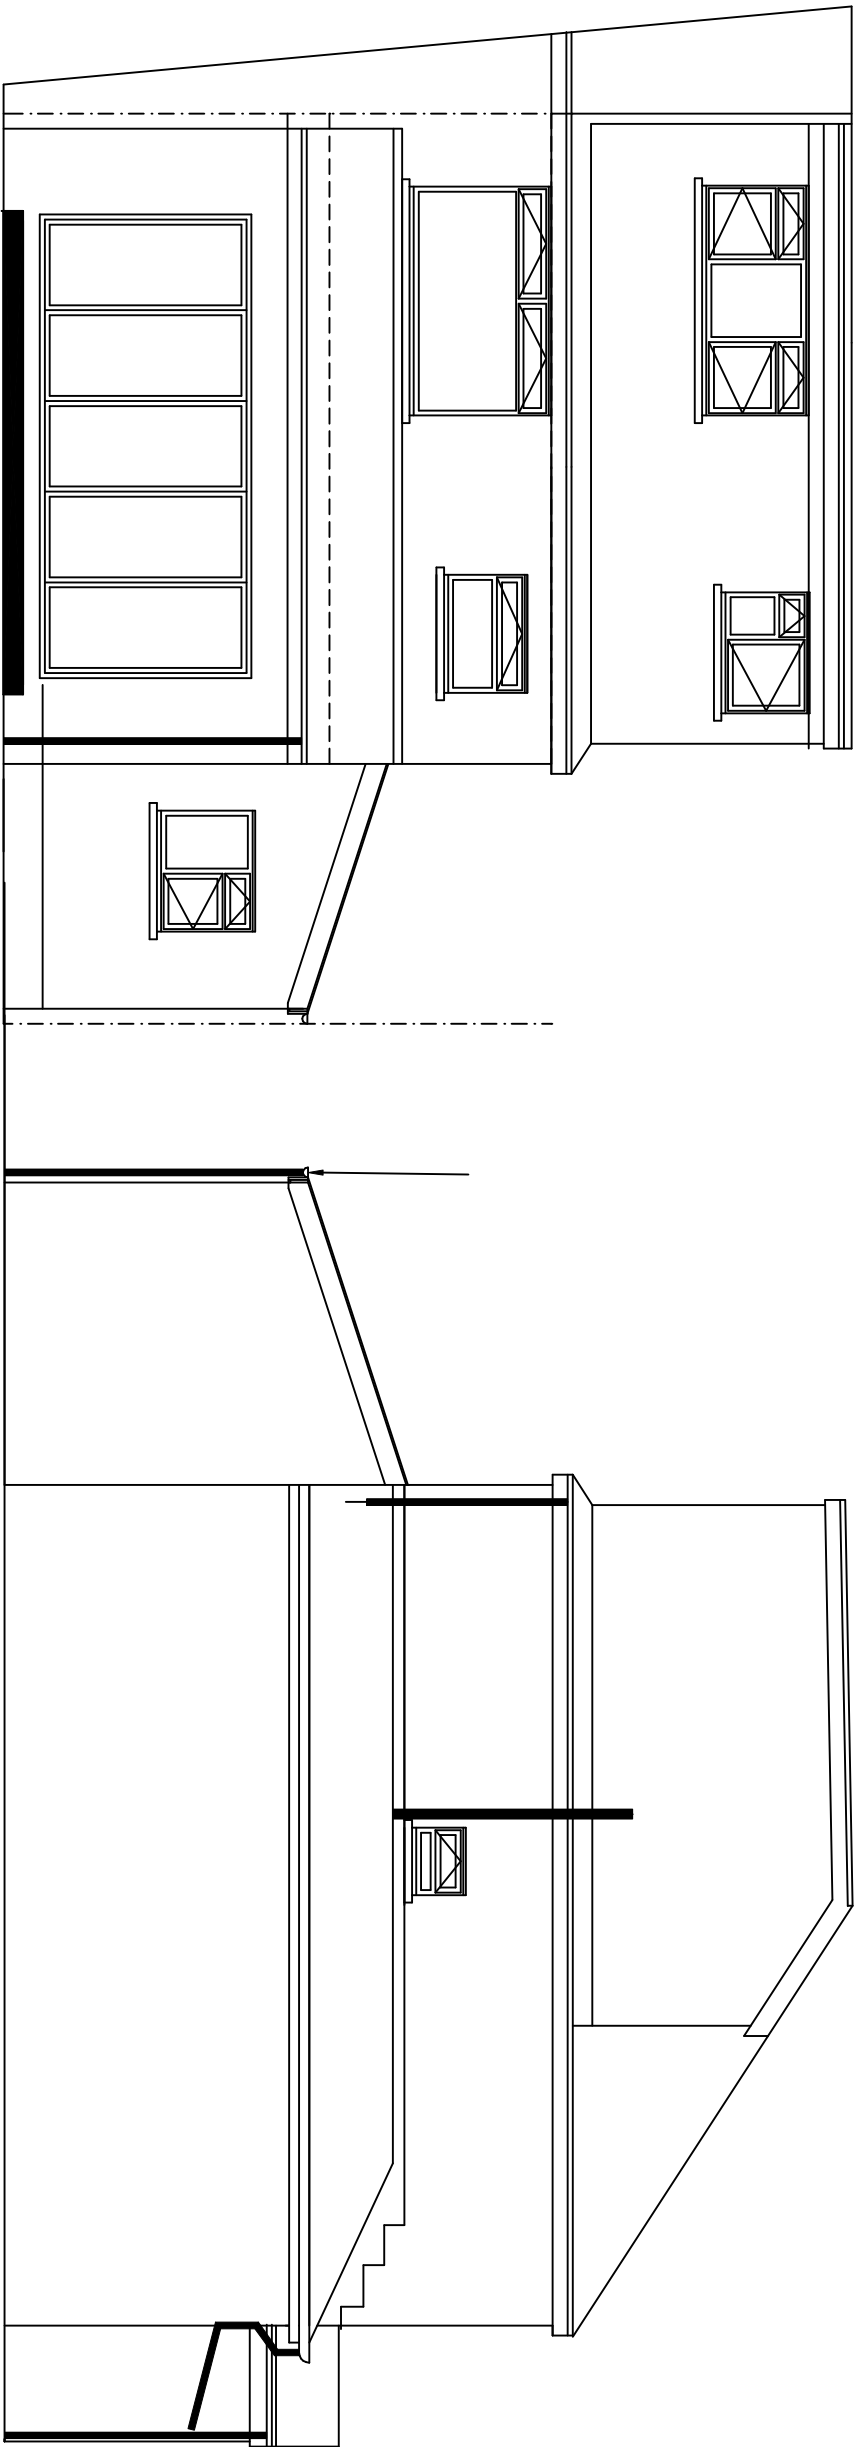

EXISTING REAR ELEVATION

EXISTING SIDE ELEVATION

PROPOSED
FIRST FLOOR
SIDE
EXTENSION AT
7, STAND AVENUE, WHITEFIELD,
BURY MBC FOR
JAMES HALL
0785 2823432


SCALE:-1.75 DATE:- APRIL '20


BUILDING
DESIGN CONSULTANTS

8, GLASSON WALK,
CHADDERTON,
OLDHAM, OL9 9DR
TEL&FAX: 0161-633-5057

NO WORK TO COMMENCE BEFORE PLANNING PERMISSIONS REQUIRED HAS BEEN GRANTED.
NO WORK TO COMMENCE UNTIL BUILDING REGULATIONS APPROVAL HAS BEEN GRANTED.
LES FOEY ACCEPTS NO RESPONSIBILITY FOR WORK UNDERTAKEN BEFORE BUILDING REGULATION APPROVAL OBTAINED.
ALL SIZES AND DIMENSIONS TO BE CHECKED AND VERIFIED BY THE CONTRACTOR BEFORE WORK COMMENCED
AND ANY DIFFERENCE TO THIS PLAN TO BE REPORTED TO LES FOEY BEFORE WORK COMMENCES.
IF THE WORK FALLS WITHIN THE PROVISIONS OF THE PARTY WALL ACT 1996 IT IS IMPORTANT THAT THE CLIENT
SERVES NOTICE TO THE OWNERS OF THE ADJOINING PROPERTY OF THE INTENTION TO BUILD TWO MONTHS BEFORE
THE COMMENCEMENT DATE AND THAT WRITTEN PERMISSION IS OBTAINED ALL PROVISIONS OF THE PARTY WALL ACT 1996
(WHERE NECESSARY TO BE ADHERED TO.

DRAWINGS TO BE READ IN CONJUNCTION WITH F.W.WHELANS CALCULATIONS AND COMMECTION & BASE DETAILS SHEET NOS 1-30

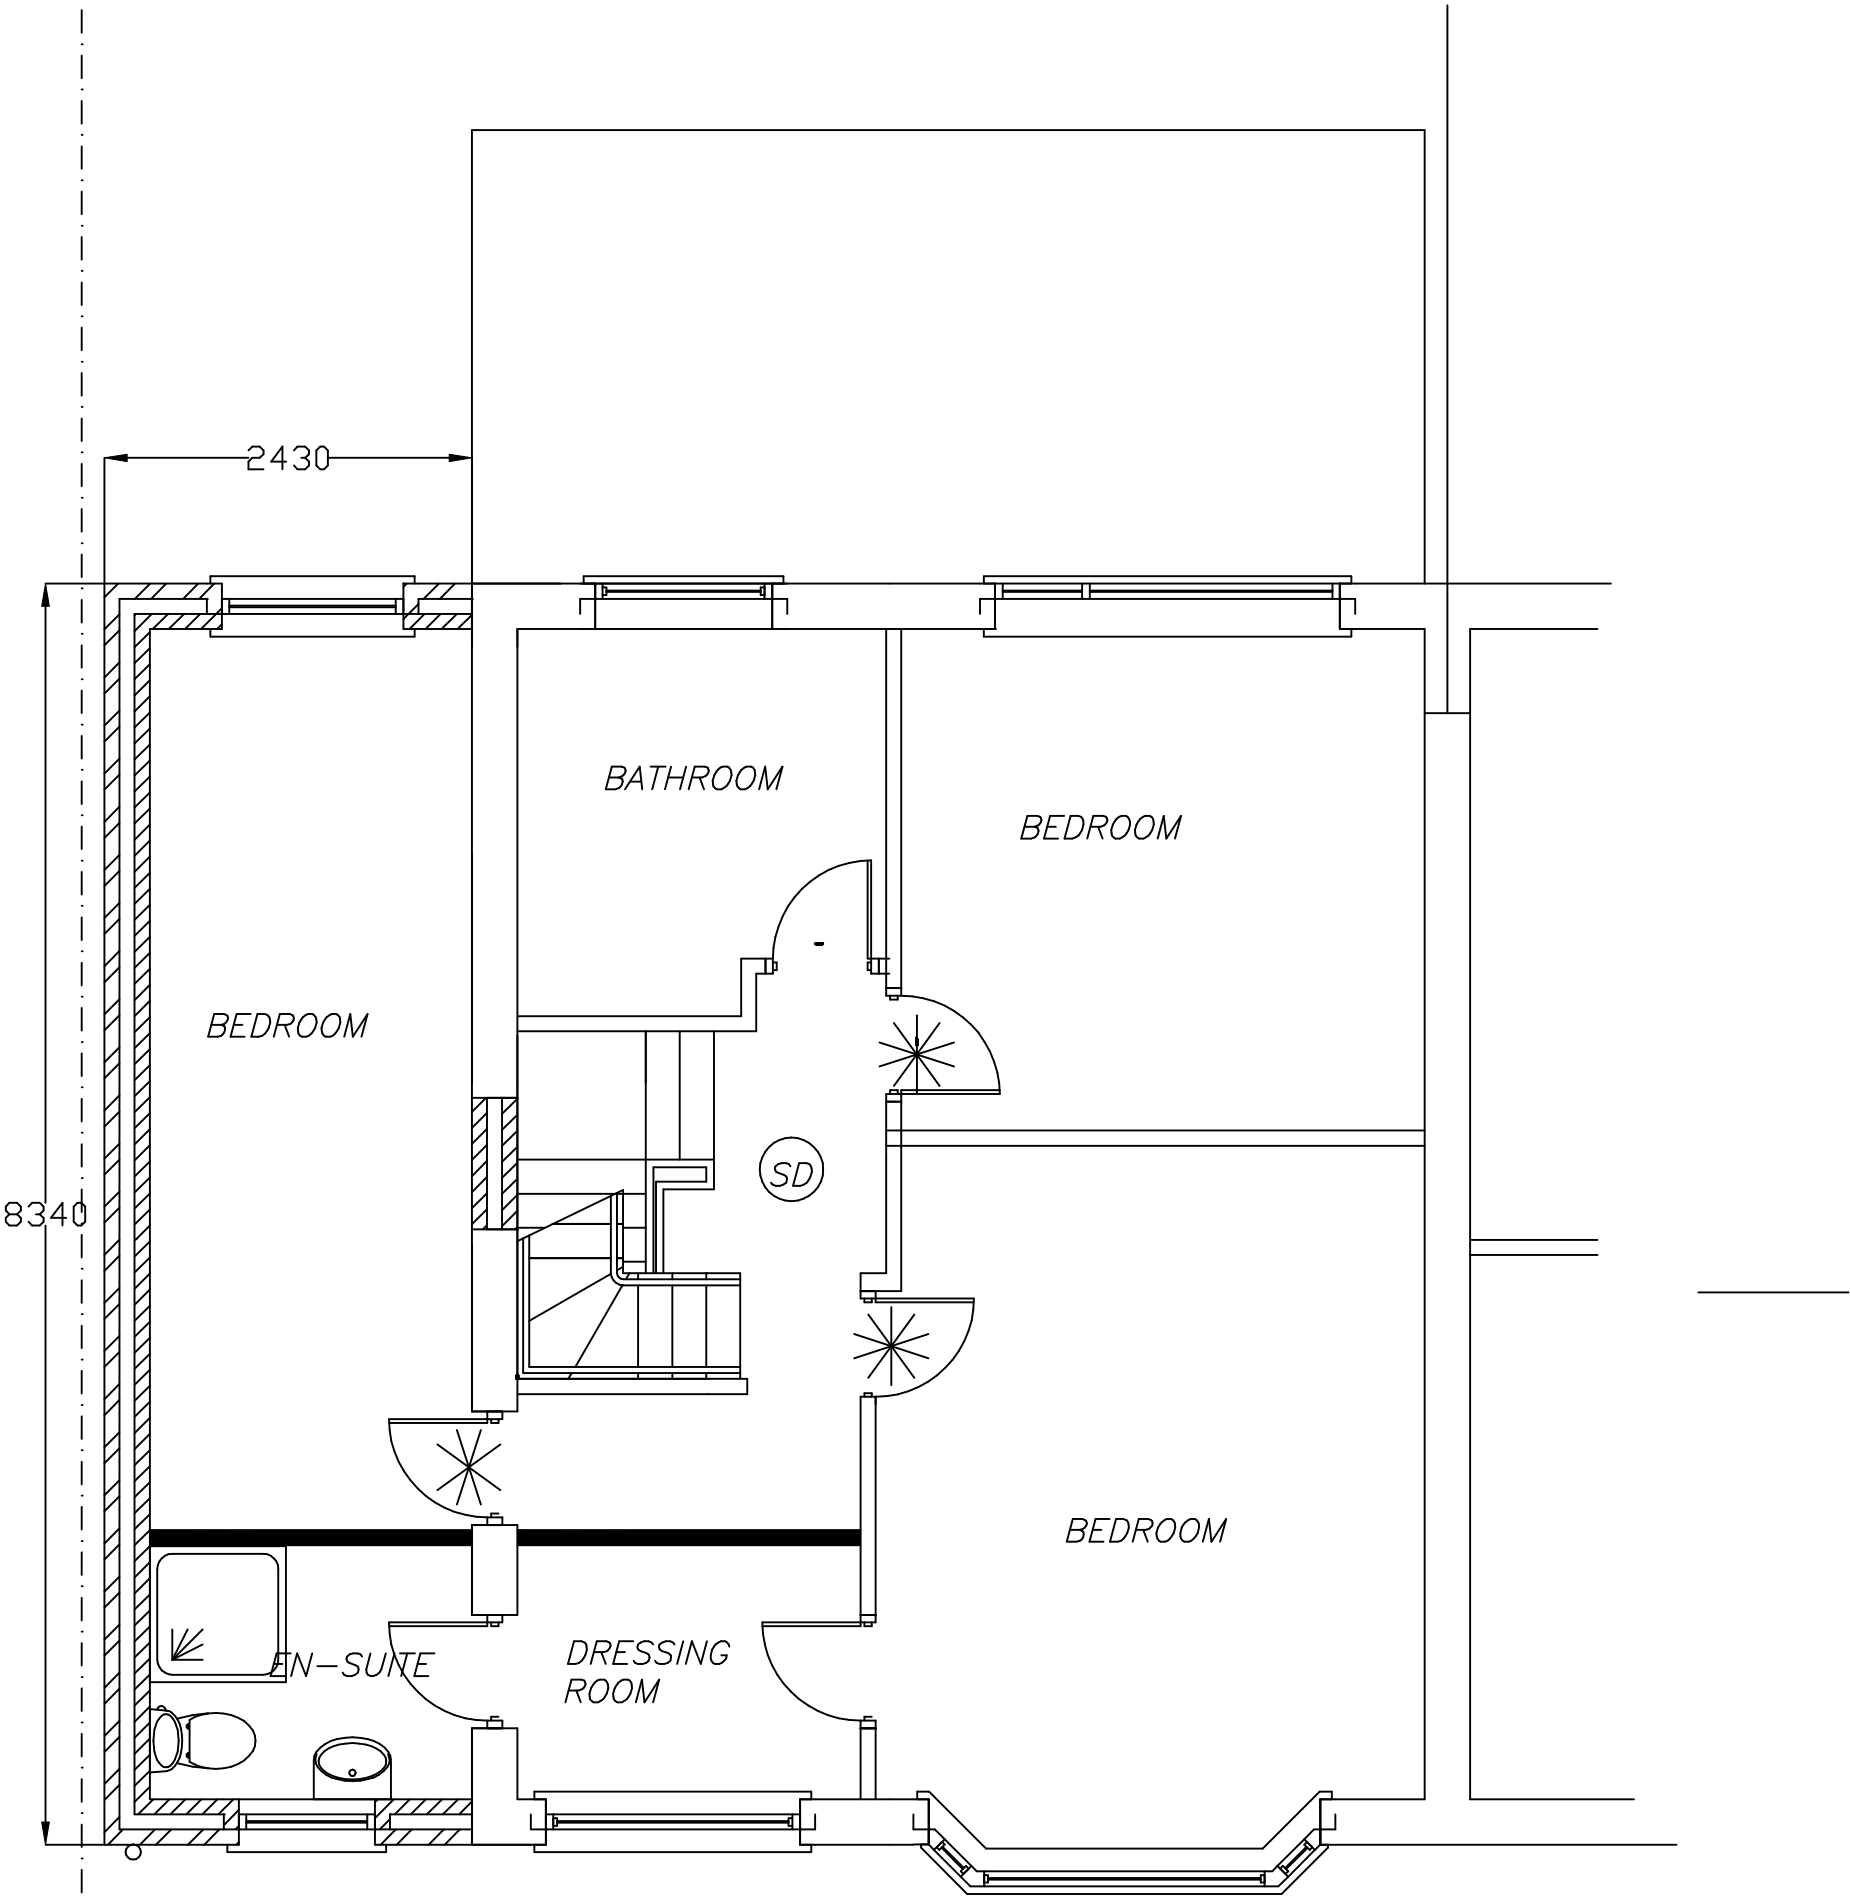

PROPOSED FIRST FLOOR PLAN

PROPOSED
FIRST FLOOR
SIDE
EXTENSION AT
7,STAND AVENUE,WHITEFIELD,
BURY MBC FOR
JAMES HALL
0785 2823432


SCALE:-1,50 DATE:- APRIL '20


lesfoey
BUILDING
DESIGN CONSULTANTS

NO WORK TO COMMENCE BEFORE PLANNING PERMISSION (IF REQUIRED) HAS BEEN GRANTED.
NO WORK TO COMMENCE UNTIL BUILDING REGULATIONS APPROVAL HAS BEEN GRANTED.
LES FOEY ACCEPTS NO RESPONSIBILITY FOR WORK UNDERTAKEN BEFORE BUILDING REGULATION APPROVAL OBTAINED.
ALL SIZES AND DIMENSIONS TO BE CHECKED AND VERIFIED BY THE CONTRACTOR BEFORE WORK COMMENCED
AND ANY DIFFERENCE TO THIS PLAN TO BE REPORTED TO LES FOEY BEFORE WORK COMMENCES.
IF THE WORK FALLS WITHIN THE PROVISIONS OF THE PARTY WALL ACT 1996 IT IS IMPORTANT THAT THE CLIENT
SERVES NOTICE TO THE OWNERS OF THE ADJOINING PROPERTY OF THE INTENTION TO BUILD TWO MONTHS BEFORE
THE COMMENCEMENT DATE AND THAT WRITTEN PERMISSION IS OBTAINED.ALL PROVISIONS OF THE PARTY WALL ACT 1966
(WHERE NECESSARY TO BE ADHERED TO).

8, GLASSON WALK,
CHADDERTON,
OLDHAM, OL9 9DR
TEL&FAX: 0161-633-5057

ALL DIMENSIONS TO BE VERIFIED AT SITE PRIOR TO COMMENCEMENT OF WORKS BY APPOINTED CONTRACTORANY DISCREPANCY IN THE DRAWING MUST BE REPORTED TO LES FOLEYWRITTEN DIMENSIONS TO BE TAKEN IN PREFERENCE TO SCALED OFF DIMENSIONS.

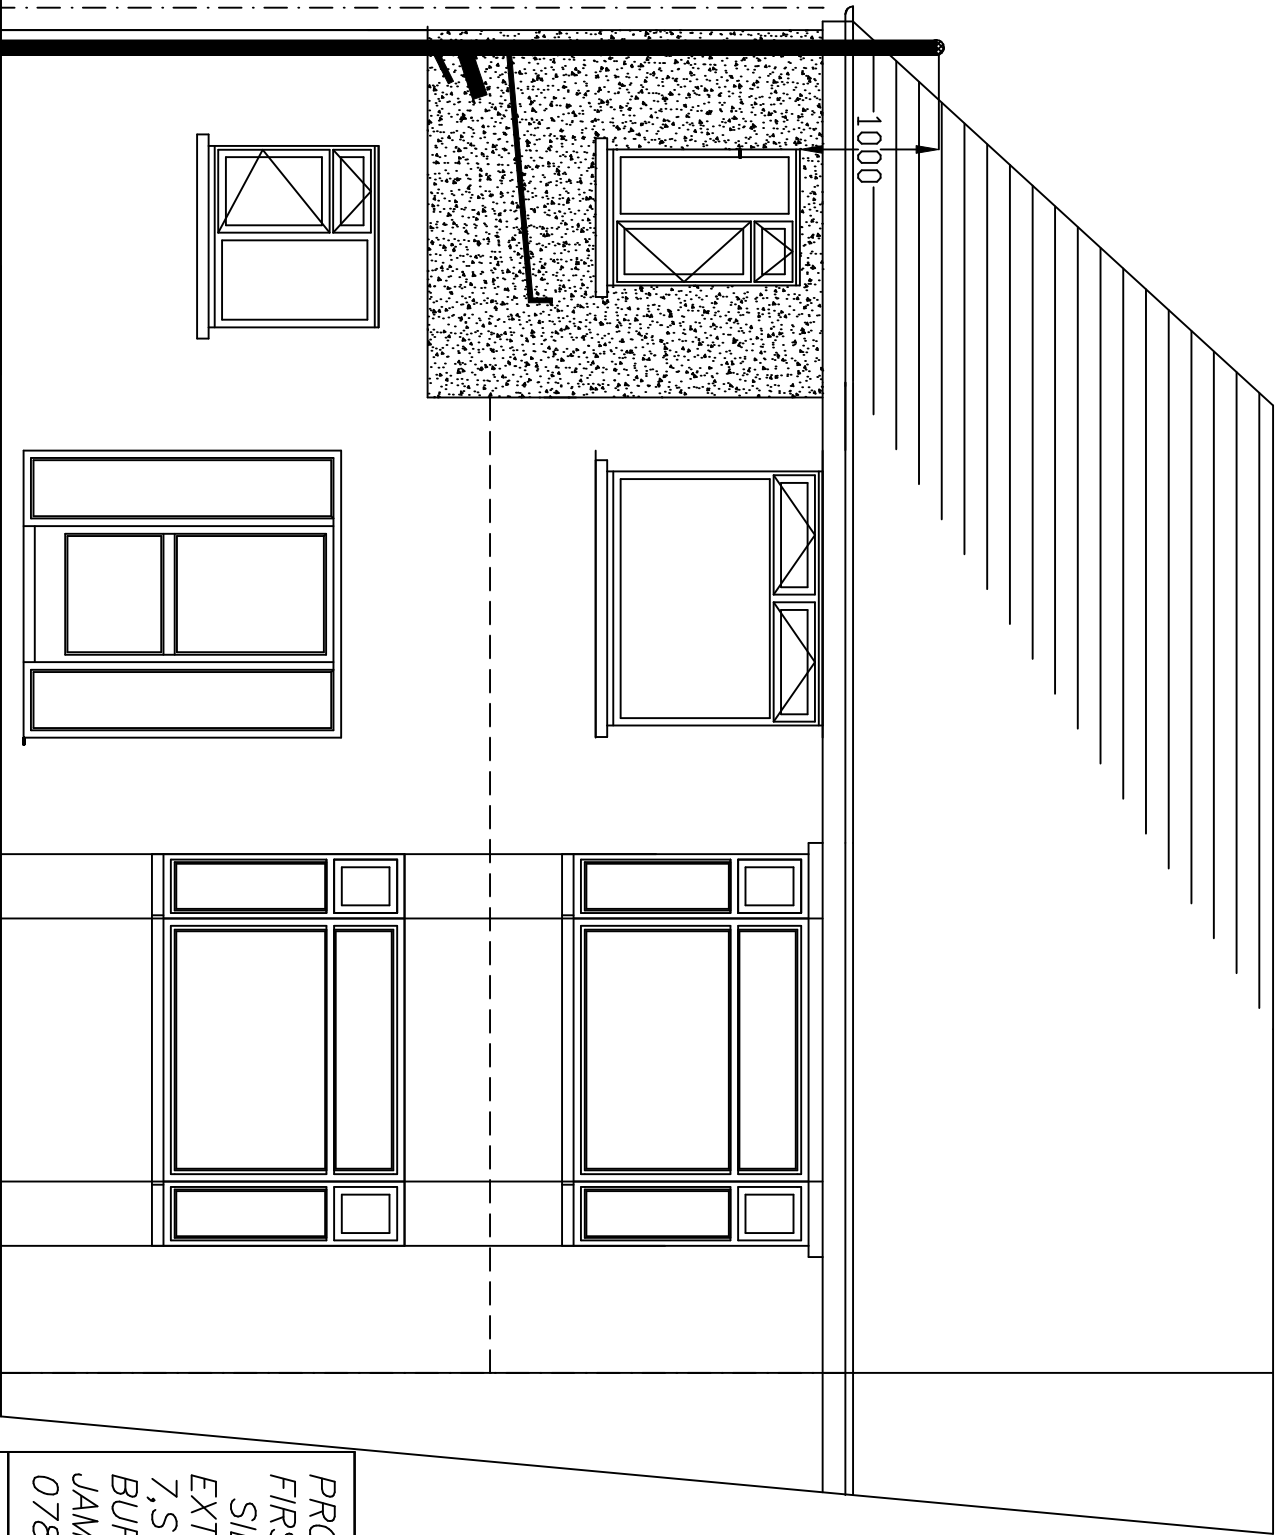

PROPOSED FRONT ELEVATION

revised

PLAN

NO WORK TO COMMENCE BEFORE PLANNING PERMISSIONS REQUIREDHAS BEEN GRANTED.
LES FOLEY ACCEPTS NO RESPONSIBILITY FOR WORK UNDERTAKEN BEFORE BUILDING REGULATION APPROVAL. OBTAINED.
ALL SIZES AND DIMENSIONS TO BE CHECKED AND VERIFIED BY THE CONTRACTOR BEFORE WORK COMMENCED.
AND ANY DIFFERENCE TO THIS PLAN TO BE REPORTED TO LES FOLEY BEFORE WORK COMMENCES.
IF THE WORK FALLS WITHIN THE PROVISIONS OF THE PARTY WALL ACT 1996 IT IS IMPORTANT THAT THE CLIENT
SERVES NOTICE TO THE OWNERS OF THE ADJOINING PROPERTY OF THE INTENTION TO BUILD TWO MONTHS BEFORE
THE COMMENCEMENT DATE AND THAT WRITTEN PERMISSION IS OBTAINEDALL PROVISIONS OF THE PARTY WALL ACT 1996
(WHERE NECESSARY TO BE ADHERED TO.


PROPOSED
FIRST FLOOR
SIDE

EXTENSION AT
7, STAND AVENUE, WHITEFIELD,
BURY MBC FOR
JAMES HALL
0785 2823432

SCALE:-1:50 DATE:- APRIL '20


BUILDING
DESIGN CONSULTANTS

8, GLASSON WALK,
CHADDERTON,
OLDHAM, OL9 9DR
TEL&FAX: 0161-633-5057

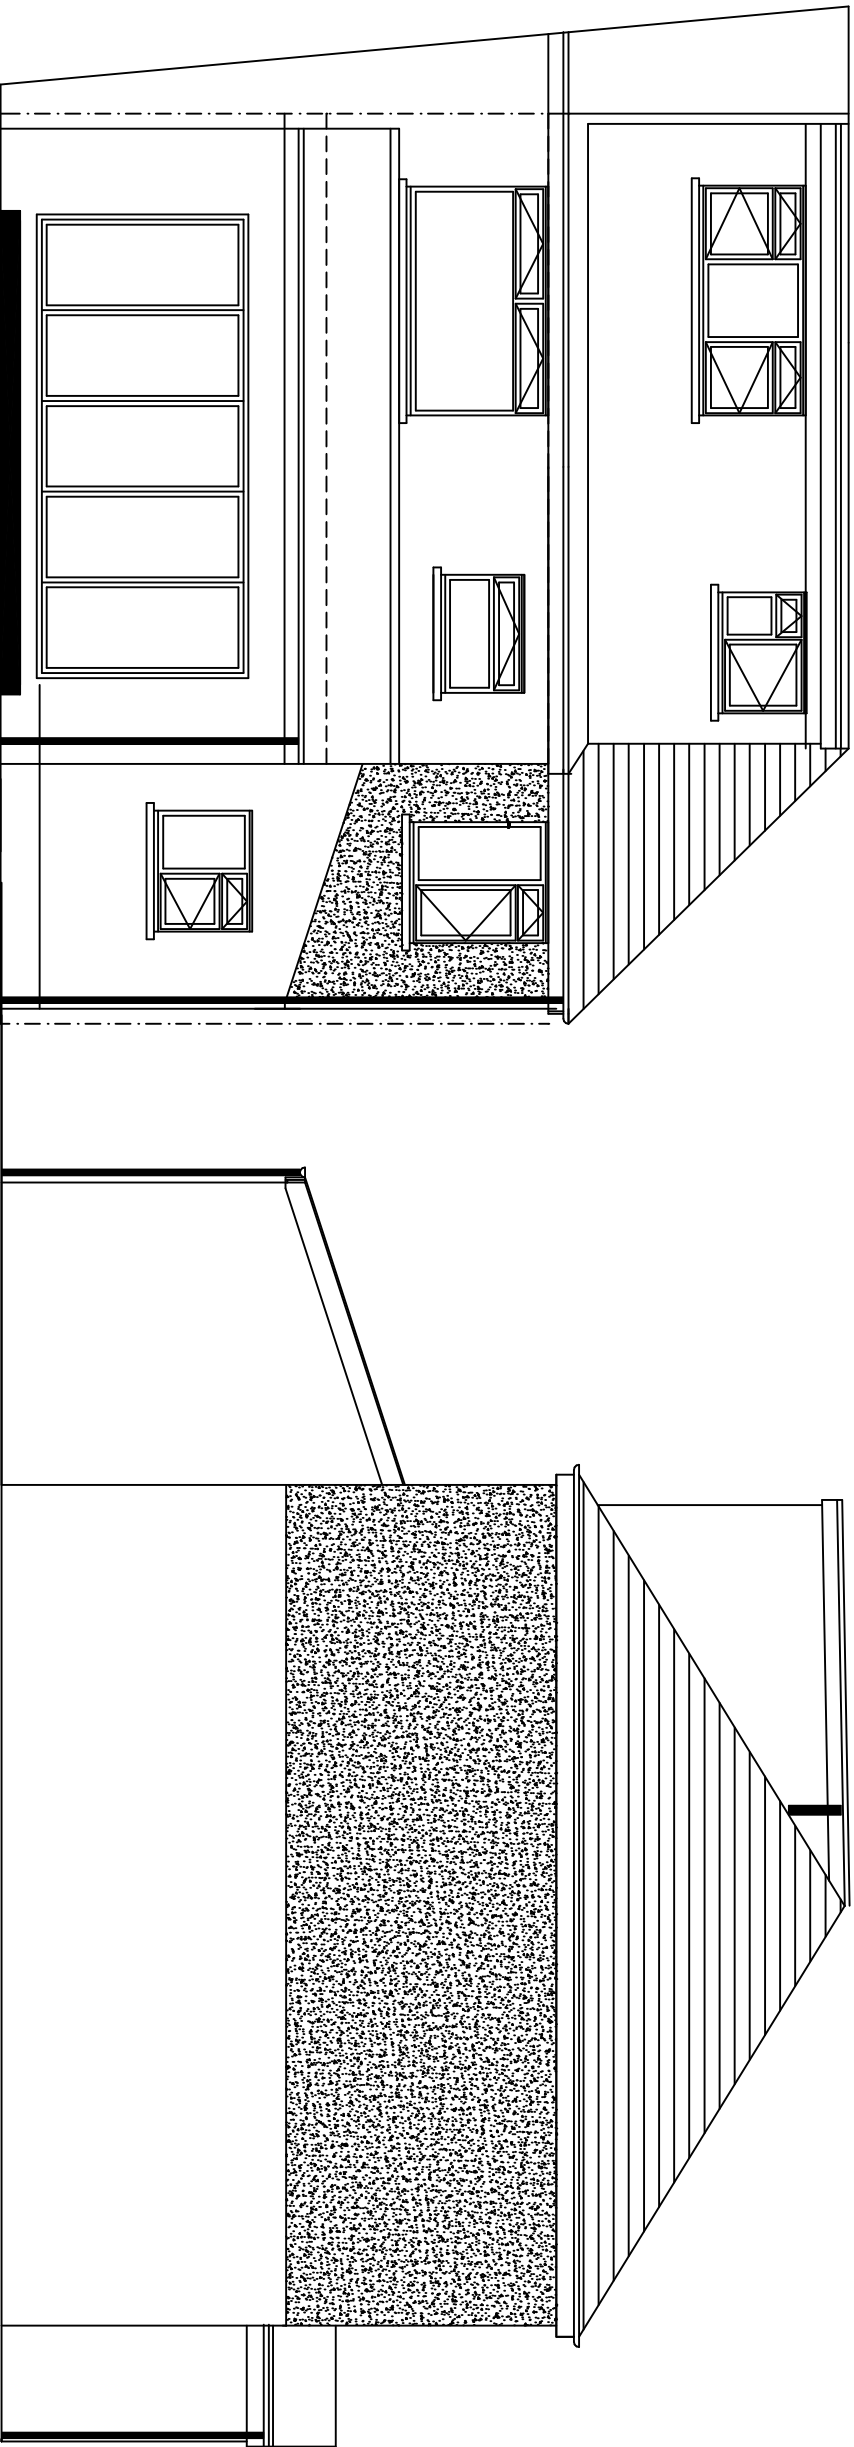


PROPOSED REAR ELEVATION

PROPOSED SIDE ELEVATION

revised plan


PROPOSED
FIRST FLOOR
SIDE
EXTENSION AT
7, STAND AVENUE, WHITEFIELD,
BURY MBC FOR
JAMES HALL
0785 2823432

SCALE:-1,75 DATE:- APRIL '20

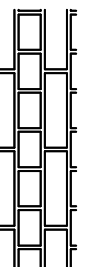
lesfoey
BUILDING
DESIGN CONSULTANTS

8, GLASSON WALK,
CHADDERTON,
OLDHAM, OL9 9DR
TEL&FAX: 0161-633-5057

NO WORK TO COMMENCE BEFORE PLANNING PERMISSIONS REQUIRED HAS BEEN GRANTED.
NO WORK TO COMMENCE UNTIL BUILDING REGULATIONS APPROVAL HAS BEEN GRANTED.
LES FOEY ACCEPTS NO RESPONSIBILITY FOR WORK UNDERTAKEN BEFORE BUILDING REGULATION APPROVAL OBTAINED.
ALL SIZES AND DIMENSIONS TO BE CHECKED AND VERIFIED BY THE CONTRACTOR BEFORE WORK COMMENCED
AND ANY DIFFERENCE TO THIS PLAN TO BE REPORTED TO LES FOEY BEFORE WORK COMMENCES.
IF THE WORK FALLS WITHIN THE PROVISIONS OF THE PARTY WALL ACT 1996 IT IS IMPORTANT THAT THE CLIENT
SERVES NOTICE TO THE OWNERS OF THE ADJOINING PROPERTY OF THE INTENTION TO BUILD TWO MONTHS BEFORE
THE COMMENCEMENT DATE AND THAT WRITTEN PERMISSION IS OBTAINED ALL PROVISIONS OF THE PARTY WALL ACT 1996
(WHERE NECESSARY TO BE ADHERED TO.

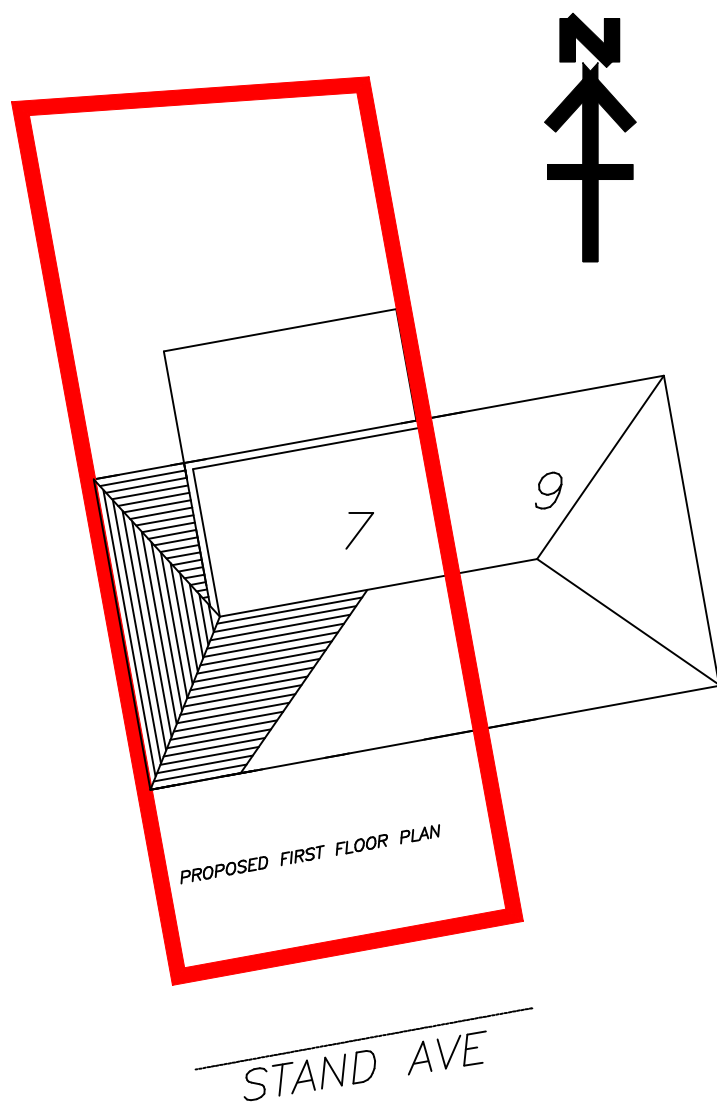

SITE&ROOF PLAN

PROPOSED
FIRST FLOOR
SIDE
EXTENSION AT
7, STAND AVENUE, WHITEFIELD,
BURY MBC FOR
JAMES HALL
0785 2823432

SCALE:-1-200 DATE:- APRIL '20


les foey
BUILDING
DESIGN CONSULTANTS

8, GLASSON WALK,
CHADDERTON,
OLDHAM, OL9 9DR
TEL&FAX: 0161-633-5057