


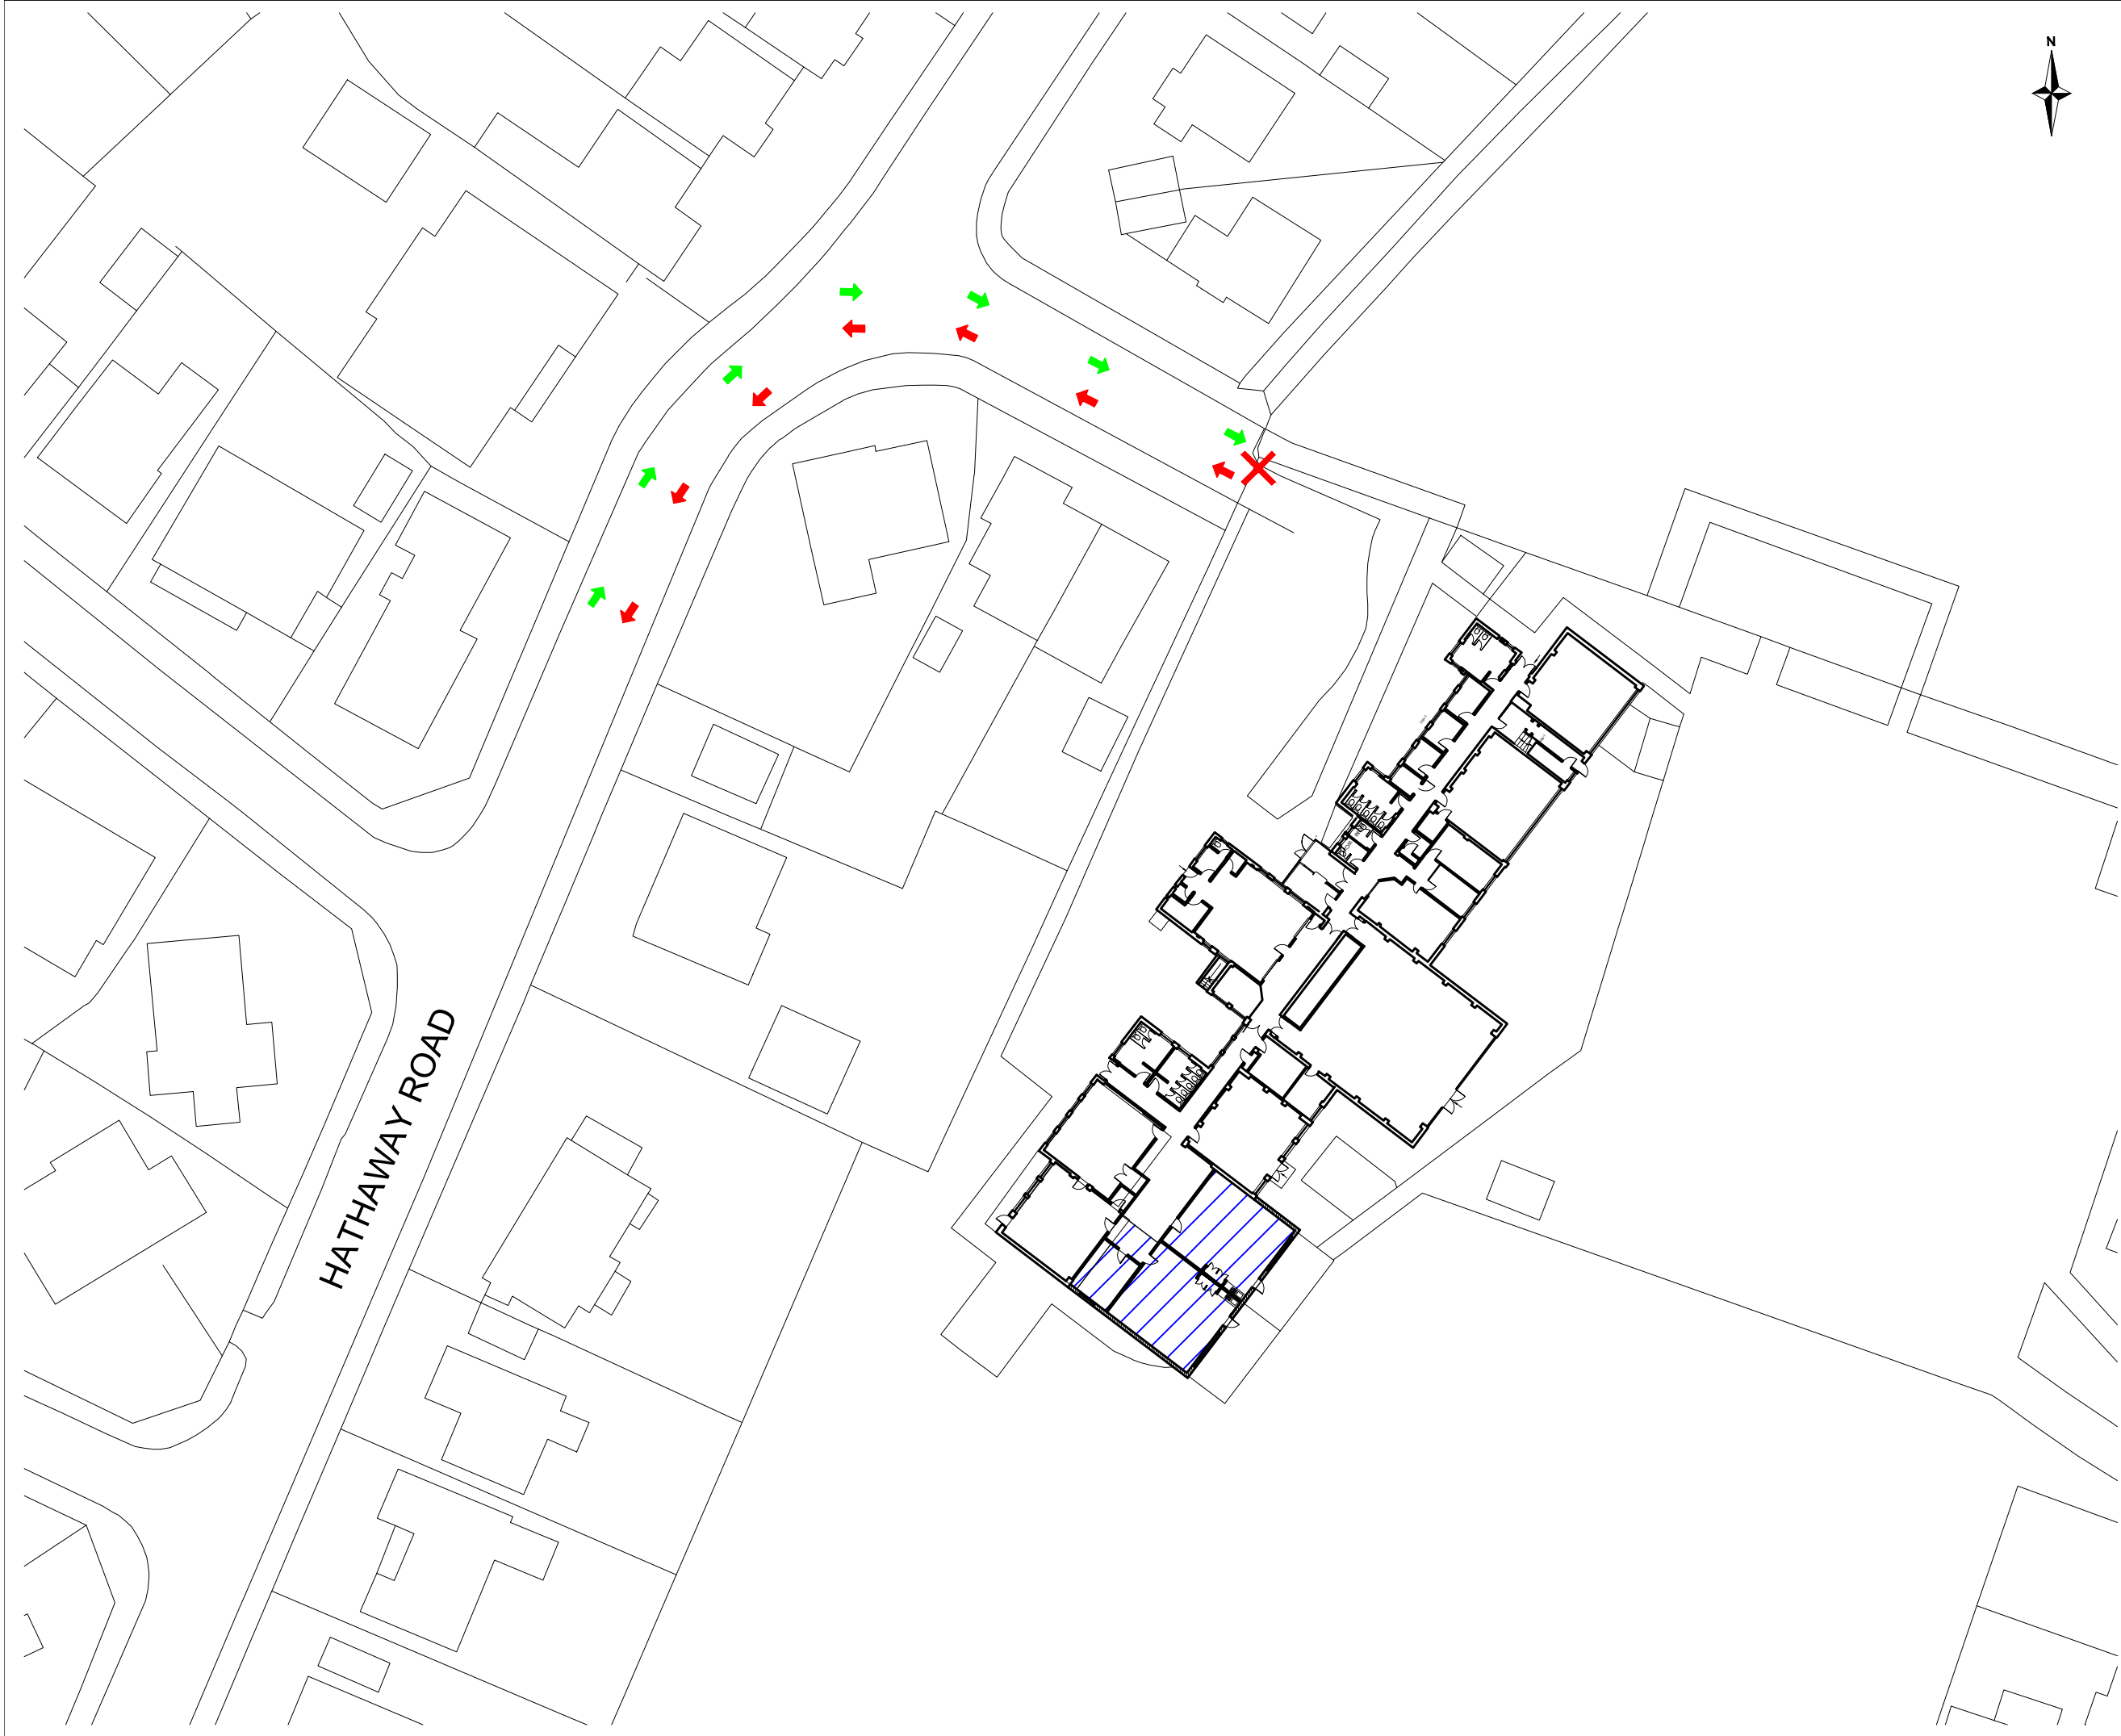

This drawing is Copyright and the property of Lancaster Maloney Martin Limited and must not be reproduced in whole or in part without their written permission. Copyright is reserved. © This drawing must not be scaled. The Contractor is to report all dimensional discrepancies & errors to the Contract Administrator prior to commencing construction. It is essential that this drawing is read in conjunction with the specification and all works identified included for.

NOTES

LEGEND

-  Vehicular access route
-  Vehicular egress route
-  Restricted access for deliveries between the hours of 8:00 - 9:00 & 15:00 - 16:00

Rev	Date	Comments	By

STATUS
PLANNING

Client
Vision Multi Academy Trust
Sunny Bank Primary School
Hathaway Rd, Bury BL9 8EQ

Project Title
Extension & Internal Alterations

Drawing Title
Transit Plan

Scale	Drawn by	Date
1:500 @A3	MMcD	May 2024

Job no.	Drawing no.	Revision no.
2301-48	10	


Lancaster Maloney Martin

Registered Office:
Equitas House Unit 6 Station View Rhino Court Stockport SK7 5ER
Tel: 0161 477 3500
E-mail: administration@lmm-ltd.co.uk | Website: www.lmm-ltd.co.uk
Registered in England No 4846621