
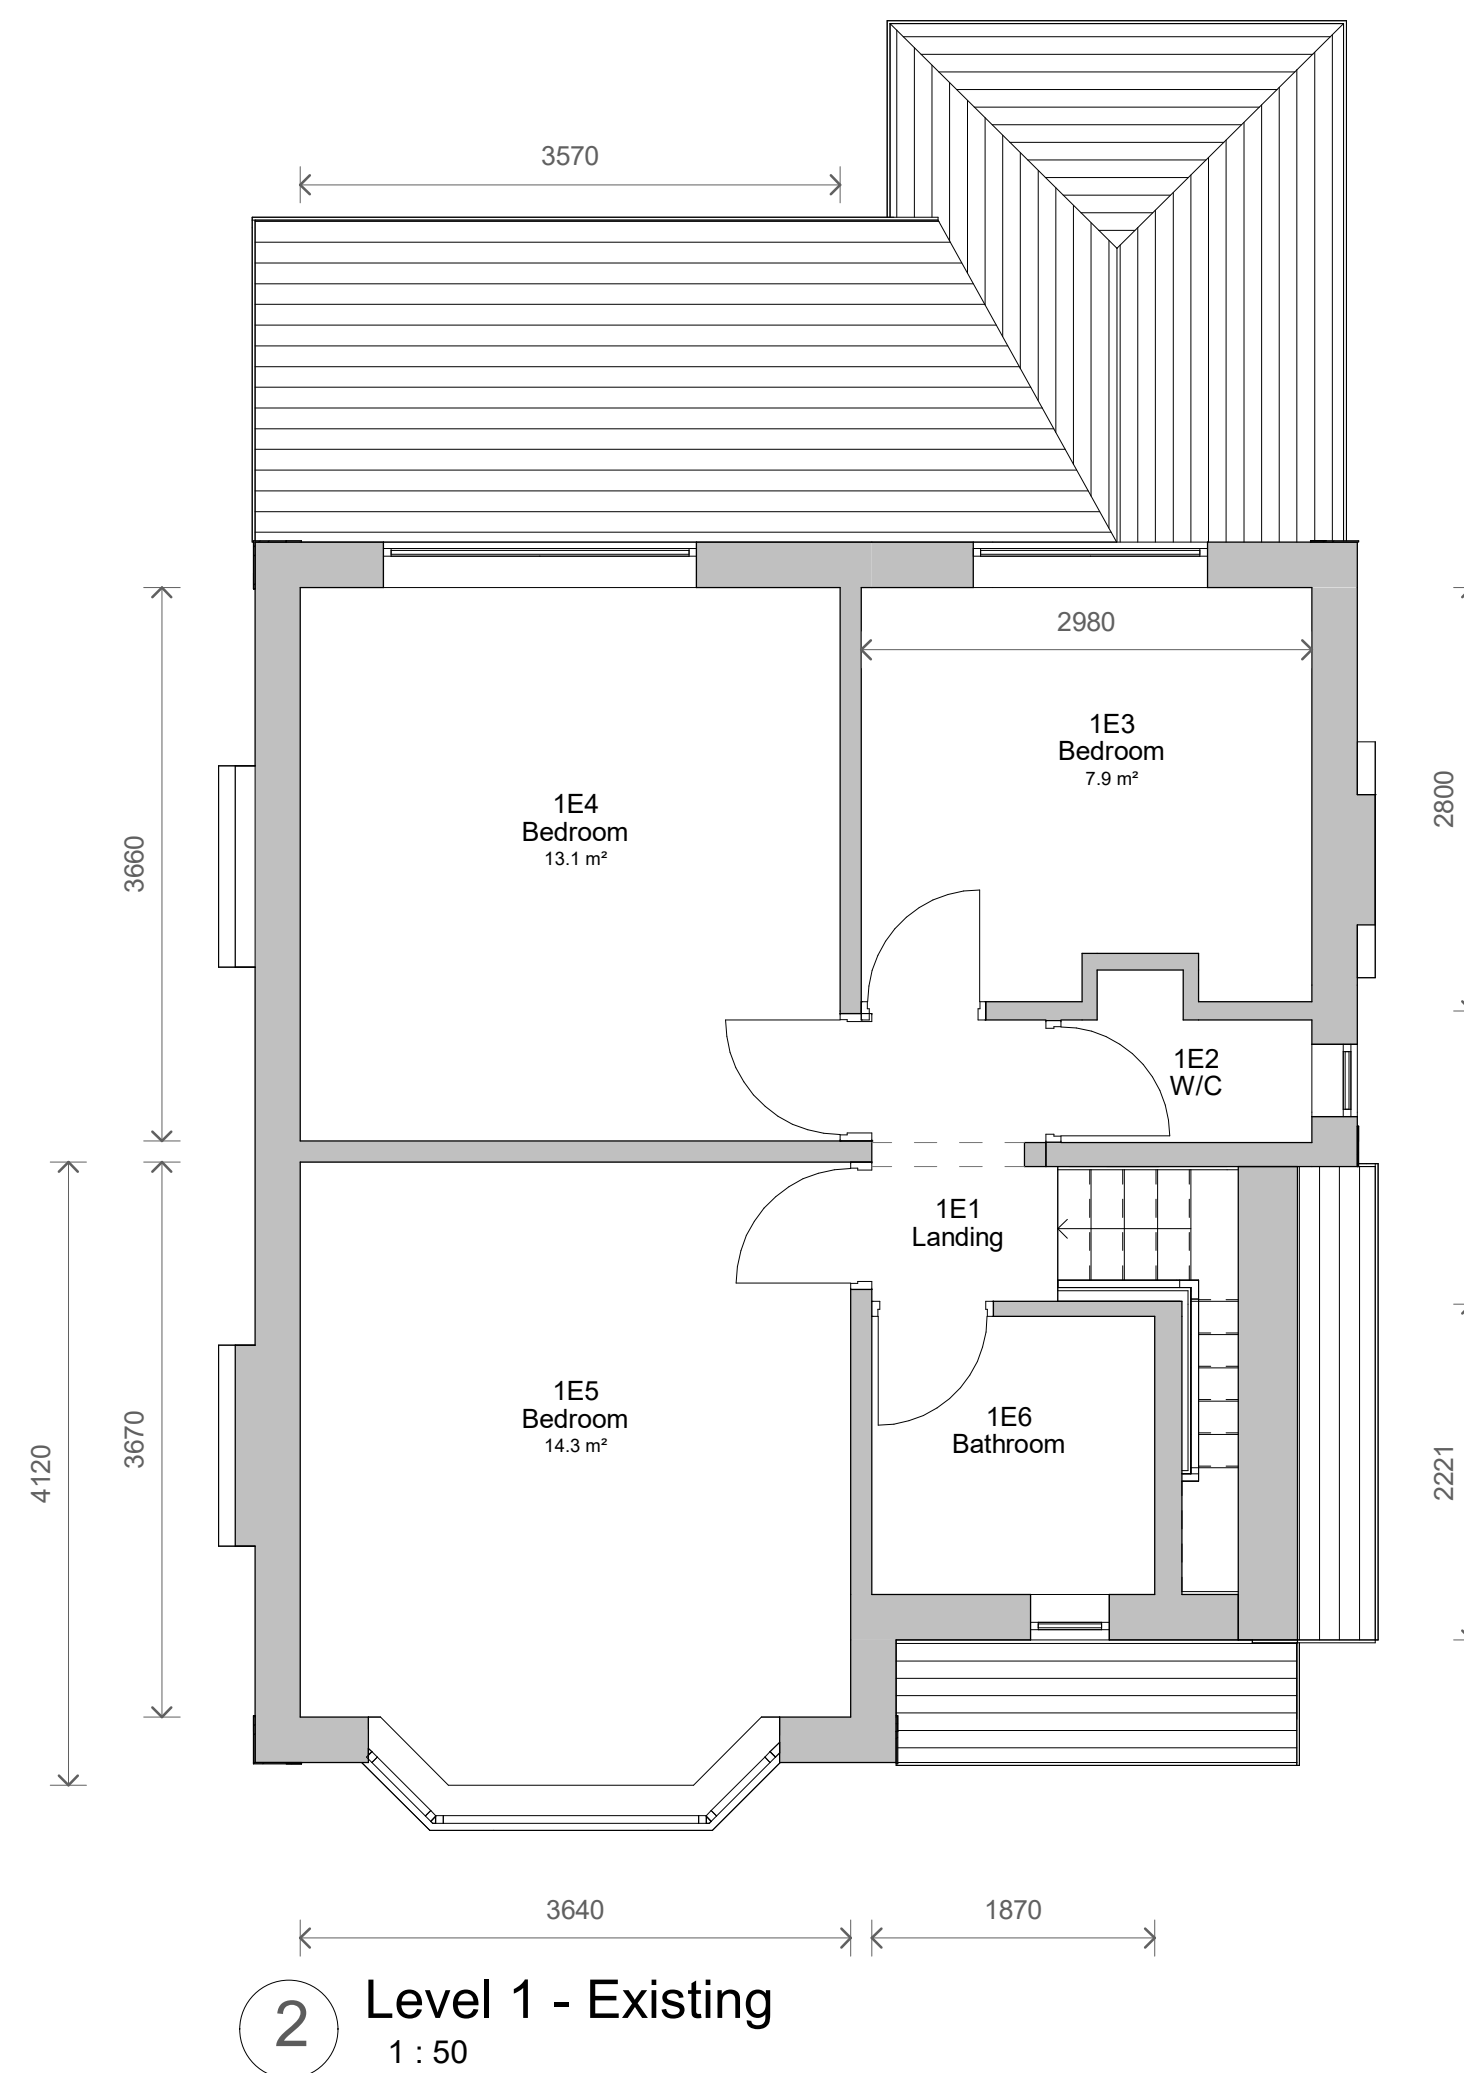


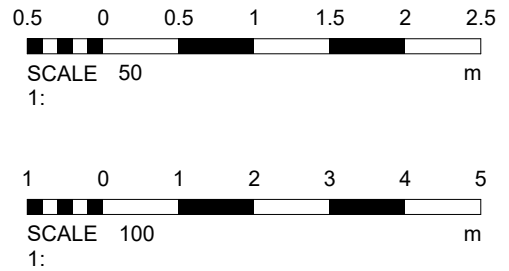

No.	Description	Date
PROJECT	15 Craigwell Road	
TITLE	Existing Plans and Elevations	
CLIENT	Benjamin & Sarah Fine	
STATUS	DESIGN	
DRAWN BY	DATE	SCALE (@ A1)
TP	13/05/2022	As indicated
PROJECT NUMBER	DRAWING NUMBER	REV
GSS22029	002	
 S T U D I O S www.goldsketch.co.uk info@goldsketch.co.uk 01672 792 9555		
NOTES © COPYRIGHT - ALL RIGHTS RESERVED. NO REPRODUCTION IS TO BE PERMITTED WITHOUT PRIOR WRITTEN CONSENT. DRAWING TO BE USED FOR THE EXACT PURPOSES INDICATED ONLY. ALL DISCREPANCIES TO BE REPORTED TO THE ISSUING ORGANISATION IMMEDIATELY. THIS DOCUMENTATION IS NOT VALID FOR ANY OTHER USE OR PURPOSE. LEGISLATION: RELEVANT CODES OF PRACTICE ARE BRITISH STANDARDS. ALL DIMENSIONS ON THIS DRAWING ARE IN MILLIMETERS UNLESS OTHERWISE STATED.		