


2. Front - Existing
1 : 100



3. Left Side - Existing
1 : 100

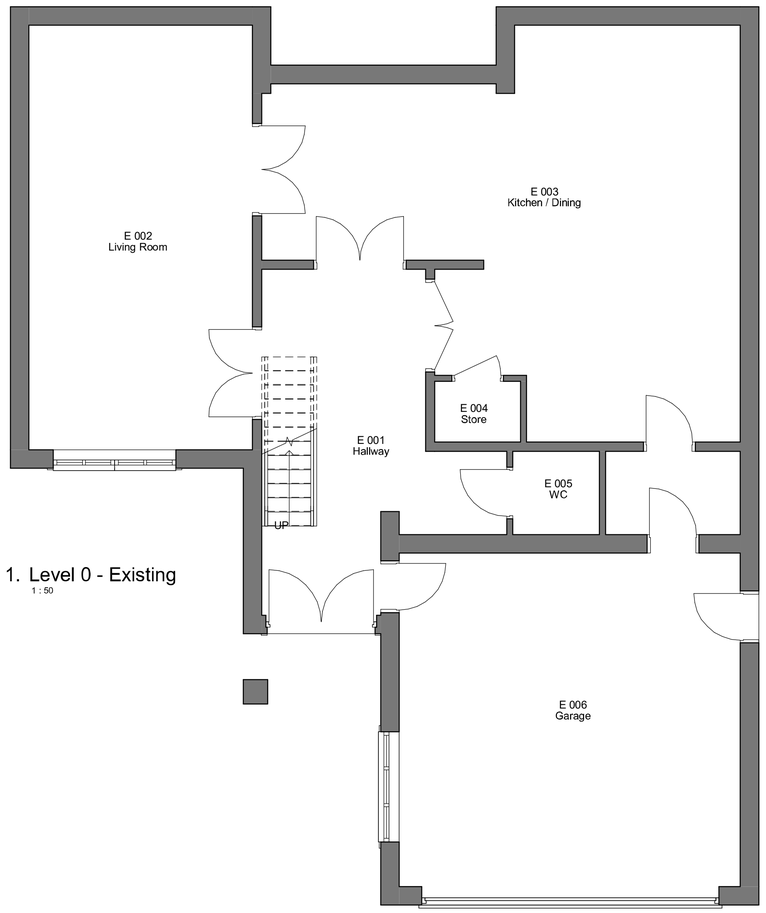

1. Level 0 - Existing
1 : 50



4. 3D Axo - Existing

0.5 0 0.5 1 1.5 2 2.5
SCALE 1: 50 m

REV.	DESCRIPTION	BY	DATE

MELIA ARCHITECTS
melaarchitects.com office@melaarchitects.com 0161 729 0936

PROJECT
65 Shrewsbury Road

PROJECT NO.	MA24006
CLIENT	Hannah Serene
DATE	23 FEB 2024
DRAWN BY	ER
TITLE	Existing Plans and Elevations
SHEET NO. 002.	REV.
SCALE @ A3	As indicated

NOTES
©COPYRIGHT - ALL RIGHTS RESERVED. NO PART OF THIS PUBLICATION MAY BE REPRODUCED, IN ANY FORM OR BY ANY MEANS WITHOUT PRIOR WRITTEN PERMISSION FROM THE DESIGNER. ALL DIMENSIONS AND SETTING OUT ARE TO BE CHECKED AND CONFIRMED ON SITE BEFORE COMMENCEMENT OF WORK. ANY DISCREPANCIES TO BE REPORTED TO THE DESIGNER BEFORE COMMENCEMENT OF ANY WORK. ALL WORK AND MATERIALS TO BE IN ACCORDANCE WITH CURRENT STATUTORY LEGISLATION, RELEVANT CODES OF PRACTICE AND BRITISH STANDARDS. ALL DIMENSIONS ARE IN MILLIMETRES UNLESS STATED OTHERWISE.