


This drawing and design concept is the property of P P Y design. It should not be reproduced without written permission

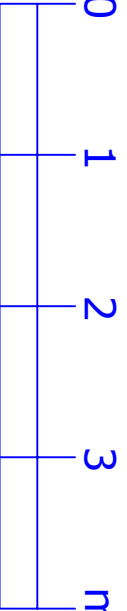

Former Spring Street Sawmills
Spring Street
Ramsbottom BL0 9JQ
July 2025


AW6-04A
Proposed Unit 3

P P Y design Ltd


2 Helmshore Road, Holcombe Village
Ramsbottom, Lancashire BL8 4PA

Gary Bearden BA(hons) DipArch RIBA
gary@ppy-design.co.uk www.ppy-design.co.uk
tel/ fax 01706 822751 mobile 07712 669482

A Proposed entrance gate illustrated 16.12.2025

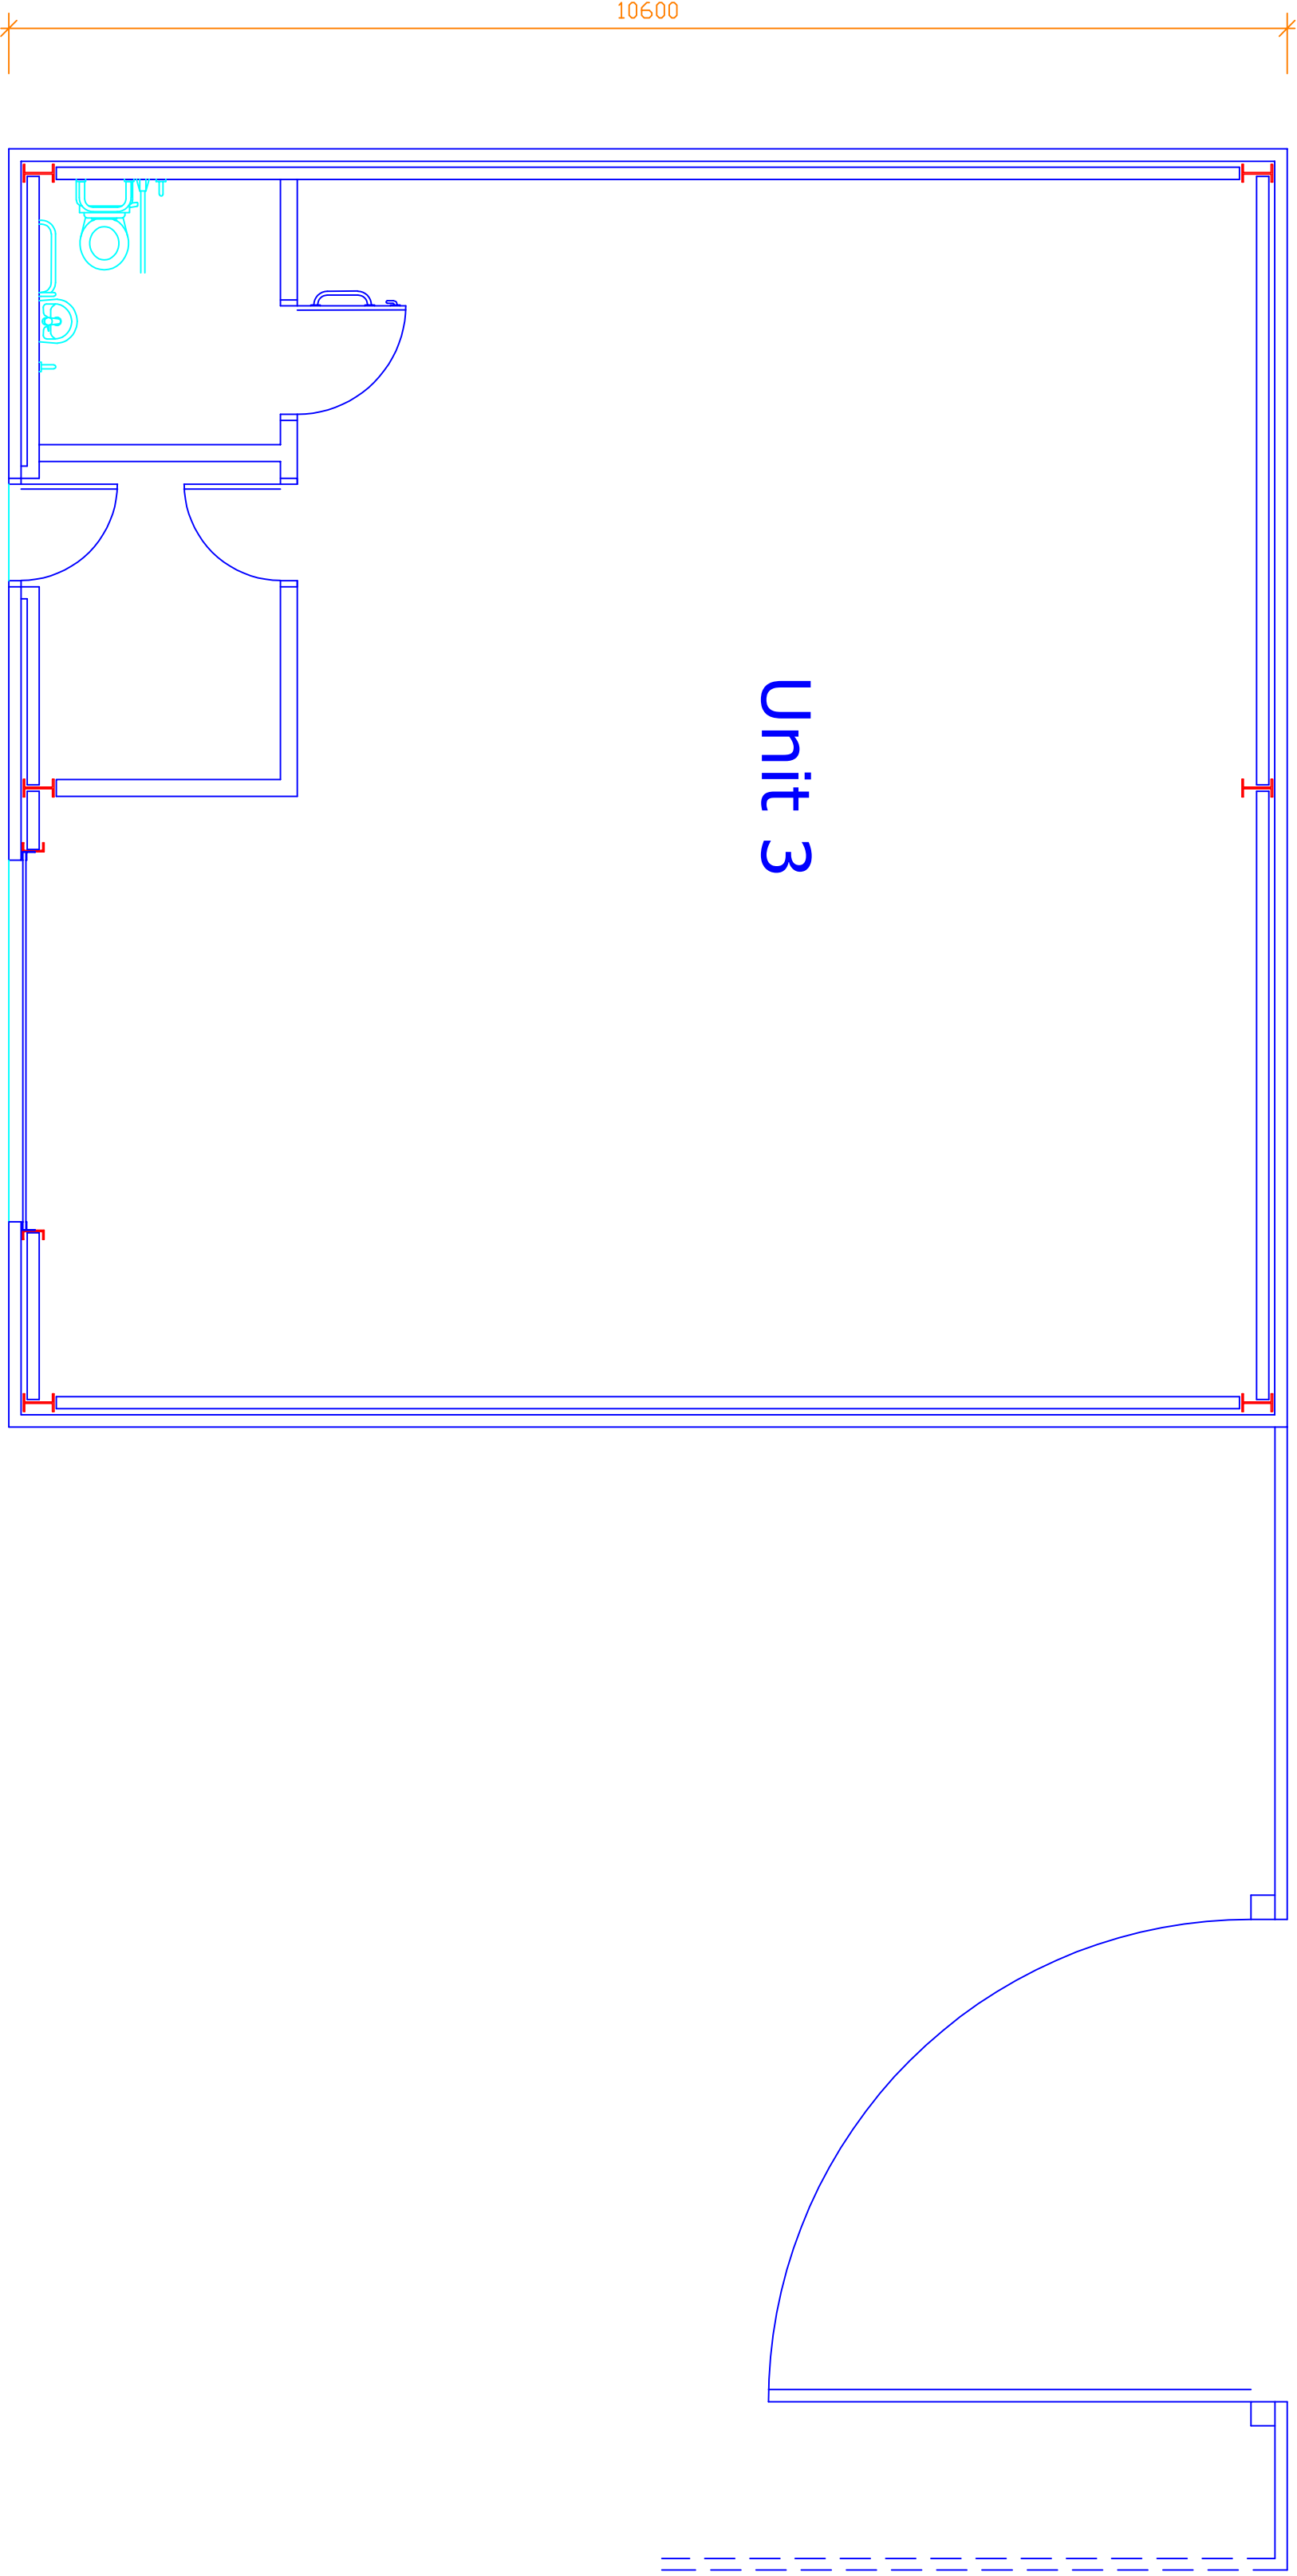


Proposed Plan

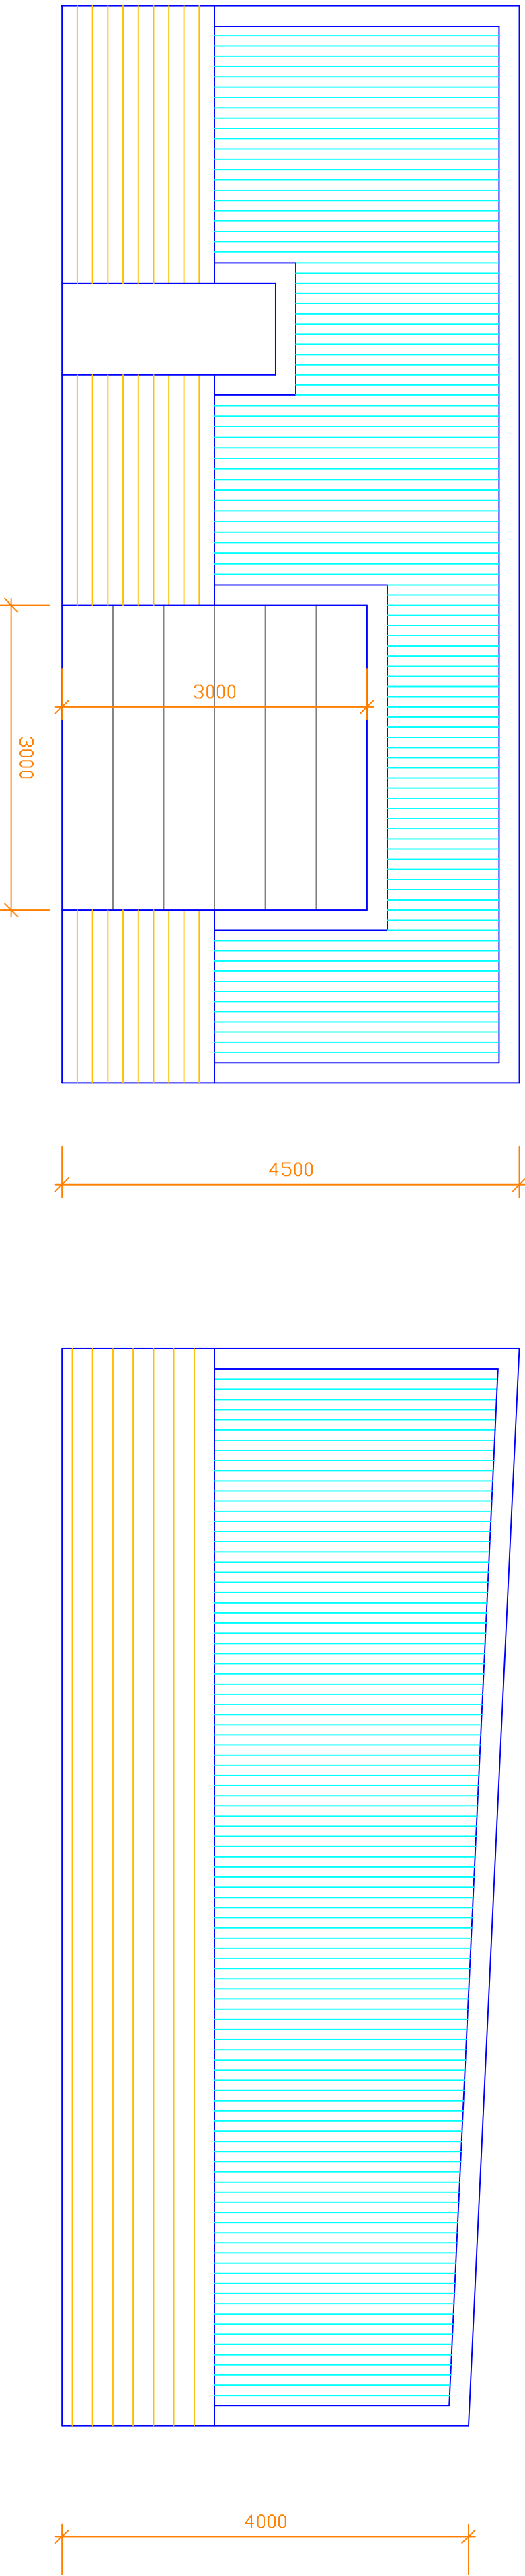

Proposed Front Elevation

Proposed Side Elevation

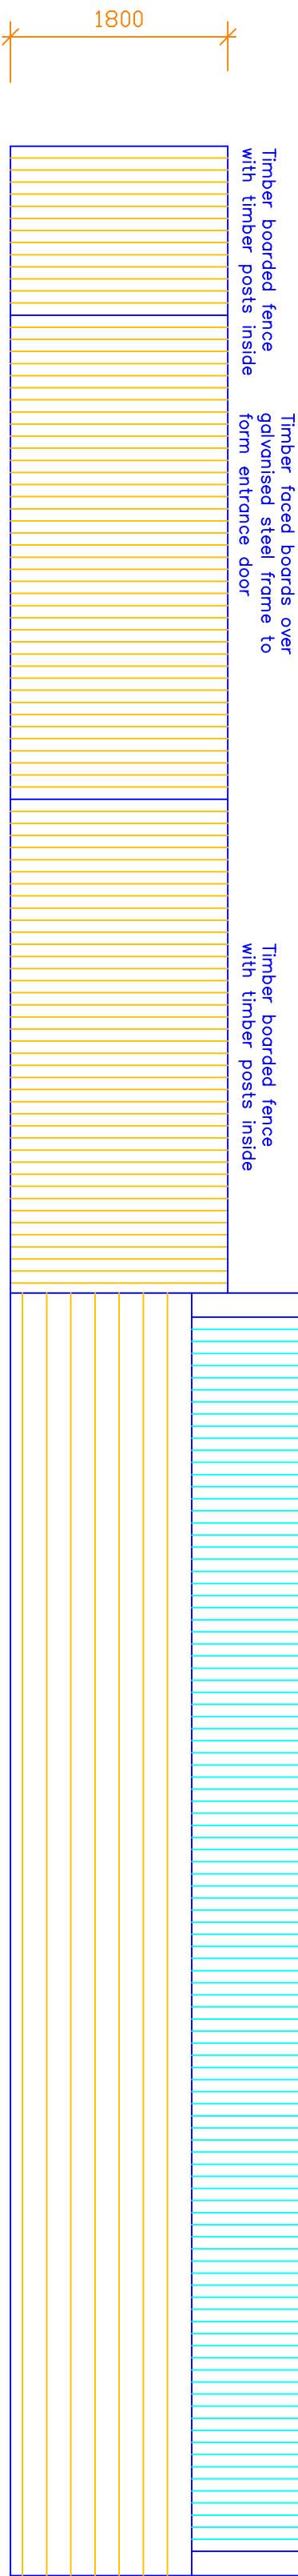

Proposed Entrance Gate

Proposed Rear Elevation