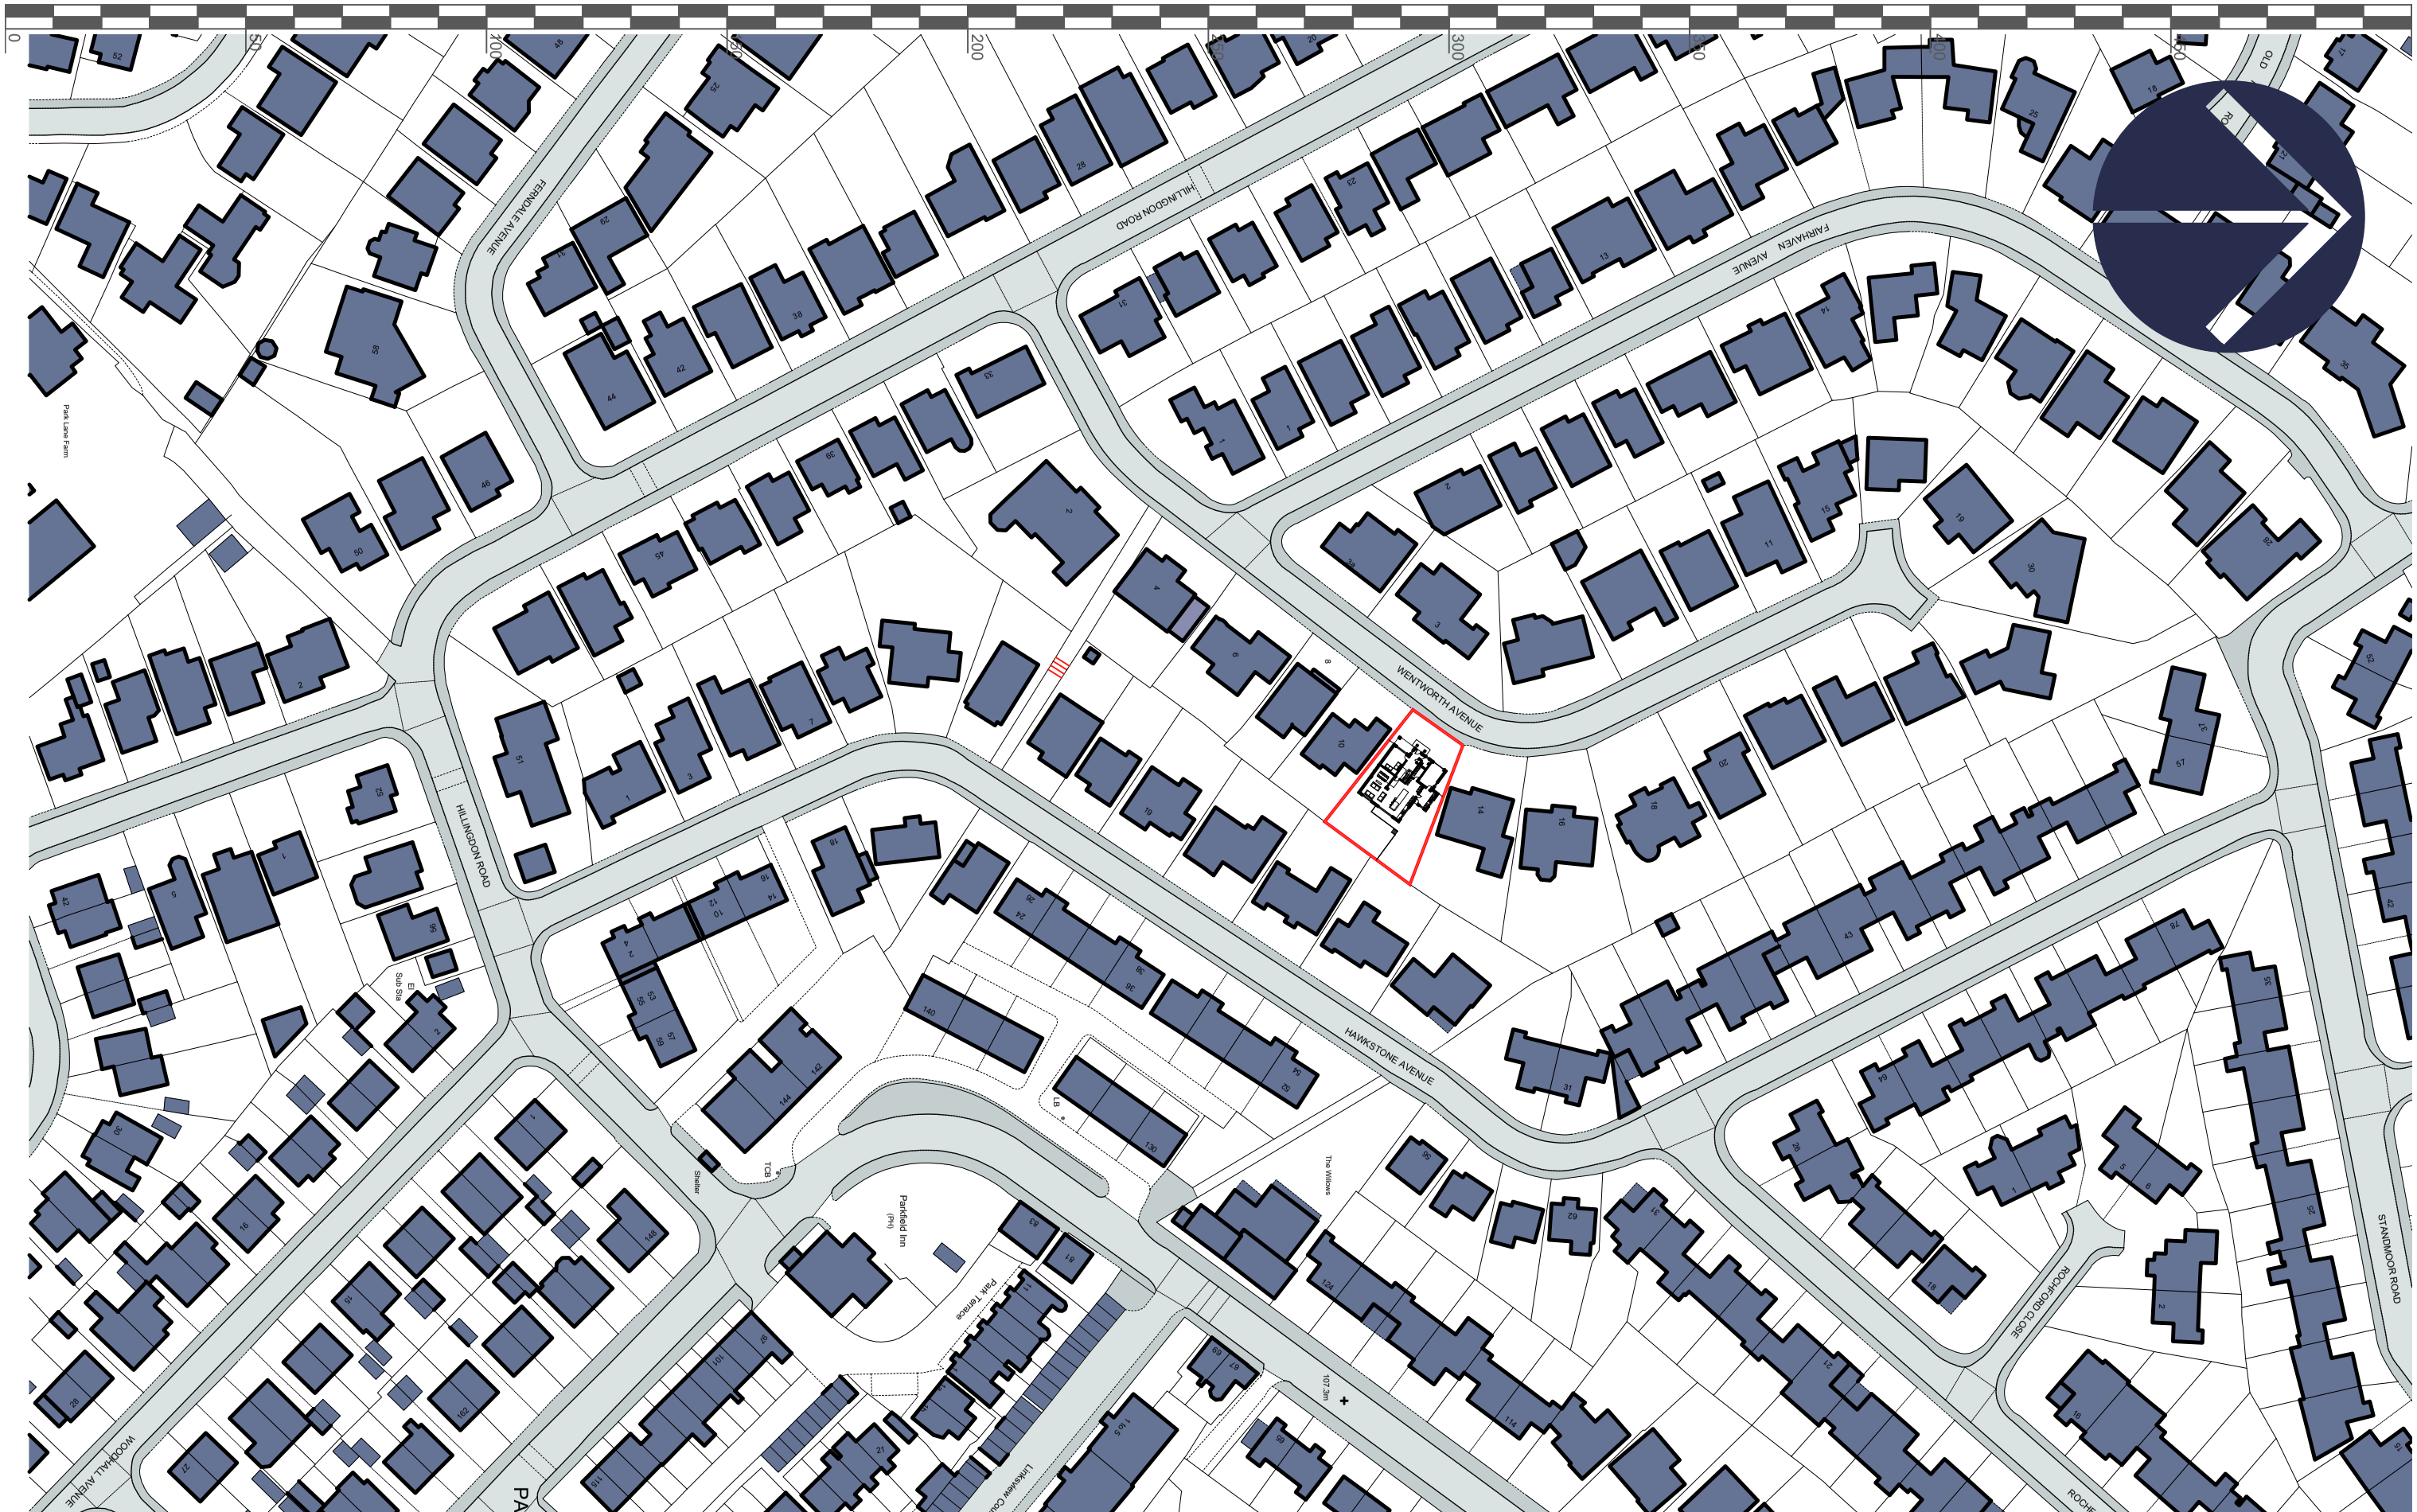


AEL CONSULTANTS

Jared Ross

12 Wentworth Ave, M45 7GQ

EXISTING SITE LOCATION PLAN

October 2026 By JR Scale 1:12550@A3 [P]

26-122 (EXT)45 Rev *

Rev.	Date	Description	Initials

- The Copyright of this drawing belongs to AEL Consultants Ltd and shall not be used or reproduced in any form without its express permission. The moral right of the Author has been asserted in accordance with the Copyright Act 2000.
- Do not scale from this drawing. Figured dimensions only. All dimensions to be checked on site prior to the execution of any work.
- For the avoidance of doubt all dimensions are quoted to wall structure and not the finishes unless otherwise stated.
- Where any discrepancy is found to exist within or between drawings and/or documents it shall be reported to the Principal Designer immediately.
- AEL Consultants Ltd shall not be liable for any use of drawings & documents for any purpose other than which the same were prepared by or on behalf of AEL Consultants Ltd.

AEL CONSULTANTS