


Luna
Surface Mounted

Innovation.
Collaboration.
Illumination.
LDL
lighting

Outdoor Lighting

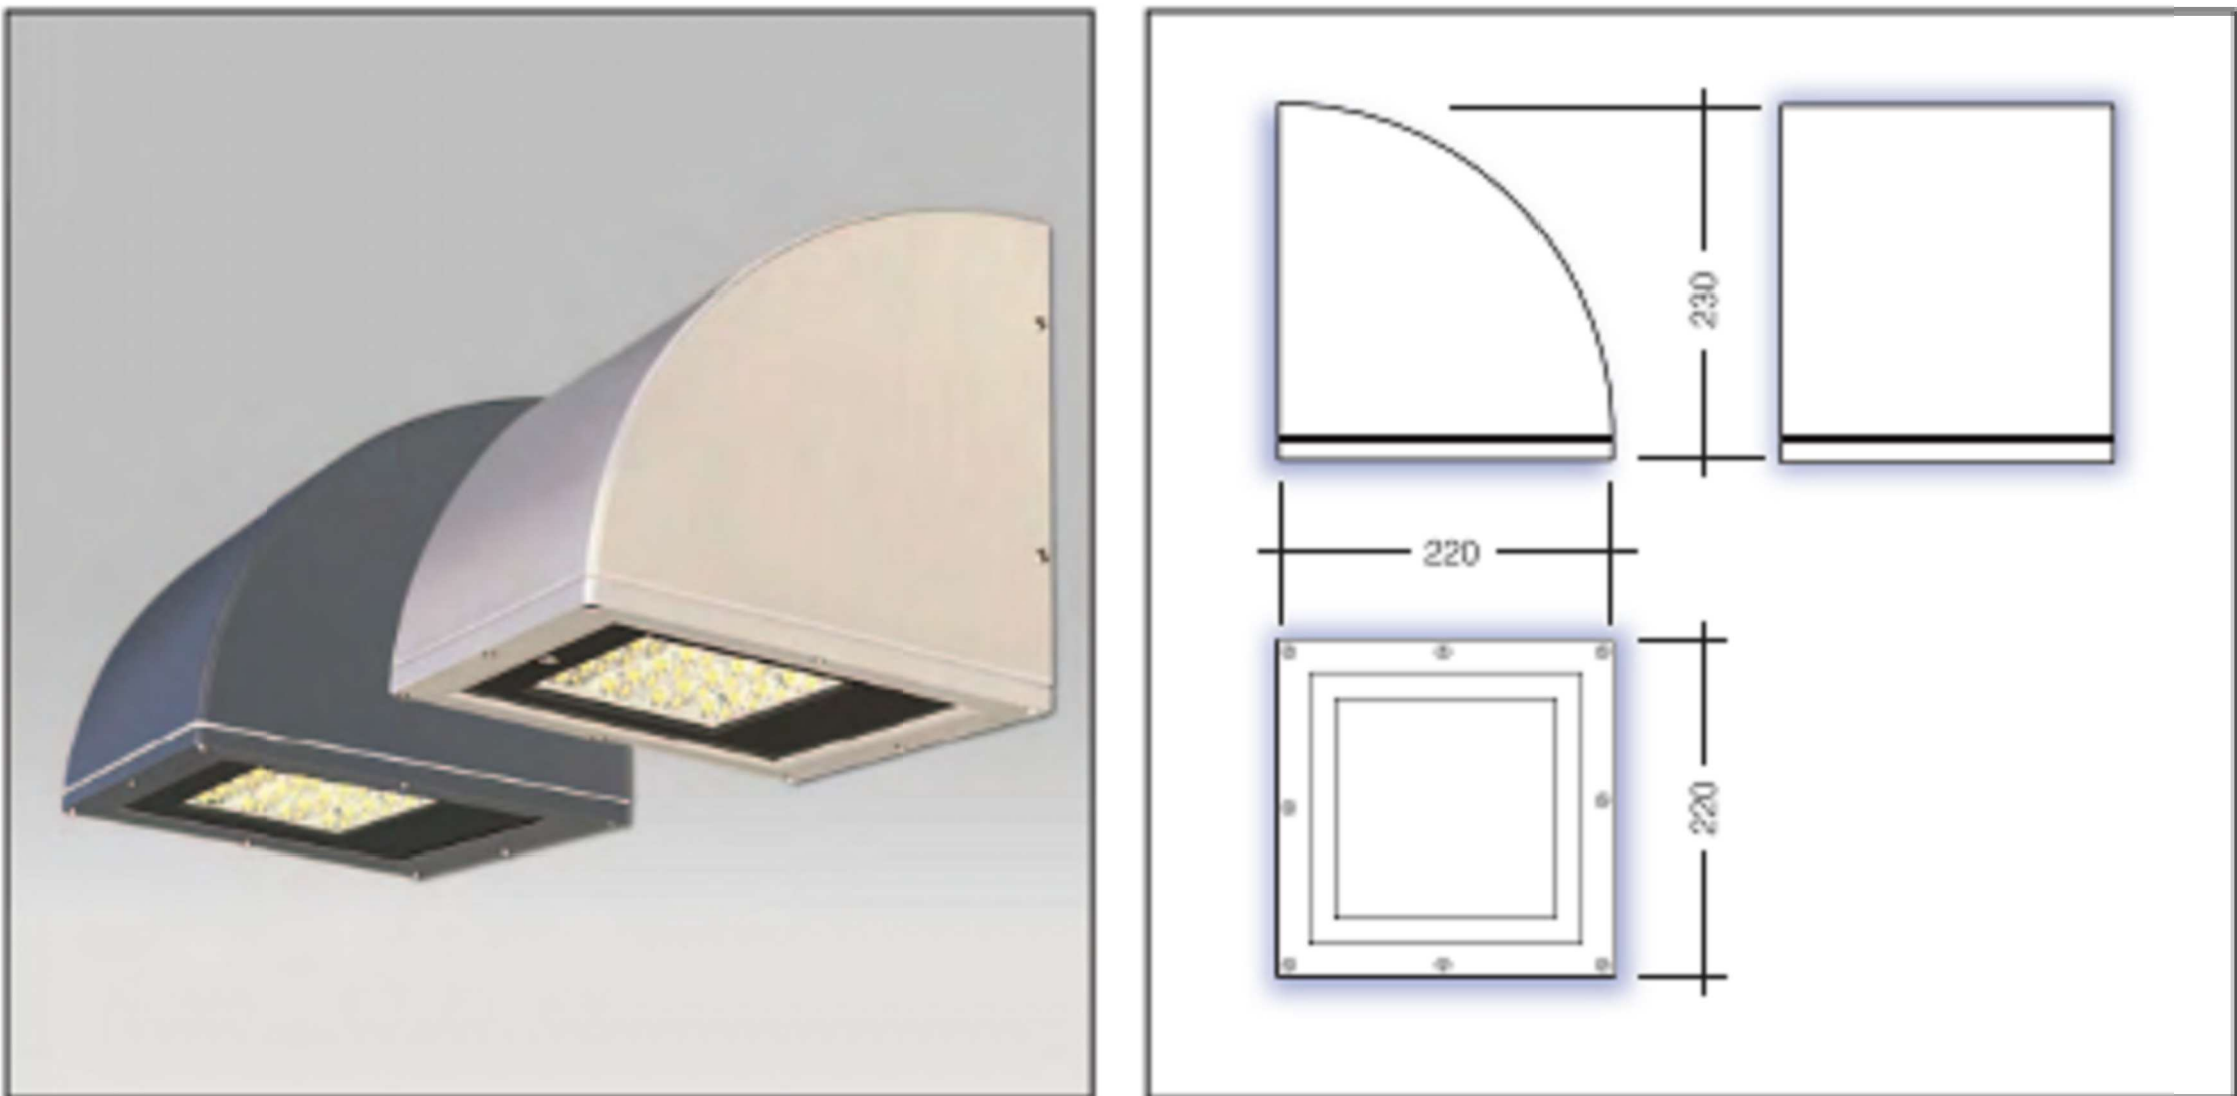

Key features


- IP65 suitable for external environments
- Impact rating of IK08
- Efficacy of up to 124lm/W
- Nominal life-time of 50,000 h (L90/B10)
- Emergency BLF = 276lm

Options

- For Emergency suffix /EMR
- For DALI dimmable suffix /DIM
- For Self-test Emergency suffix /ST
- For Dali Em-pro Emergency suffix /EMP
- For a Graphite finish suffix /GRA
- For a Silver finish suffix /SLV


L4 Flood Lens

| Part No.       | Lm   | W  | Lm/W |
|----------------|------|----|------|
| LUN/L4/1300/74 | 1307 | 13 | 94   |
| LUN/L4/2000/74 | 2199 | 18 | 122  |
| LUN/L4/3000/74 | 3120 | 26 | 120  |
| LUN/L4/4000/74 | 4101 | 36 | 114  |

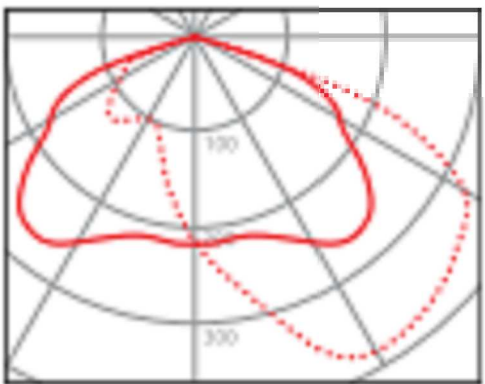

L6 Wide Pathway

| Part No.       | Lm   | W  | Lm/W |
|----------------|------|----|------|
| LUN/L6/1200/74 | 1205 | 13 | 87   |
| LUN/L6/2000/74 | 2199 | 18 | 122  |
| LUN/L6/3000/74 | 3120 | 26 | 120  |
| LUN/L6/4000/74 | 4101 | 35 | 117  |

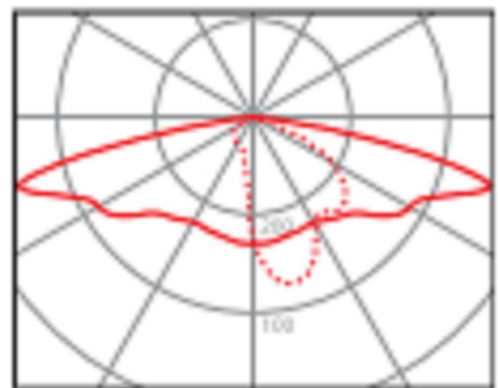


For more information, please contact Sales@ldl.lighting

Cora
Floodlights


Innovation.
Collaboration.
Illumination.
LDL
lighting

Outdoor Lighting

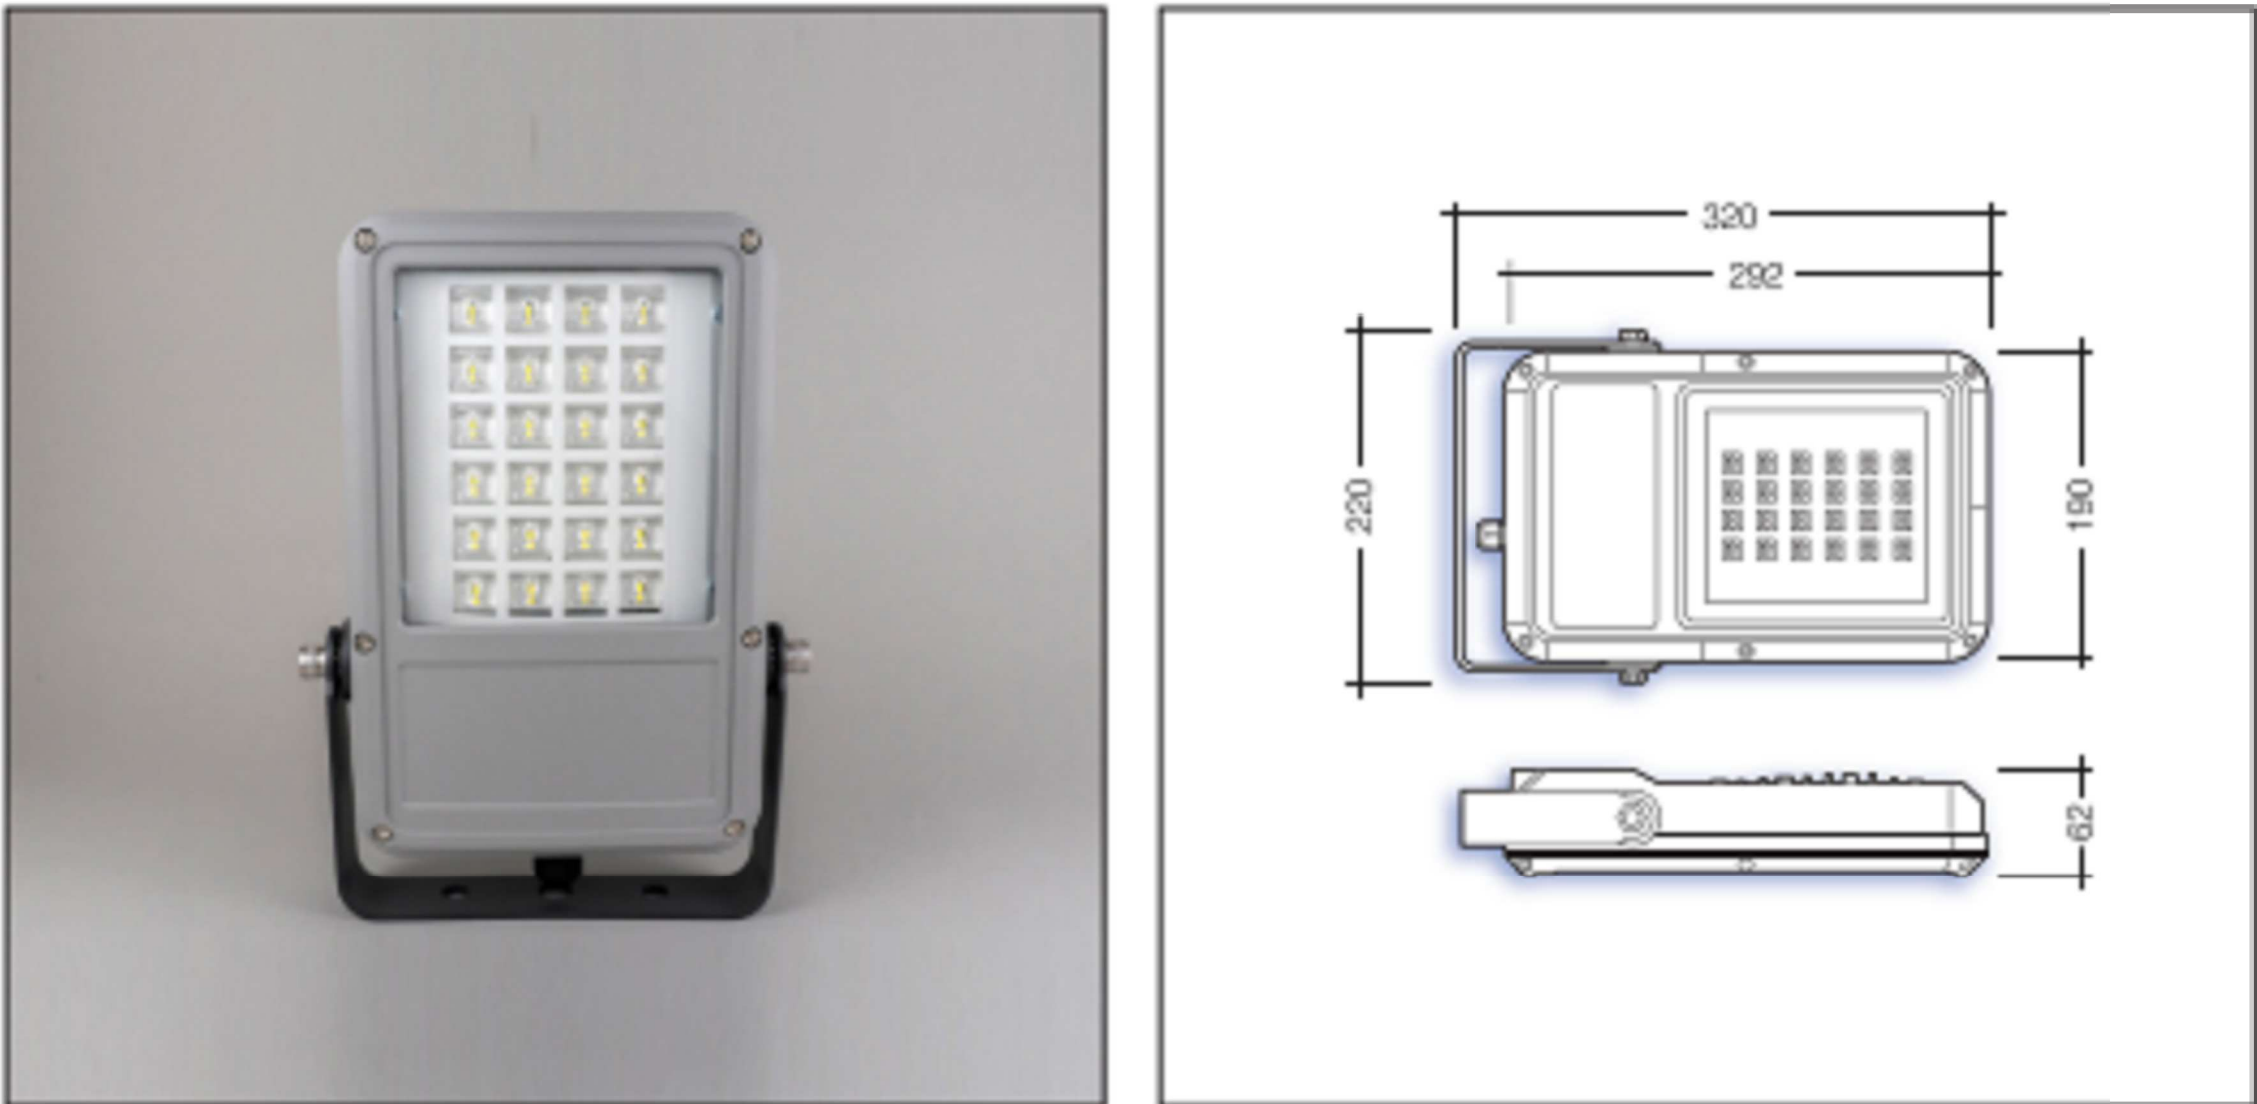

Key Features

- IP66 suitable for external environments
- Impact rating of IK10
- Efficacy of up to 119lm/W
- Nominal life-time of 50,000 h (L90/B10)
- Various optics available

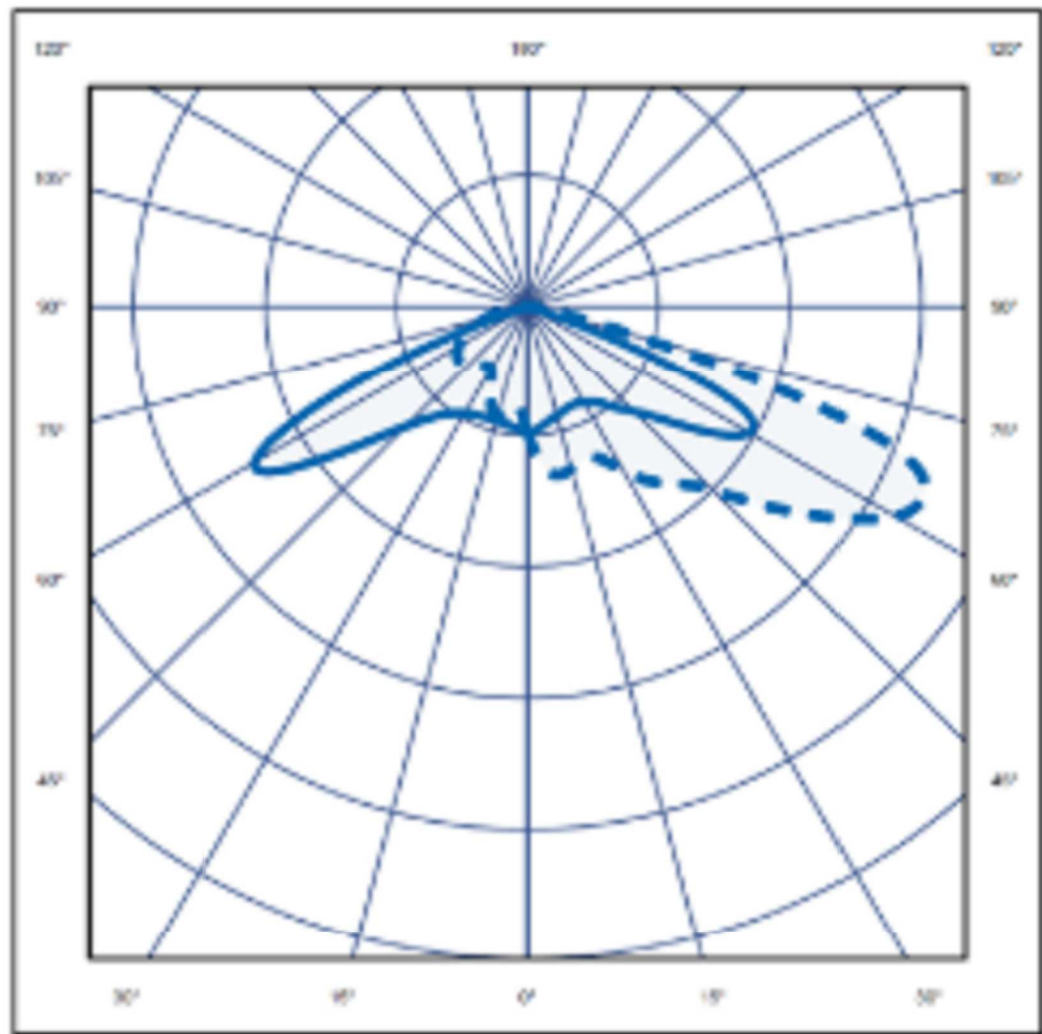

L8 Forward Flood Lens

| Part No.      | Lm   | W  | CRI | Surge Protection |
|---------------|------|----|-----|------------------|
| COR/L8/3600/4 | 3648 | 38 | 80  | 6kV              |
| COR/L8/4900/4 | 4867 | 53 | 80  | 6kV              |
| COR/L8/6700/4 | 6705 | 79 | 80  | 6kV              |

L2 Wide Flood Lens

| Part No.      | Lm   | W  | CRI | Surge Protection |
|---------------|------|----|-----|------------------|
| COR/L2/3200/4 | 3226 | 38 | 80  | 6kV              |
| COR/L2/4300/4 | 4283 | 53 | 80  | 6kV              |
| COR/L2/5800/4 | 5785 | 79 | 80  | 6kV              |

For more information, please contact Sales@ldl.lighting

\* Drawing and information
provided by JB Eye

The use of this data by the recipient acts as an agreement of the following statements.
Do not use this data if you do not agree with any of the following statements:-
Ryder Architecture has co-ordinated relevant information received from third parties, but
are not responsible for the content of the information received from others.
The controlled version of this drawing should be viewed in DWG or PDF format not DWG
or other formats. All prints of this drawing must be made in full colour.
Where this drawing has been based upon Ordnance Survey data, it has been
reproduced under the terms of Ryder Licence No. 10000144. Reproduction of this
drawing in whole or in part is prohibited without the prior permission of Ordnance Survey.
Do not scale the drawing. Use figured dimensions in all cases. Check all dimensions on
site. Report any discrepancies in writing to Ryder before proceeding.

| P1                            | Issued for planning | HKL   | KPE     | 25/01/24 |
|-------------------------------|---------------------|-------|---------|----------|
| Rev                           | Description         | Drawn | Checked | Date     |
| Submittal                     |                     |       |         |          |
| INFORMATION                   |                     |       |         |          |
| Project                       |                     |       |         |          |
| Pupil Referral Unit           |                     |       |         |          |
| New Kershaw Centre            |                     |       |         |          |
| Deal Street, Bury, BL9 7PZ    |                     |       |         |          |
| Drawing                       |                     |       |         |          |
| External lighting data sheets |                     |       |         |          |

| Drawing Number | Project ID | Originator | Zone  | Level    | Type | Role   | Number |
|----------------|------------|------------|-------|----------|------|--------|--------|
| NKC            | - RYD      | - 00       | - ZZ  | - DR     | - A  | - 8901 |        |
| Project Number | Status     | Scale      | at A1 | Revision |      |        |        |
| 11348-01       | S2         |            |       | P1       |      |        |        |