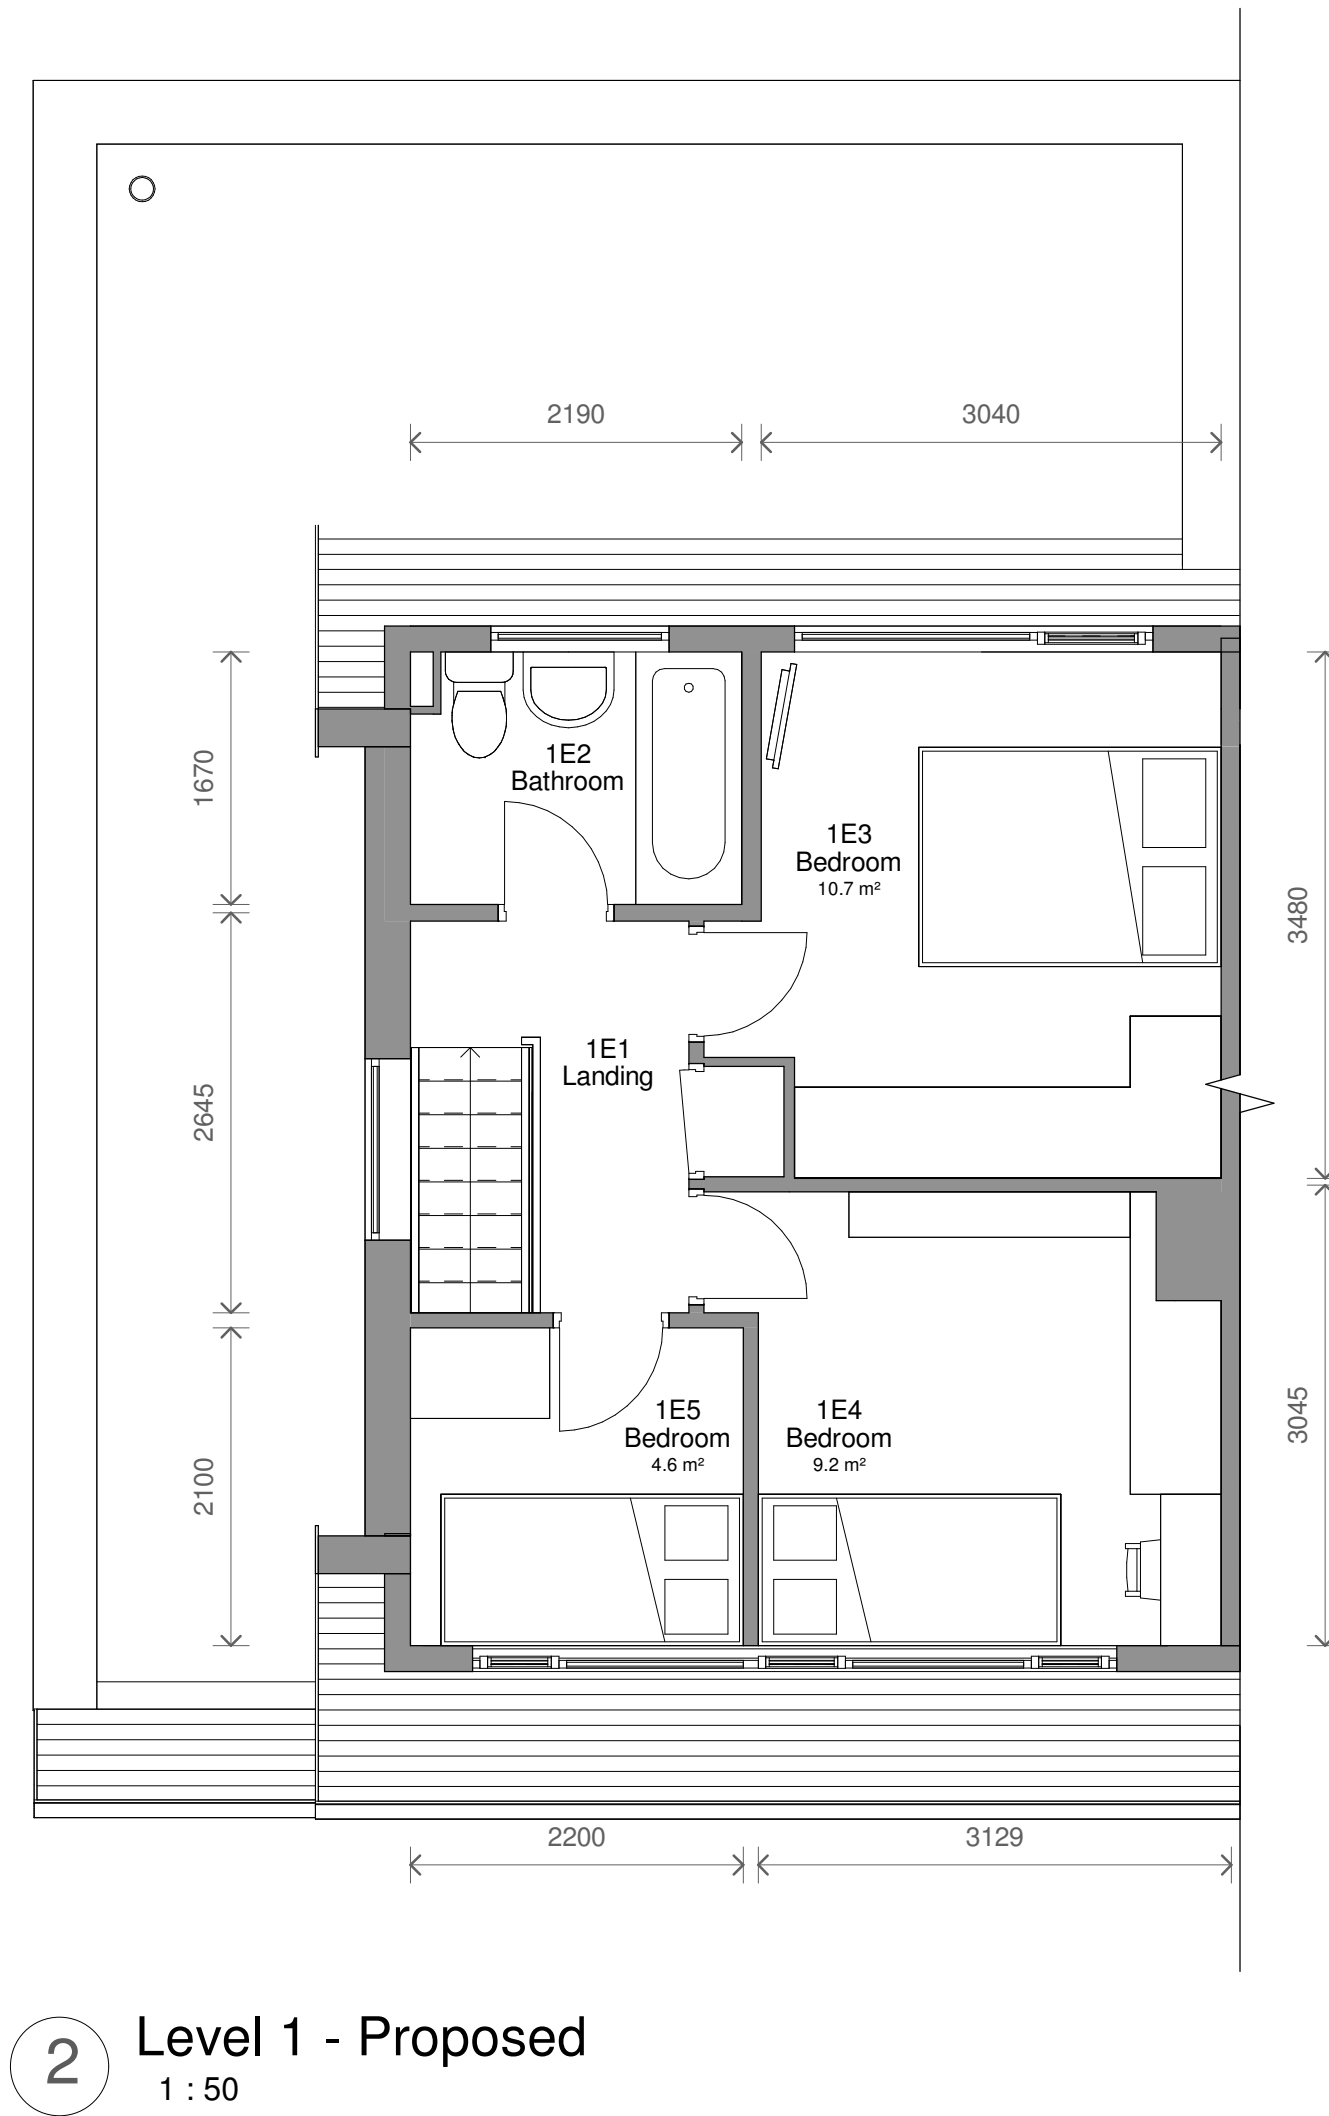
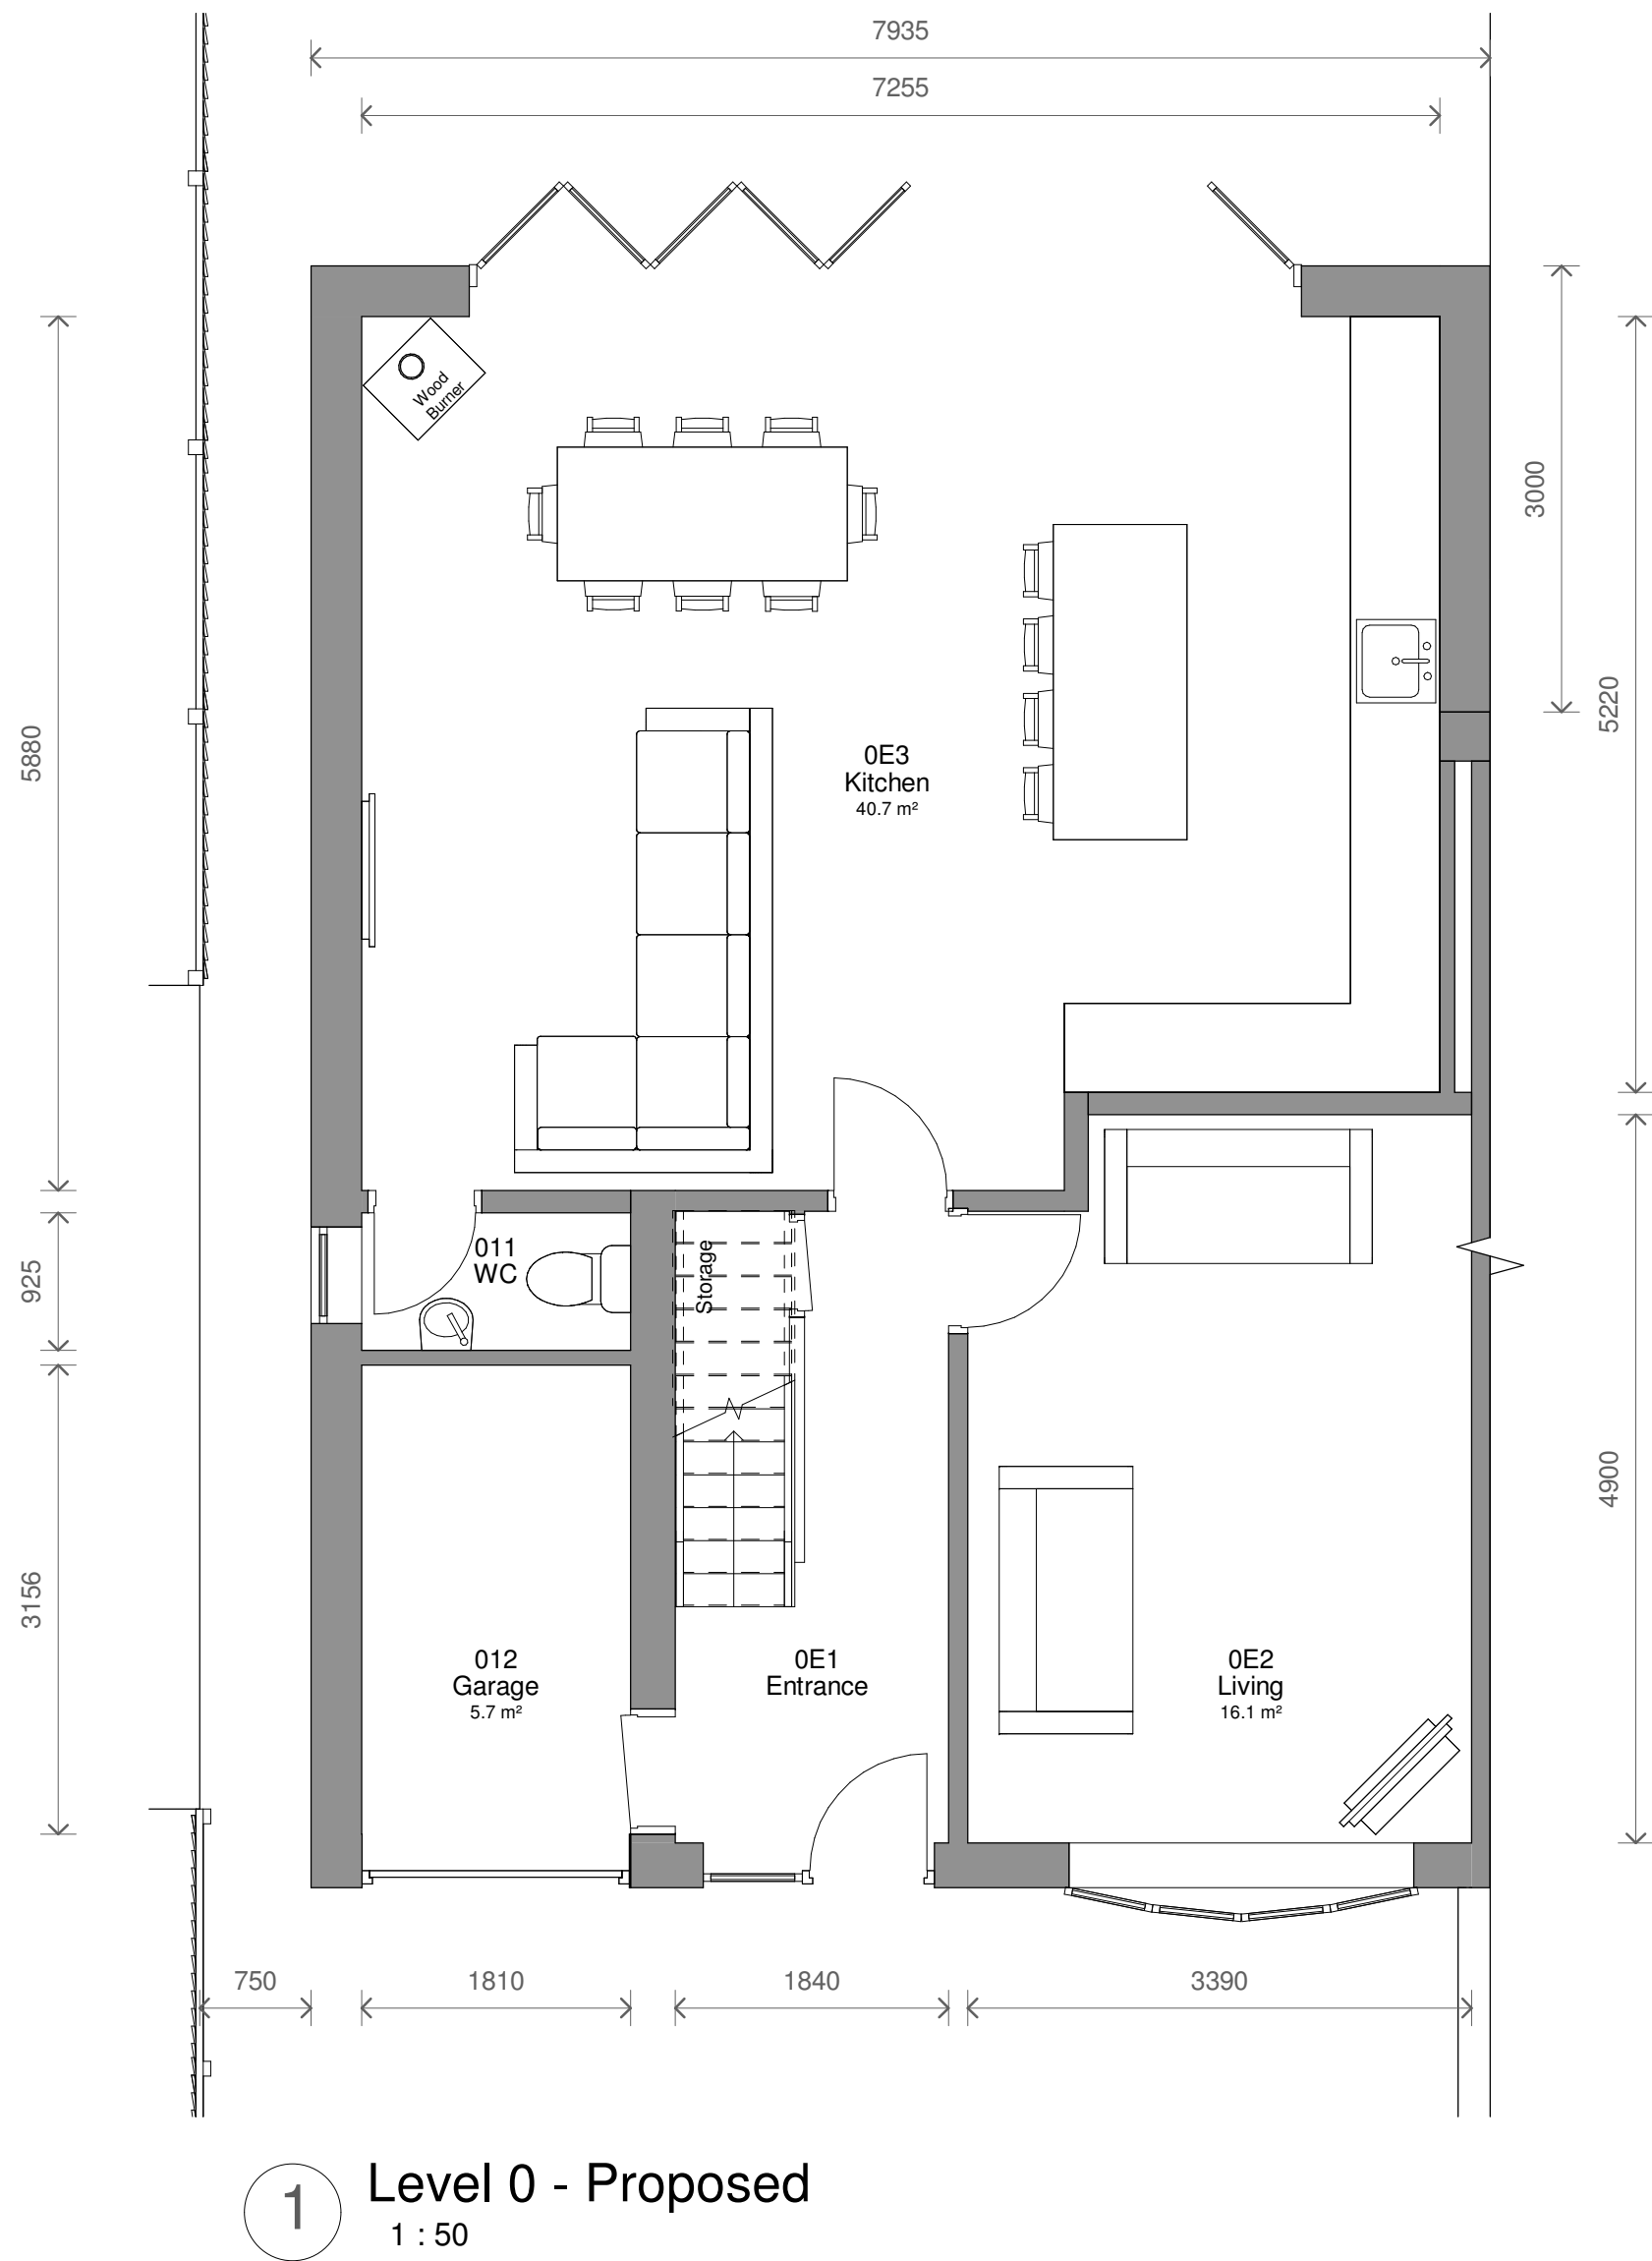
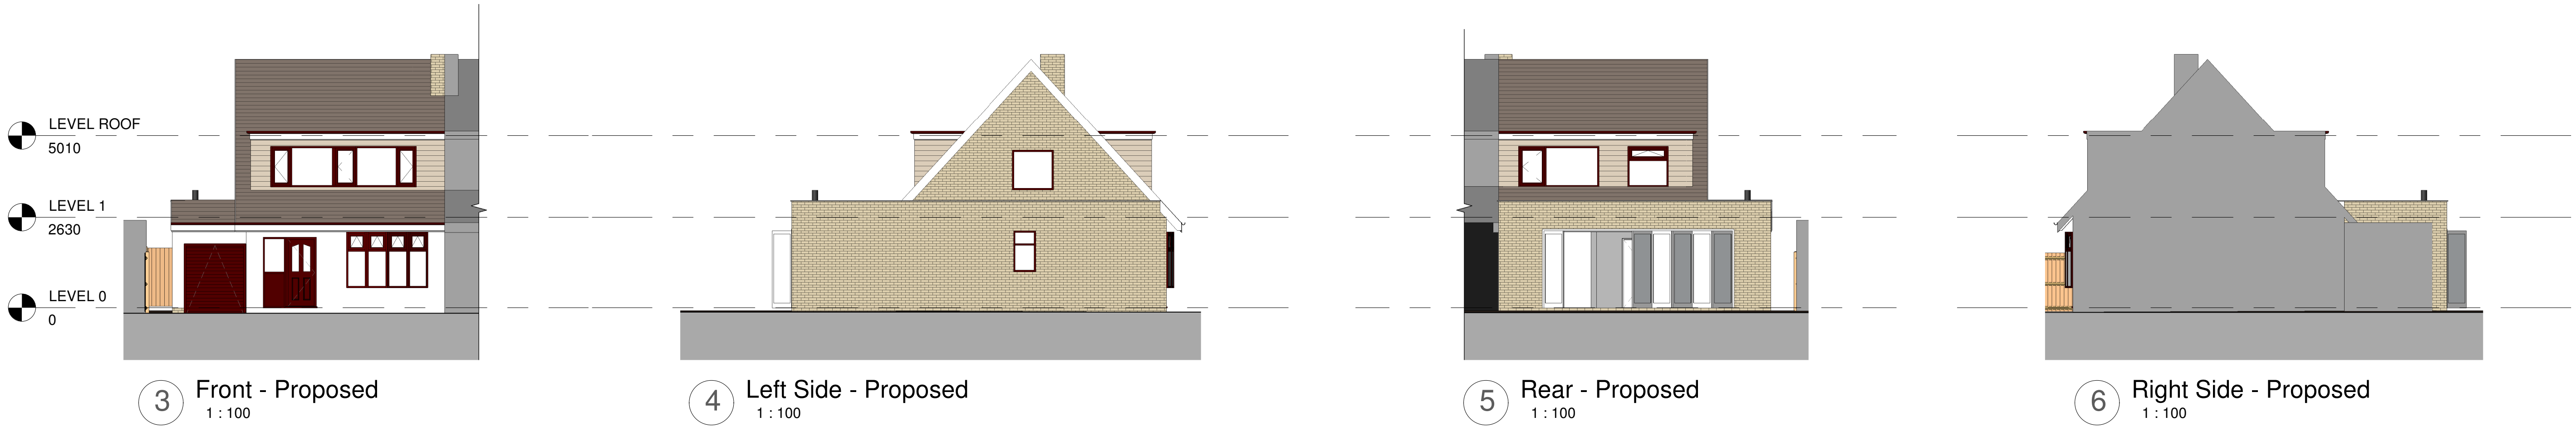


1 Revised Design		18/12/2023	CB
No.	Description	Date	Initial
PROJECT 1 Cranham Close			
TITLE Proposed Plans and Elevations			
STATUS DESIGN			
DRAWN BY SG	DATE 28/11/2023	SCALE (@ A1) As indicated	
PROJECT NUMBER GSS23129	DRAWING NUMBER 003	REV 1	
GOLD SKETCH S T U D I O S www.goldsketch.co.uk info@goldsketch.co.uk 0161 792 9595			
NOTES COPYRIGHT ALL RIGHTS RESERVED. NO PART OF THIS DRAWING IS TO BE REPRODUCED WITHOUT WRITTEN CONSENT. DRAWING TO BE USED FOR THE EXACT PURPOSE ONLY. ANY DISCREPANCIES TO BE REPORTED TO THE DESIGNER PRIOR TO THE COMMENCEMENT OF ANY WORK. ALL WORK AND MATERIALS TO BE IN ACCORDANCE WITH CURRENT UK BUILDING REGULATIONS, RELEVANT CODES OF PRACTICE AND BRITISH STANDARDS. ALL DIMENSIONS ON THIS DRAWING ARE IN MILLIMETRES (UNLESS OTHERWISE STATED).			