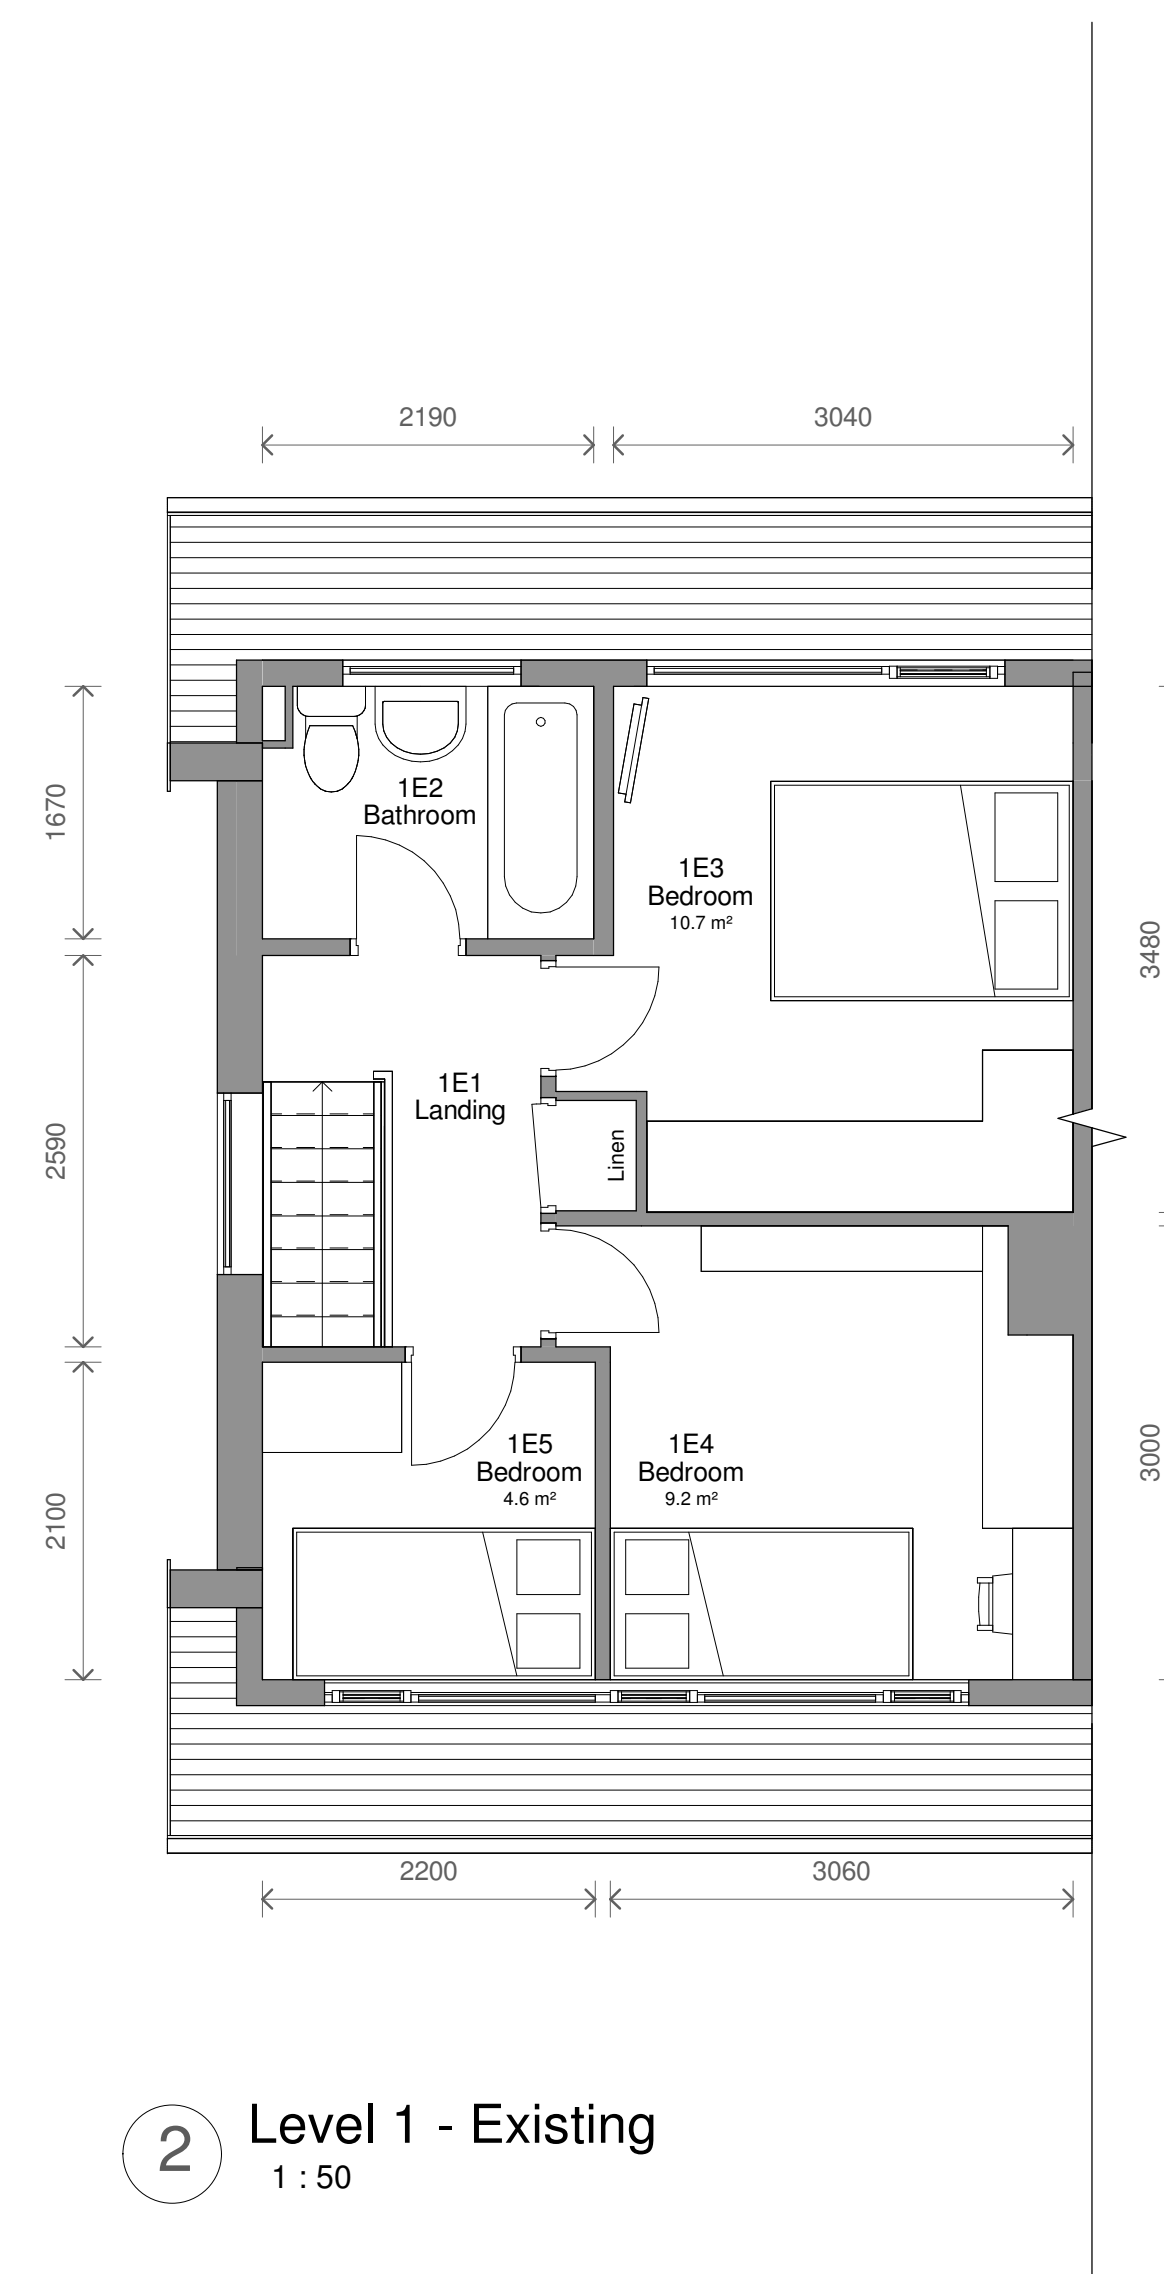
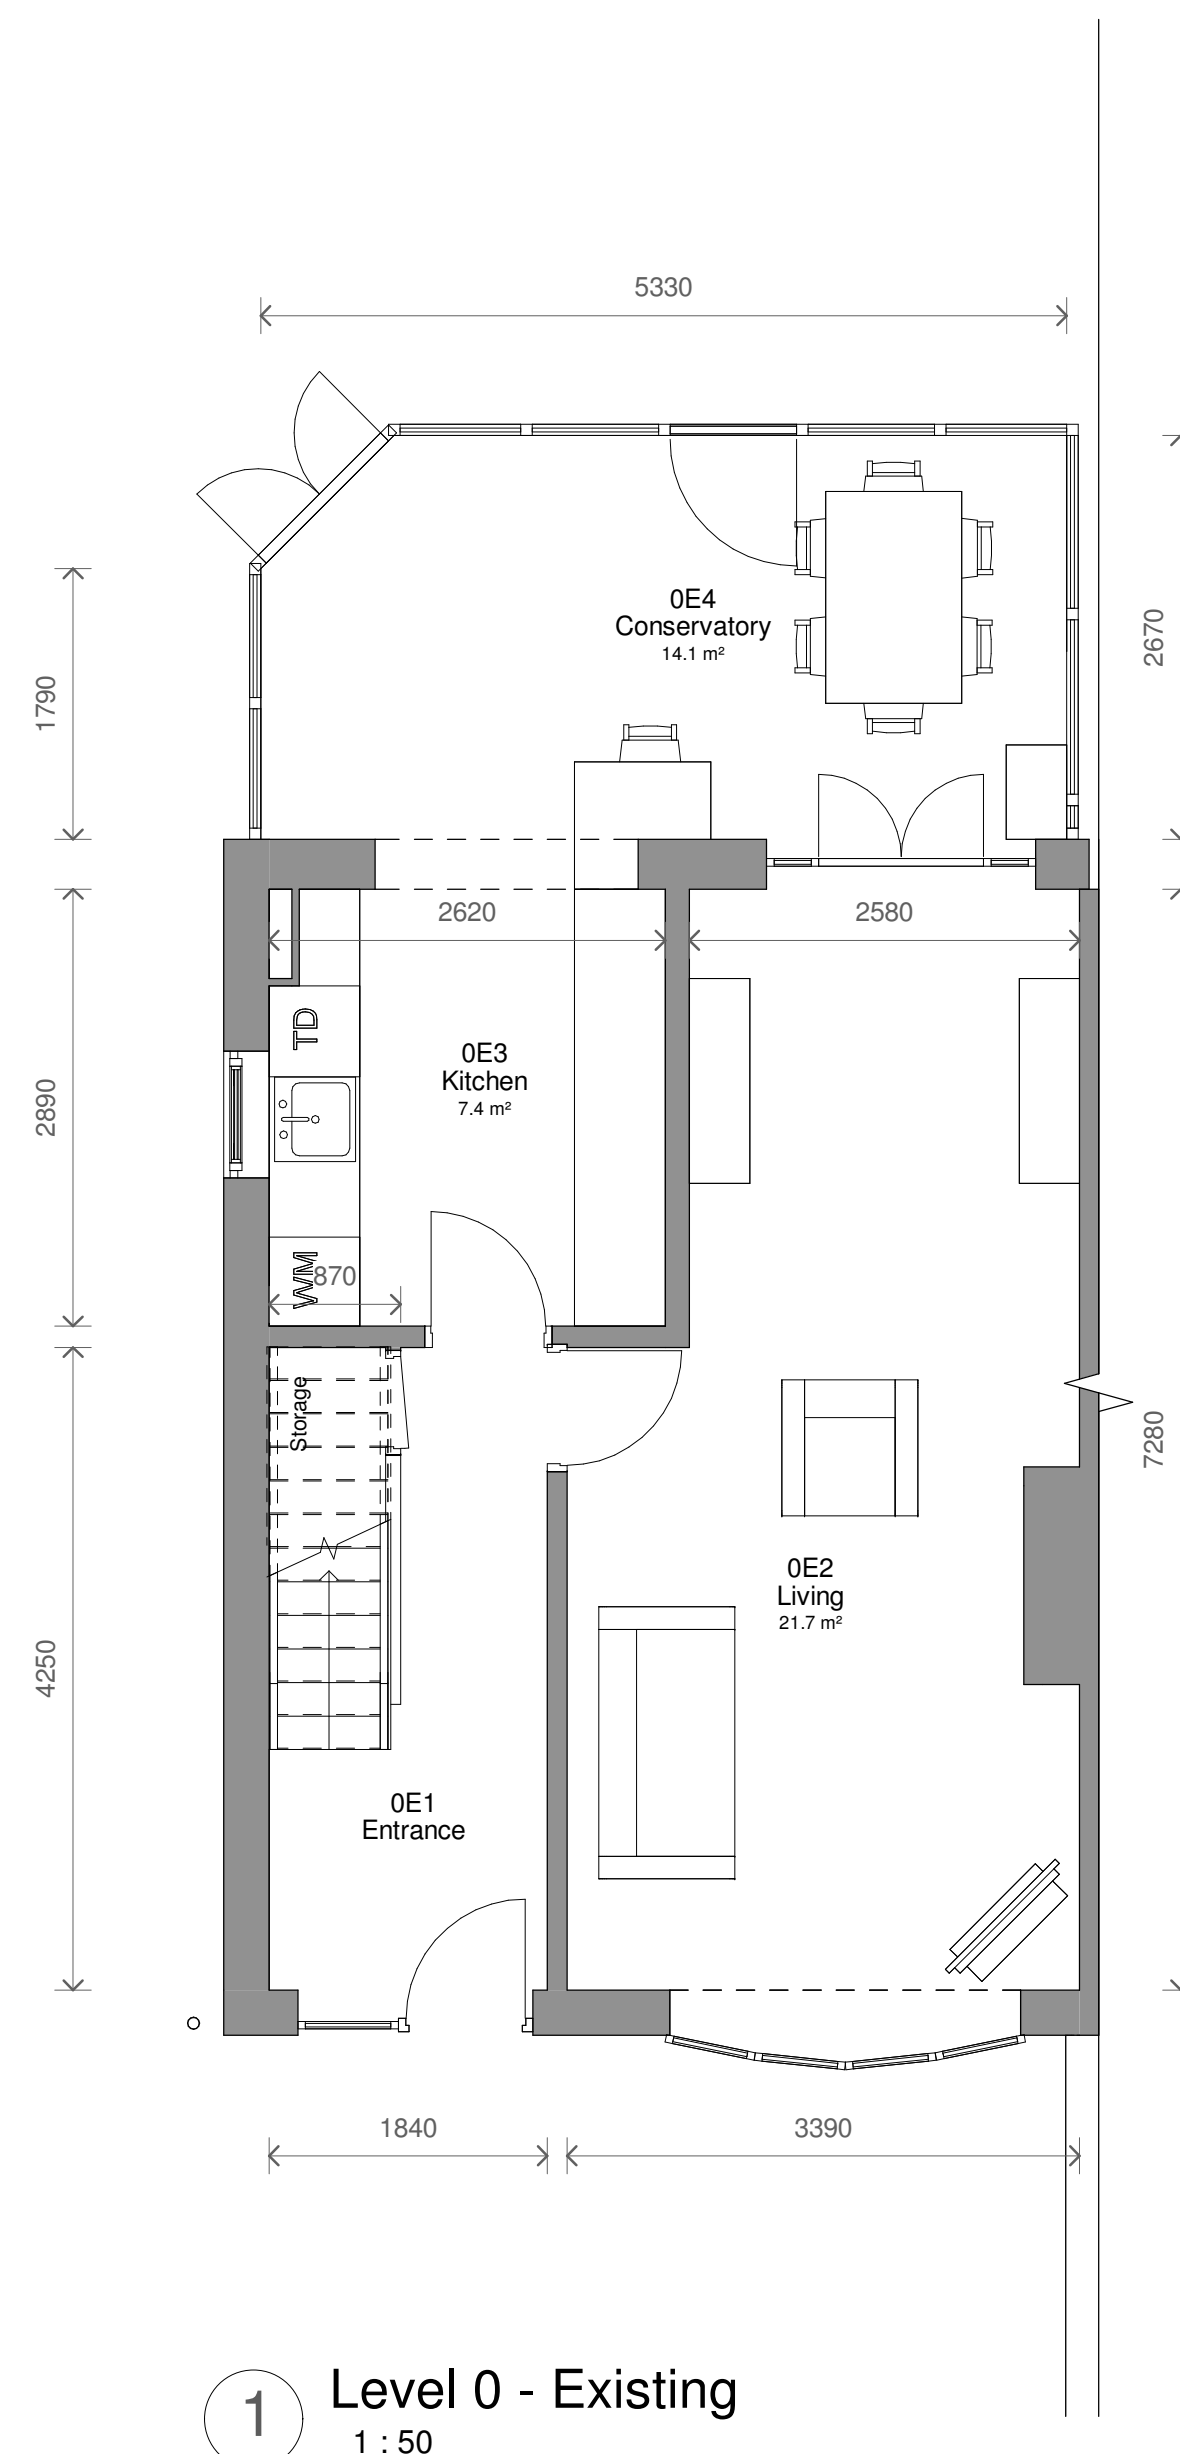
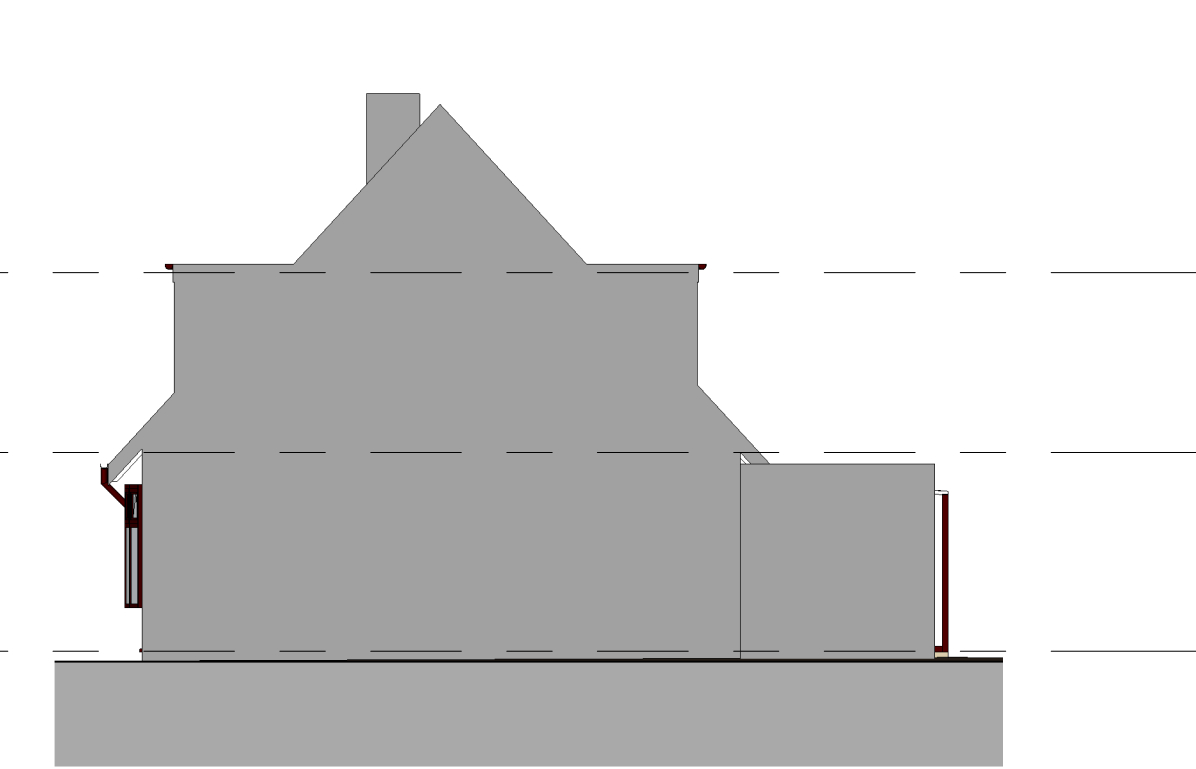
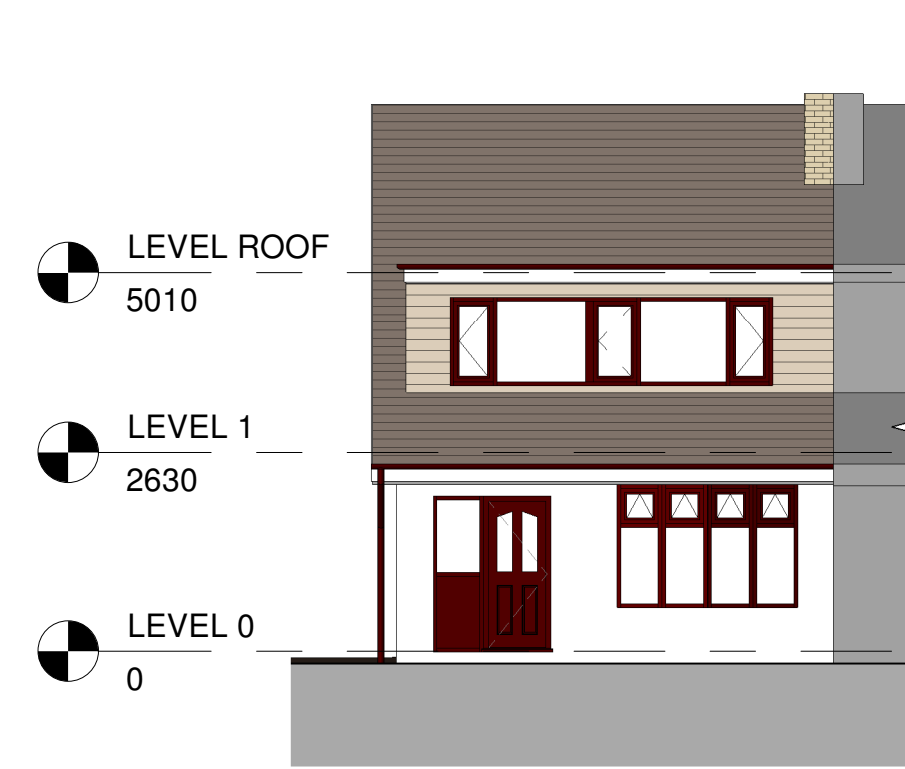


No.	Description	Date	Initial
PROJECT		2 Cranham Close	
TITLE		Existing Plans and Elevations	
STATUS		DESIGN	
DRAWN BY	DATE	SCALE (@ A1)	
cb	27/11/2023	As indicated	
PROJECT NUMBER		DRAWING NUMBER	
GSS23129		002	
PROJECT NUMBER		REV	
GSS23129			
www.goldsketch.co.uk info@goldsketch.co.uk 0161 792 9555			
NOTES COPYRIGHT: ALL RIGHTS RESERVED. THE DRAWING HEREIN MAY BE REPRODUCED WITHOUT PERMISSION FROM THE DRAWING ORIGINATOR. DRAWING TO BE USED FOR THE STATUS INDICATED ONLY. ALL INFORMATION PROVIDED HEREIN IS FOR INFORMATION ONLY AND IS NOT TO BE USED FOR ANY PURPOSES OTHER THAN THE INTENDED PURPOSE. THE DRAWING ORIGINATOR IS NOT RESPONSIBLE FOR ANY DISCREPANCIES TO BE REPORTED TO THE DRAWING ORIGINATOR. LEGISLATION RELATING TO THE DRAWING ORIGINATOR'S LIABILITY IS SUBJECT TO THE TERMS AND CONDITIONS OF THE DRAWING ORIGINATOR'S LIABILITY.			