


Materials as Proposed:

1. Roof - Main; Plain red concrete tiles. Single storey rear flat roof to have slate grey finish.
2. Walls - Main; Ground floor Multi-brick work with soldier heads. First floor to be off white render to compliment neighbours & other traditional houses of this age,
3. Windows - Sage green UPVC styles TBC by client. Plain red clay tiles to bay windows.
4. Doors - styles TBC by client?
6. Facias - Painted timber.
7. Rainwater goods - Black UPVC.

As the street is very varied and most of the houses have different styles, and the projecting entrance with pediment roof, the hip to gable respects original house/street. Also the gable roof will match adjoining no.526's.

Client to agree with Builder if to reuse existing tiles from hip for the new front roof? so there is no major contrast between existing and new? Or re-roof front and reuse existing tiles onto rear?

External Works including removal of kitchen extension & garage by Client prior to works.

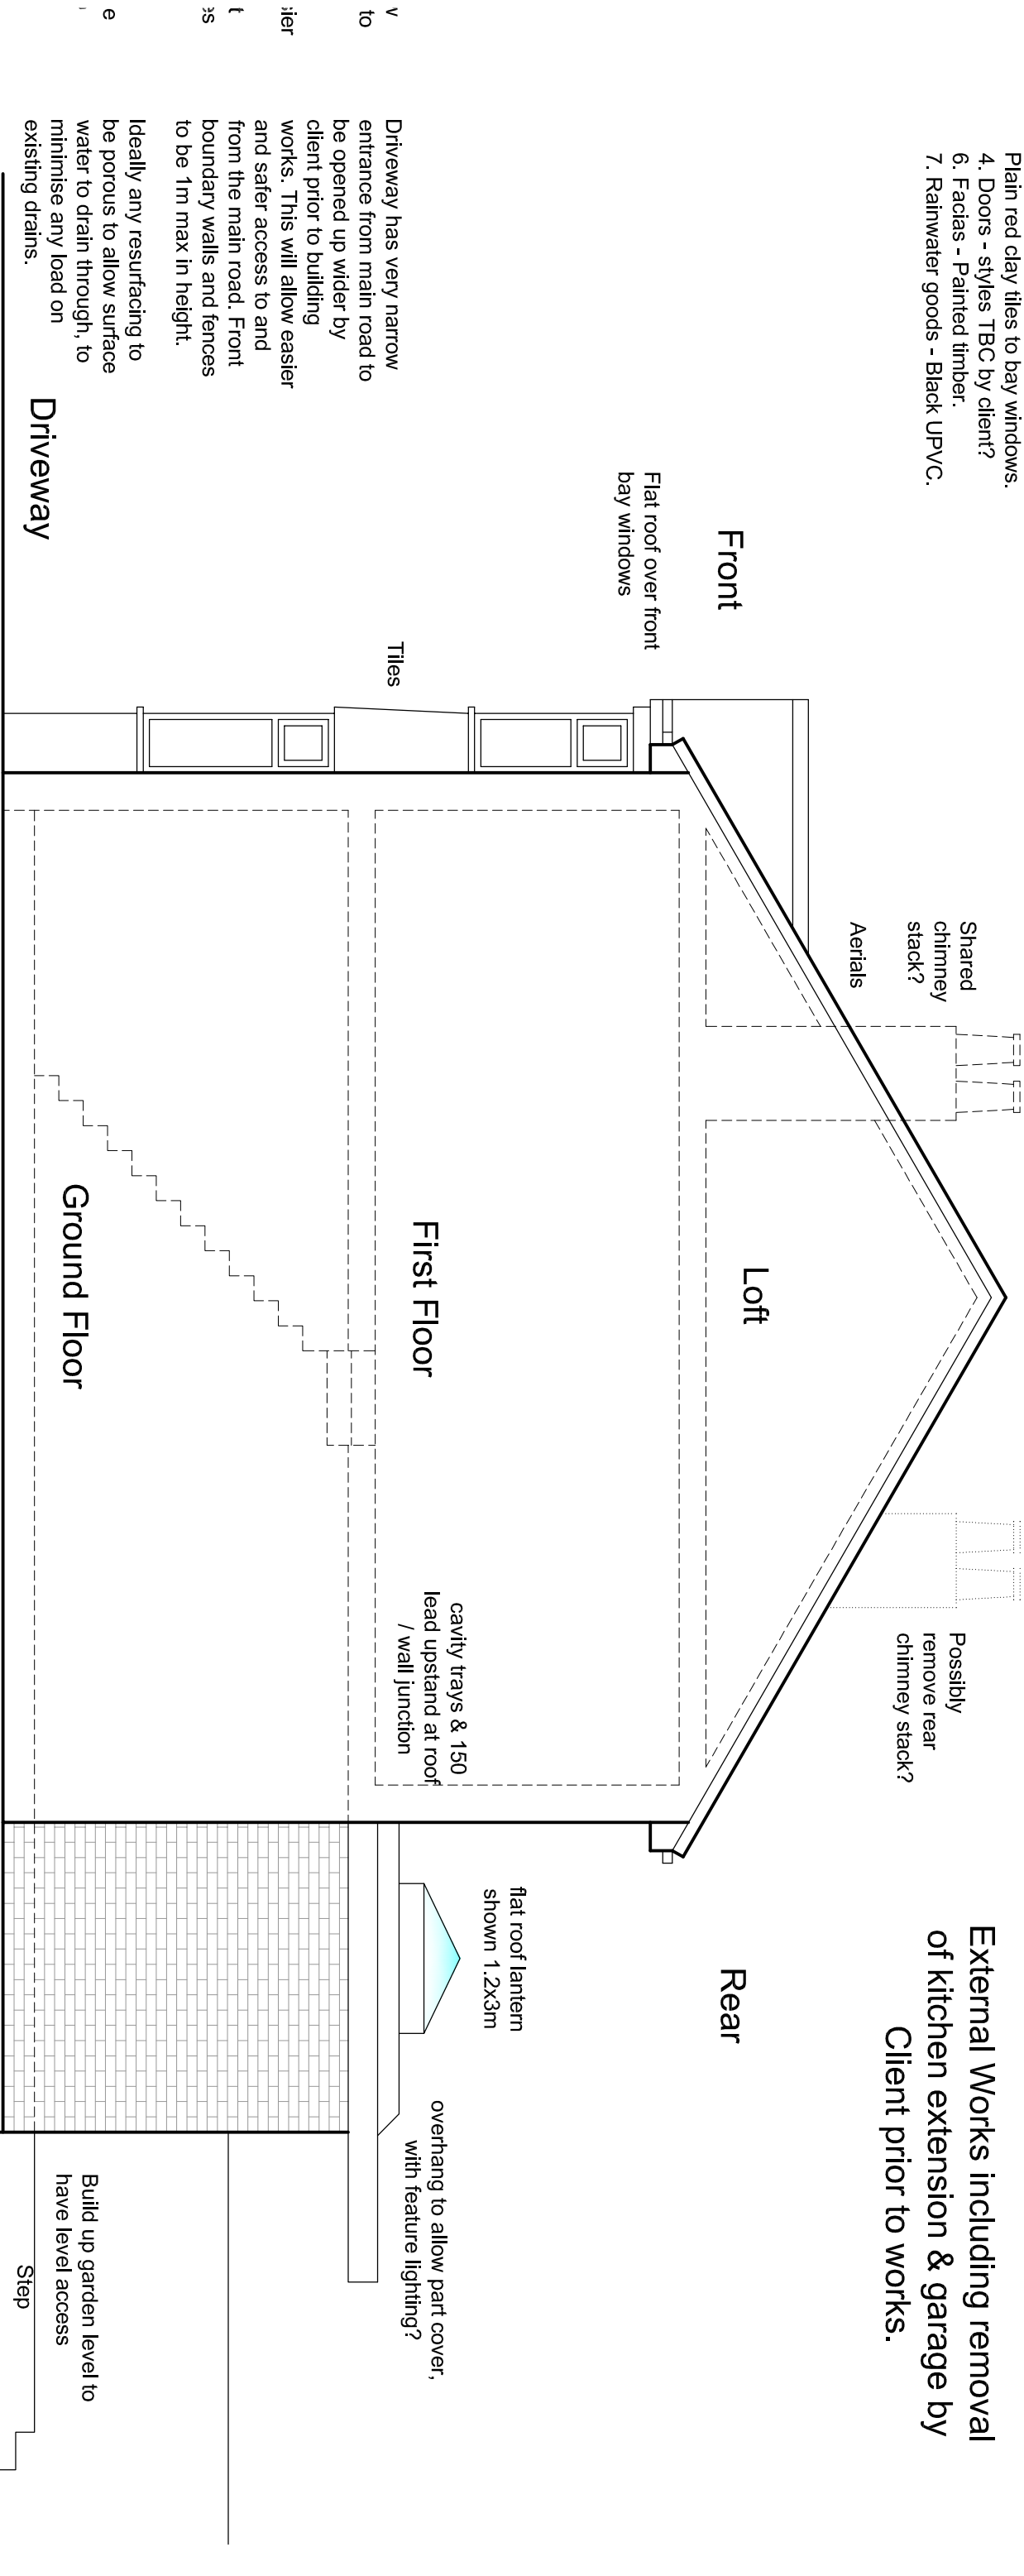

Proposed Gable Elevation to 526



Proposed 2 Storey Side & Single Storey Rear Extensions & Internal Alterations / Modifications
528 Brandeholme Rd, Bury BL8 1JH
for Ella Wellington & Family

hilton architecture & surveying
07786 023 904 hilton-architecture@mail.com 0161 652 6790
'design studio' 12 Carr House Road, Springhead, Oldham OL4 4PA
Scale 1:50 [2cm=1m] @ A3 size 09