



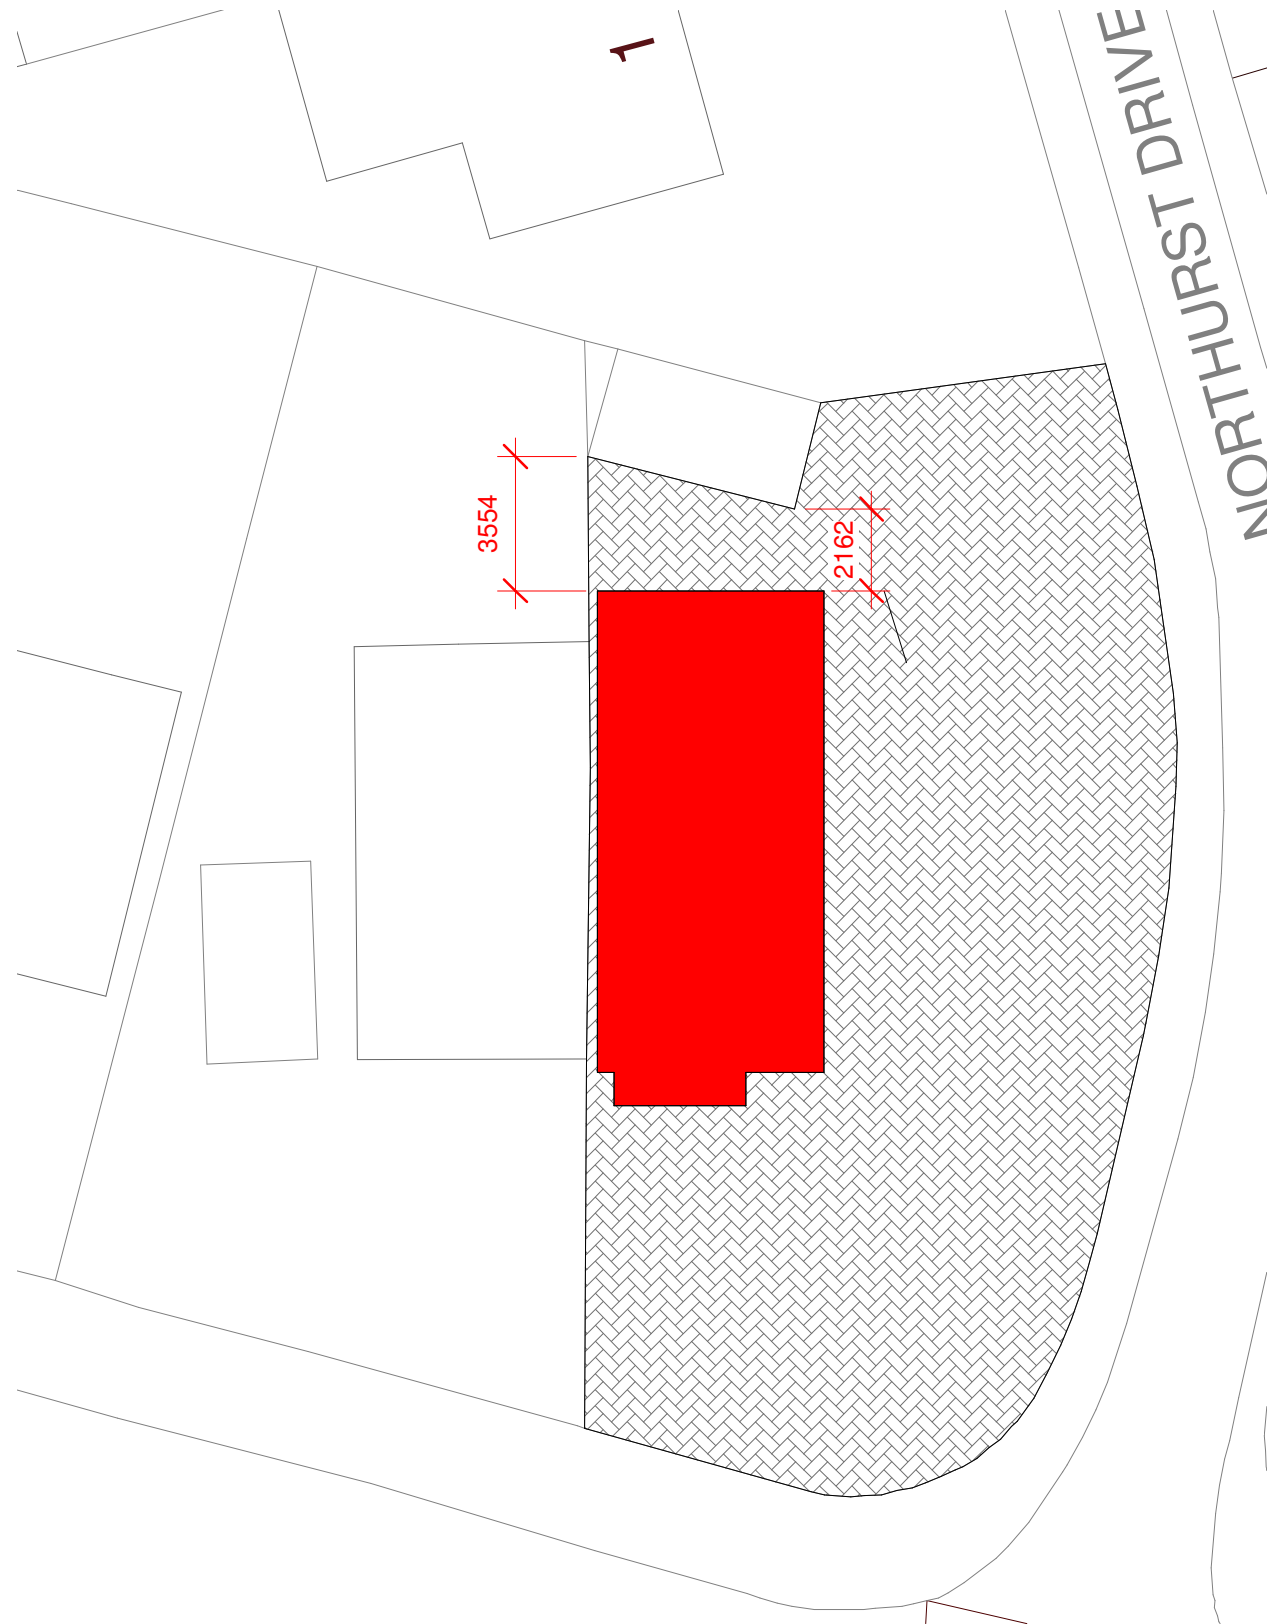

This drawing is the copyright of LDM Deisgn.
All dimensions to be checked on site.
Do not scale.
All levels to be checked on site and refer to Ordnance Survey Datum Newlyn unless alternative datum given.
All errors and omissions to be reported to the Architect prior to commencement.
This drawing must be read in conjunction with the relevant specification clauses.
This drawing must not be used on site unless issued for construction.

1 Proposed Block Plan
1 : 200

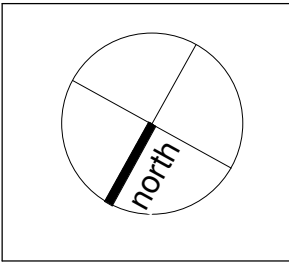

LDM Design

PROJECT 82, Meade Hill Road, Prestwich, Manchester, M8 4LP	CLIENT Mr R Fengold & R Wang		
	Scale (@ A3) 1 : 200		
SHEET Proposed Block Plan	Drawn by MD	DRAWING NUMBER PS522	REV
	Checked by ST		A