




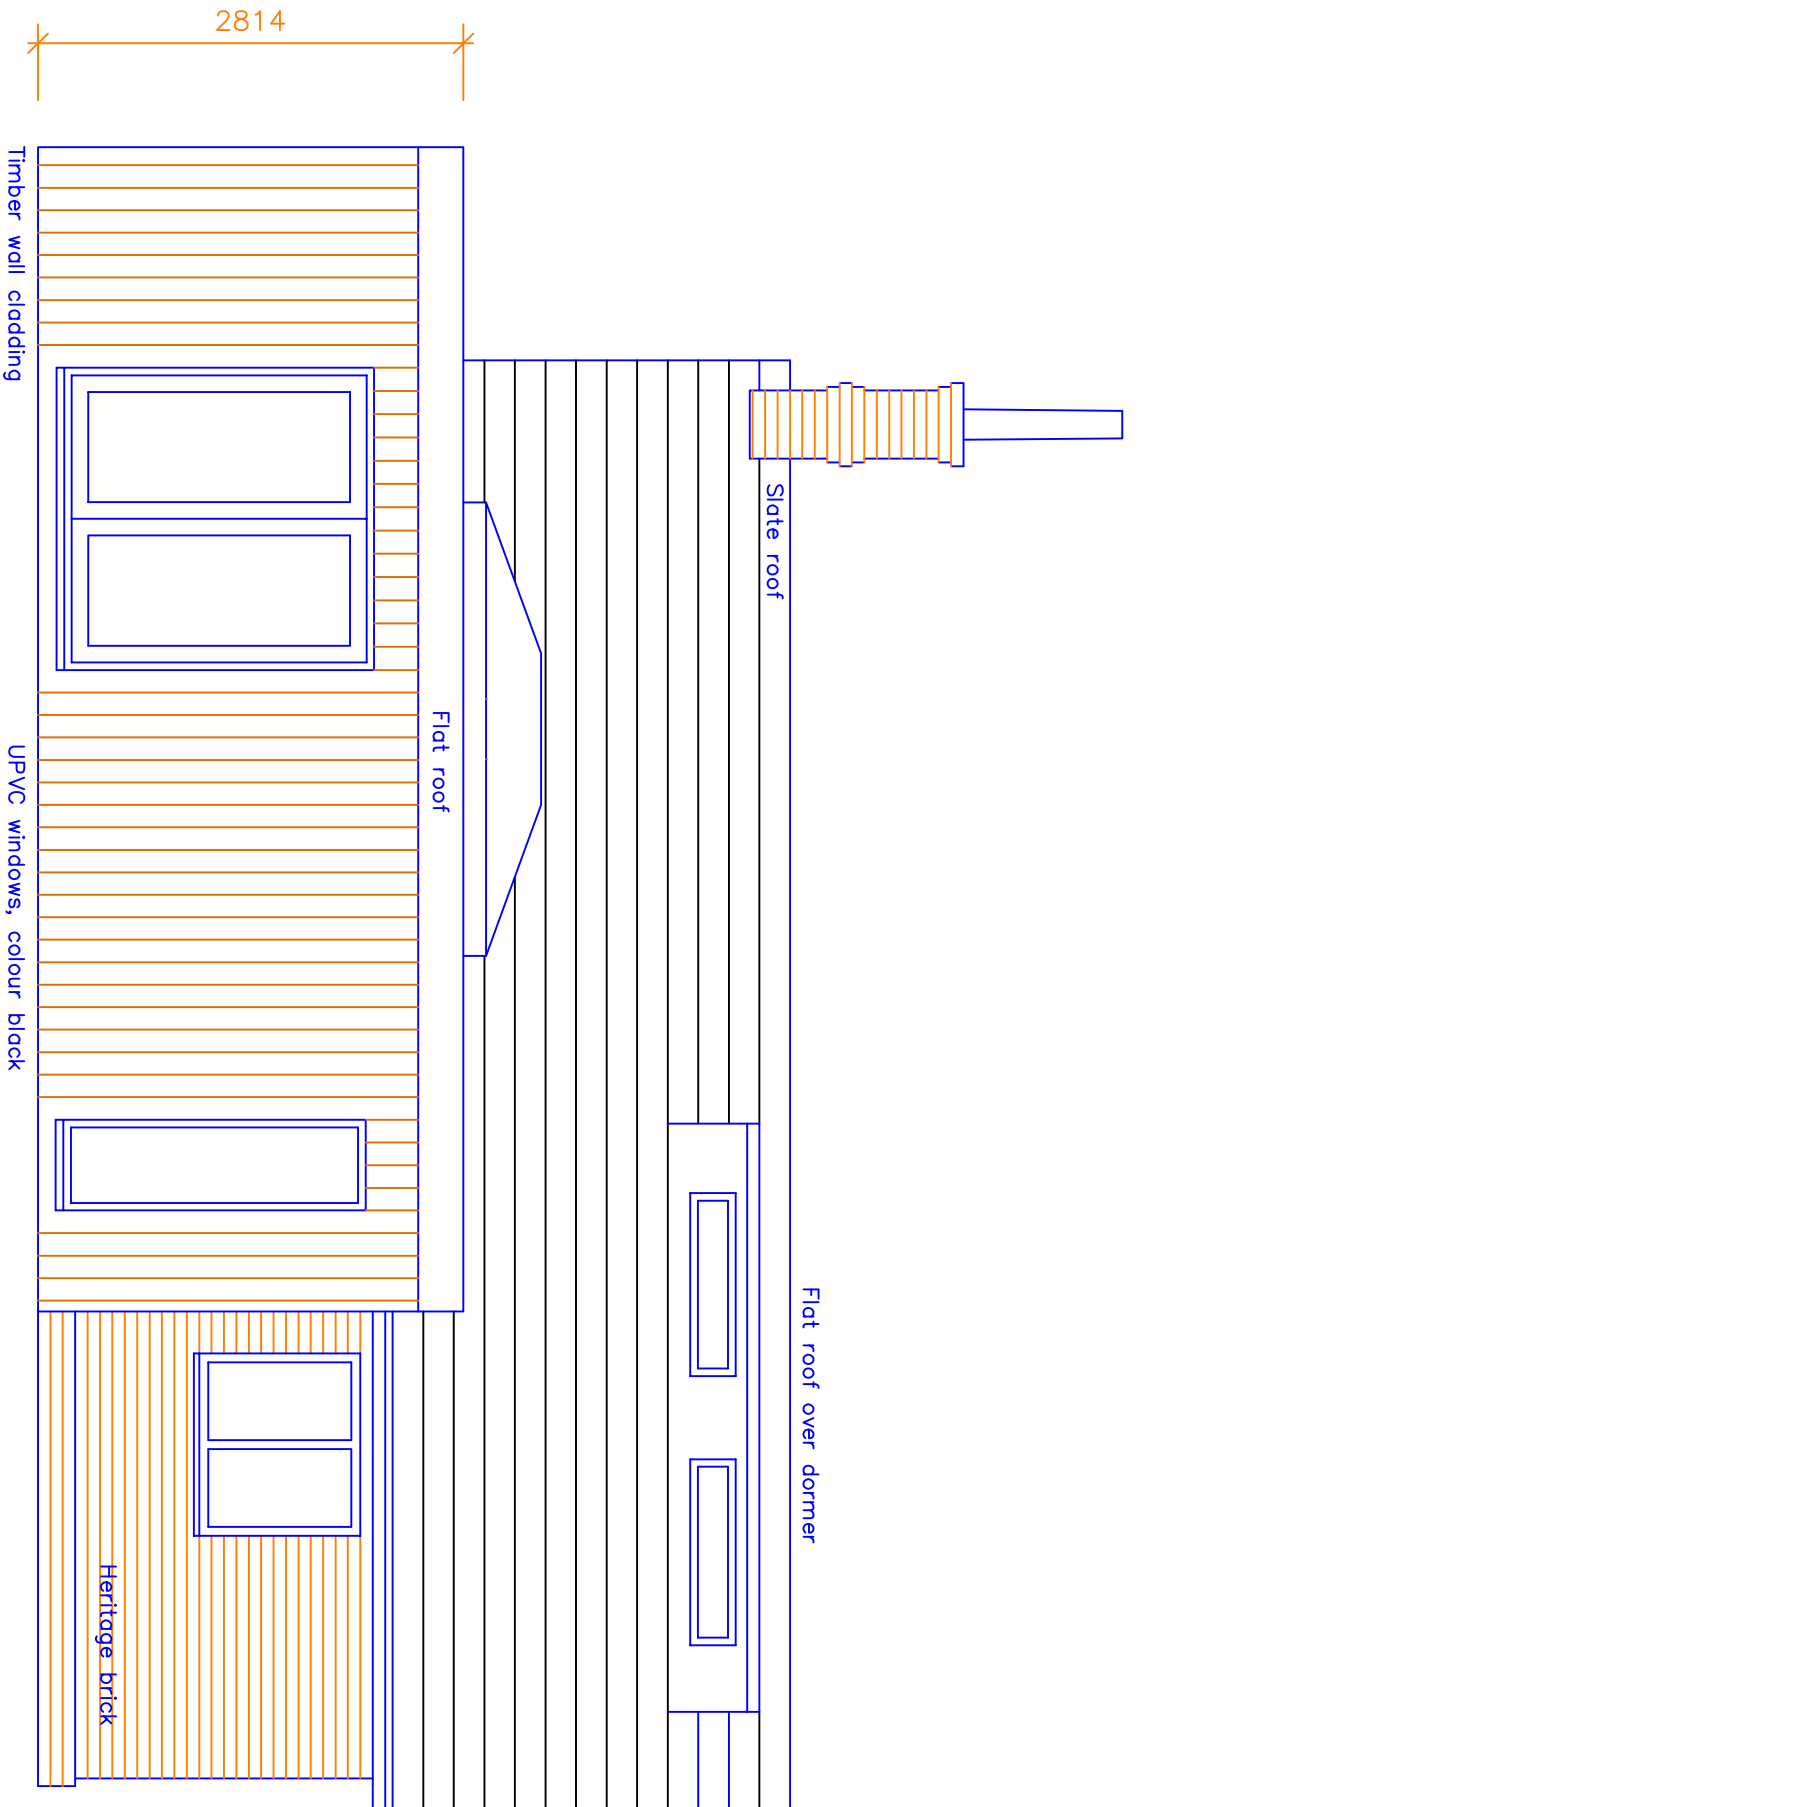


Proposed Rear (north) Elevation

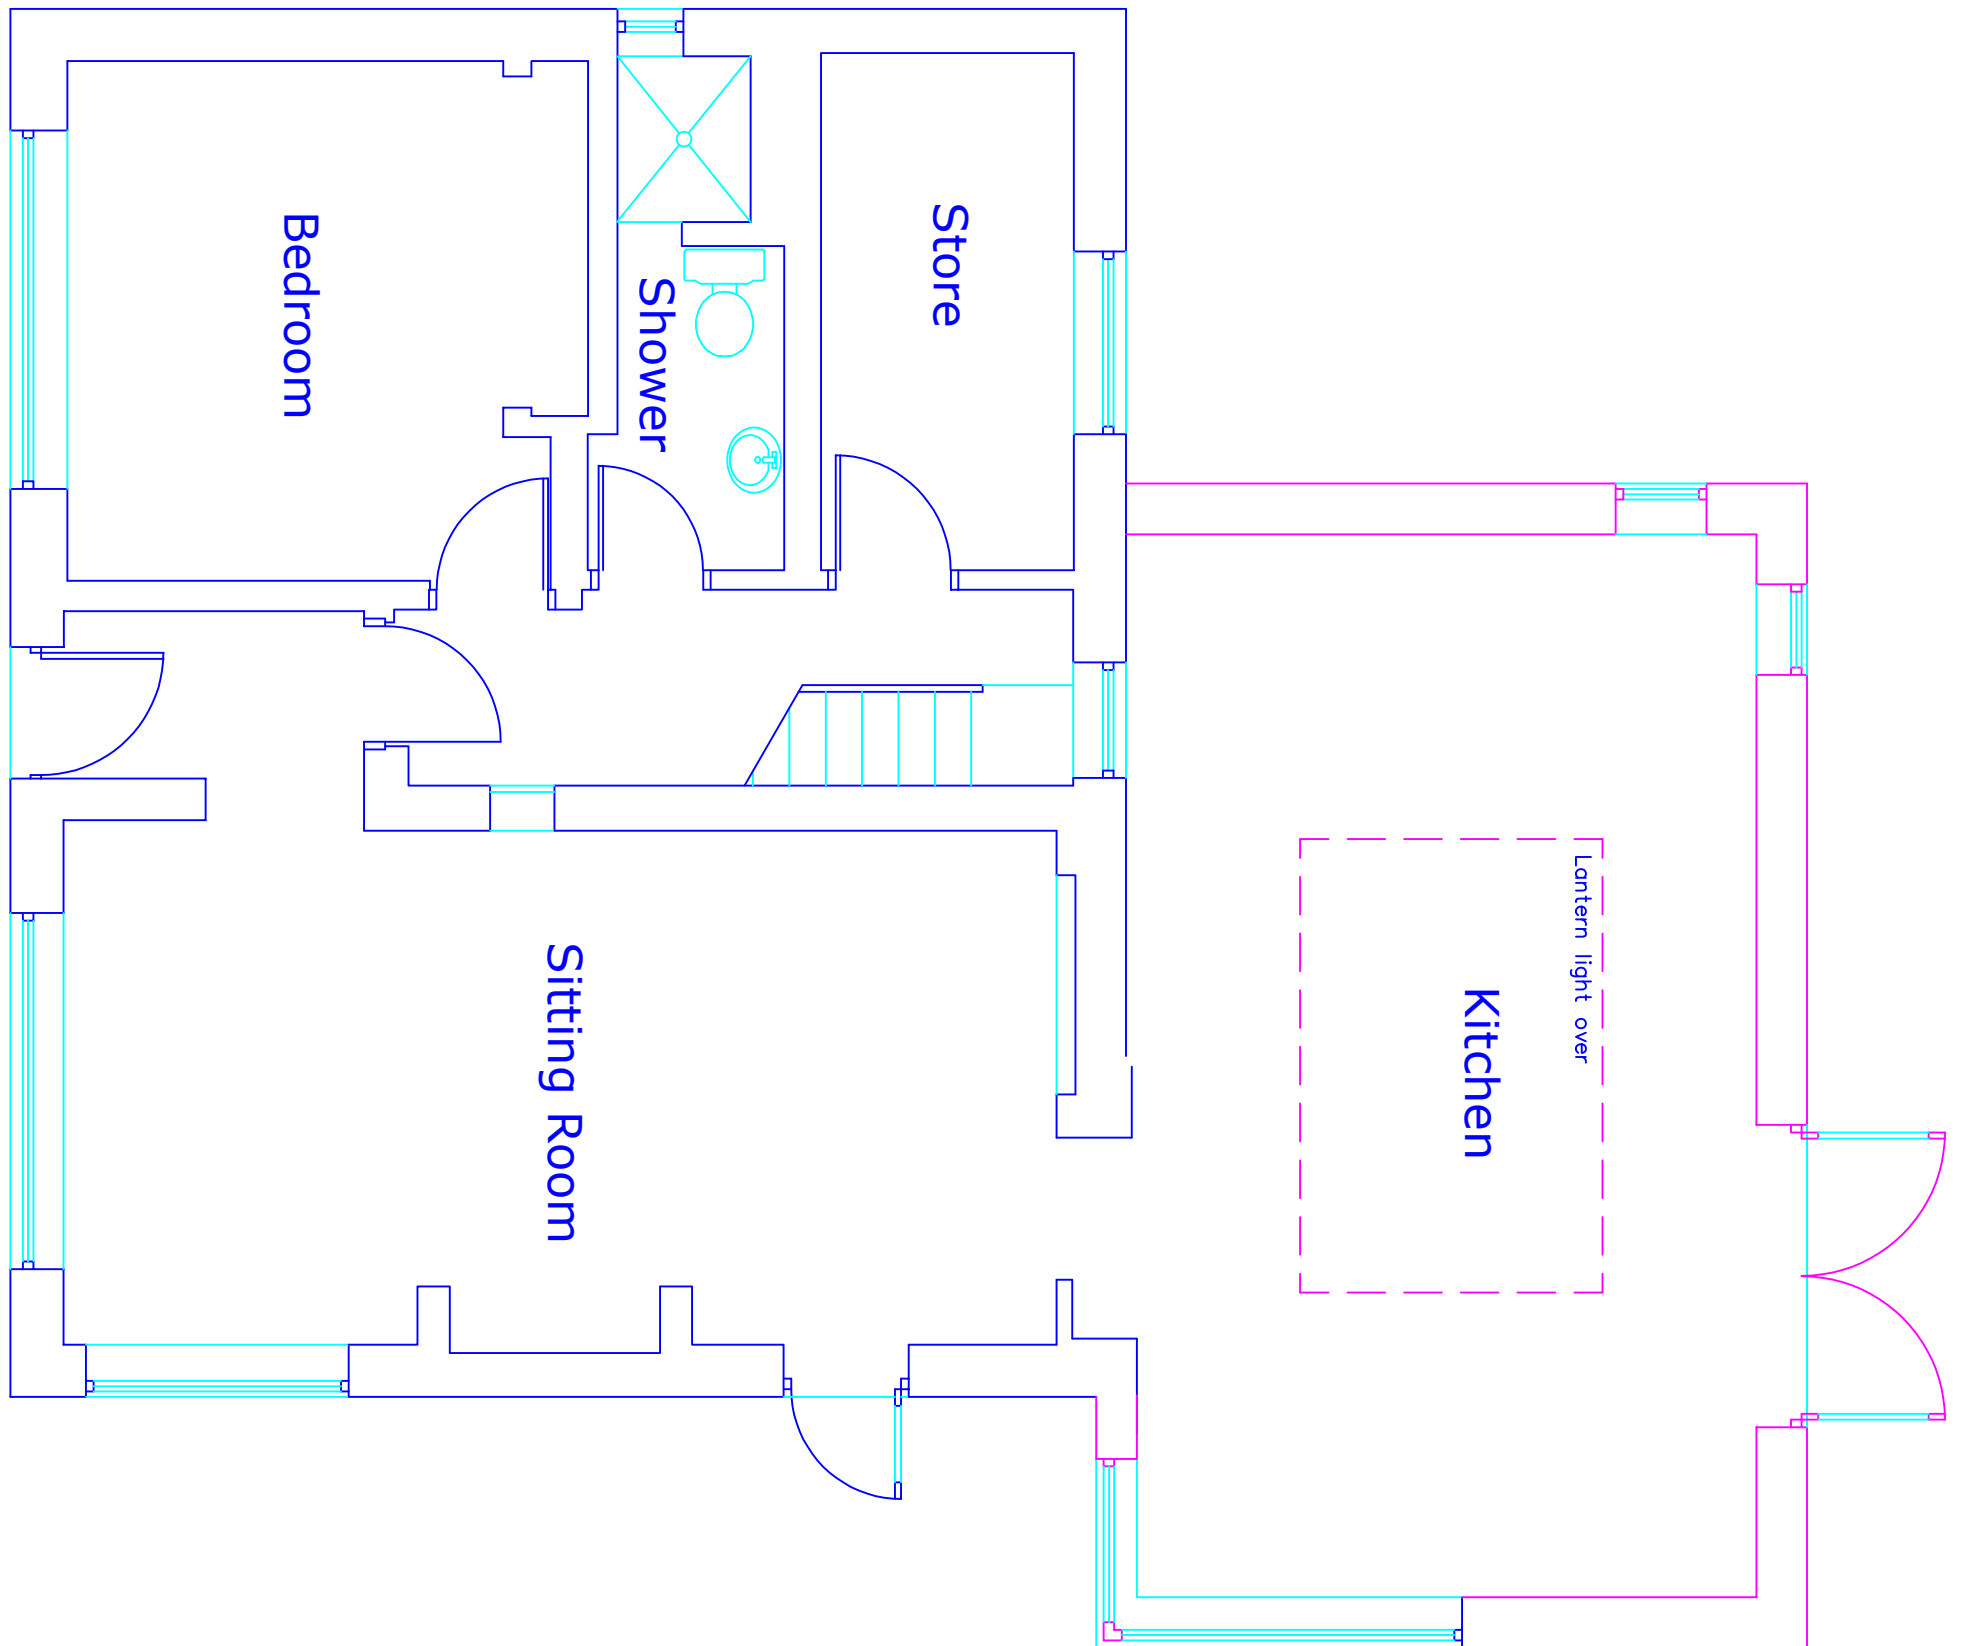


Proposed Plan
Ground Floor

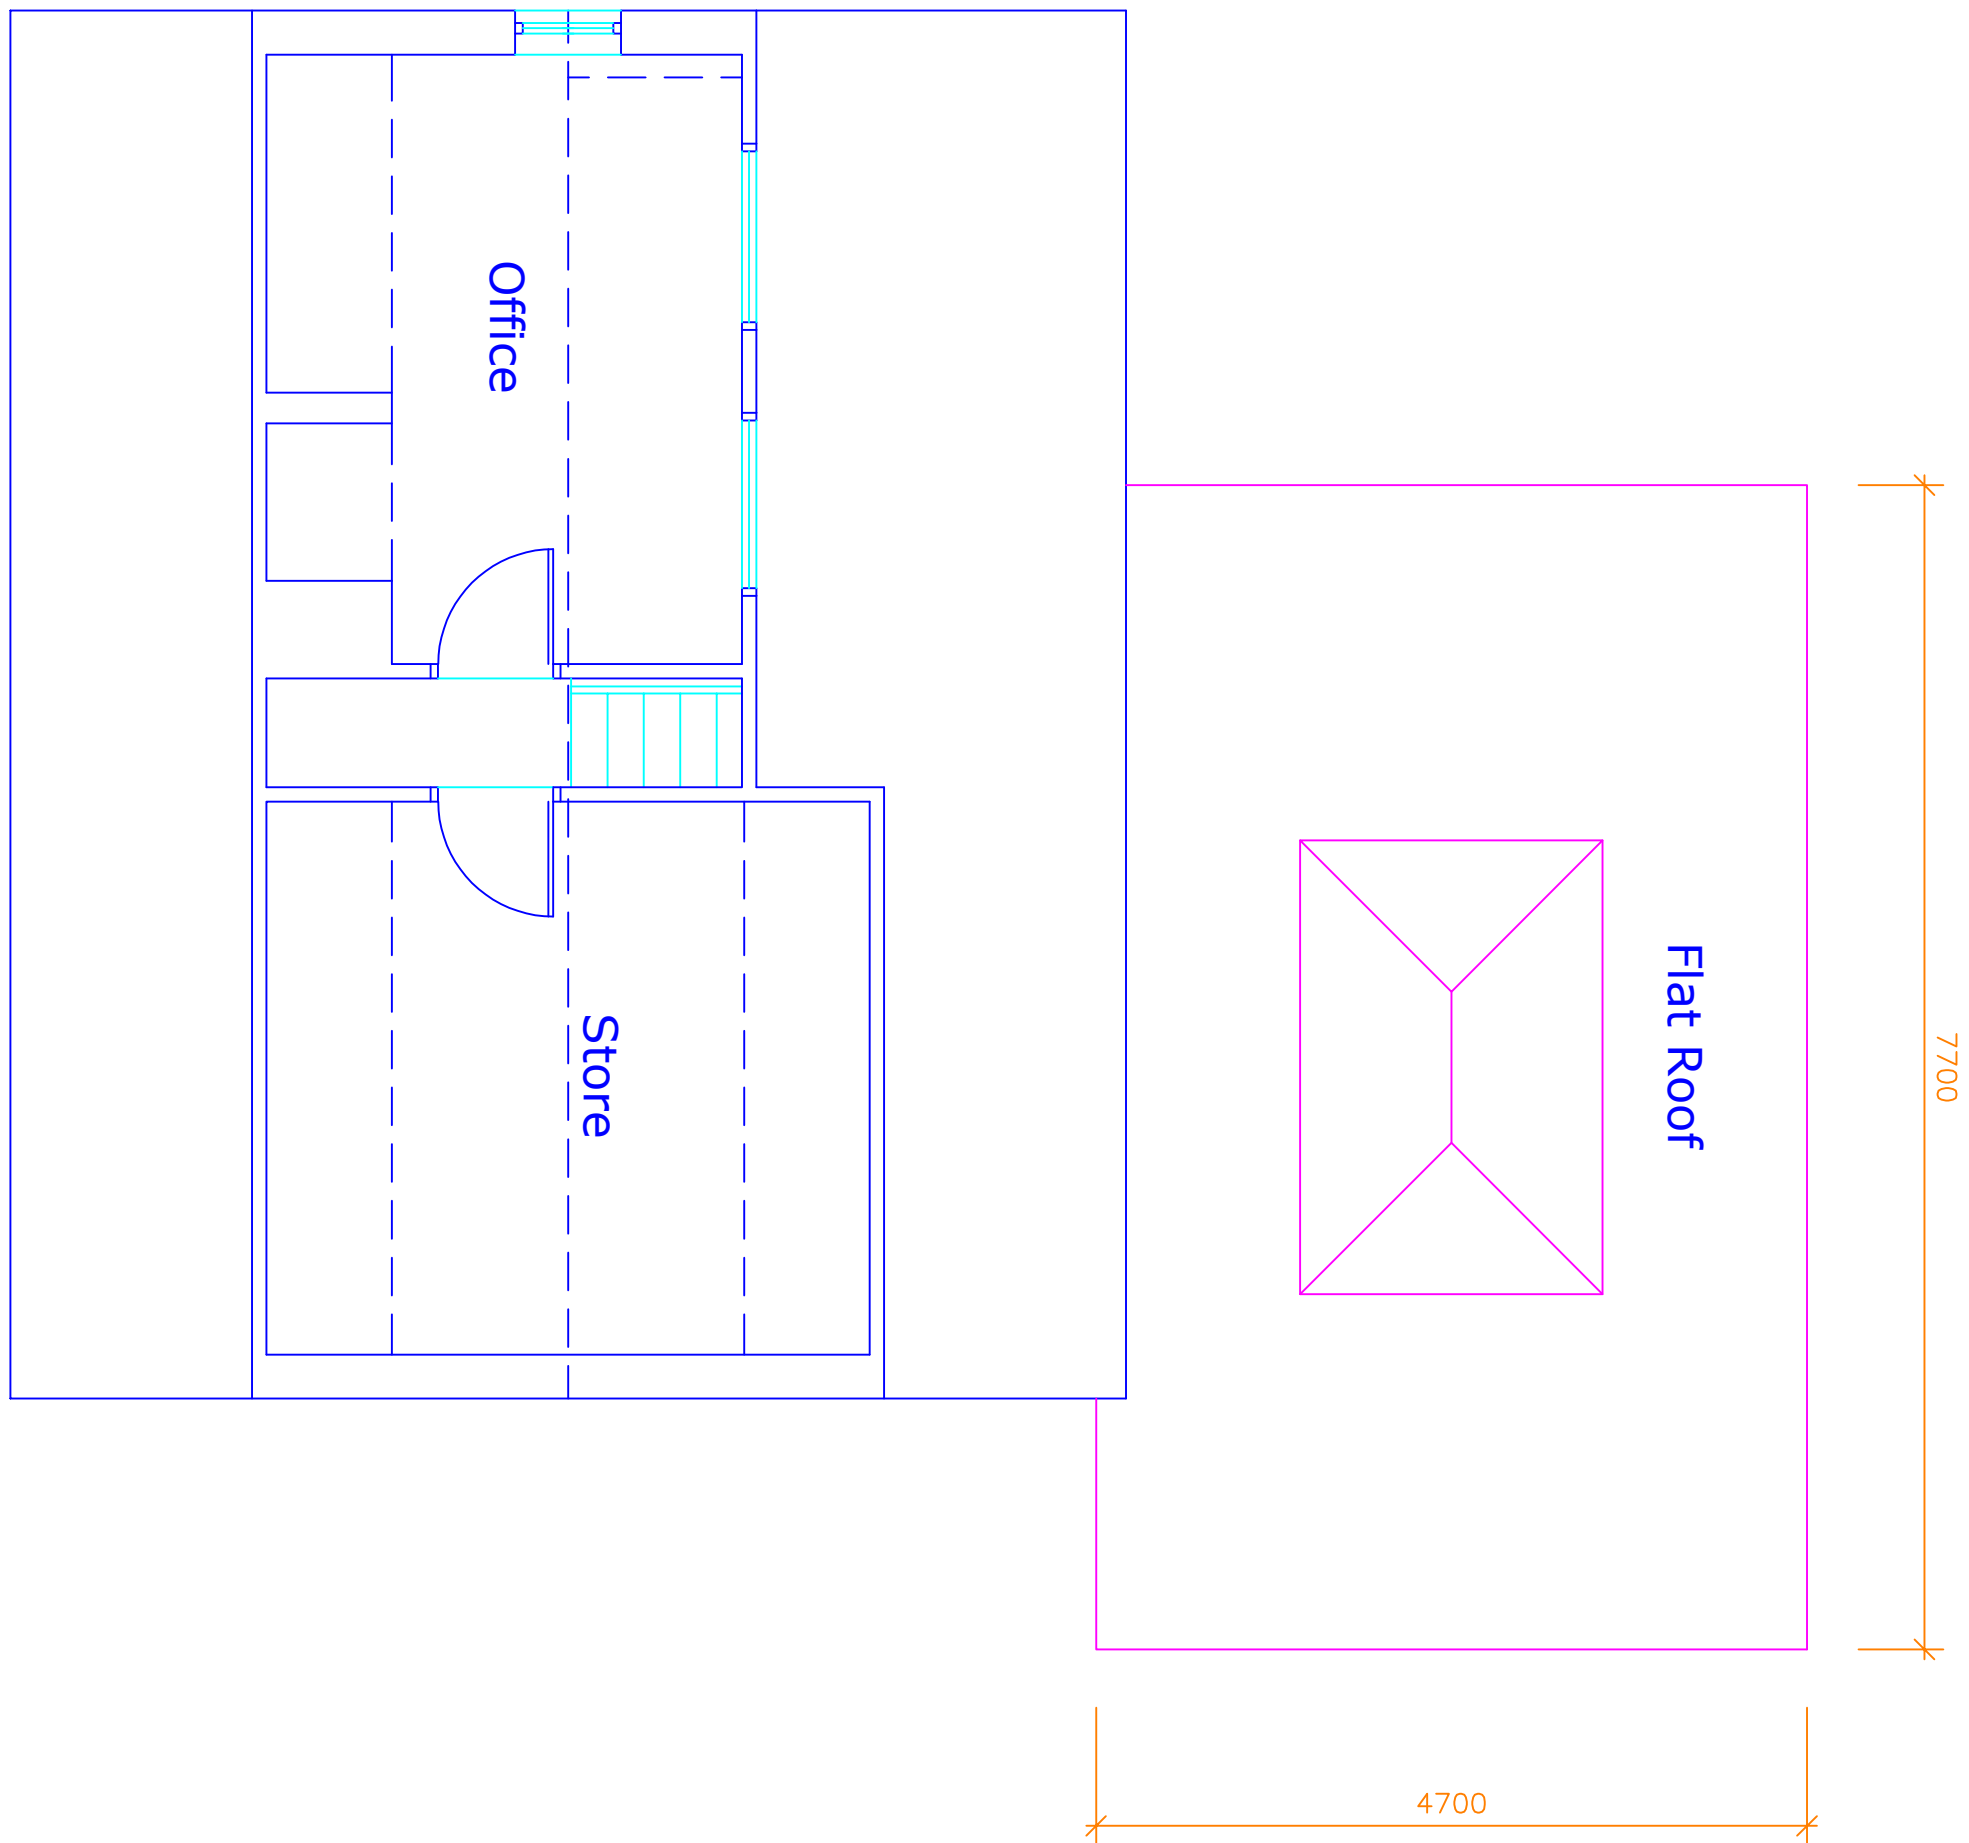


Proposed Plan
First Floor

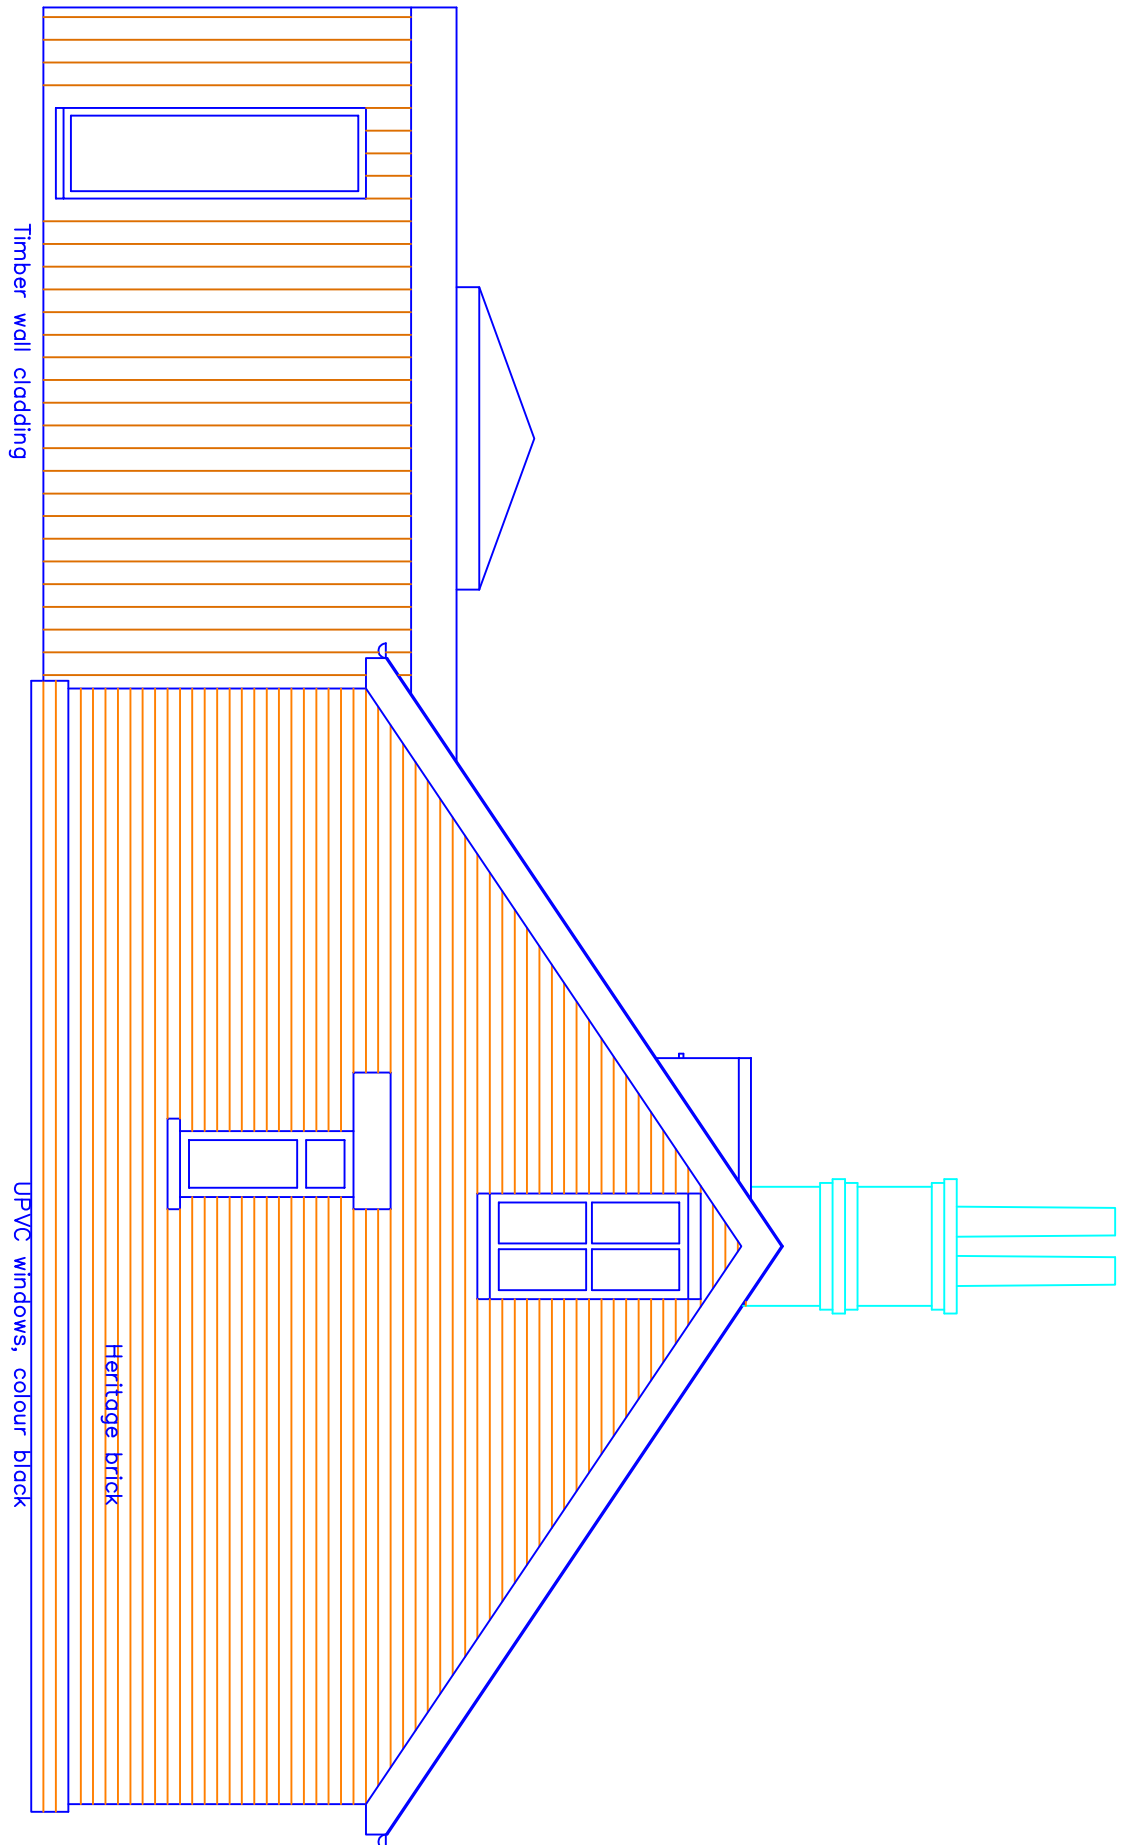

Proposed Side (west) Elevation

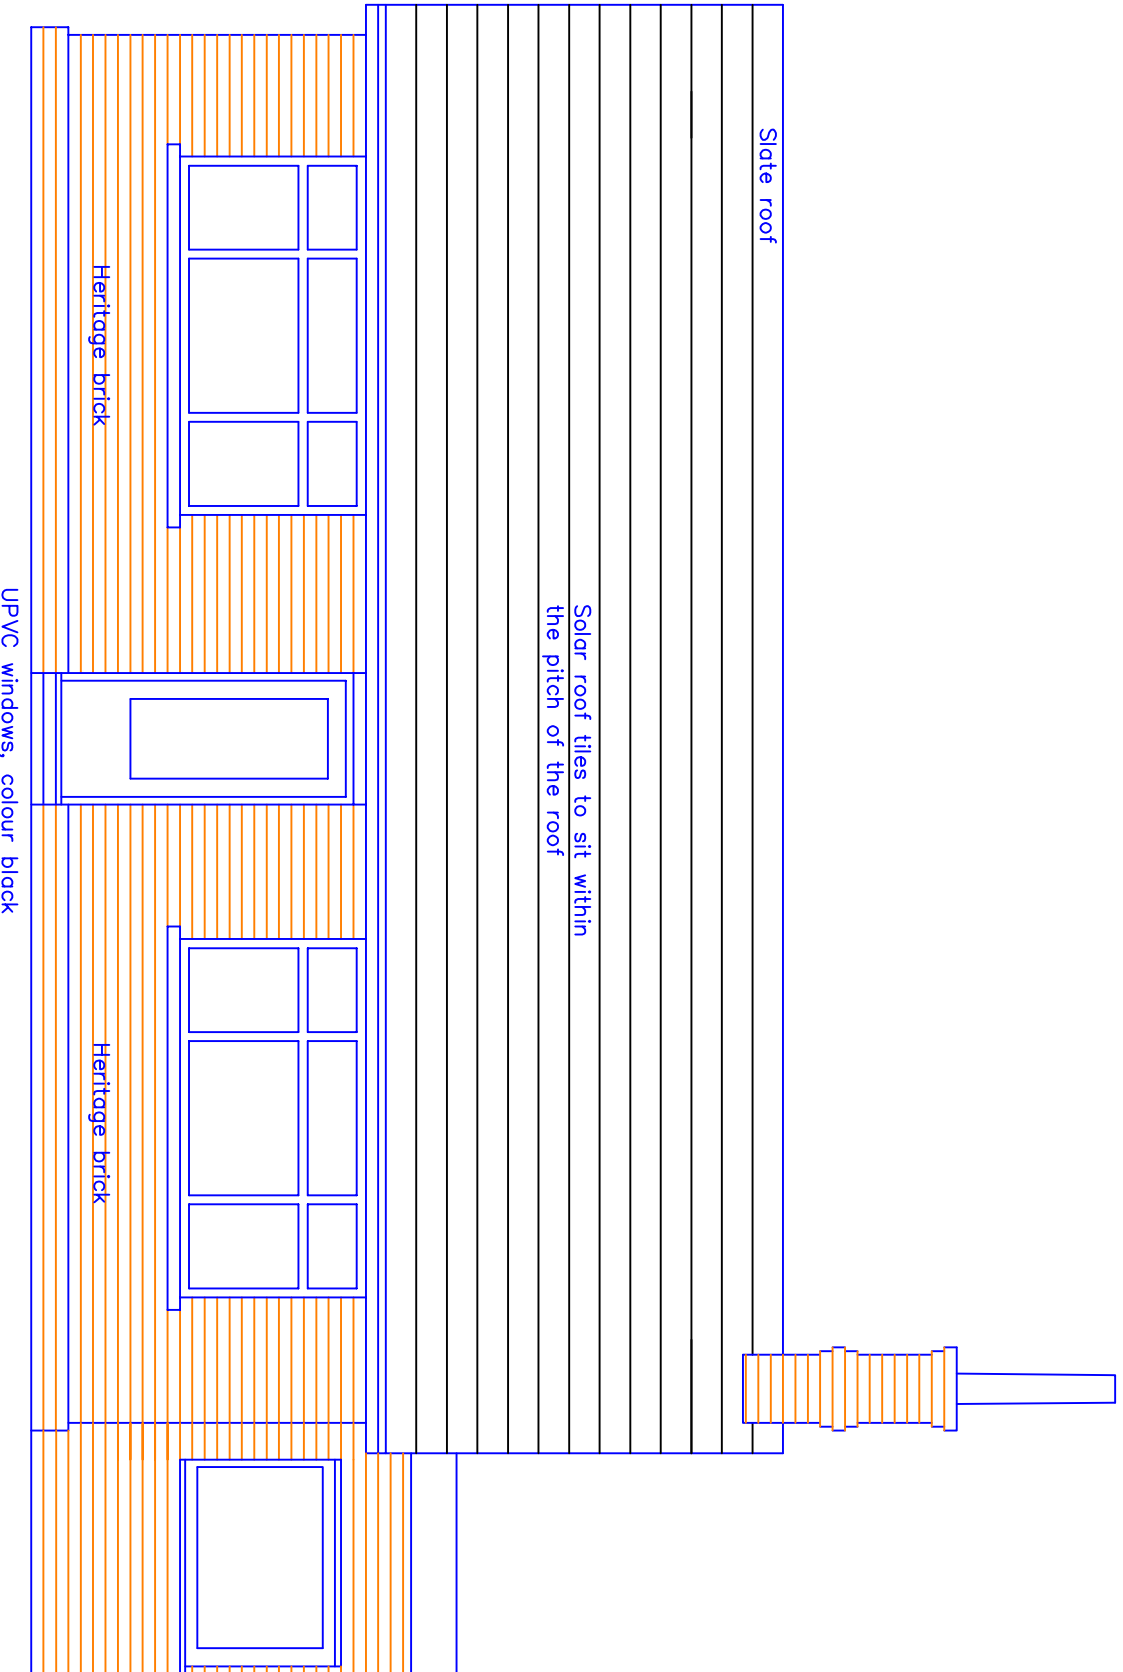

Proposed Front (south) Elevation

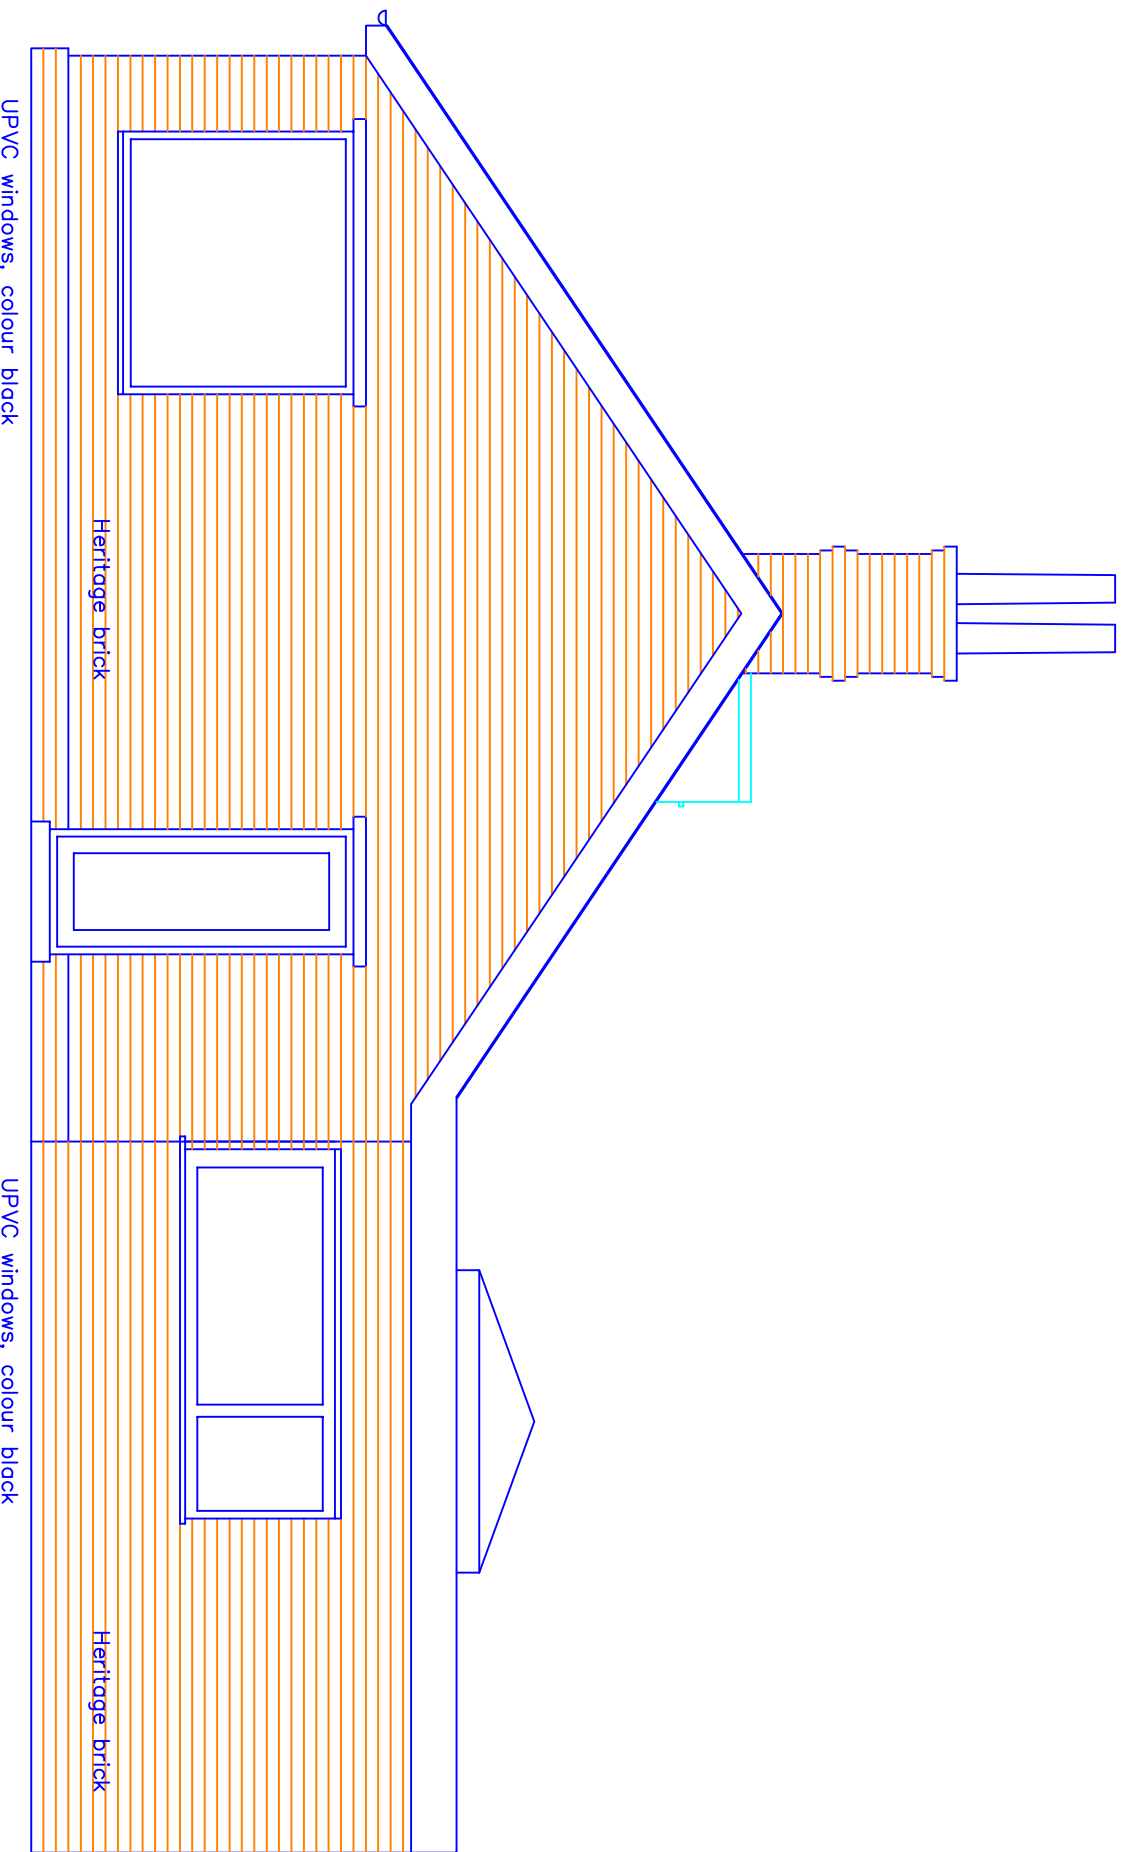

Proposed Side (east) Elevation

This drawing and design concept is the property of PPV design. It should not be reproduced without written permission

2 Helmshore Road, Holcombe Village
Ramsbottom, Lancashire BL8 4PA

Garry Peardon (BAK hons) DipArch RIBA
garry@ppv-design.co.uk www.ppv-design.co.uk
T. 01706 622175 M. 07112 669482

A Solar roof tiles/lantern light added 07.04.2026

0 1 2 3 m

Meadow Heys
Moorbottom Road
Bury BL8 4NS

PK3-02A

scale 1:50 at A1
February 2026
Proposed Plans
and Elevations

PPV design Ltd