


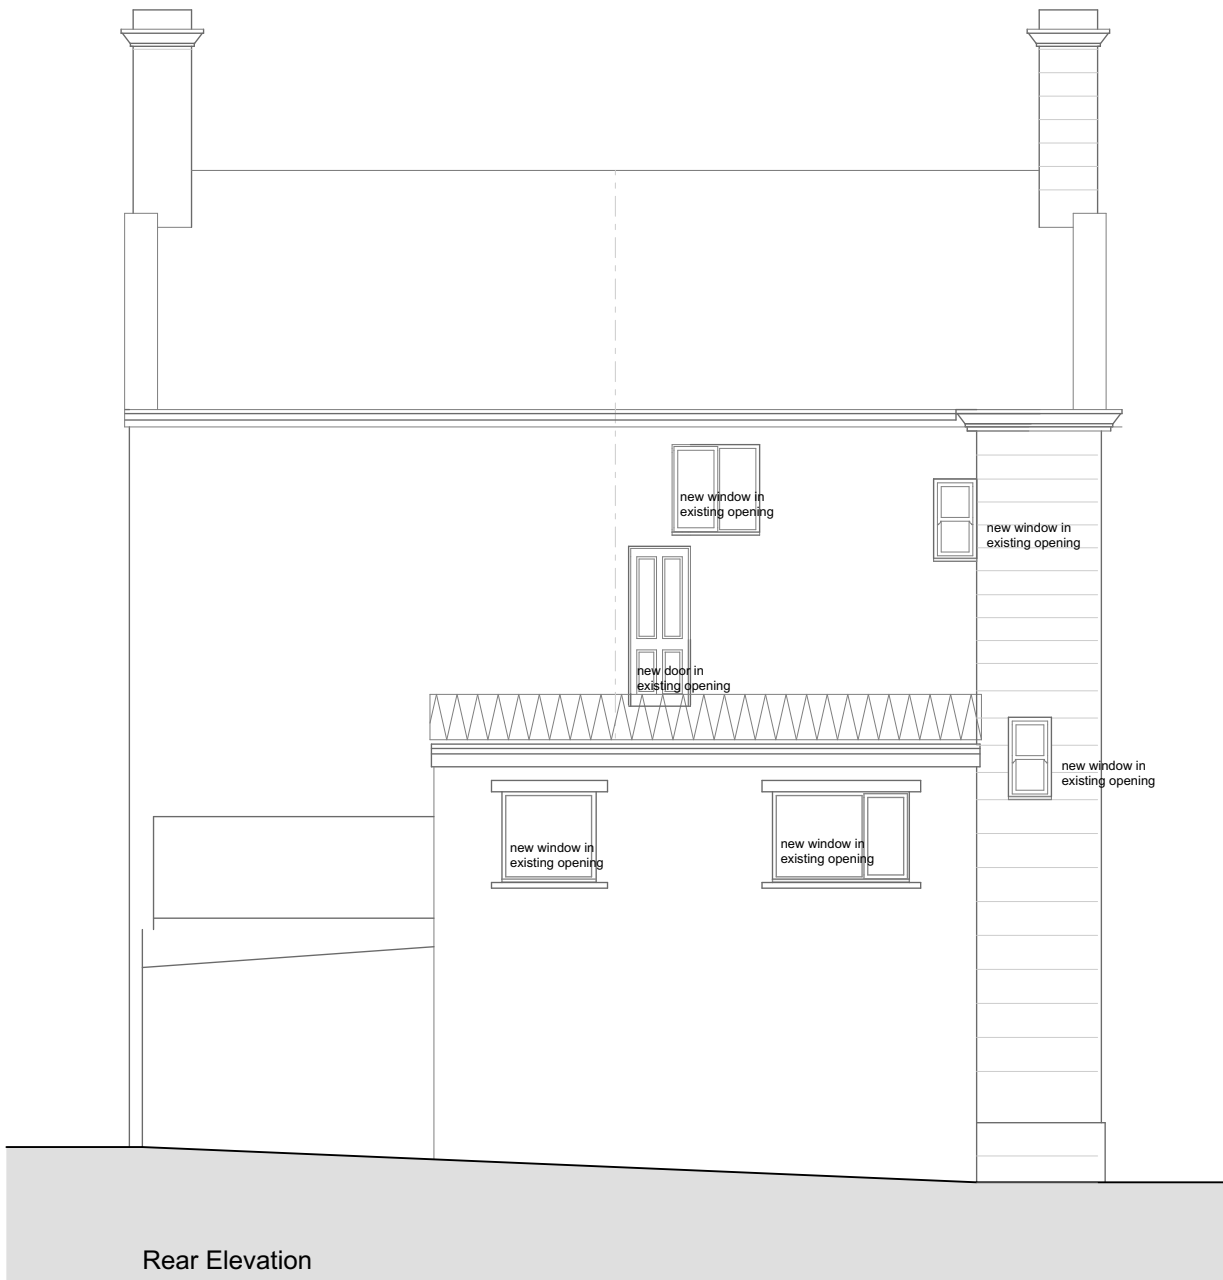

D	Planning Application	04.03.22
Rev	Description	Date
Project: 7 Market Place, Ramsbottom. BL0 9AJ		
Status: Planning Application		
Client: Gorgemead Limited		
Drawing Title: Proposed Elevations		
Project No: 010-329		
Drg No: 08	Rev: D	3D.G design architectural consultants 11 Leyland House Lancashire Business Park Centurion Way Leyland Lancashire PR26 6TY t: 01772 367 150 e: studio@3dgdesign.co.uk w: www.3dgdesign.co.uk
Scale: 1:100 @ A2		