



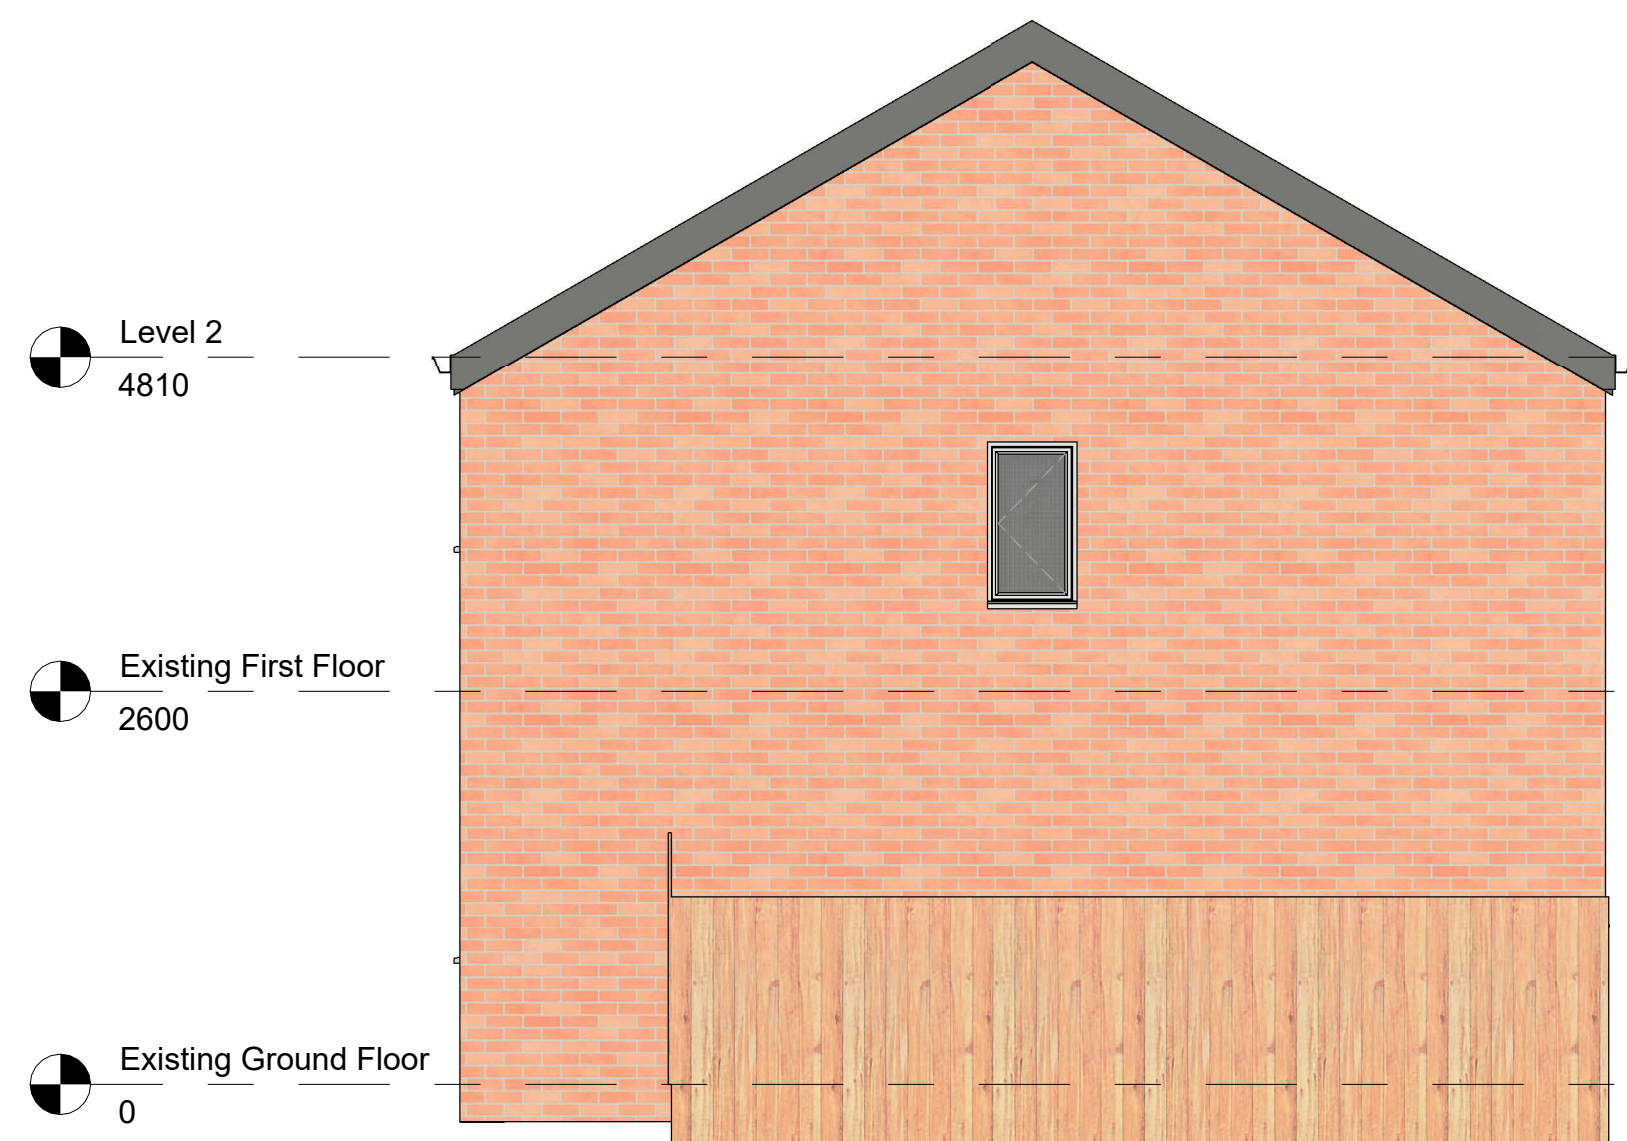

Right Elevation
1 : 50

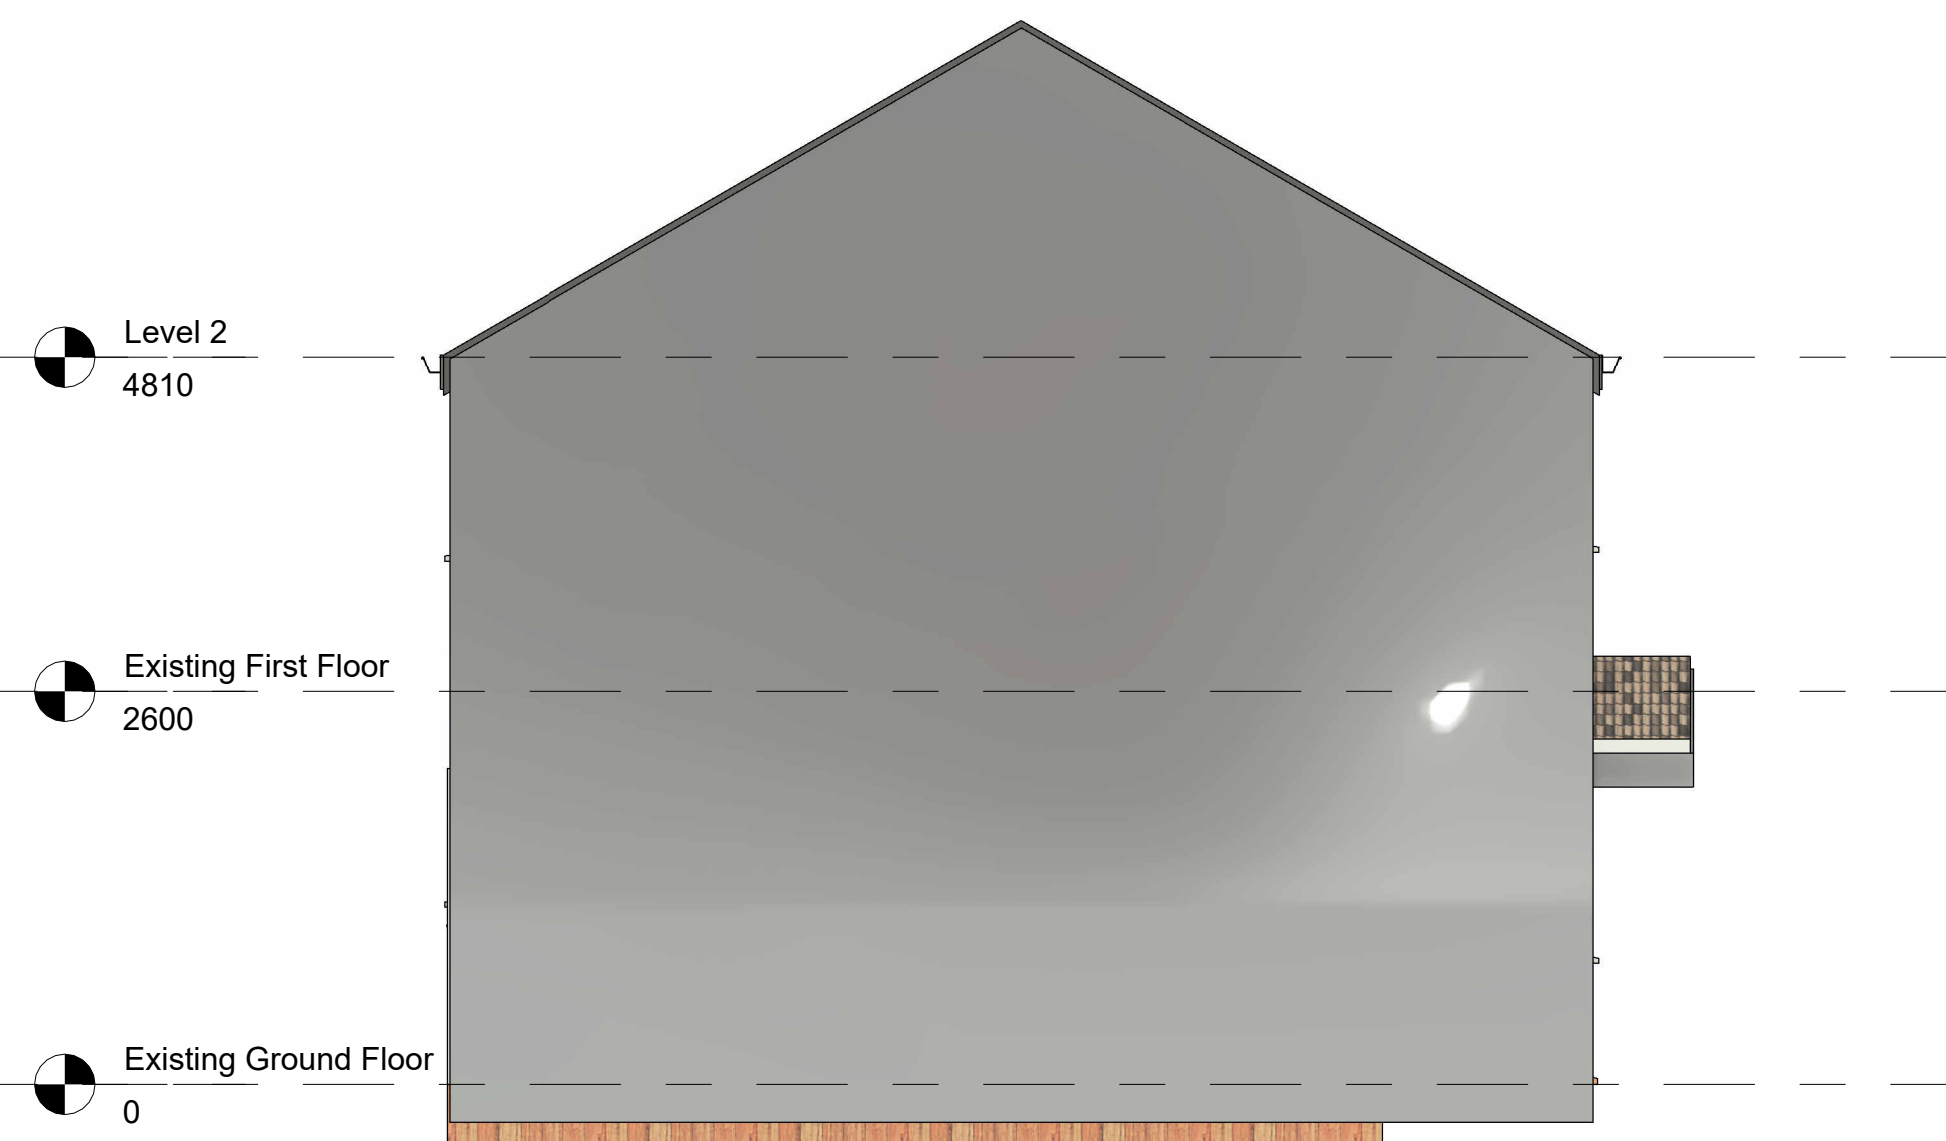




Left Elevation
1 : 50



Front Elevation
1 : 50



Back Elevation
1 : 50

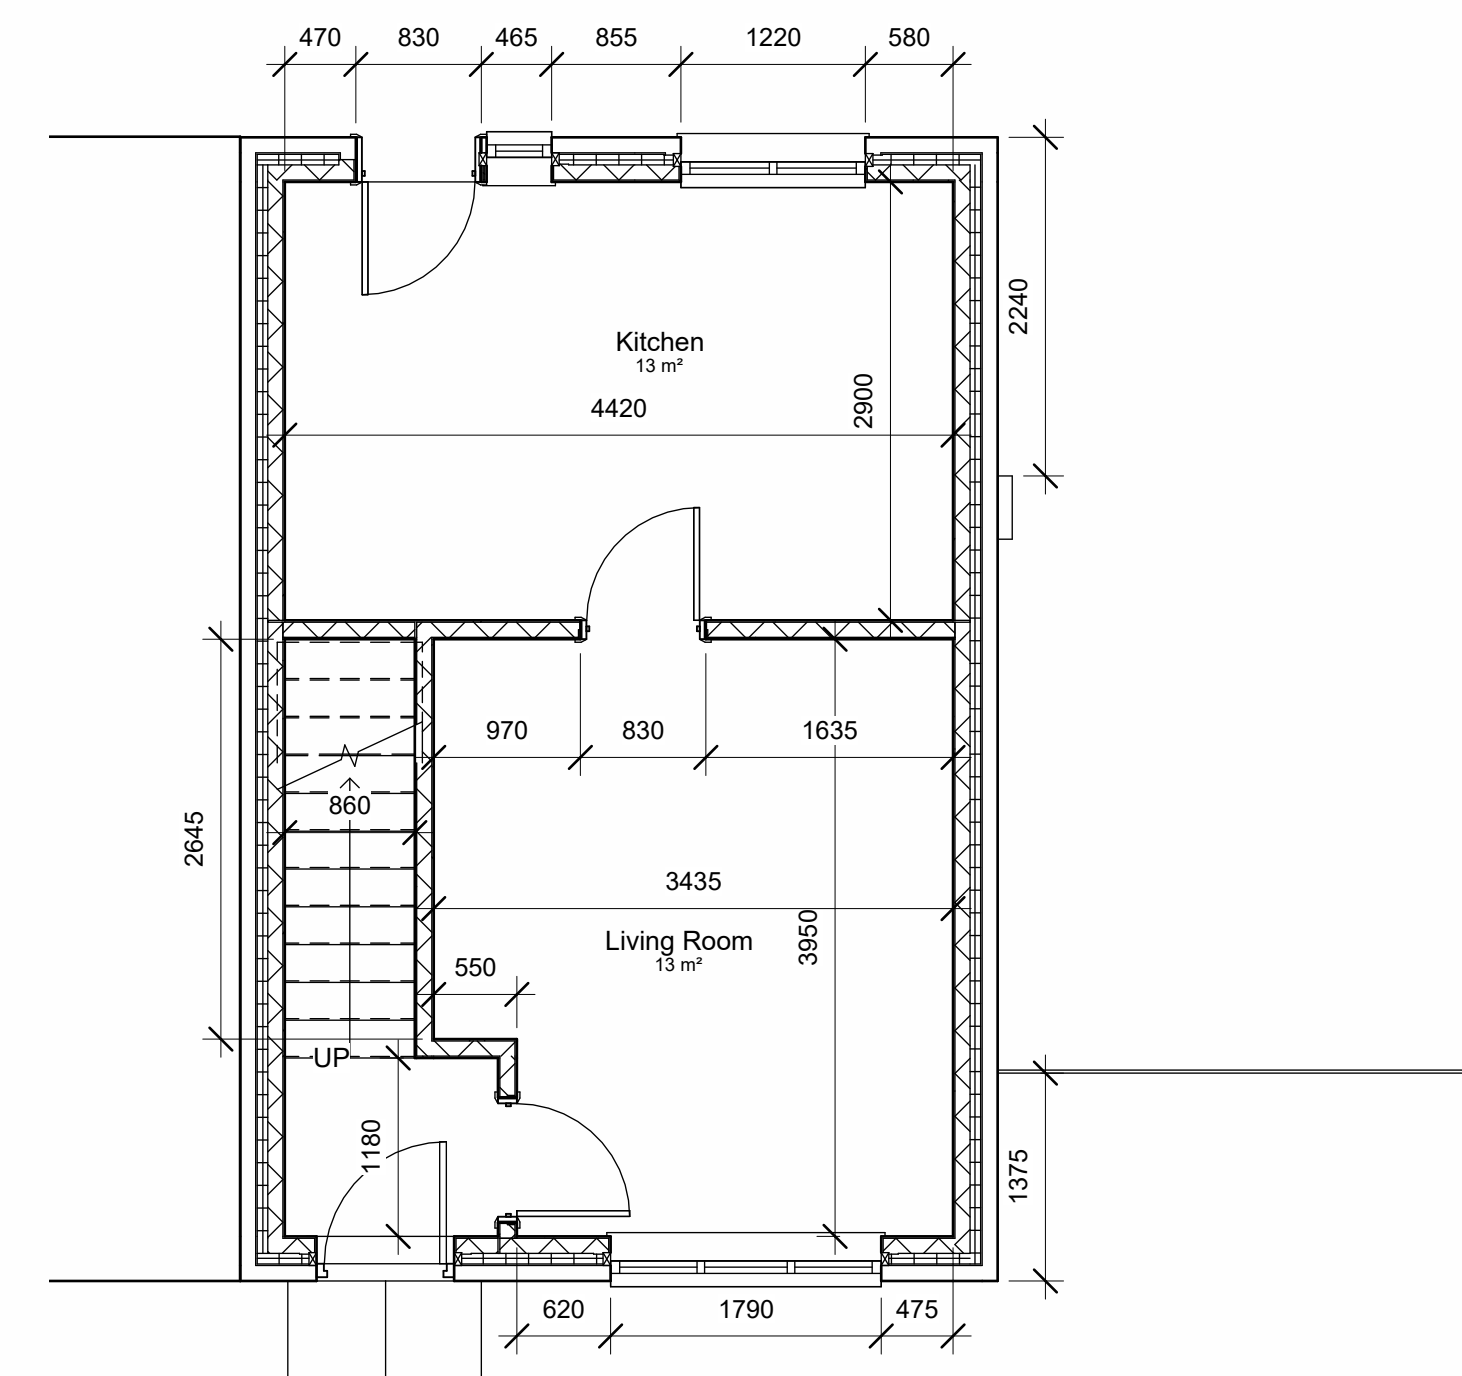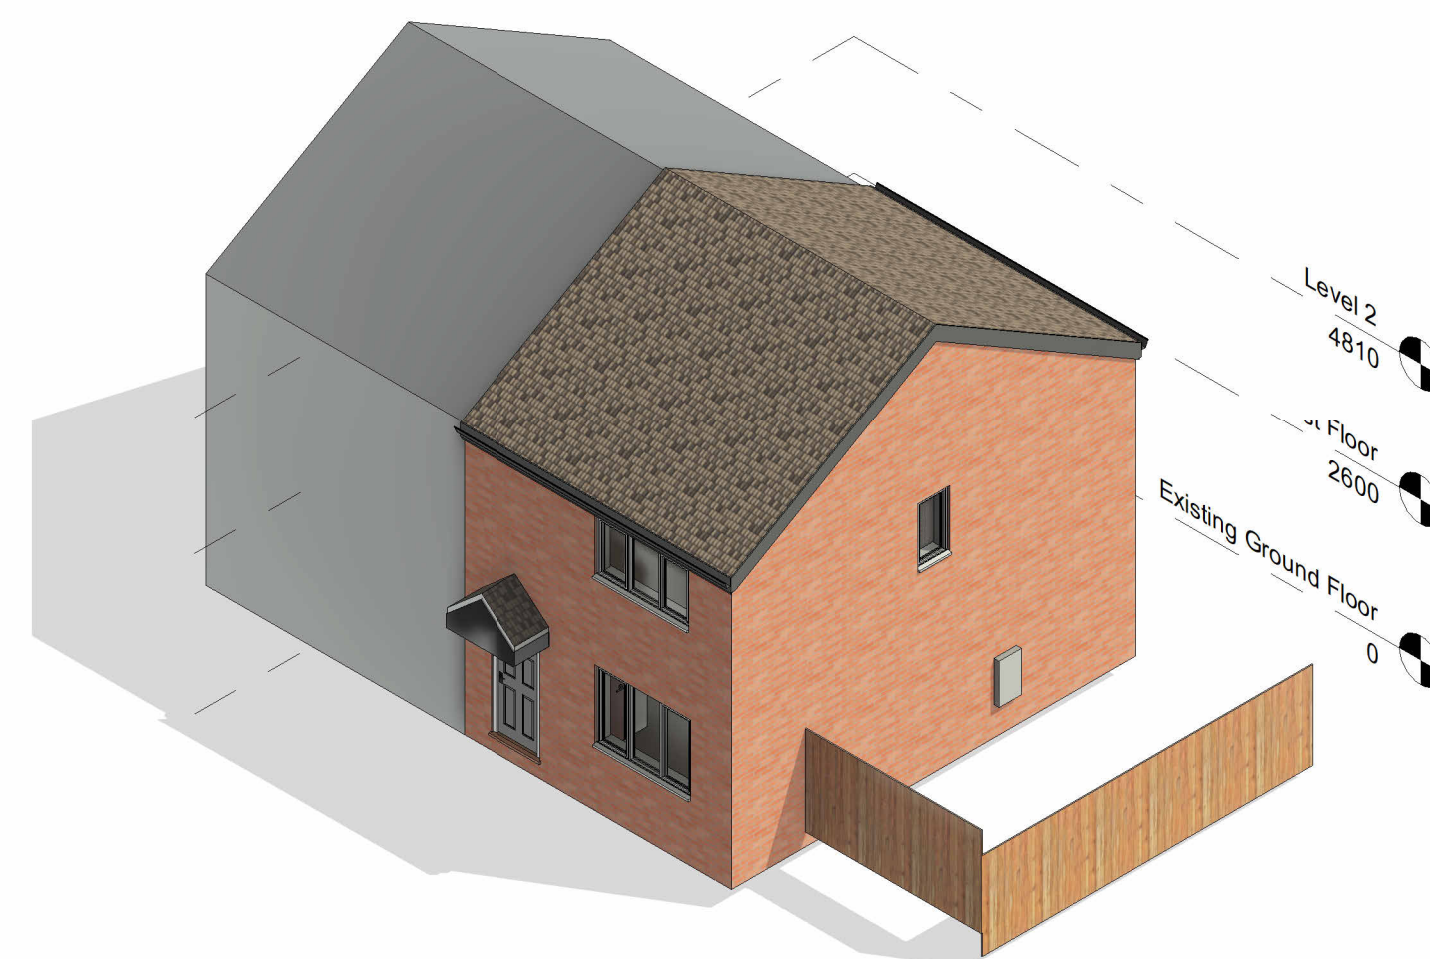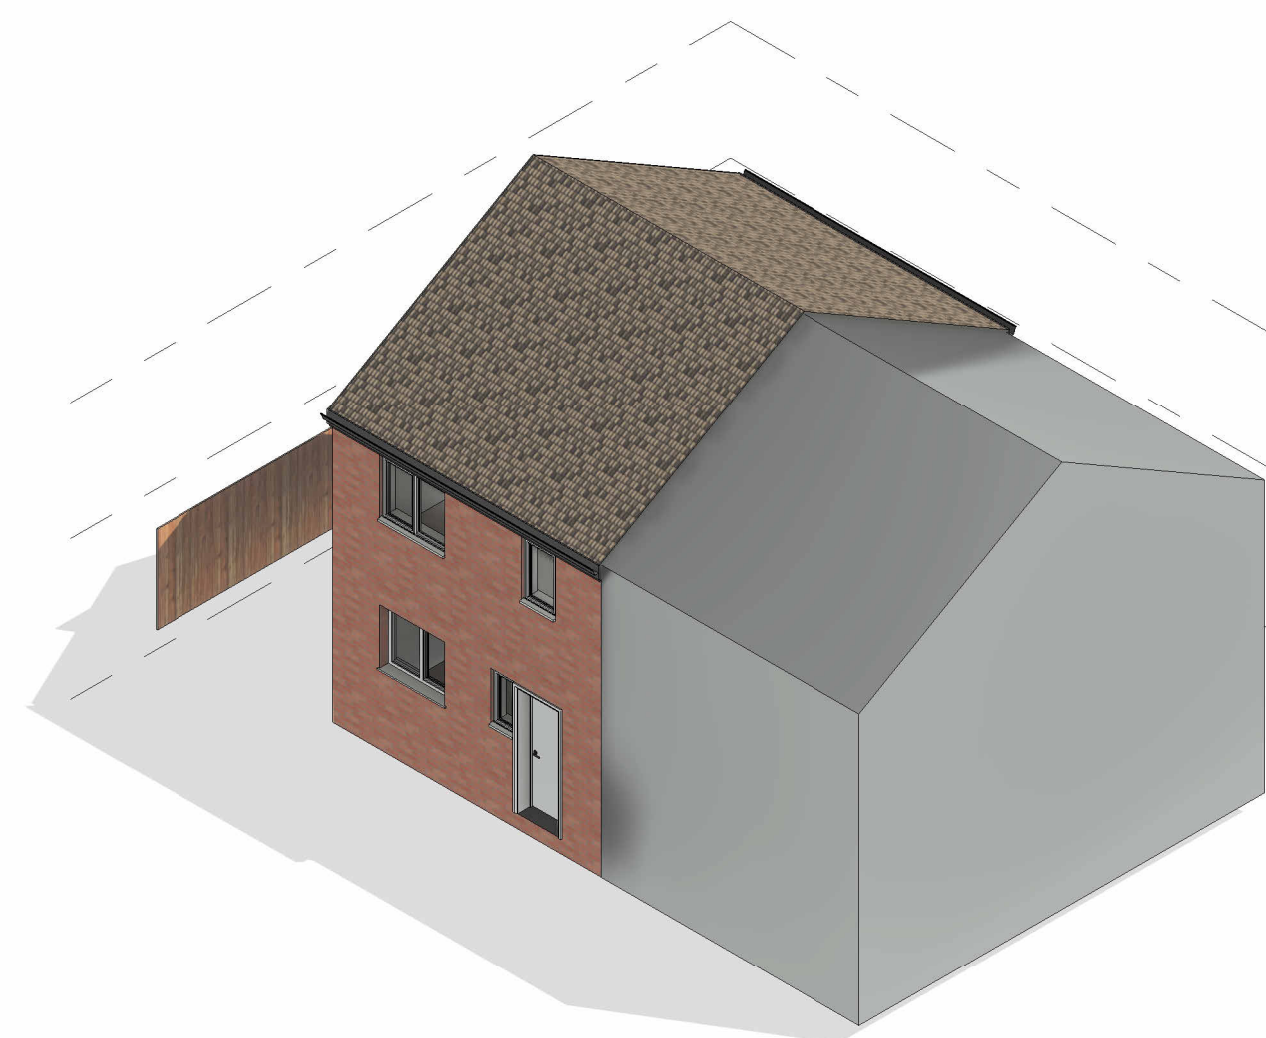

Existing Ground Floor
1 : 50



© Ideal Architects Limited
WWW.Ideal-Architects.co.uk
This Drawing & Design is the copyright of Ideal Architects Ltd and should not be reproduced without written consent.
Contractors are to check all levels & dimensions on site prior to site works commencing & report discrepancies to the Designers.
DO NOT SCALE FROM THIS DRAWING

Single Storey Side extension

22 Orchid Drive, Bury, BL9 9EW

Rev	Description	Date
Rev	Description	Date

Client: Michelle Hurwitch

Existing Plans

(DR)A100

Revision