


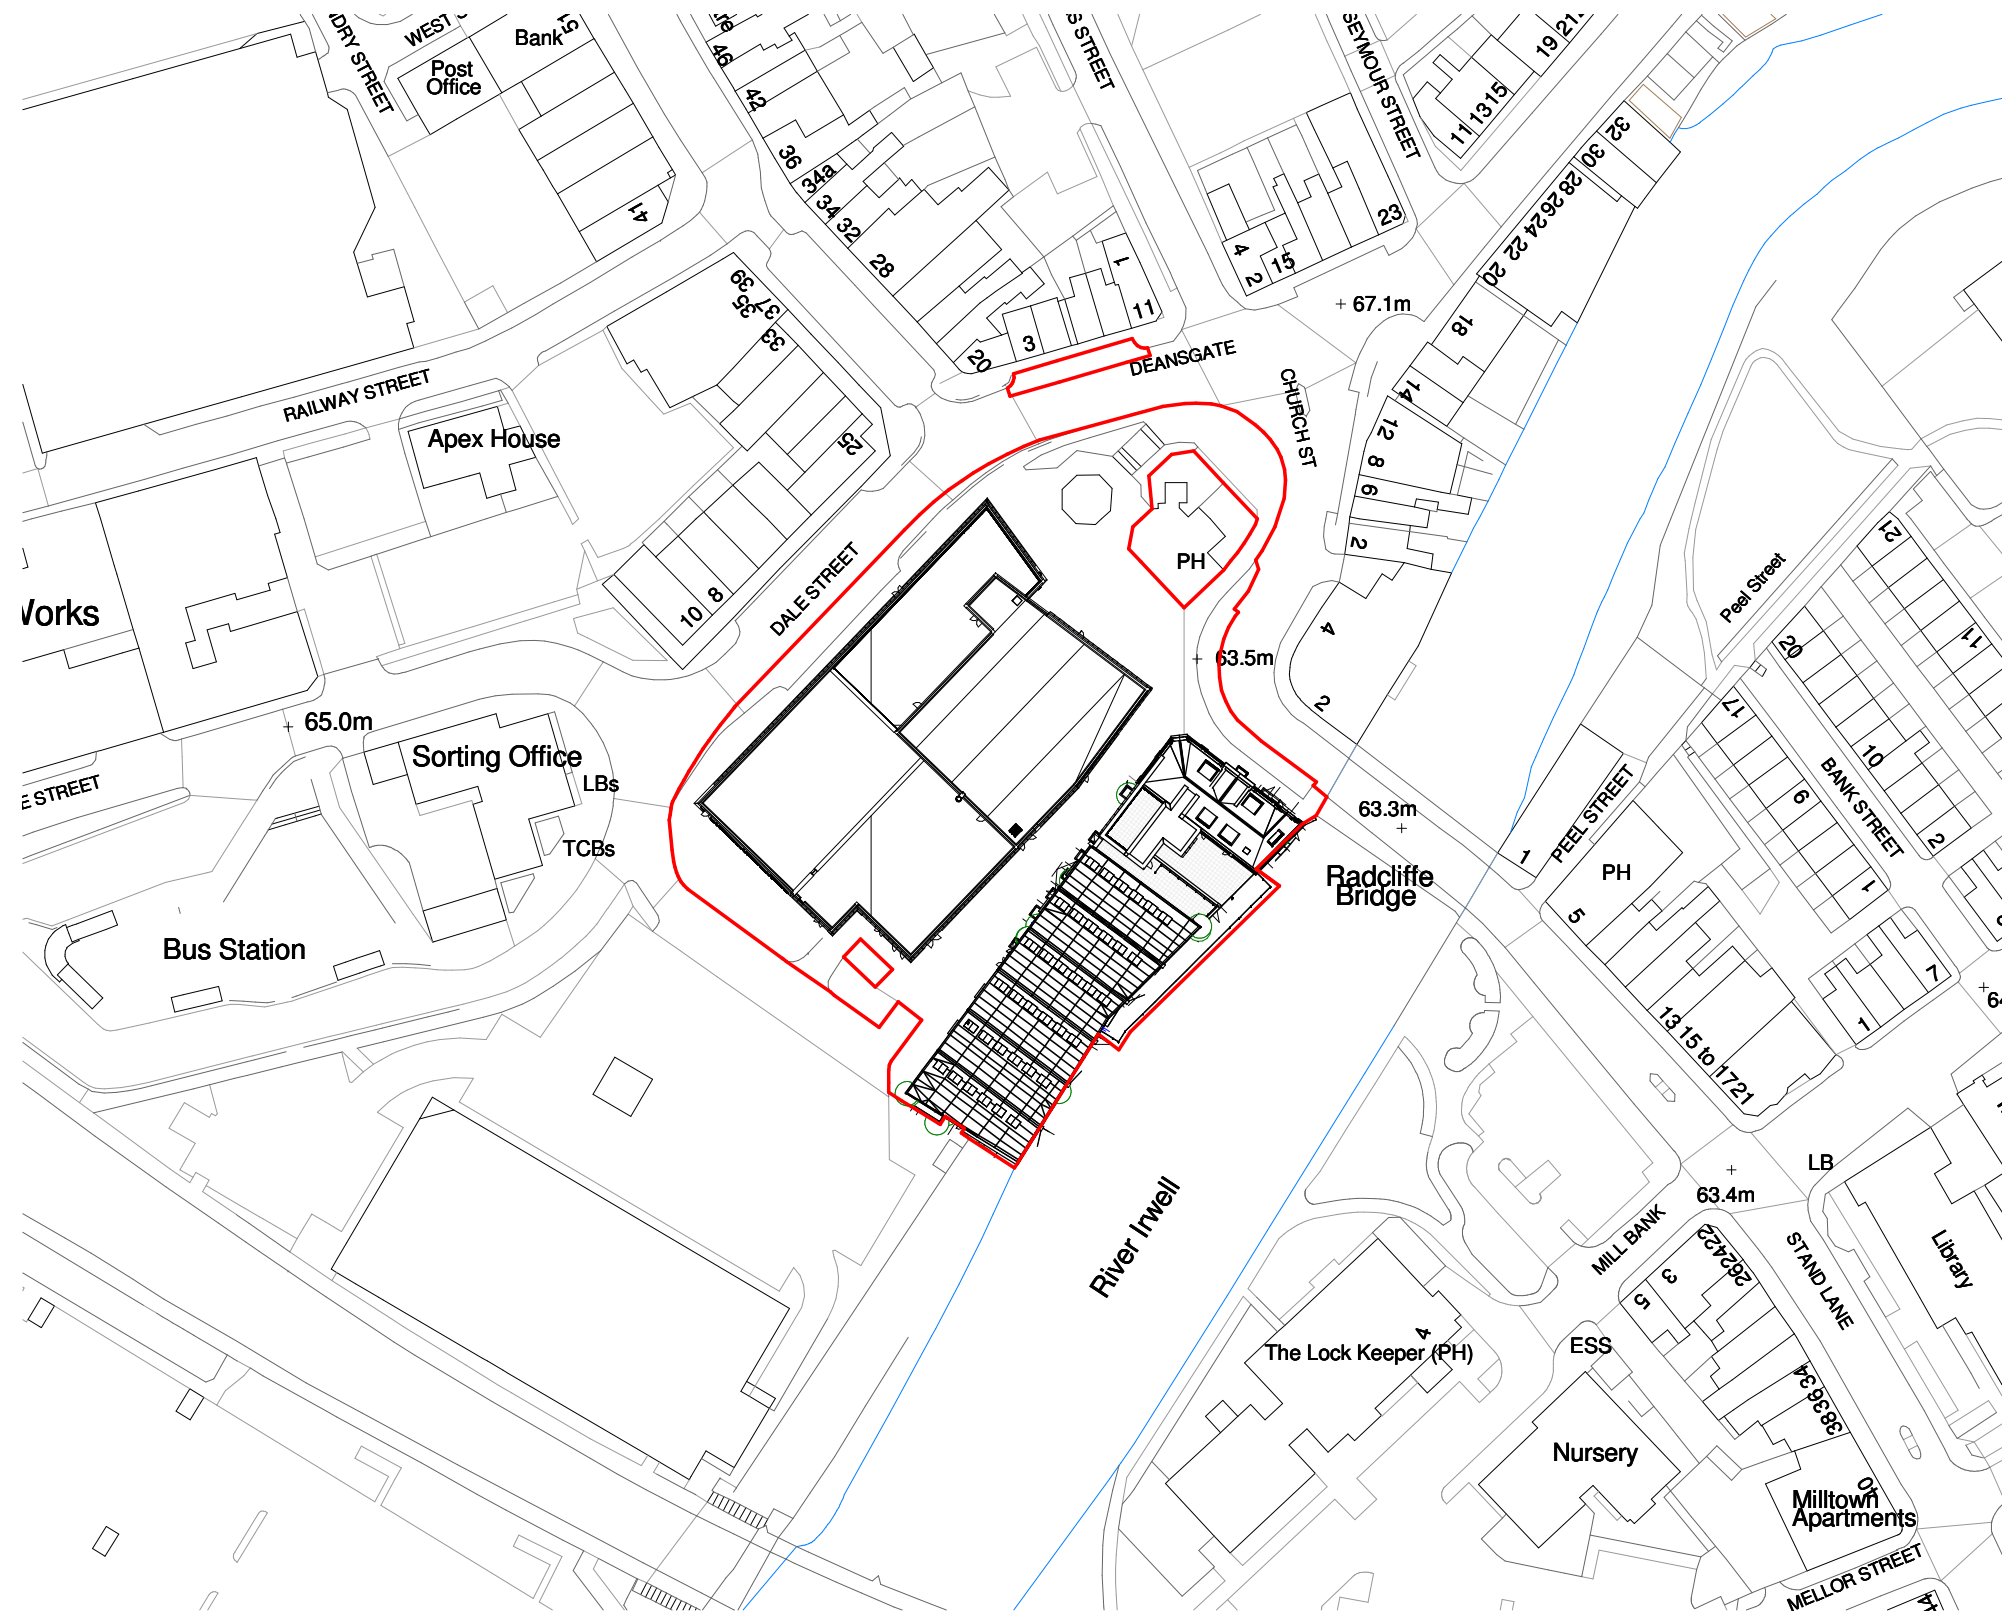

Notes

The Contractor is to check all dimensions and conditions on site before commencing. Do not scale from this drawing.
This drawing remains the copyright of POZZONI Architecture Ltd.

Scale Bars

TO BE USED ONLY AS GUIDANCE

1:100	mm		1000		3000		5000
1:200	mm				5000		8000
1:500	M		5		15		25
1:1250	M		10		30		50
							70

KEYPLAN

P01	Redline boundary updated.	DAS	30.06.23
Rev	Description	By	Date

Client

VINCI Construction UK Ltd

Job

Radcliffe Hub

Drawing

Planning - Proposed Block Plan

BSRef

POZ Ref

P5860_1106

Rev

P01

Date

02/16/23

Scale

1 : 1250

@ A3

3D CoOrd

DM

2D CoOrd

DAS

Approved

DAS

Project Status

Planning

Tender

Construction

Design

Contract

As Built

pozzoni

10-12 Emerald Street
London
WC1N 3QA

Woodville House
2 Woodville Road
Altrincham
WA14 2FH

+44 20 7078 0079
architects@pozzoni.co.uk

+44 161 928 7848
www.pozzoni.co.uk

Autodesk Docs://Radcliffe Hub/RADHUB-POZ-Z0-ZZ-M-A-0001.rvt
30/06/2023 11:50:52