
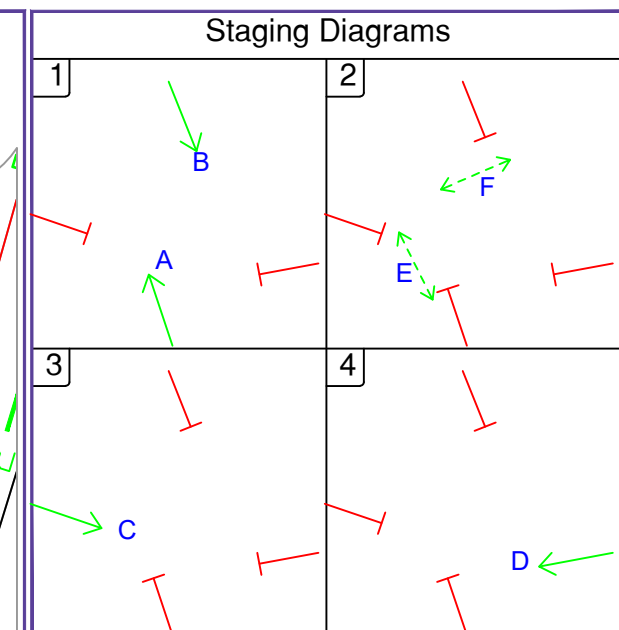


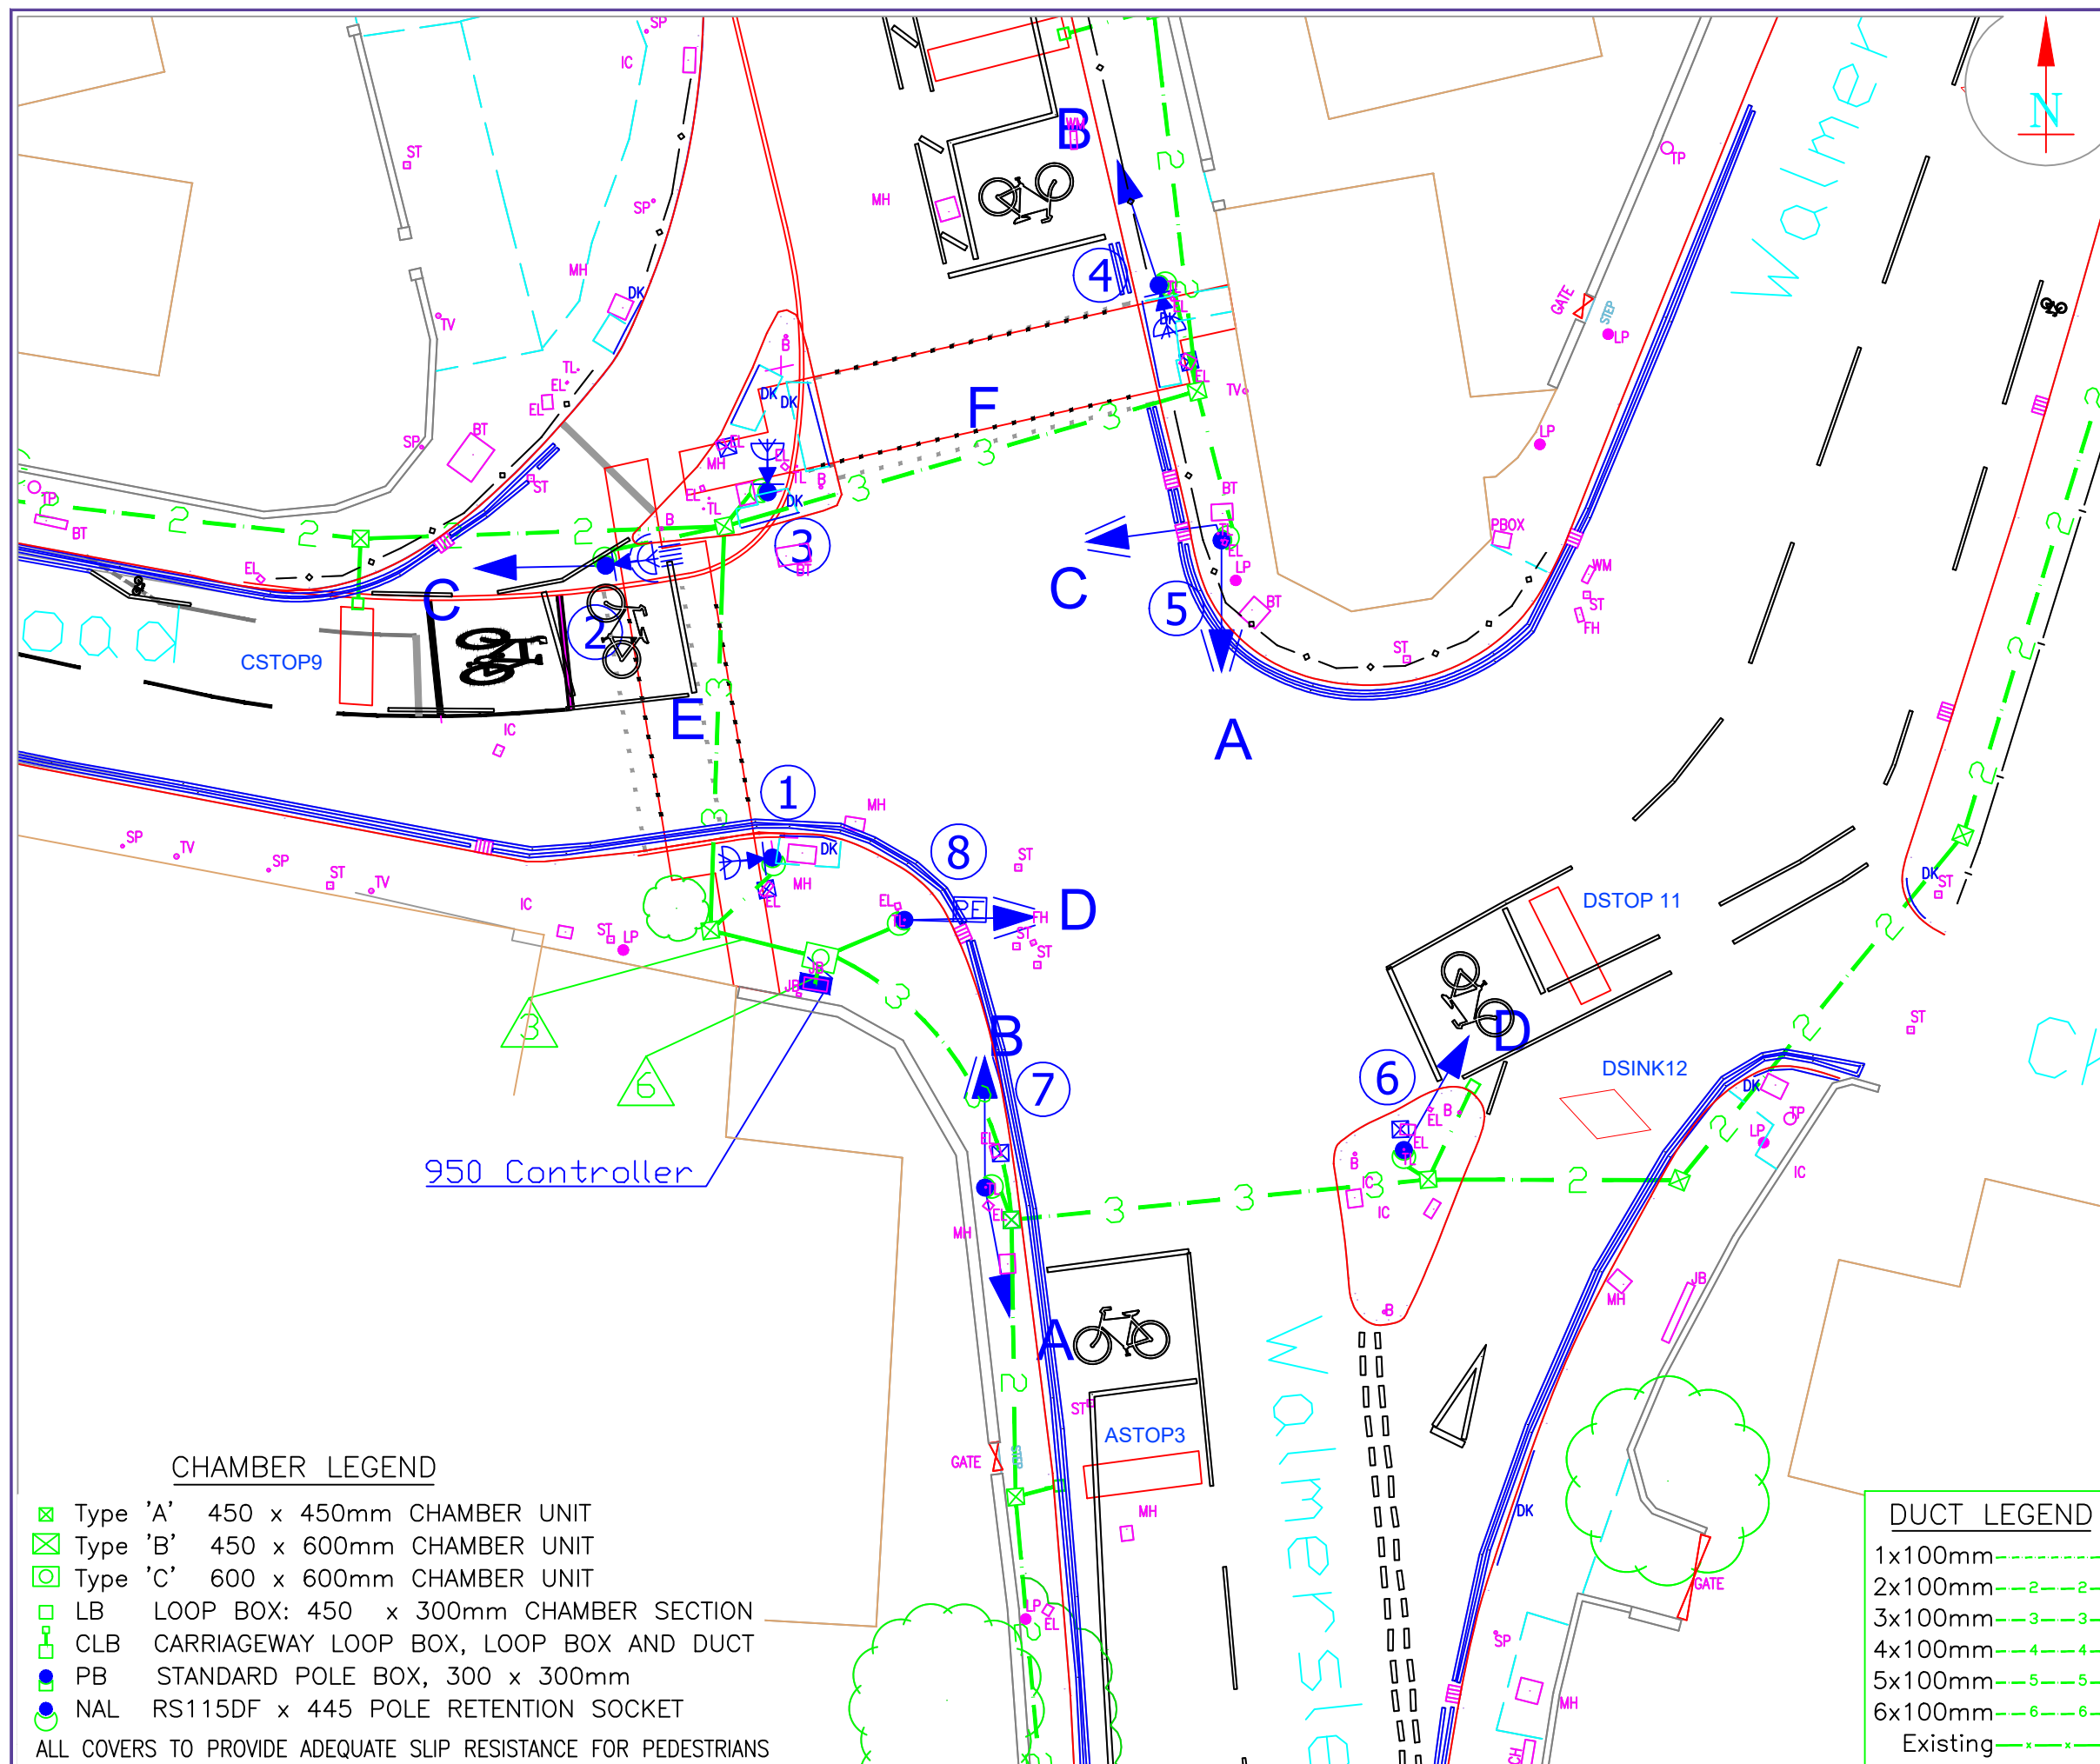

REVISIONS		DATE	BY	APP
SCALE 1:200				
Walmersley Rd/Springside Rd, Walmersley				
Bury (2/023)				
SUBDISTRICT				
OS_REF		STATUS	Draft	
DATE	07/02/22	CDB APPROVED	-	
DRAWN BY	GH	SITE CHCKD BY	-	
FILENAME	Dev Sig 2-23 GH.dwg			
XREFS				REV
DWG No.	A3/Bury/02-023/1-200			-

Transport for Greater Manchester
Urban Traffic Control Unit
Tel: 0161-247 3150
Fax: 0161-228 1530
email: gmutc@tfgm.com