
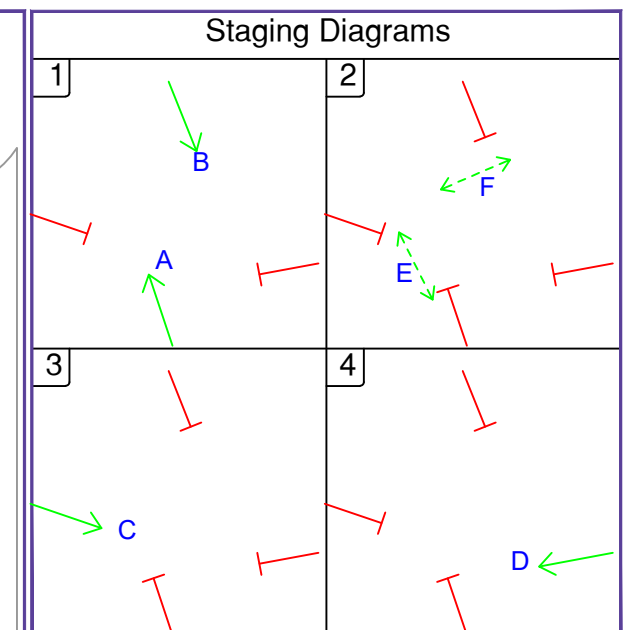


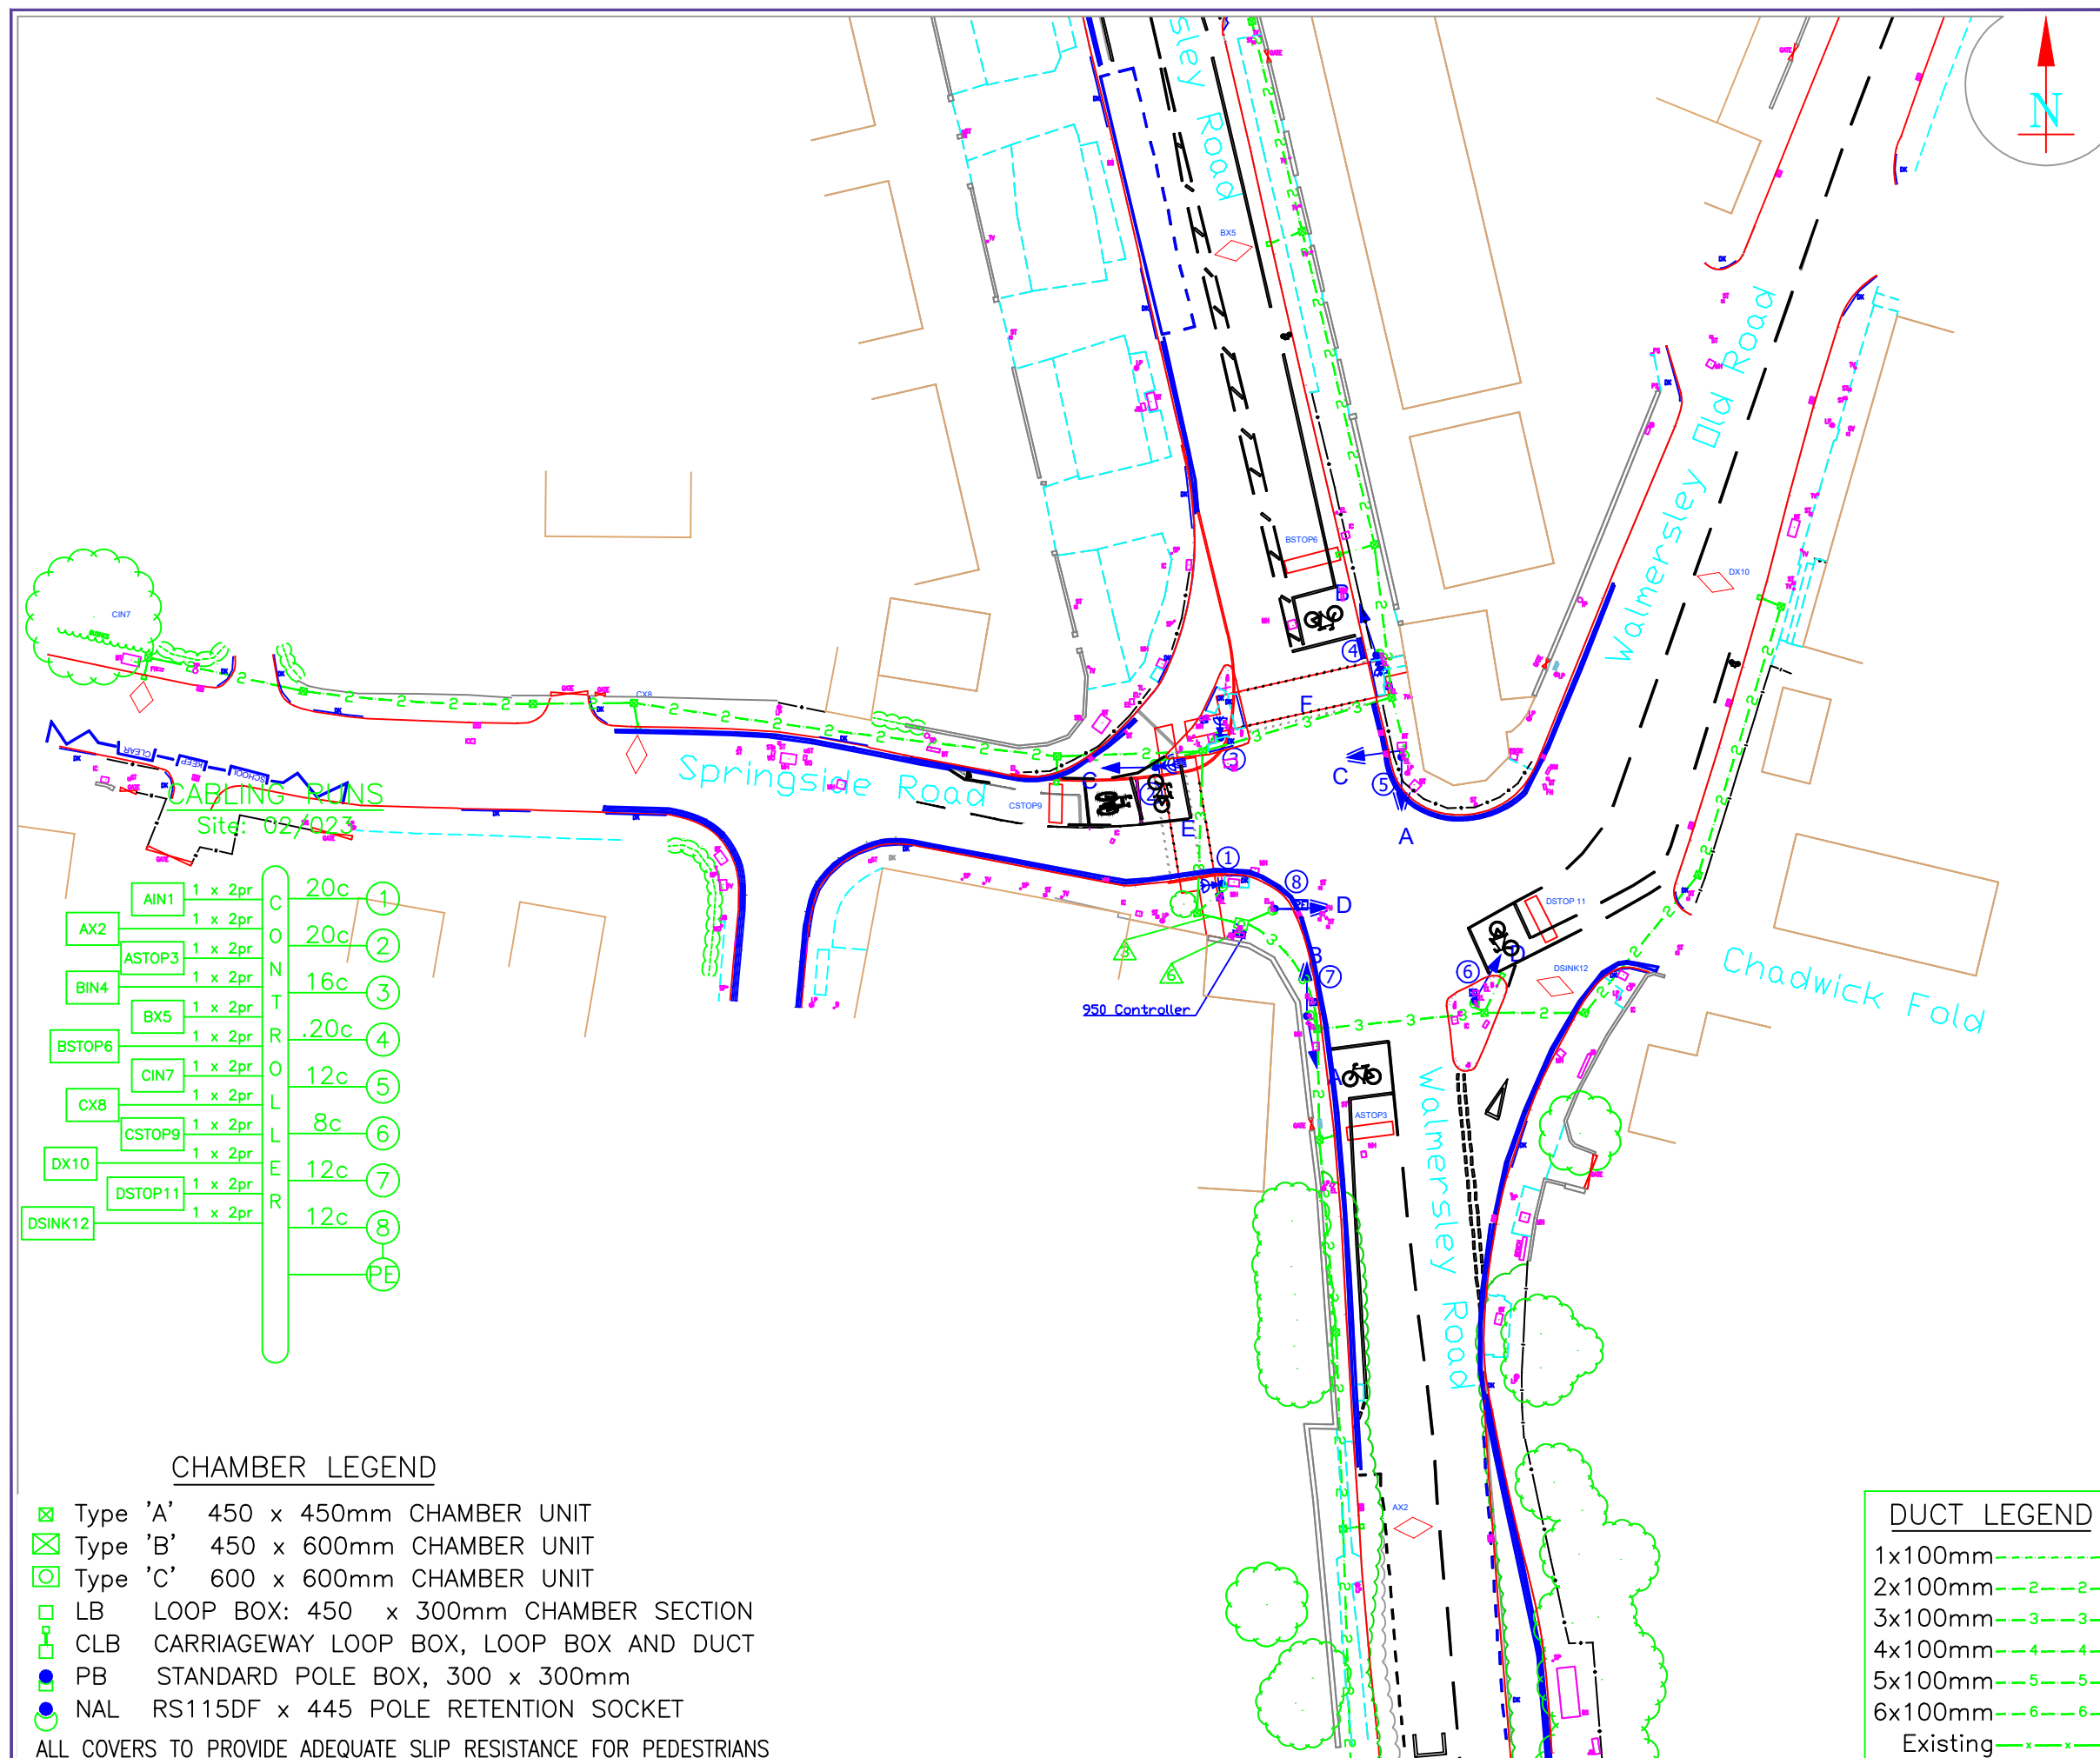

AIN1	1 x 2pr	C	20c	①
AX2	1 x 2pr	O	20c	②
ASTOP3	1 x 2pr	N	16c	③
BIN4	1 x 2pr	T	20c	④
BX5	1 x 2pr	R	12c	⑤
BSTOP6	1 x 2pr	O	8c	⑥
CIN7	1 x 2pr	L	12c	⑦
CX8	1 x 2pr	E	12c	⑧
CSTOP9	1 x 2pr	R		
DX10	1 x 2pr			
DSTOP11	1 x 2pr			
DSINK12	1 x 2pr			

CHAMBER LEGEND

- ☒ Type 'A' 450 x 450mm CHAMBER UNIT
 - ☒ Type 'B' 450 x 600mm CHAMBER UNIT
 - ⊞ Type 'C' 600 x 600mm CHAMBER UNIT
 - LB LOOP BOX: 450 x 300mm CHAMBER SECTION
 - ⊞ CLB CARRIAGEWAY LOOP BOX, LOOP BOX AND DUCT
 - PB STANDARD POLE BOX, 300 x 300mm
 - NAL RS115DF x 445 POLE RETENTION SOCKET
- ALL COVERS TO PROVIDE ADEQUATE SLIP RESISTANCE FOR PEDESTRIANS

DUCT LEGEND

- 1x100mm-----
- 2x100mm---2---2---
- 3x100mm---3---3---
- 4x100mm---4---4---
- 5x100mm---5---5---
- 6x100mm---6---6---
- Existing---x---x---

REVISIONS	DATE	BY	APP

SCALE 1:500

0.0 5 10 15 20 25 30 metres

Walmersley Rd/Springside Rd, Walmersley
Bury (2/023)

SUBDISTRICT			
OS_REF		STATUS	Draft
DATE	07/02/22	CDB APPROVED	-
DRAWN BY	GH	SITE CHCKD BY	-
FILENAME	Dev Sig 2-23 GH.dwg		
XREFS			
DWG No.	A3/Bury/02-023/1-500	REV	-

Transport for Greater Manchester
Urban Traffic Control Unit
Tel: 0161-247 3150
Fax: 0161-228 1530
email: gmutc@tfgm.com

© Crown copyright and database rights 2011 Ordnance Survey 0100022610. Use of this data is subject to terms and conditions: You are granted a non-exclusive, royalty free, revocable licence solely to view the Licensed Data for non-commercial purposes for the period during which Transport for Greater Manchester makes it available; you are not permitted to copy, sub-license, distribute, sell or otherwise make available the Licensed Data to third parties in any form; and third party rights to enforce the terms of this licence shall be reserved to Ordnance Survey.