
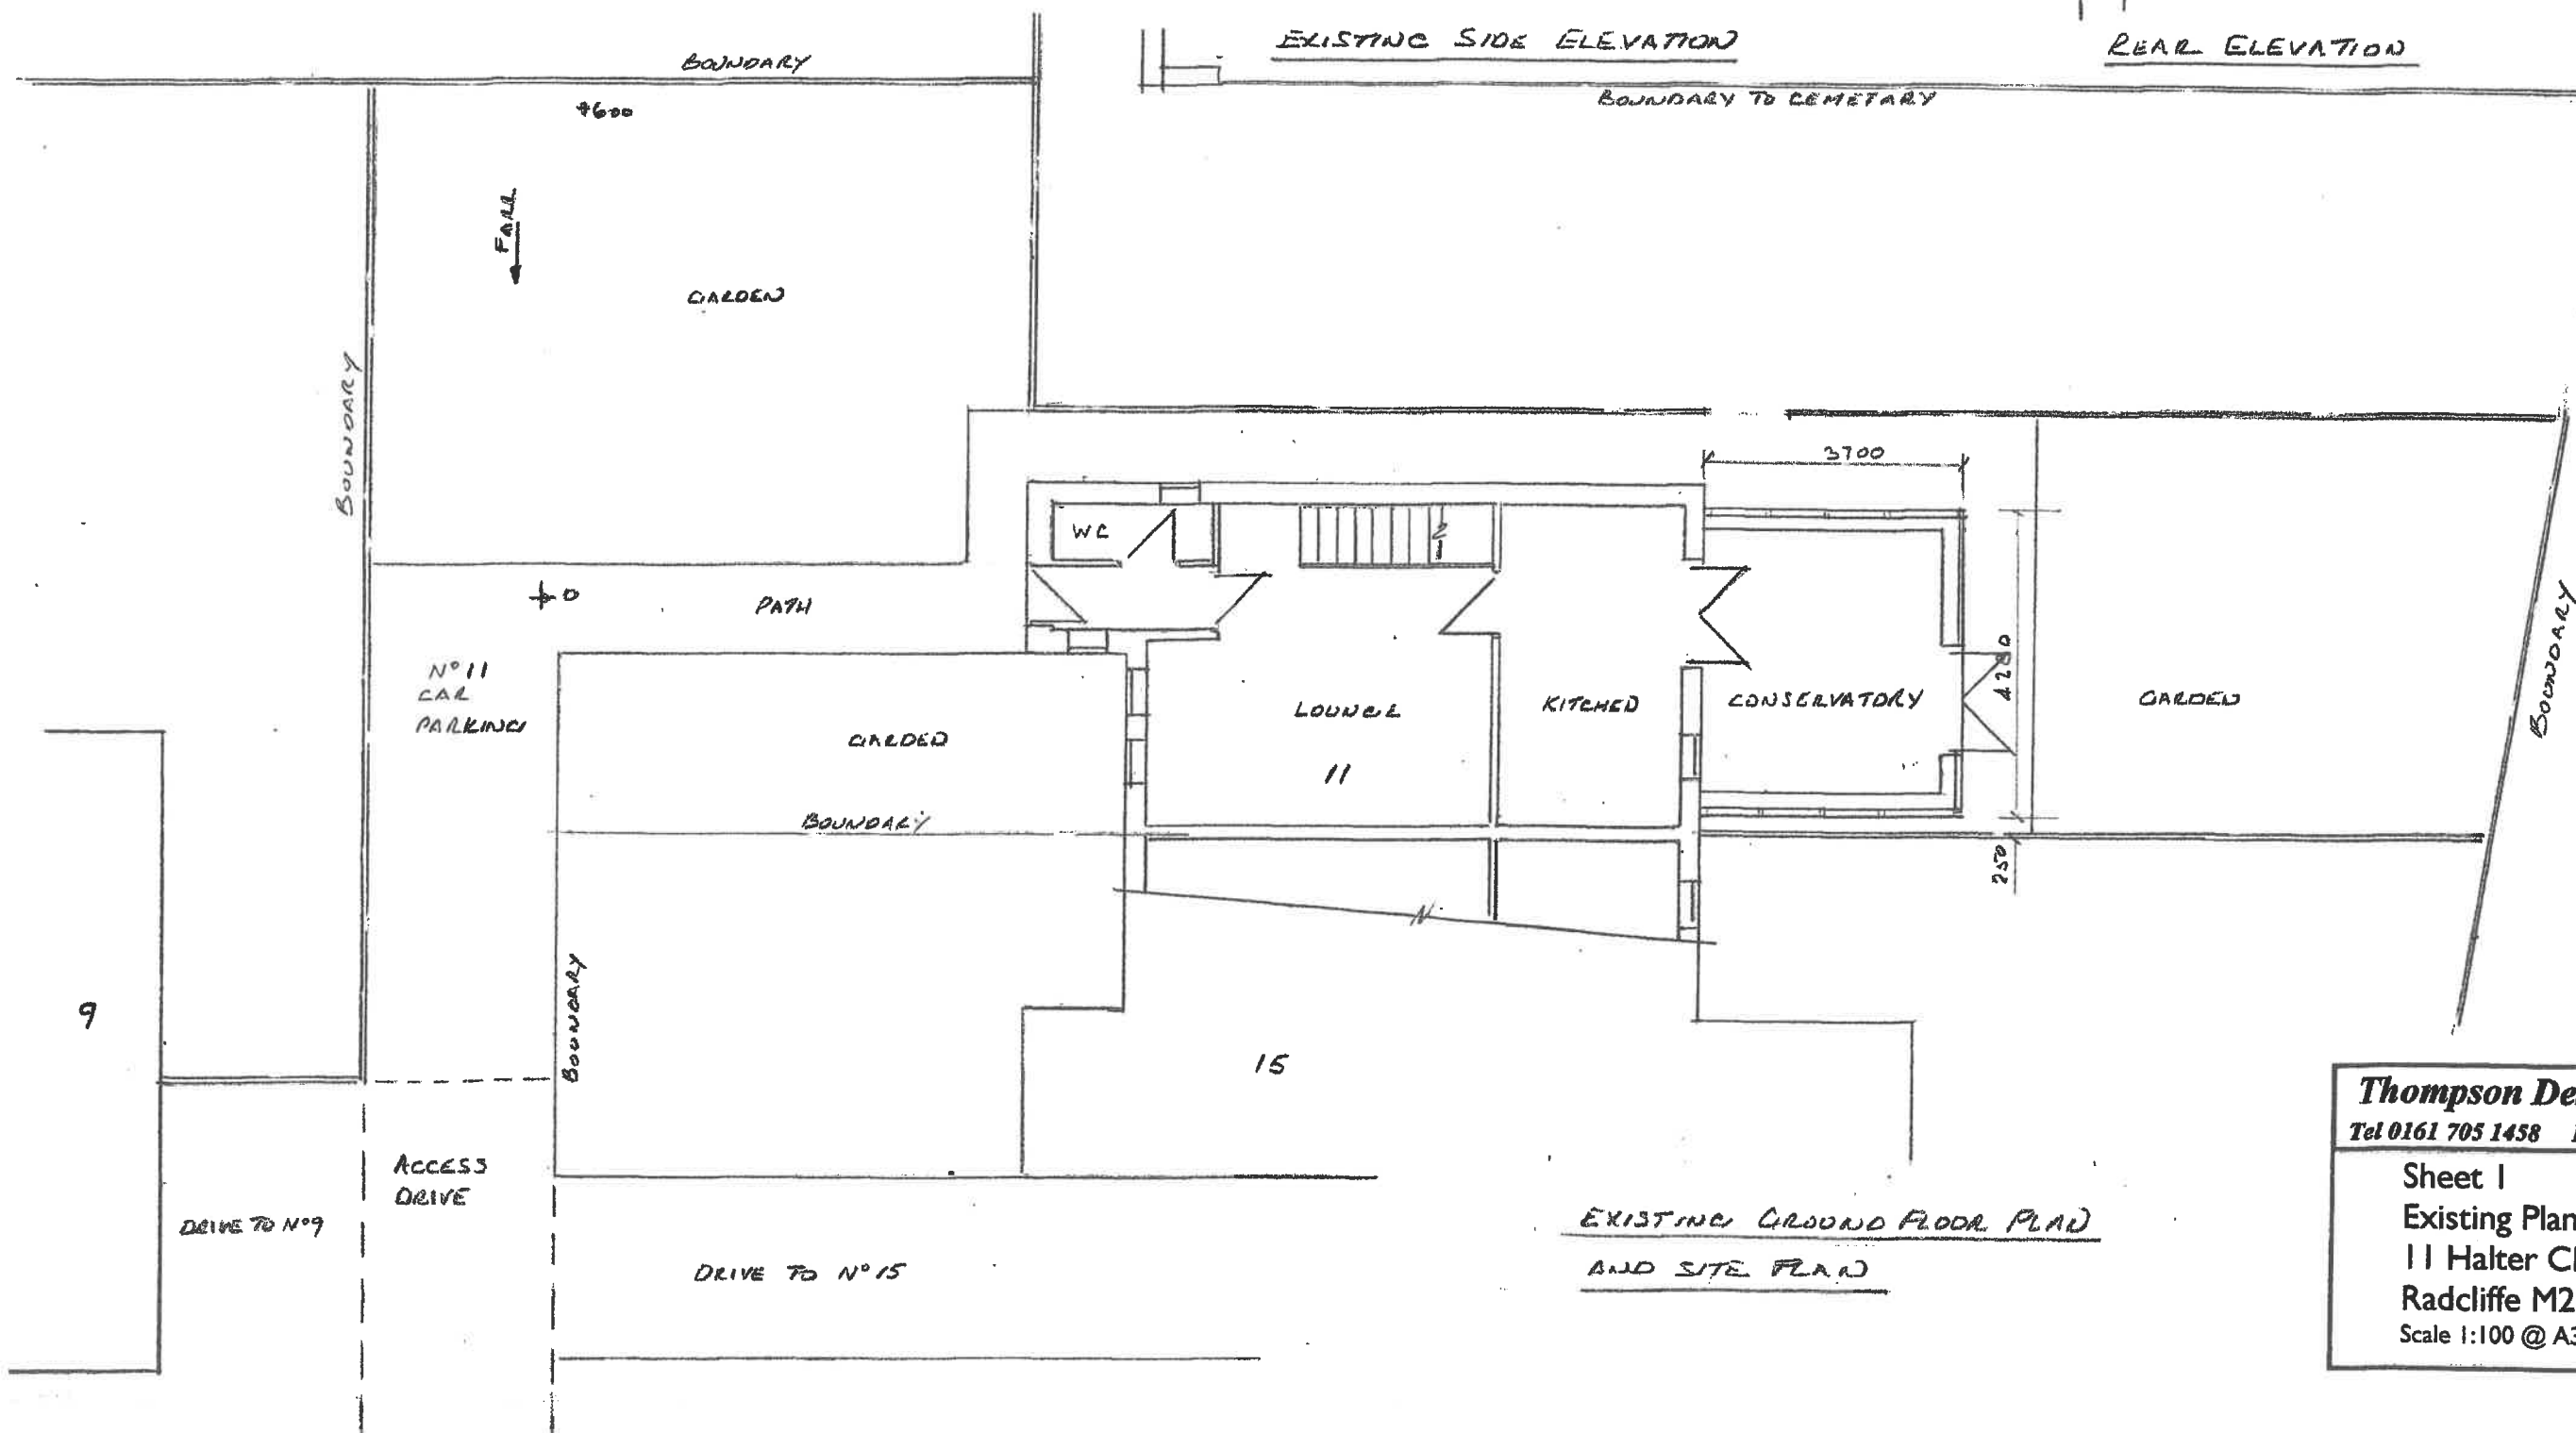


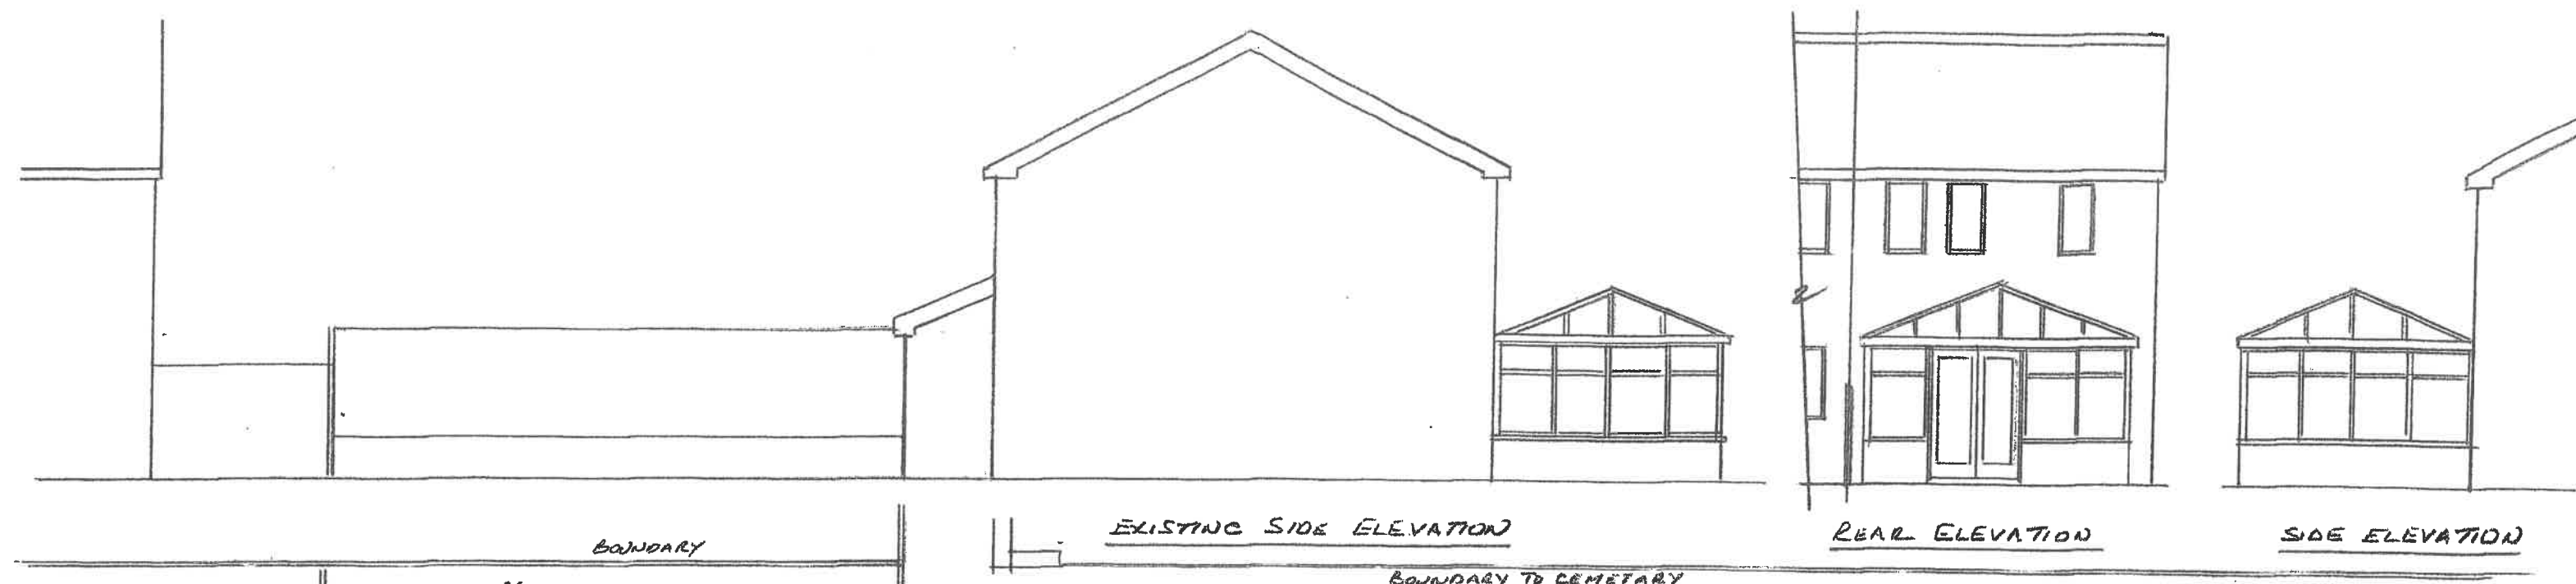

Thompson Designs
 Tel 0161 705 1458 Mob 07884 318634

Sheet 1 Rear Extension
 Existing Plans and Elevations
 11 Halter Close
 Radcliffe M26 4BH
 Scale 1:100 @ A3 Date August 2022