
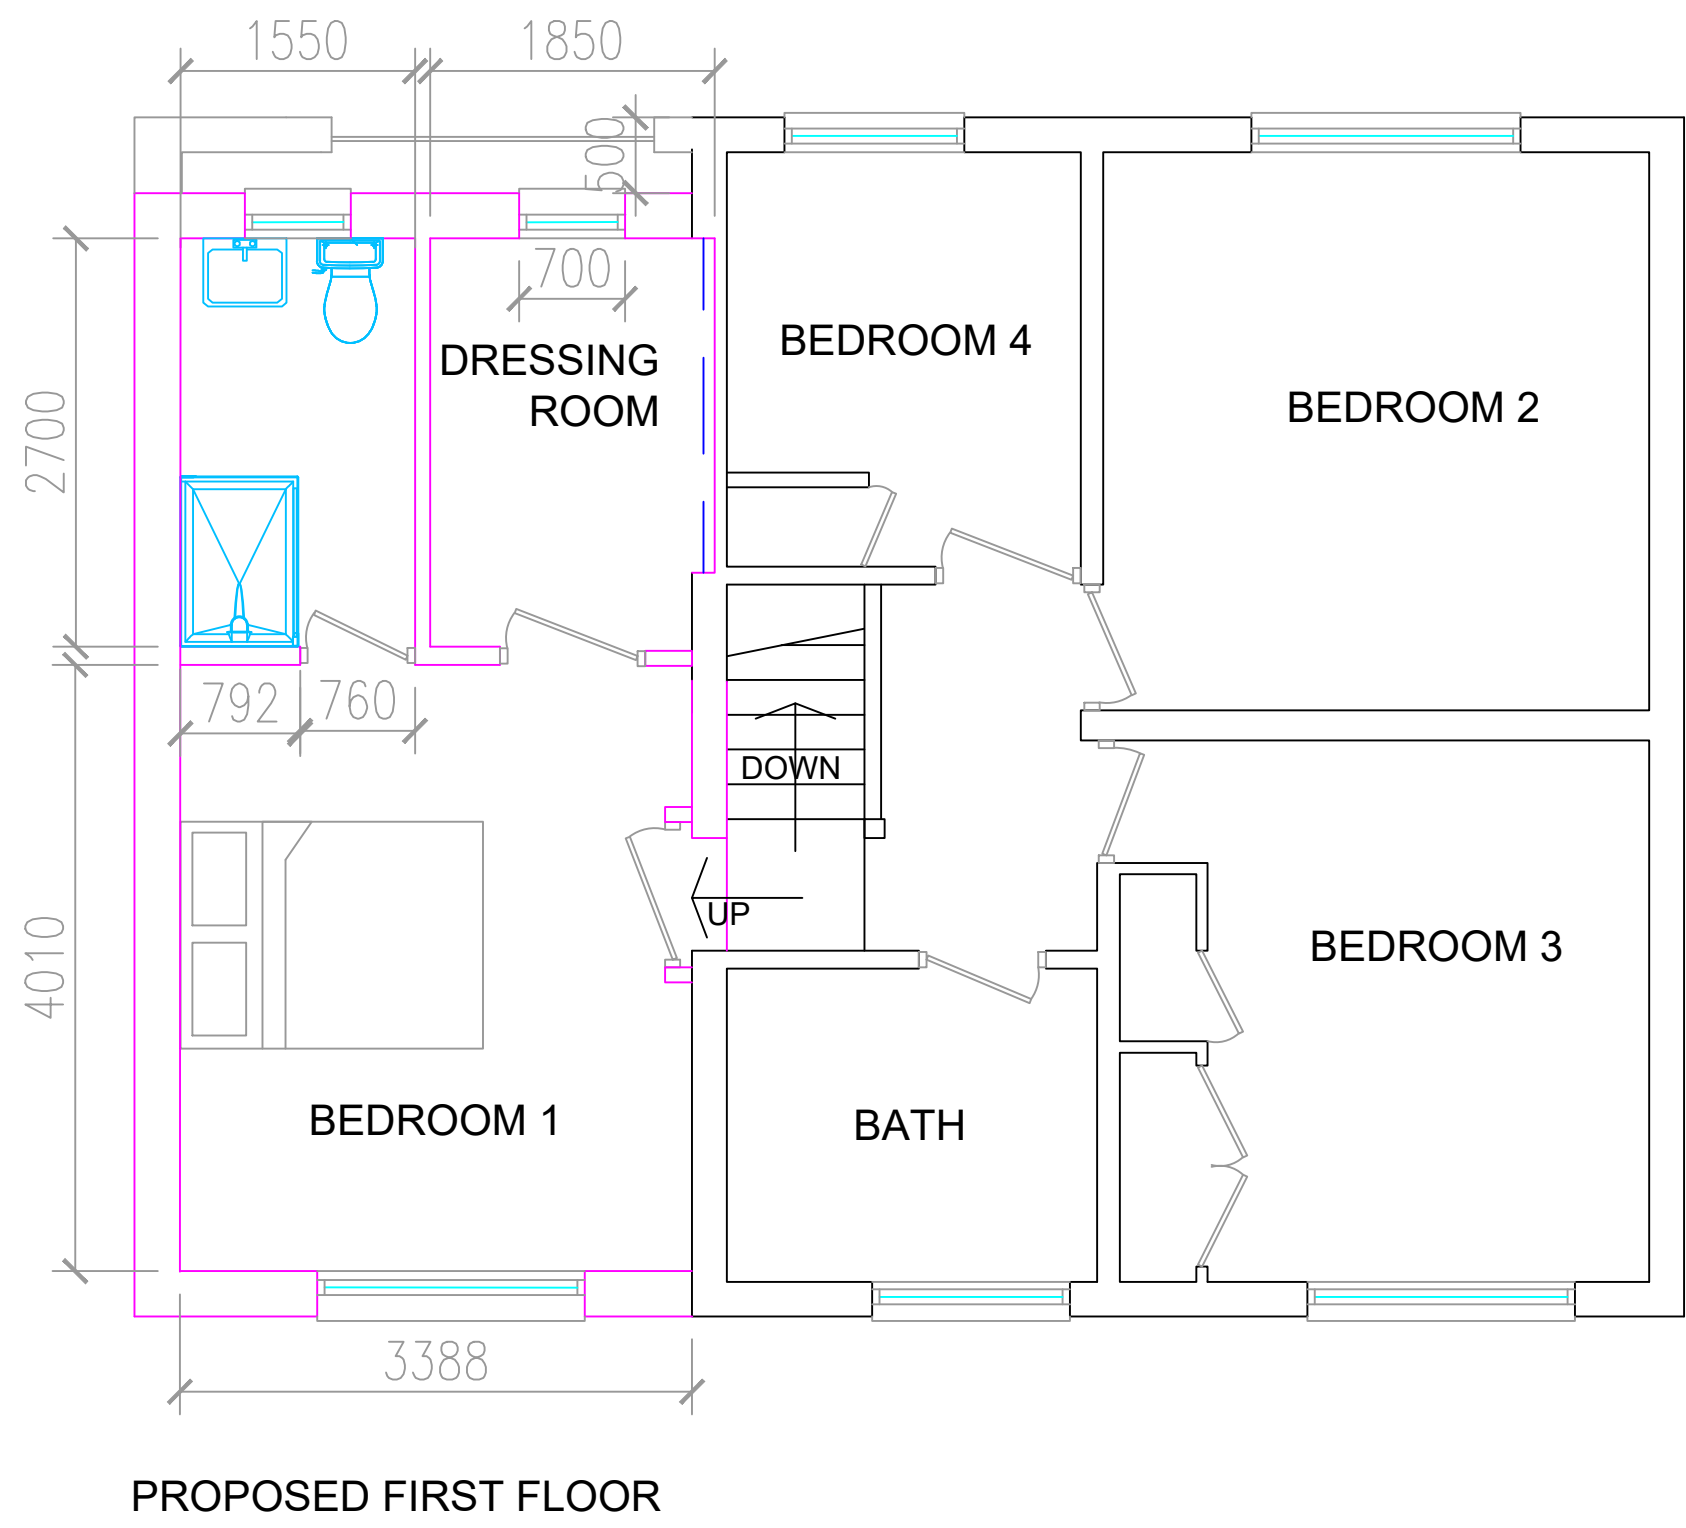
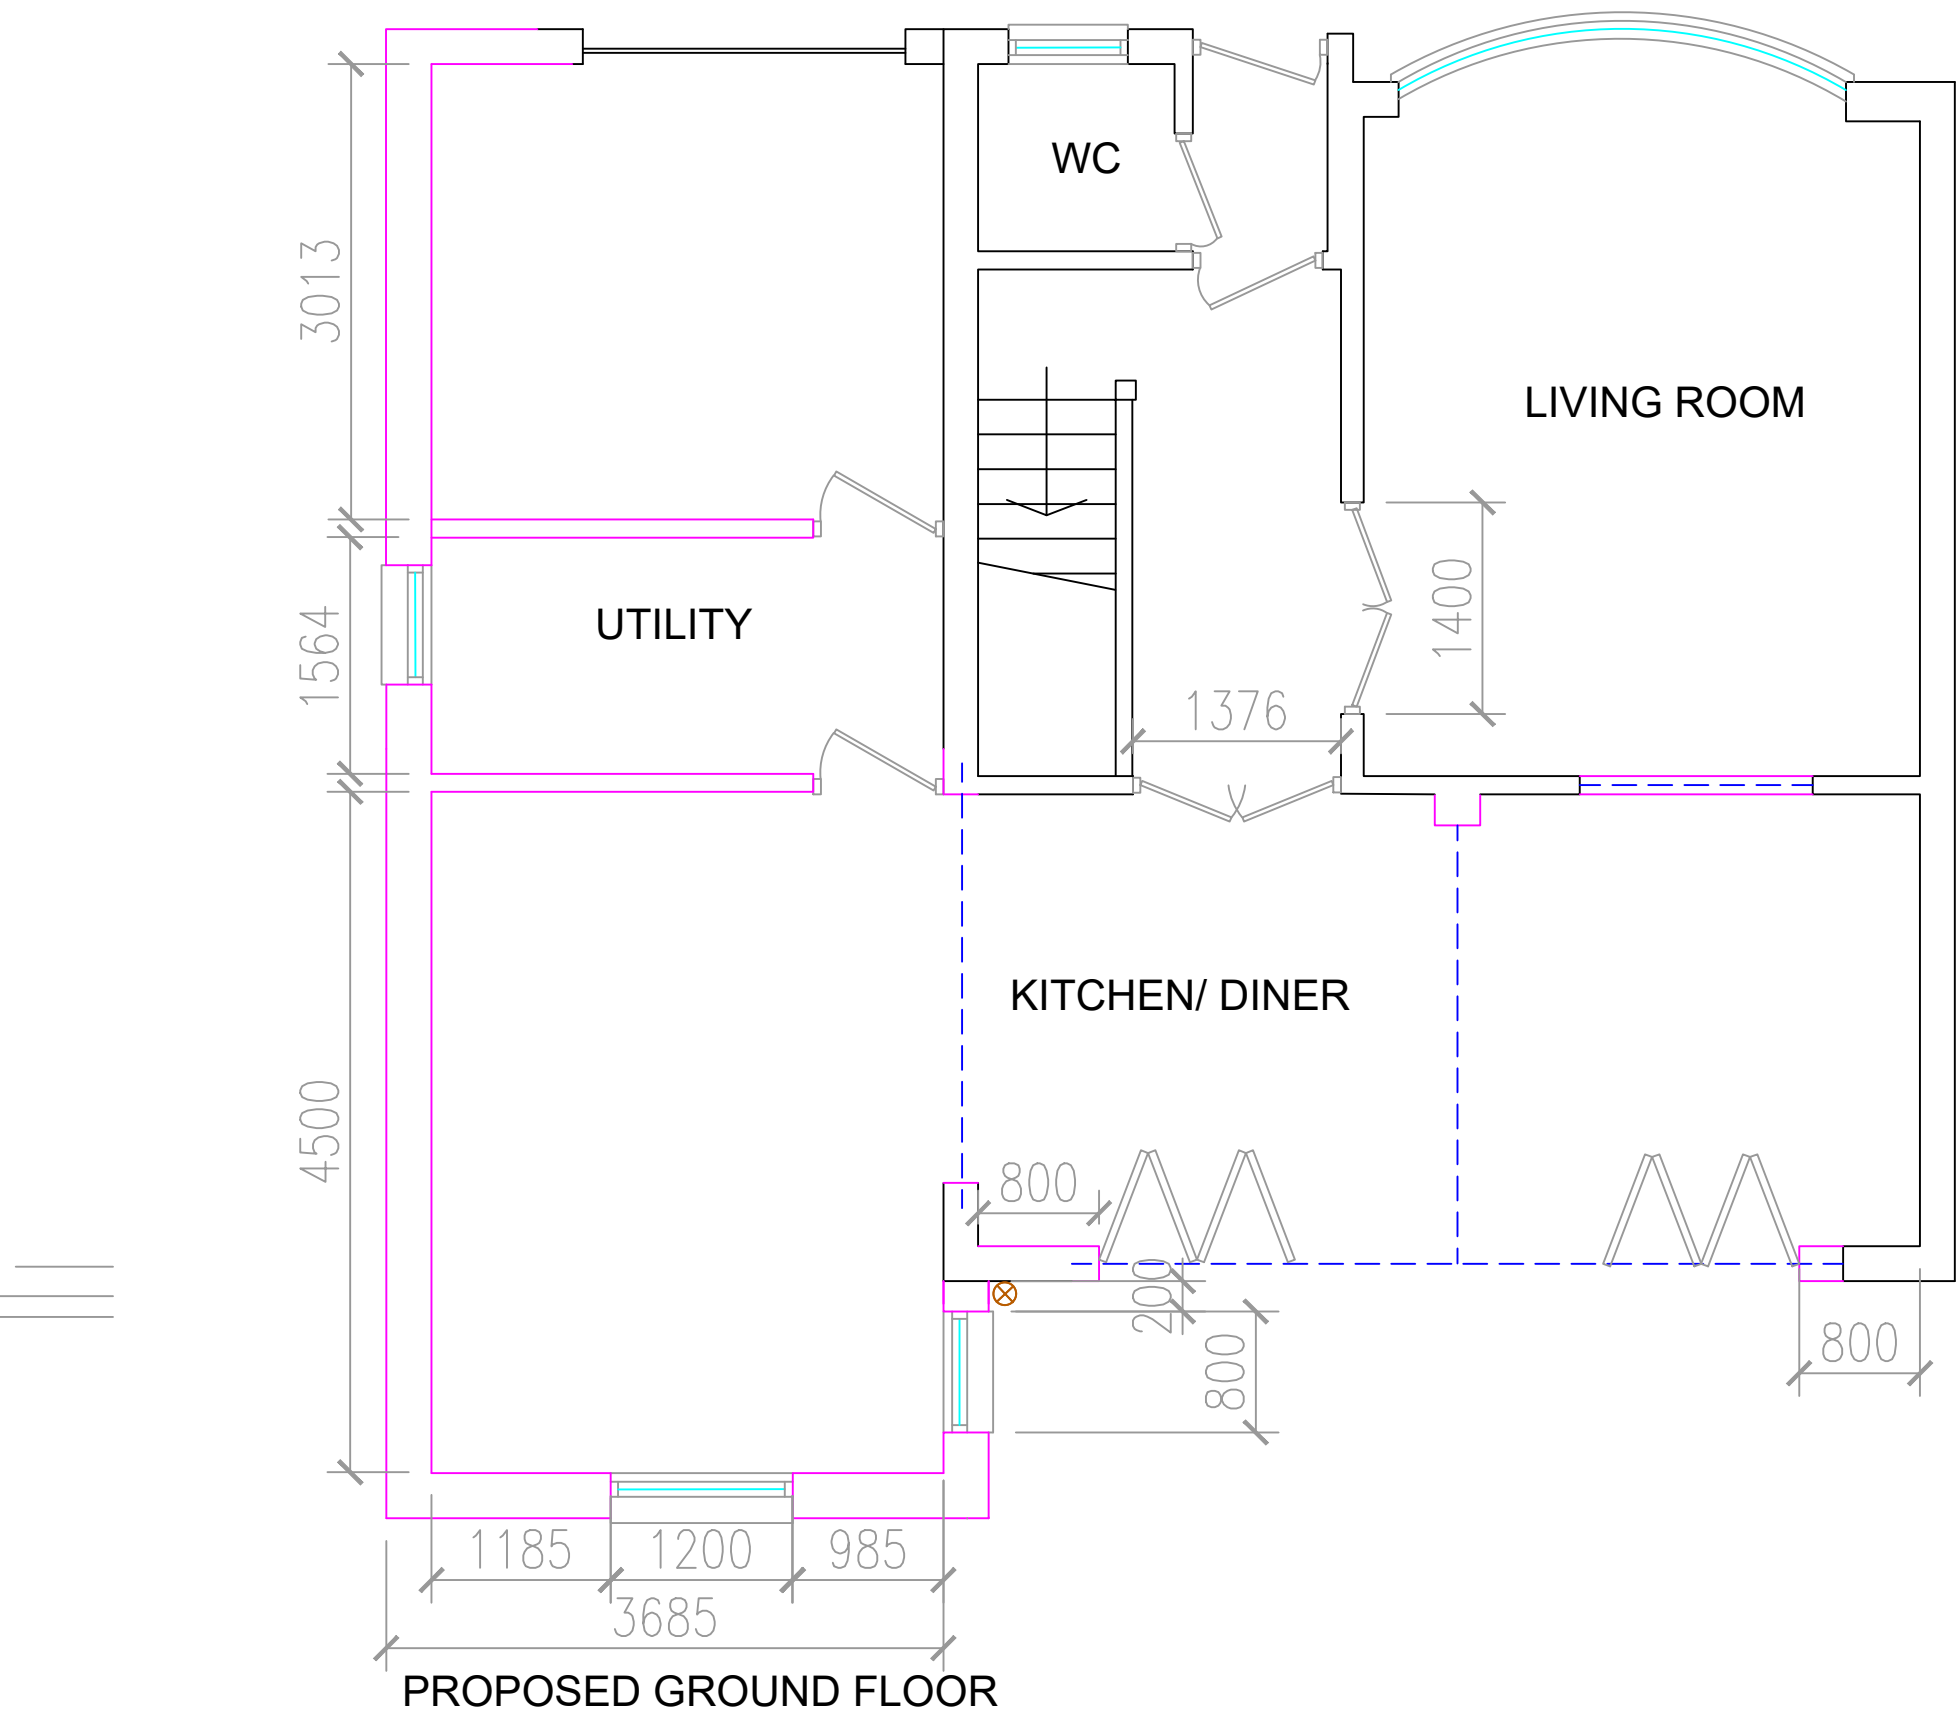
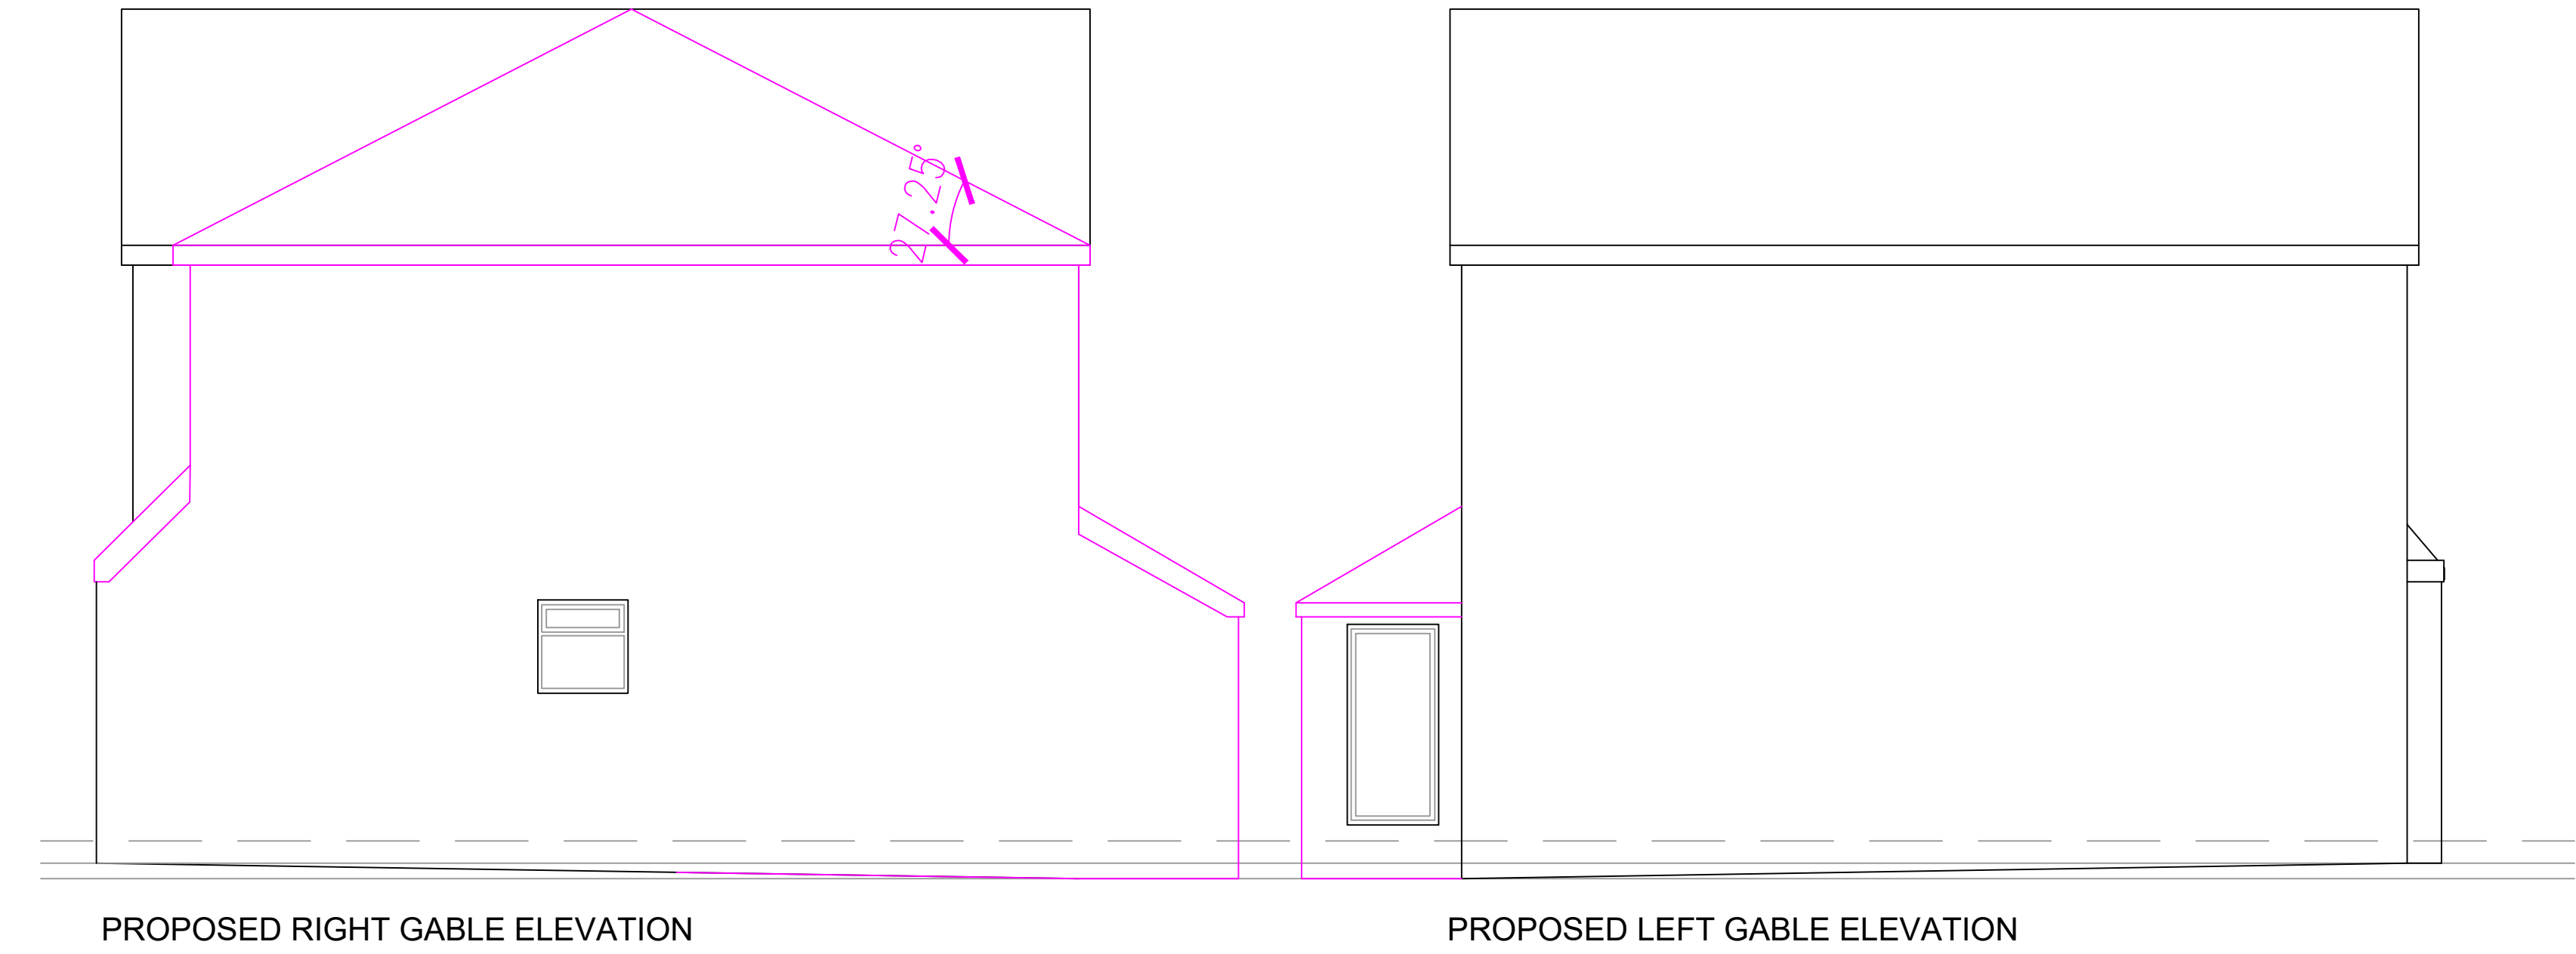


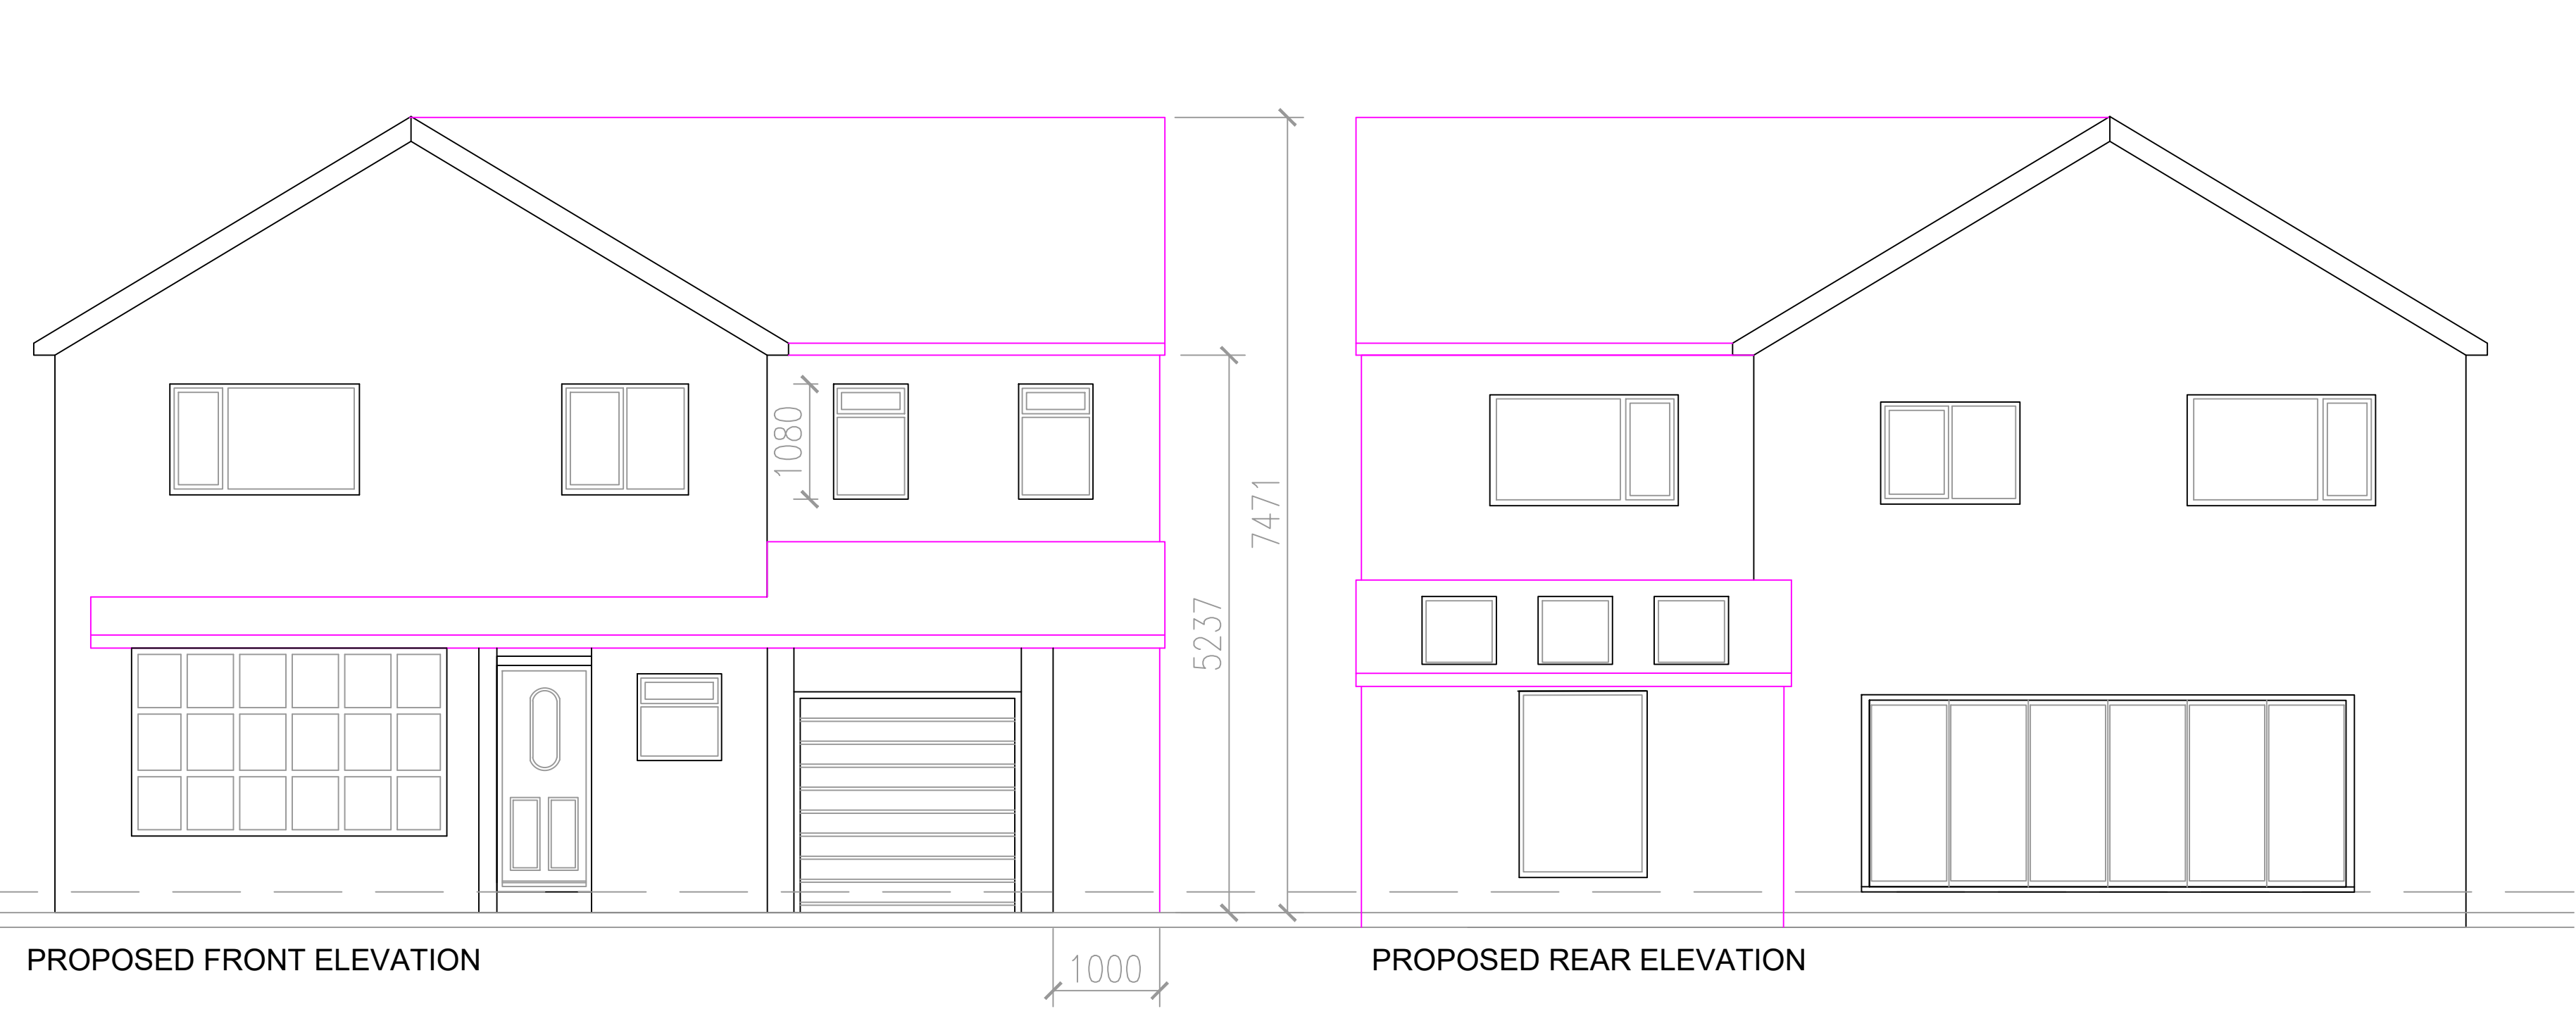

Amendments

JB
DESIGNS
Rebecca Beech
36 Brown Street
Radcliffe
07748282012
rjbcad@gmail.com

Client: Miss Rowley
Address: 73 Lowercroft Road, Bury
Scale: 1:50@A1
Drawing: Proposed Plans and Elevations Option 2
Date: Jan 2022