




2. Section - Site - A-A - Existing  
1 : 200

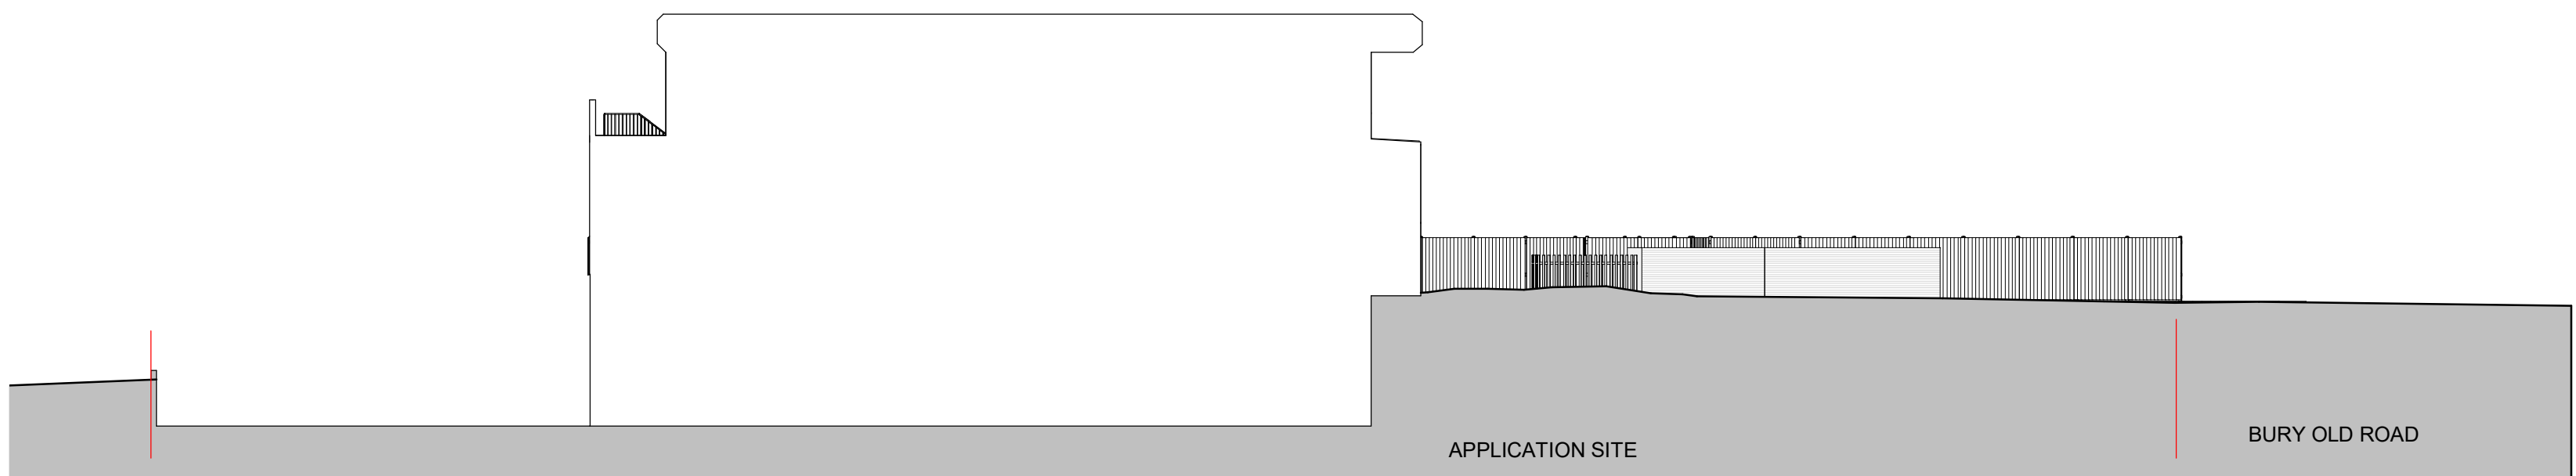


3. Section - Site - A-A - Proposed  
1 : 200

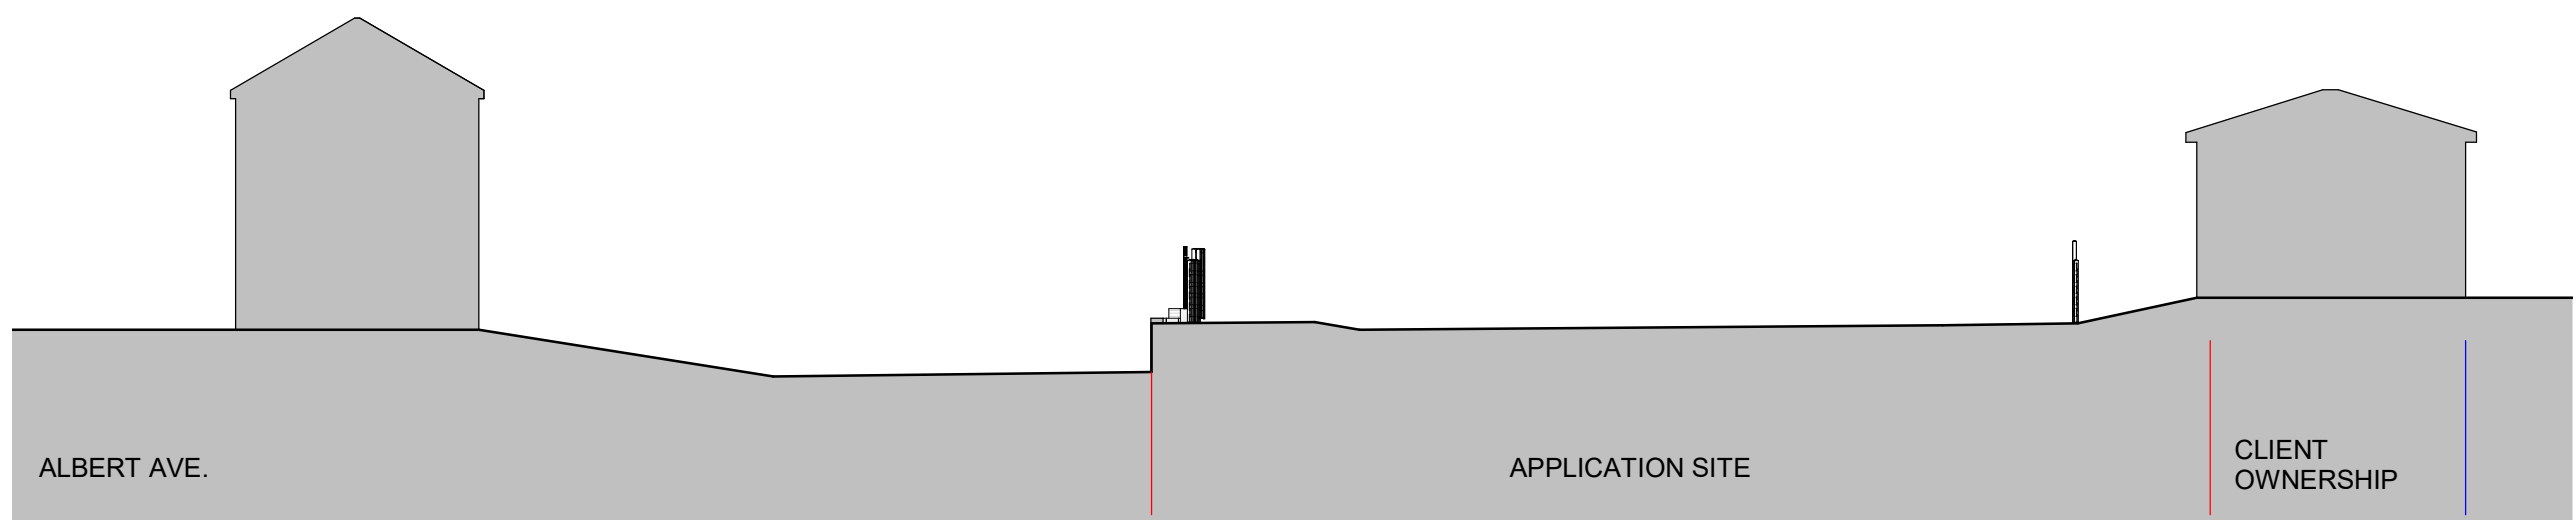


4. Section - Site - B-B - Existing  
1 : 200

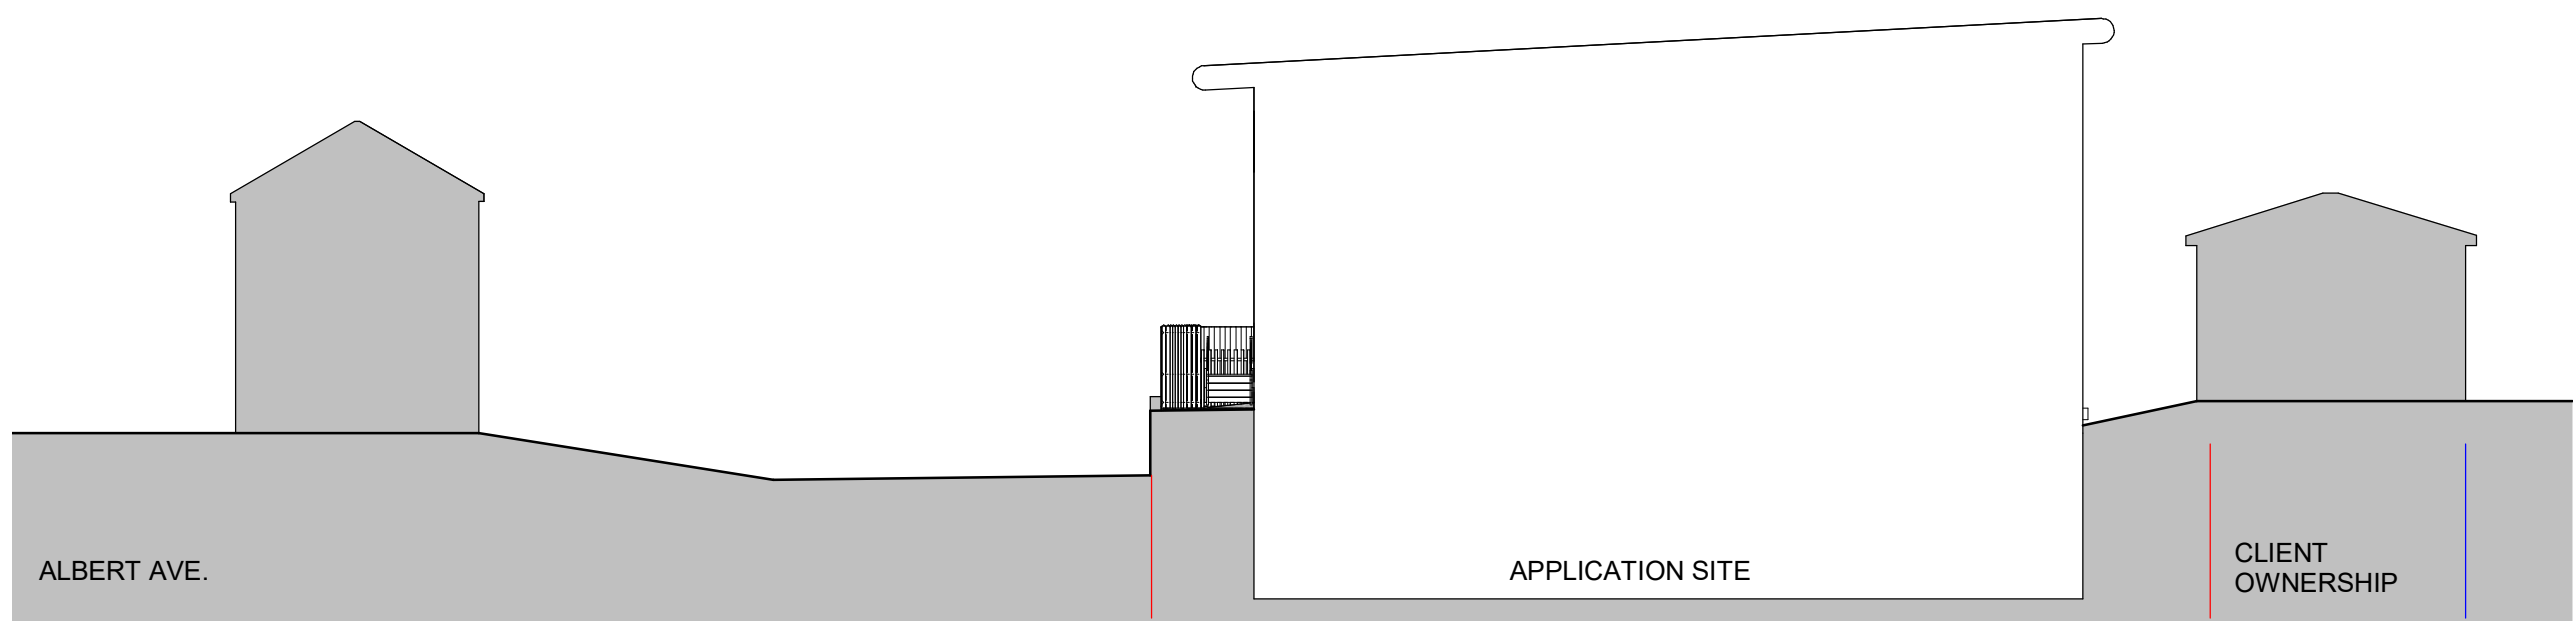

5. Section - Site - B-B - Proposed  
1 : 200

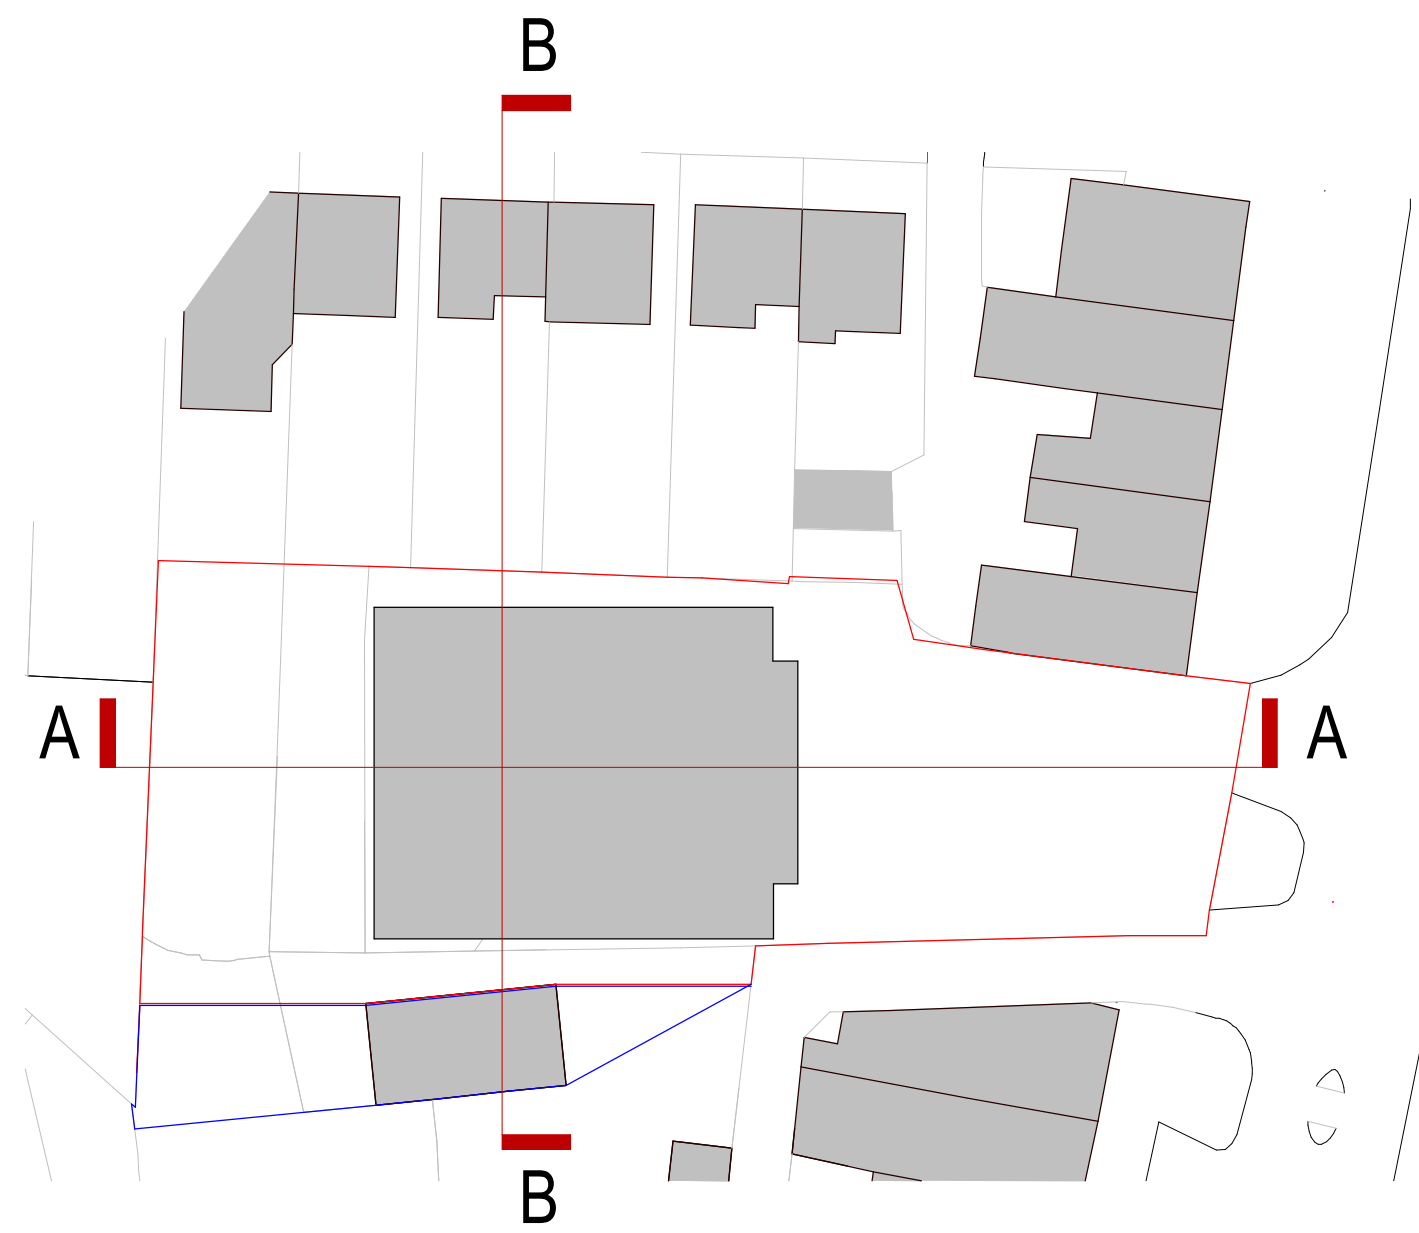

1. Key Plan - Sections - Site  
1 : 500

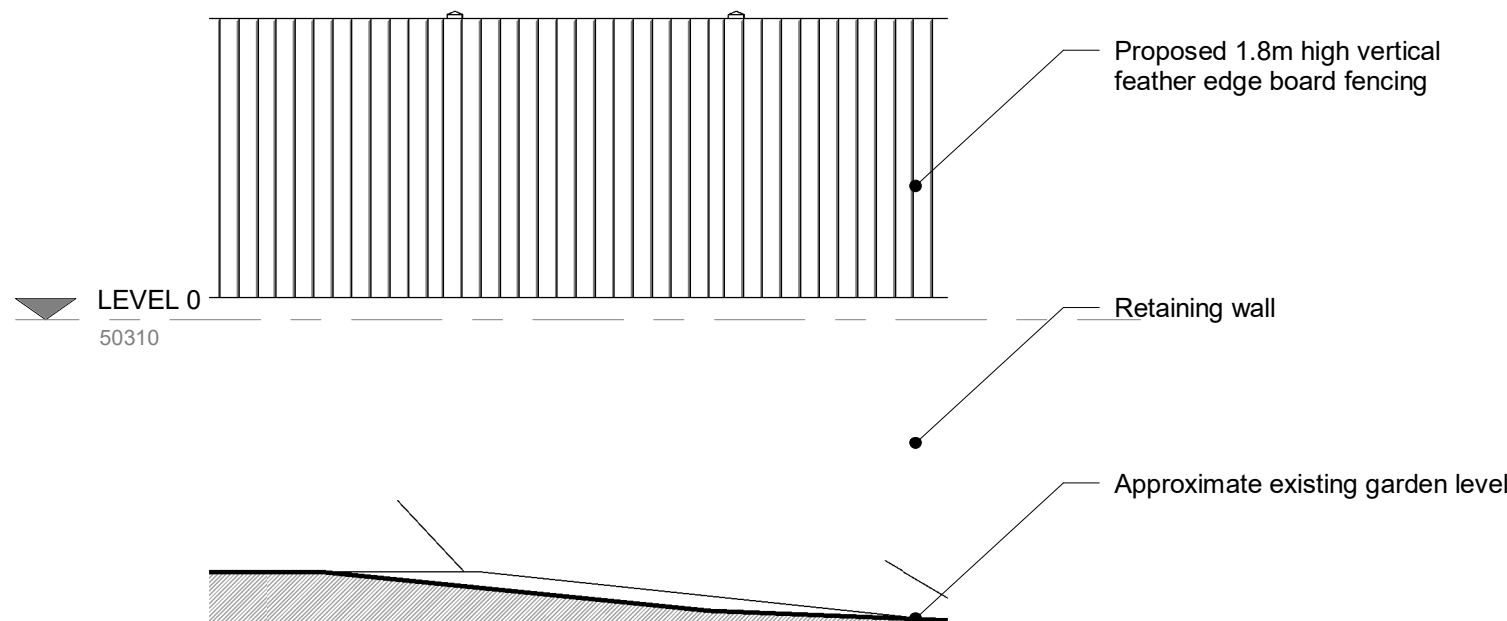

6. Right Side - Fencing  
1 : 50

| REV | DESCRIPTION             | DATE        | BY | DATE     |
|-----|-------------------------|-------------|----|----------|
| 4   | New Planning Submission | 28 APR 2022 | SP | 08/03/23 |
| 3   | Planning Amendments     | 28 APR 2022 | SP | 18/07/22 |
| 2   | Planning Amendments     | 28 APR 2022 | SP | 11/07/22 |
| 1   | Planning Details        | 28 APR 2022 | SP | 20/03/22 |

|                                         |                 |   |            |             |             |          |    |
|-----------------------------------------|-----------------|---|------------|-------------|-------------|----------|----|
| PROJECT                                 | Unimore         | SCALE   | B A1       | DATE        | 28 APR 2022 | DRAWN BY | SP |
| CLIENT                                  | Unimore Ltd     | STATUS   | PLANNING   |             |             |          |    |
| TITLE                                   | Site - Sections | PROJECT NO.   | DA14079.2. | DRAWING NO. | 213.        | REV.     | 4  |
| DEBTAL ARCHITECTURE<br>www.debtal.co.uk |                 | NOTES<br>THIS DRAWING MUST NOT BE REPRODUCED WITHOUT WRITTEN CONSENT<br>ALL DIMENSIONS AND MATERIALS SHALL BE CHECKED AND CONFIRMED BY THE<br>ARCHITECT PRIOR TO CONSTRUCTION. ALL DIMENSIONS SHALL BE<br>IN ACCORDANCE WITH THE CURRENT STATUTORY LEGISLATION, RELEVANT CODES OF<br>PRACTICE AND BEST PRACTICE. ALL DIMENSIONS ON THIS DRAWING ARE IN<br>MILLIMETRES UNLESS OTHERWISE STATED. |            |             |             |          |    |