

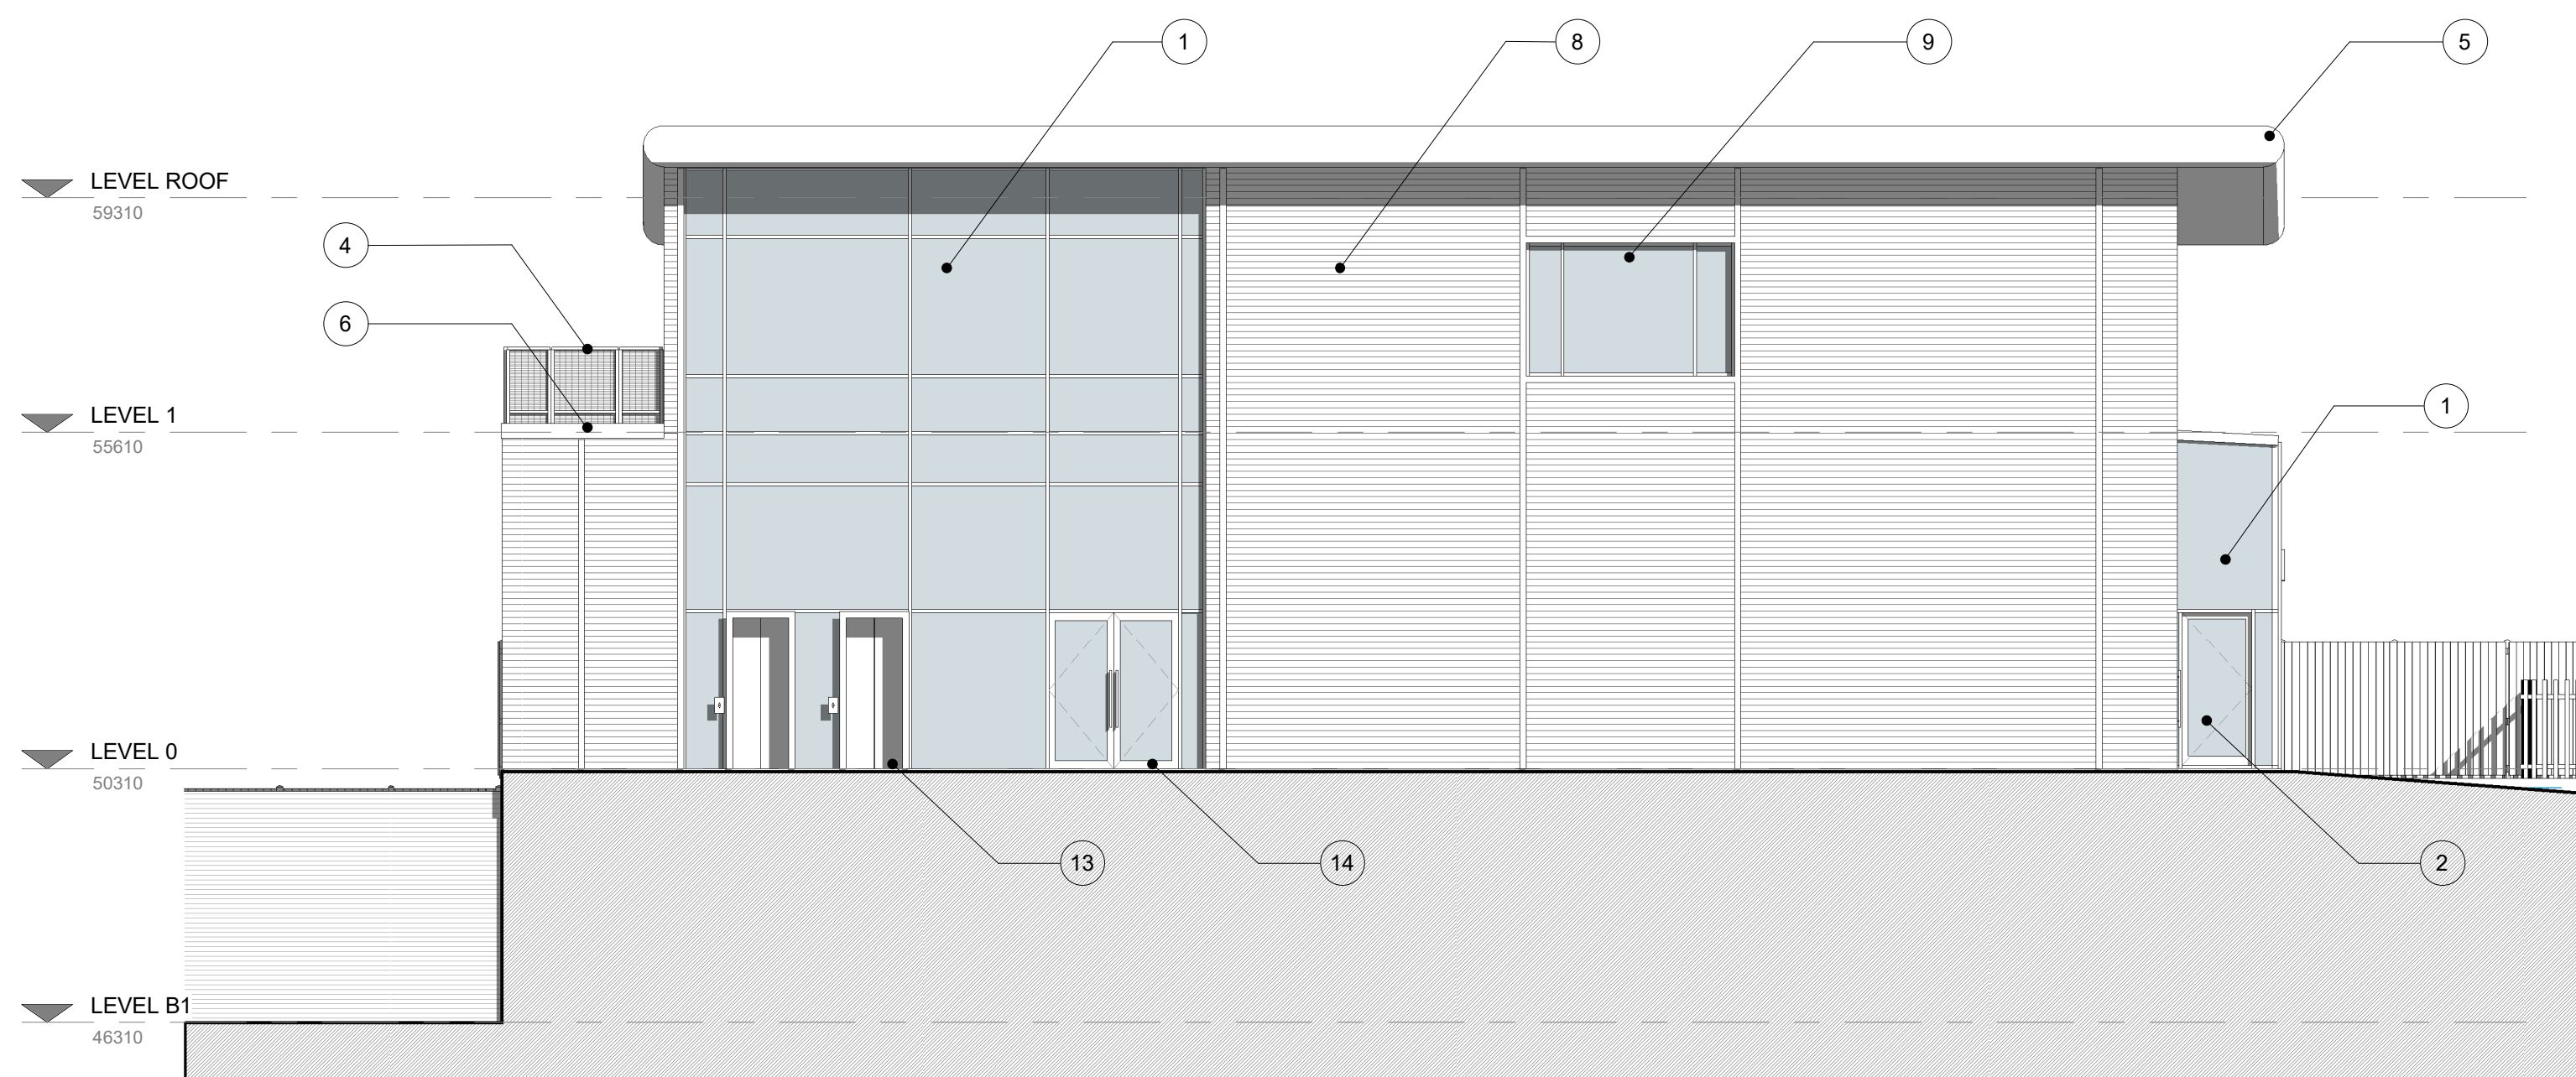


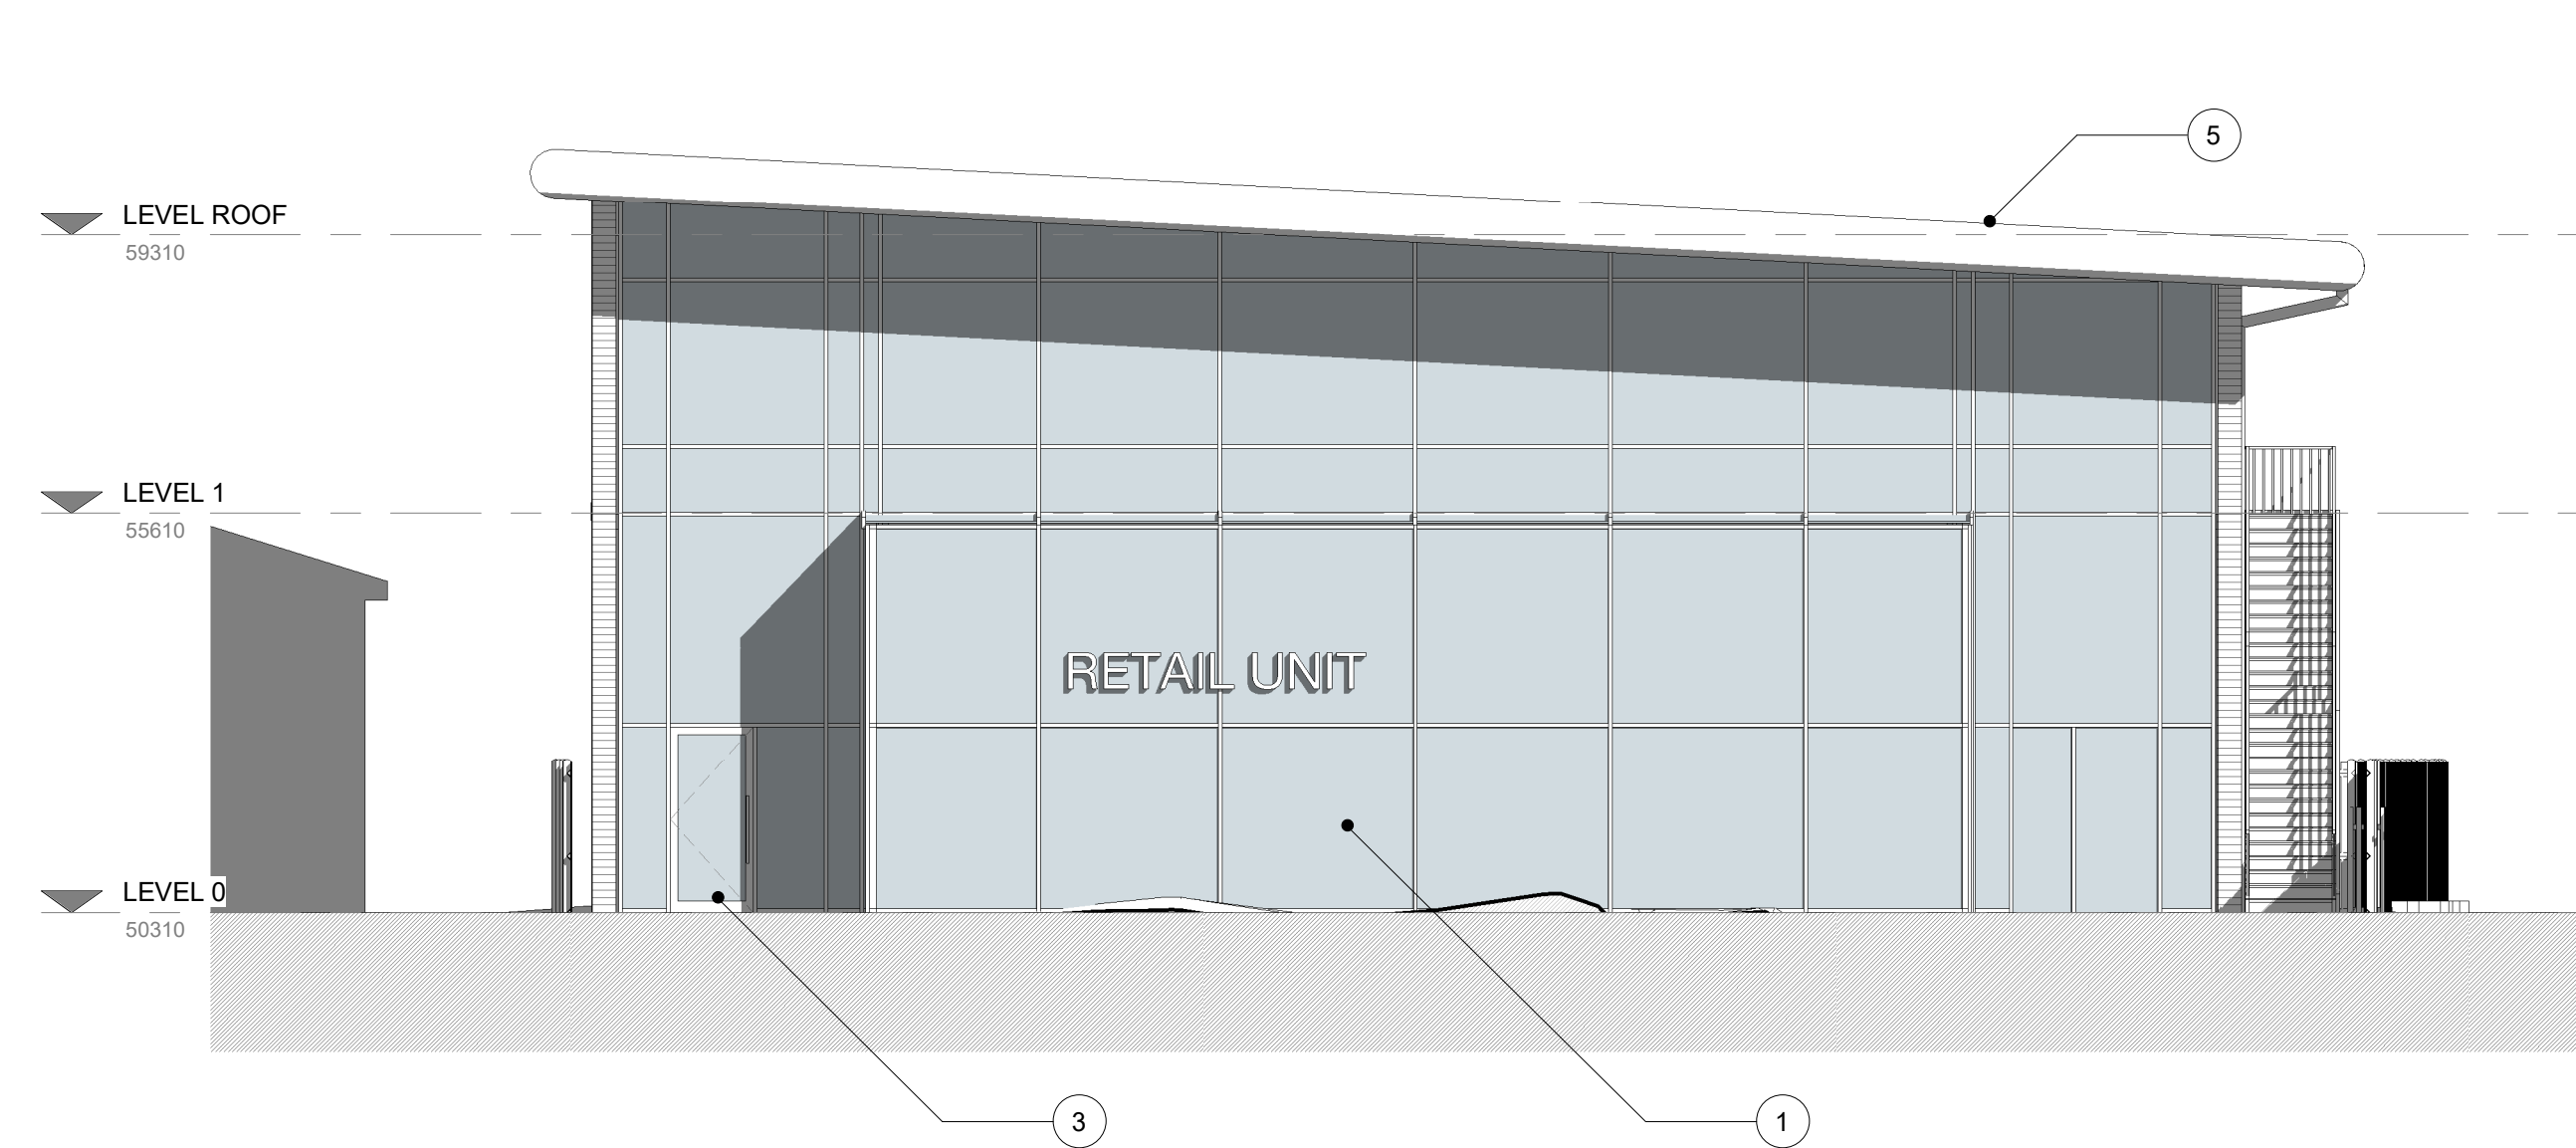


1. Front - Proposed
1 : 100

2. Left Side - Proposed
1 : 100

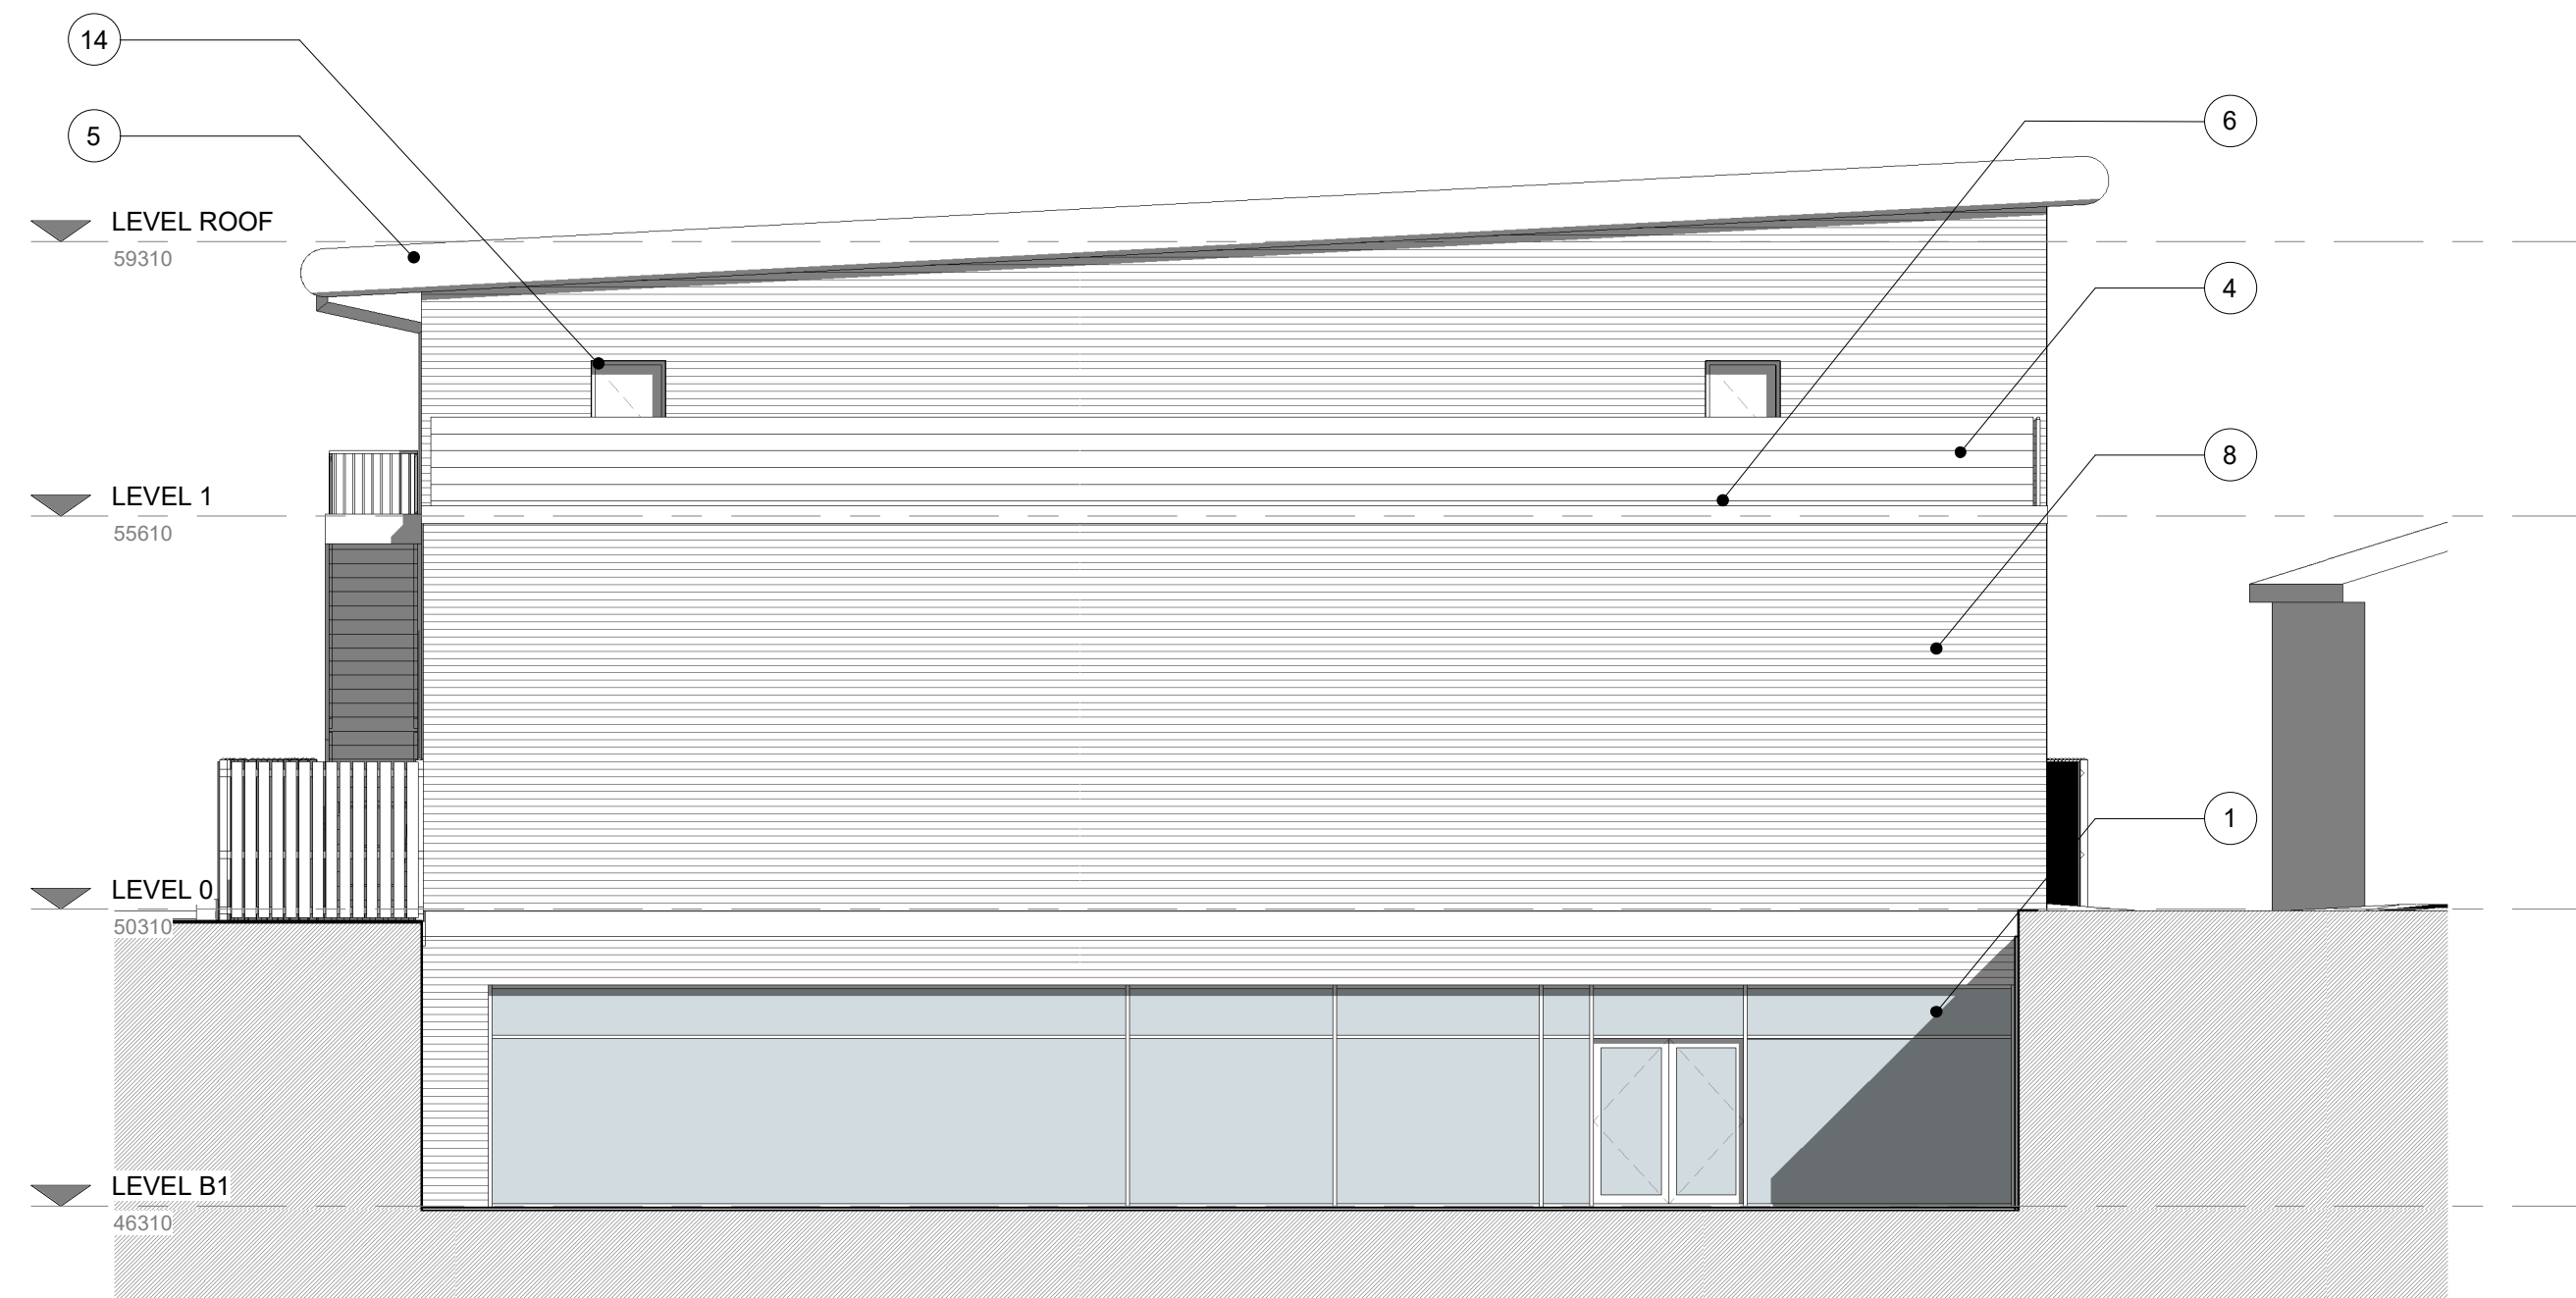

3. Rear - Proposed
1 : 100

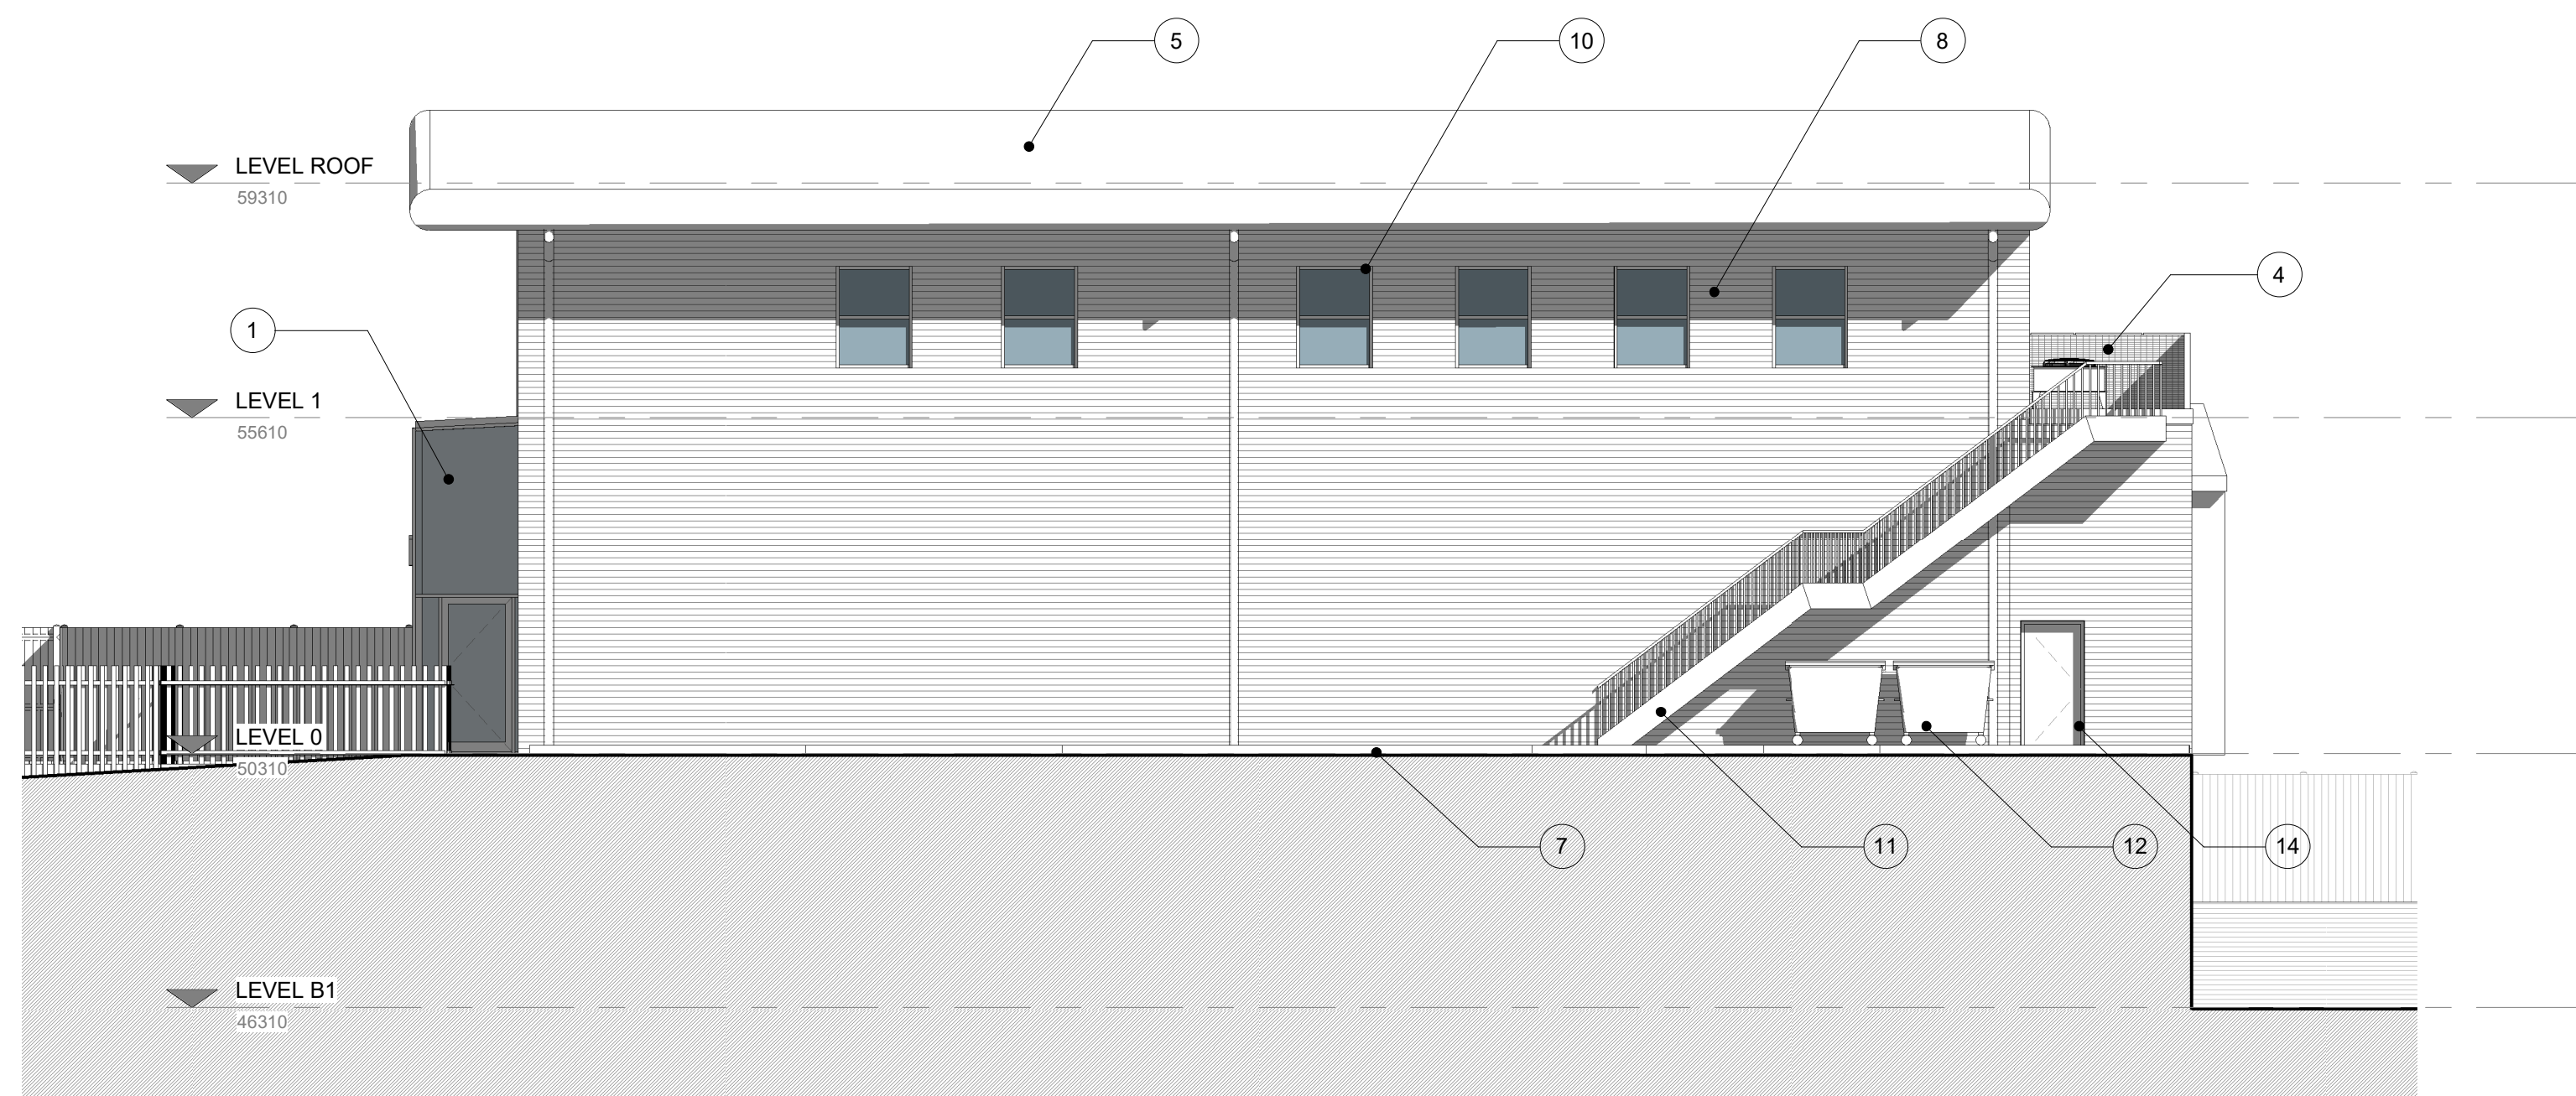

4. Right Side - Proposed
1 : 100

Note Block - Elevations - GA

- Aluminium framed curtain walling with clear and opaque panels.
- Shopfront Entrance
- Synagogue Entrance
- 1100mm High Railing with noise attenuation measures.
- Roof with bullnosed fascia
- External Plant Deck
- Service entrance.
- Profiled Insulated Metal Cladding. Colour - Dark Grey
- Window. Frame colour and material to match curtain walling.
- Obscured window. Frame colour and material to match curtain walling.
- Fire escape stair
- Refuse Store
- External Lift Access
- Fire escape

1 0 1 2 3 4 5
SCALE 1:100 m

PROJECT	Unimore	SCALE @ A1	1 : 100	DATE	19 JUN 2018	DRAWN BY	SP
CLIENT	Unimore Ltd	STATUS	FOR COORDINATION				
TITLE	Proposed GA Elevations	PROJECT NO.	DA14079.2.	DRAWING NO.	004.	REV.	12
NOTES		DISCLAIMER: ALL RIGHTS RESERVED. THIS DRAWING MUST NOT BE REPRODUCED WITHOUT PRIOR WRITTEN CONSENT. ALL OWNERSHIP AND INTELLECTUAL RIGHTS ARE RESERVED AND WILL REMAIN THE PROPERTY OF DEBTAL ARCHITECTURE LTD. ANY COPIES MADE TO BE USED FOR ANY OTHER PROJECTS WITHOUT THE WRITTEN CONSENT OF DEBTAL ARCHITECTURE LTD. WILL BE CONSIDERED A BREACH OF THE TERMS AND CONDITIONS OF THE AGREEMENT. ALL DIMENSIONS ARE TO FACE UNLESS OTHERWISE SPECIFIED. 