


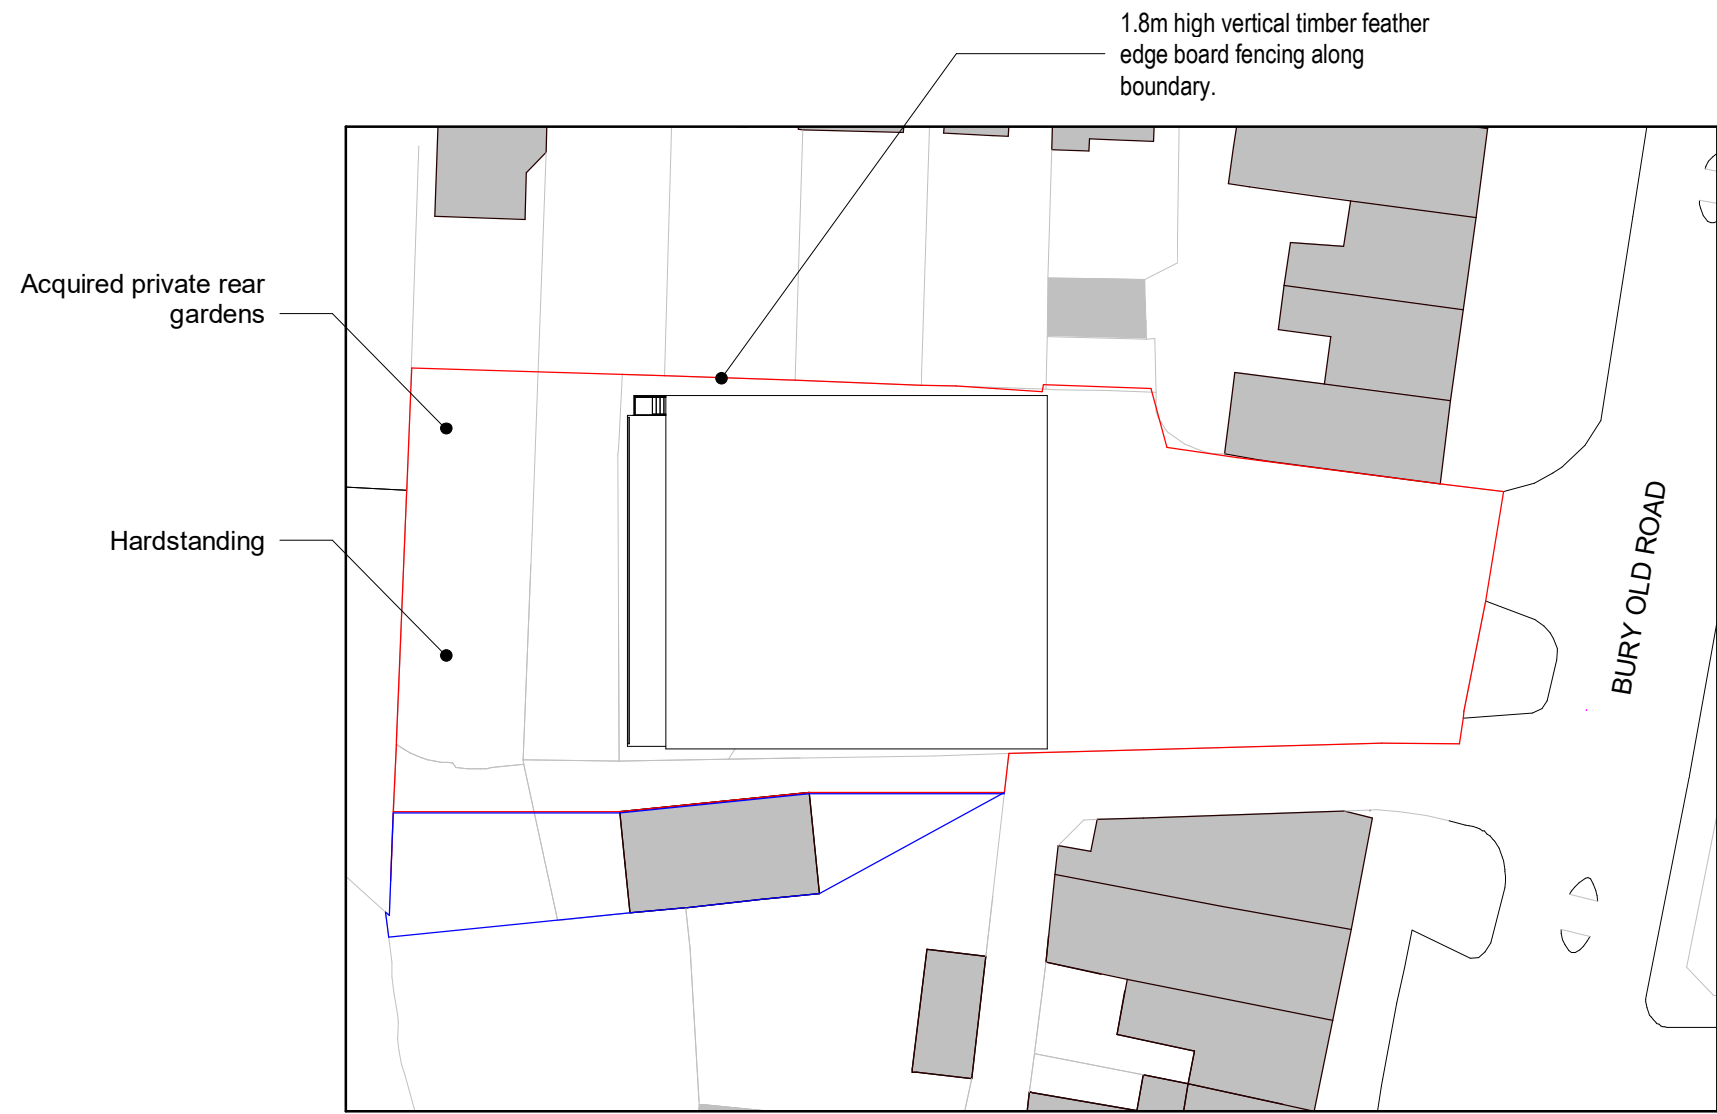

1. Site - Block Plan
1 : 500



Legend - Boundaries

- Site Boundary
- Site Ownership

REV		DESCRIPTION	BY	DATE
PROJECT		SCALE @ A3	DATE	DRAWN BY
Unimore		As indicated	17 FEB 2023	SP
CLIENT		STATUS		
Unimore Ltd		PLANNING		
TITLE		PROJECT NO.	DRAWING NO.	REV.
Site - Block Plan		DA14079.2.	006.	
NOTES		THIS DRAWING MUST NOT BE REPRODUCED WITHOUT PRIOR WRITTEN CONSENT. DRAWING TO BE USED FOR THE STATUS INDICATED ONLY. ANY DISCREPANCIES TO BE REPORTED TO THE DESIGNER PRIOR TO THE COMMENCEMENT OF ANY WORK. ALL WORK AND MATERIALS TO BE IN ACCORDANCE WITH CURRENT STATUTORY LEGISLATION, RELEVANT CODES OF PRACTICE AND BRITISH STANDARDS. ALL DIMENSIONS ON THIS DRAWING ARE IN MILLIMETRES (UNLESS OTHERWISE STATED).		