


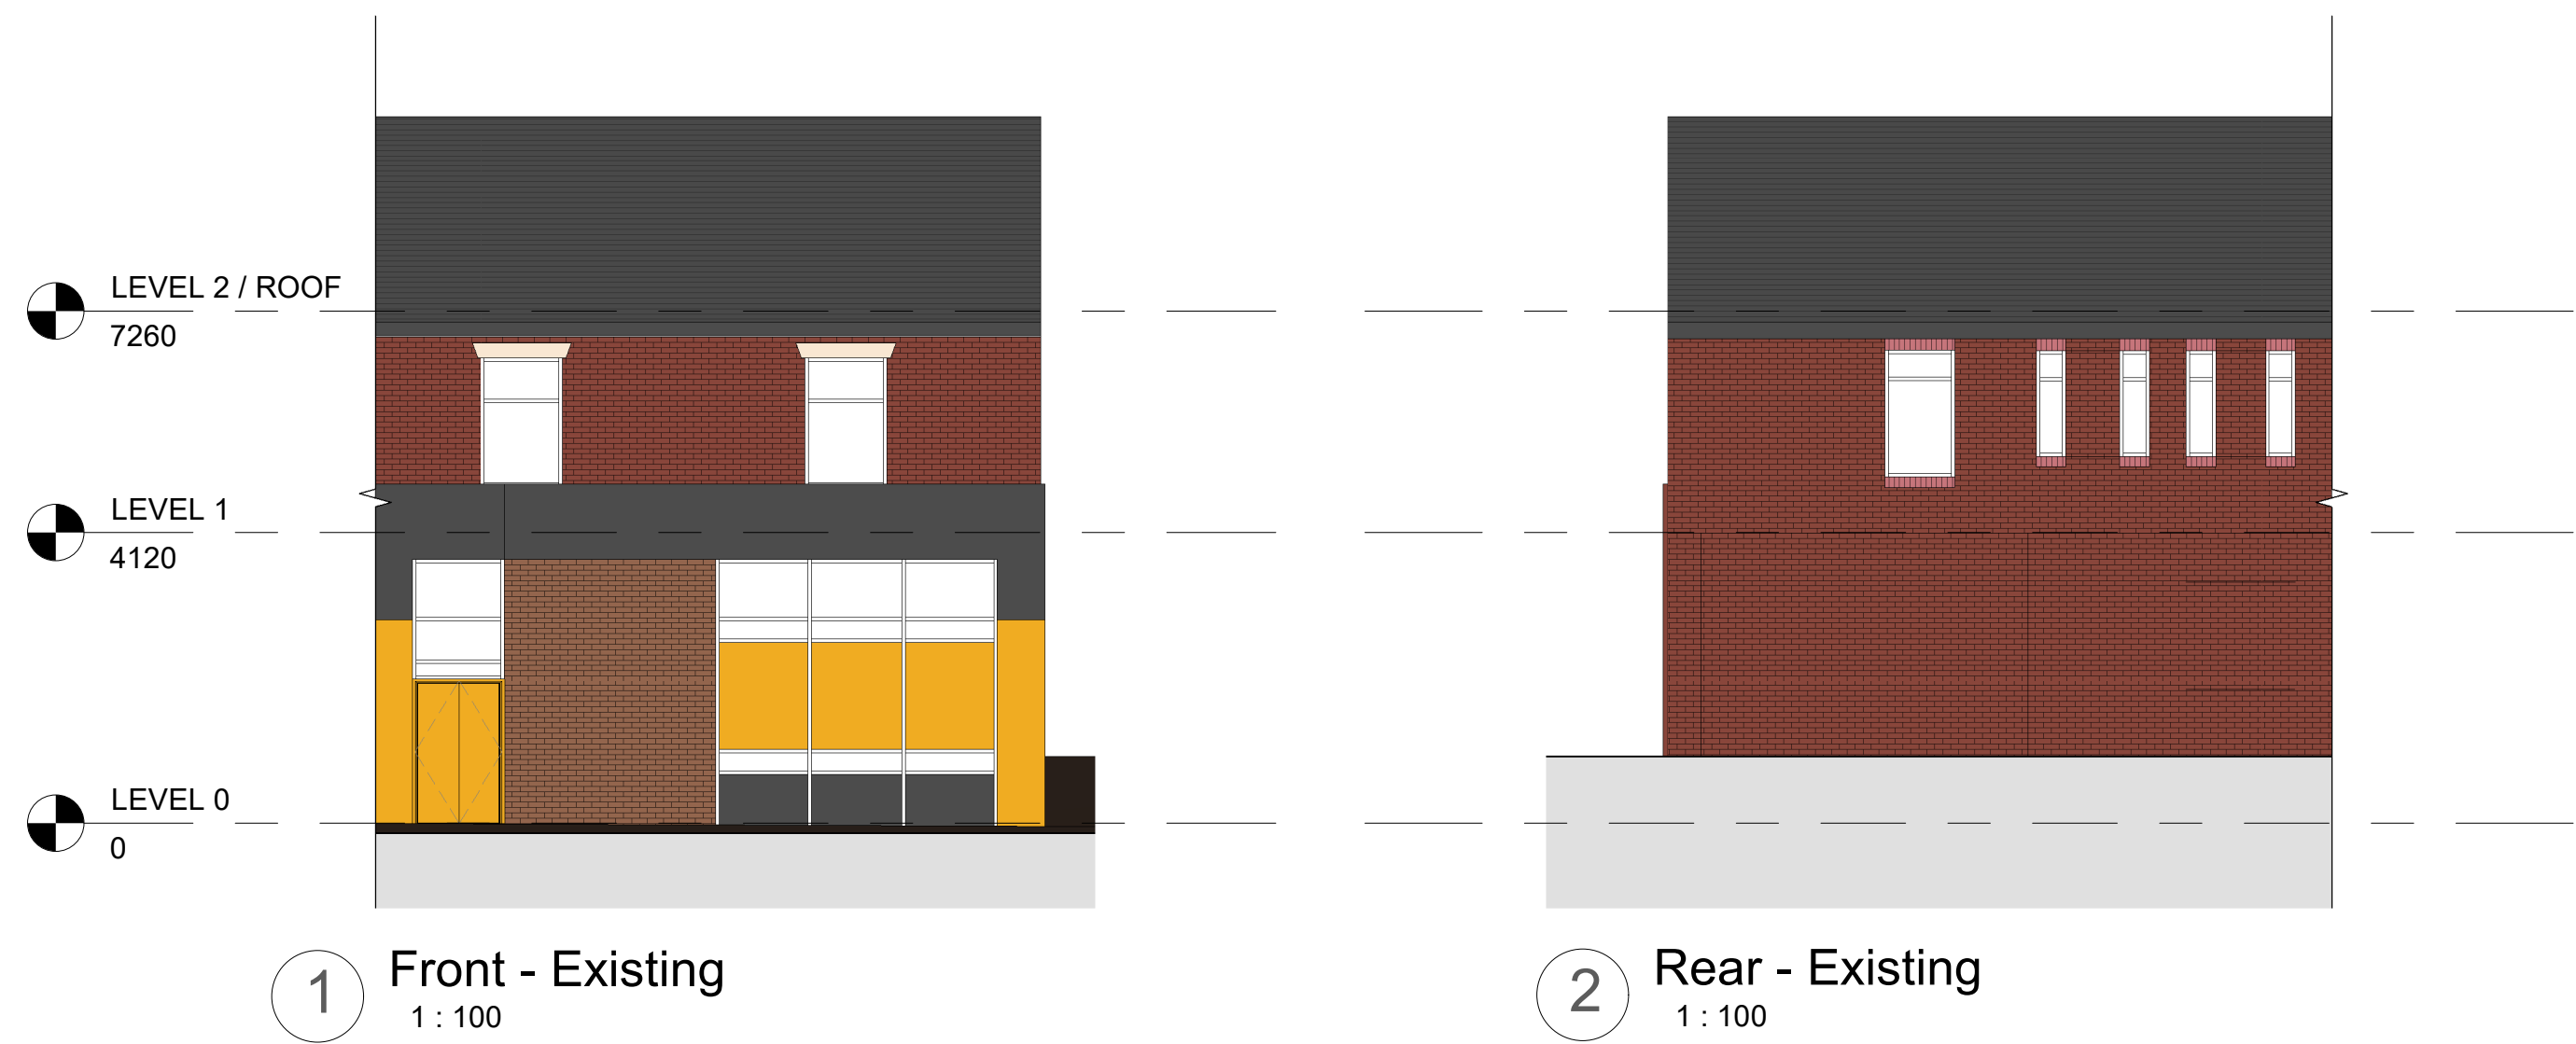

No.	Description	Date
PROJECT 131 Blackburn Street, Radcliffe		
TITLE Existing & Proposed Elevations		
CLIENT Coelum		
STATUS DESIGN		
DRAWN BY TP	DATE 31/03/2022	SCALE (@ A1) 1 : 100
PROJECT NUMBER GSS22011.1	DRAWING NUMBER 004	REV
GOLD SKETCH S T U D I O S www.goldsketch.co.uk info@goldsketch.co.uk 0161 792 9595		
NOTES © COPYRIGHT ALL RIGHTS RESERVED. NOT BE REPRODUCED WITHOUT WRITTEN CONSENT. DRAWING TO BE USED FOR THE SITE ONLY. ALL DIMENSIONS AND LEVELS ARE INDICATED ON THE DRAWING. ANY DISCREPANCIES TO BE REPORTED TO THE DESIGNER PRIOR TO THE COMMENCEMENT OF ANY WORK. ALL WORK AND MATERIALS TO BE IN ACCORDANCE WITH CURRENT BUILDING REGULATIONS AND LOCAL CODES OF PRACTICE AND BRITISH STANDARDS. ALL DIMENSIONS ON THIS DRAWING ARE IN MILLIMETRES (UNLESS OTHERWISE STATED).		