



7 Arthur Lane

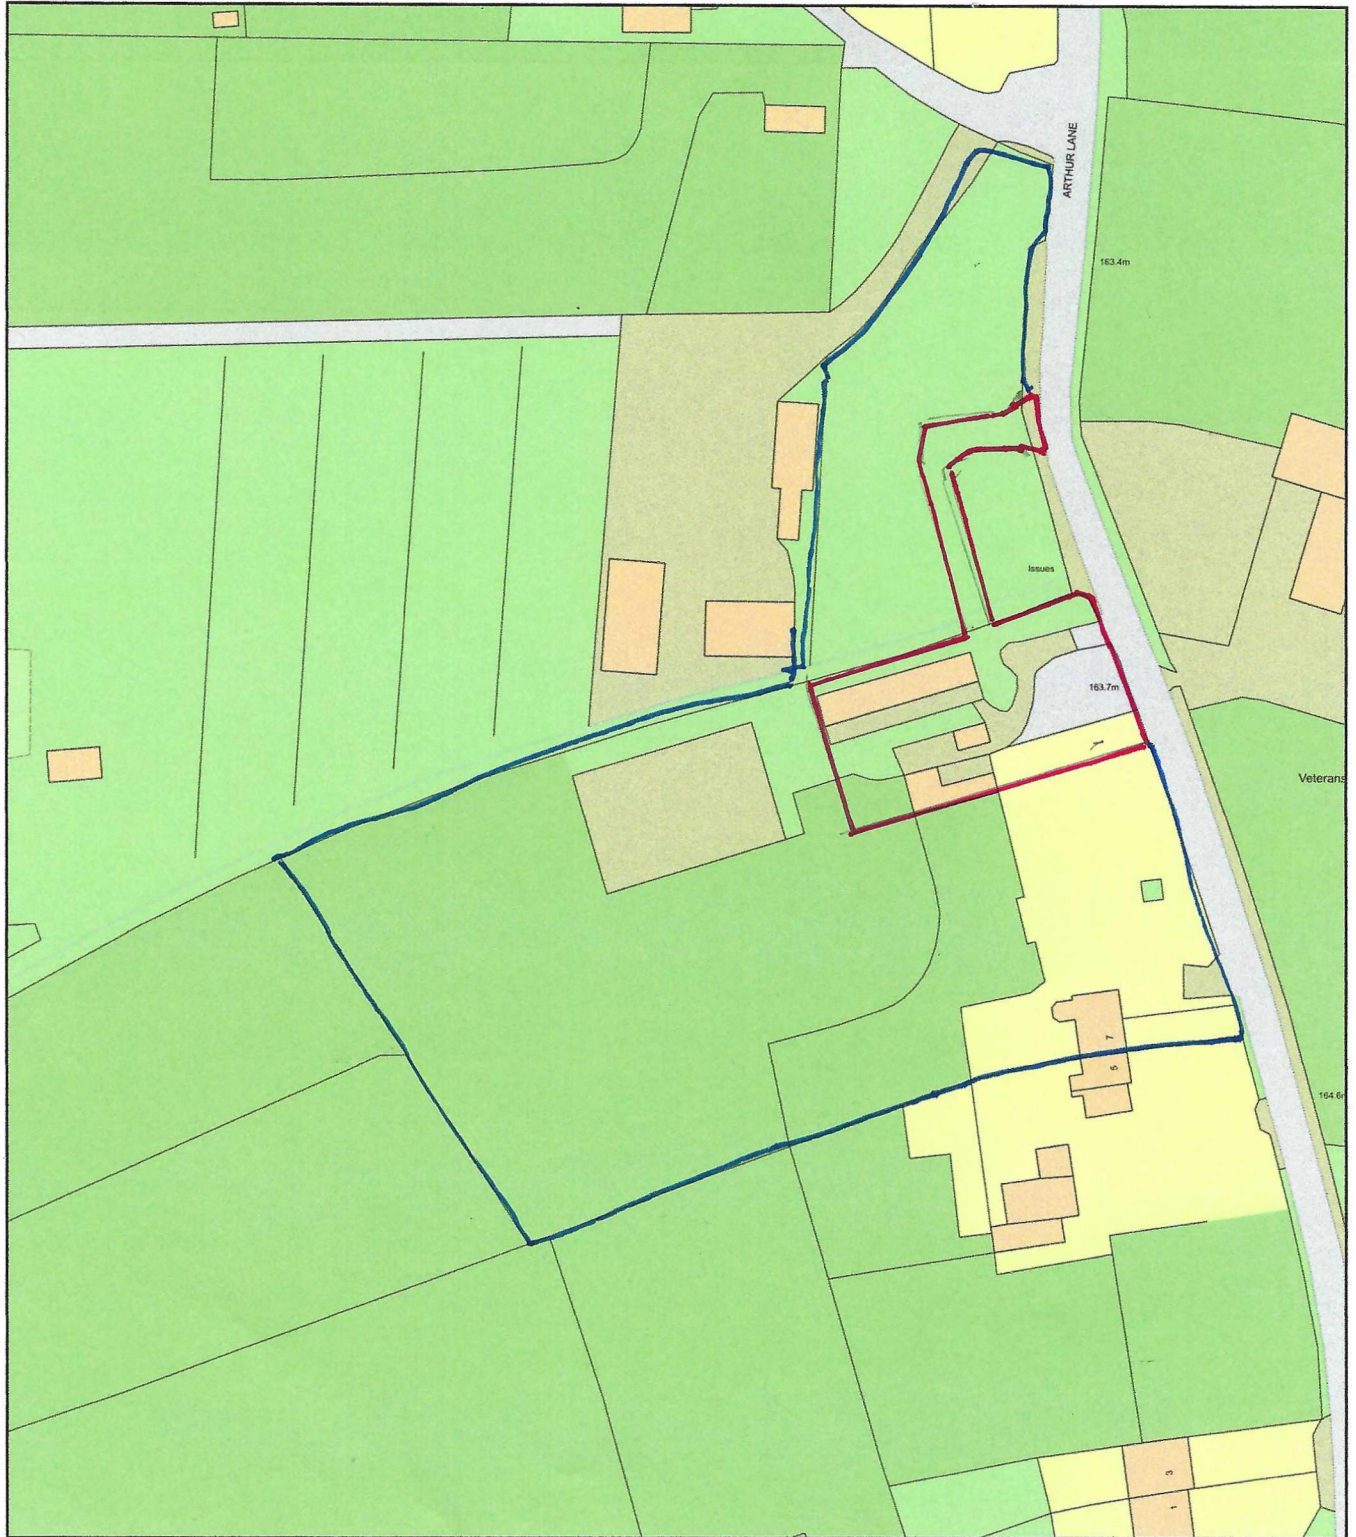

LOCATION PLAN

REF: GS.270324.B2

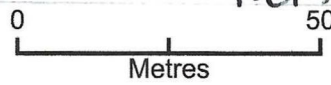

Plan Produced for: 7 Arthur Lane

Date Produced: 25 Aug 2023

Plan Reference Number: TQRQM23237212643368

Scale: 1:1250 @ A4