

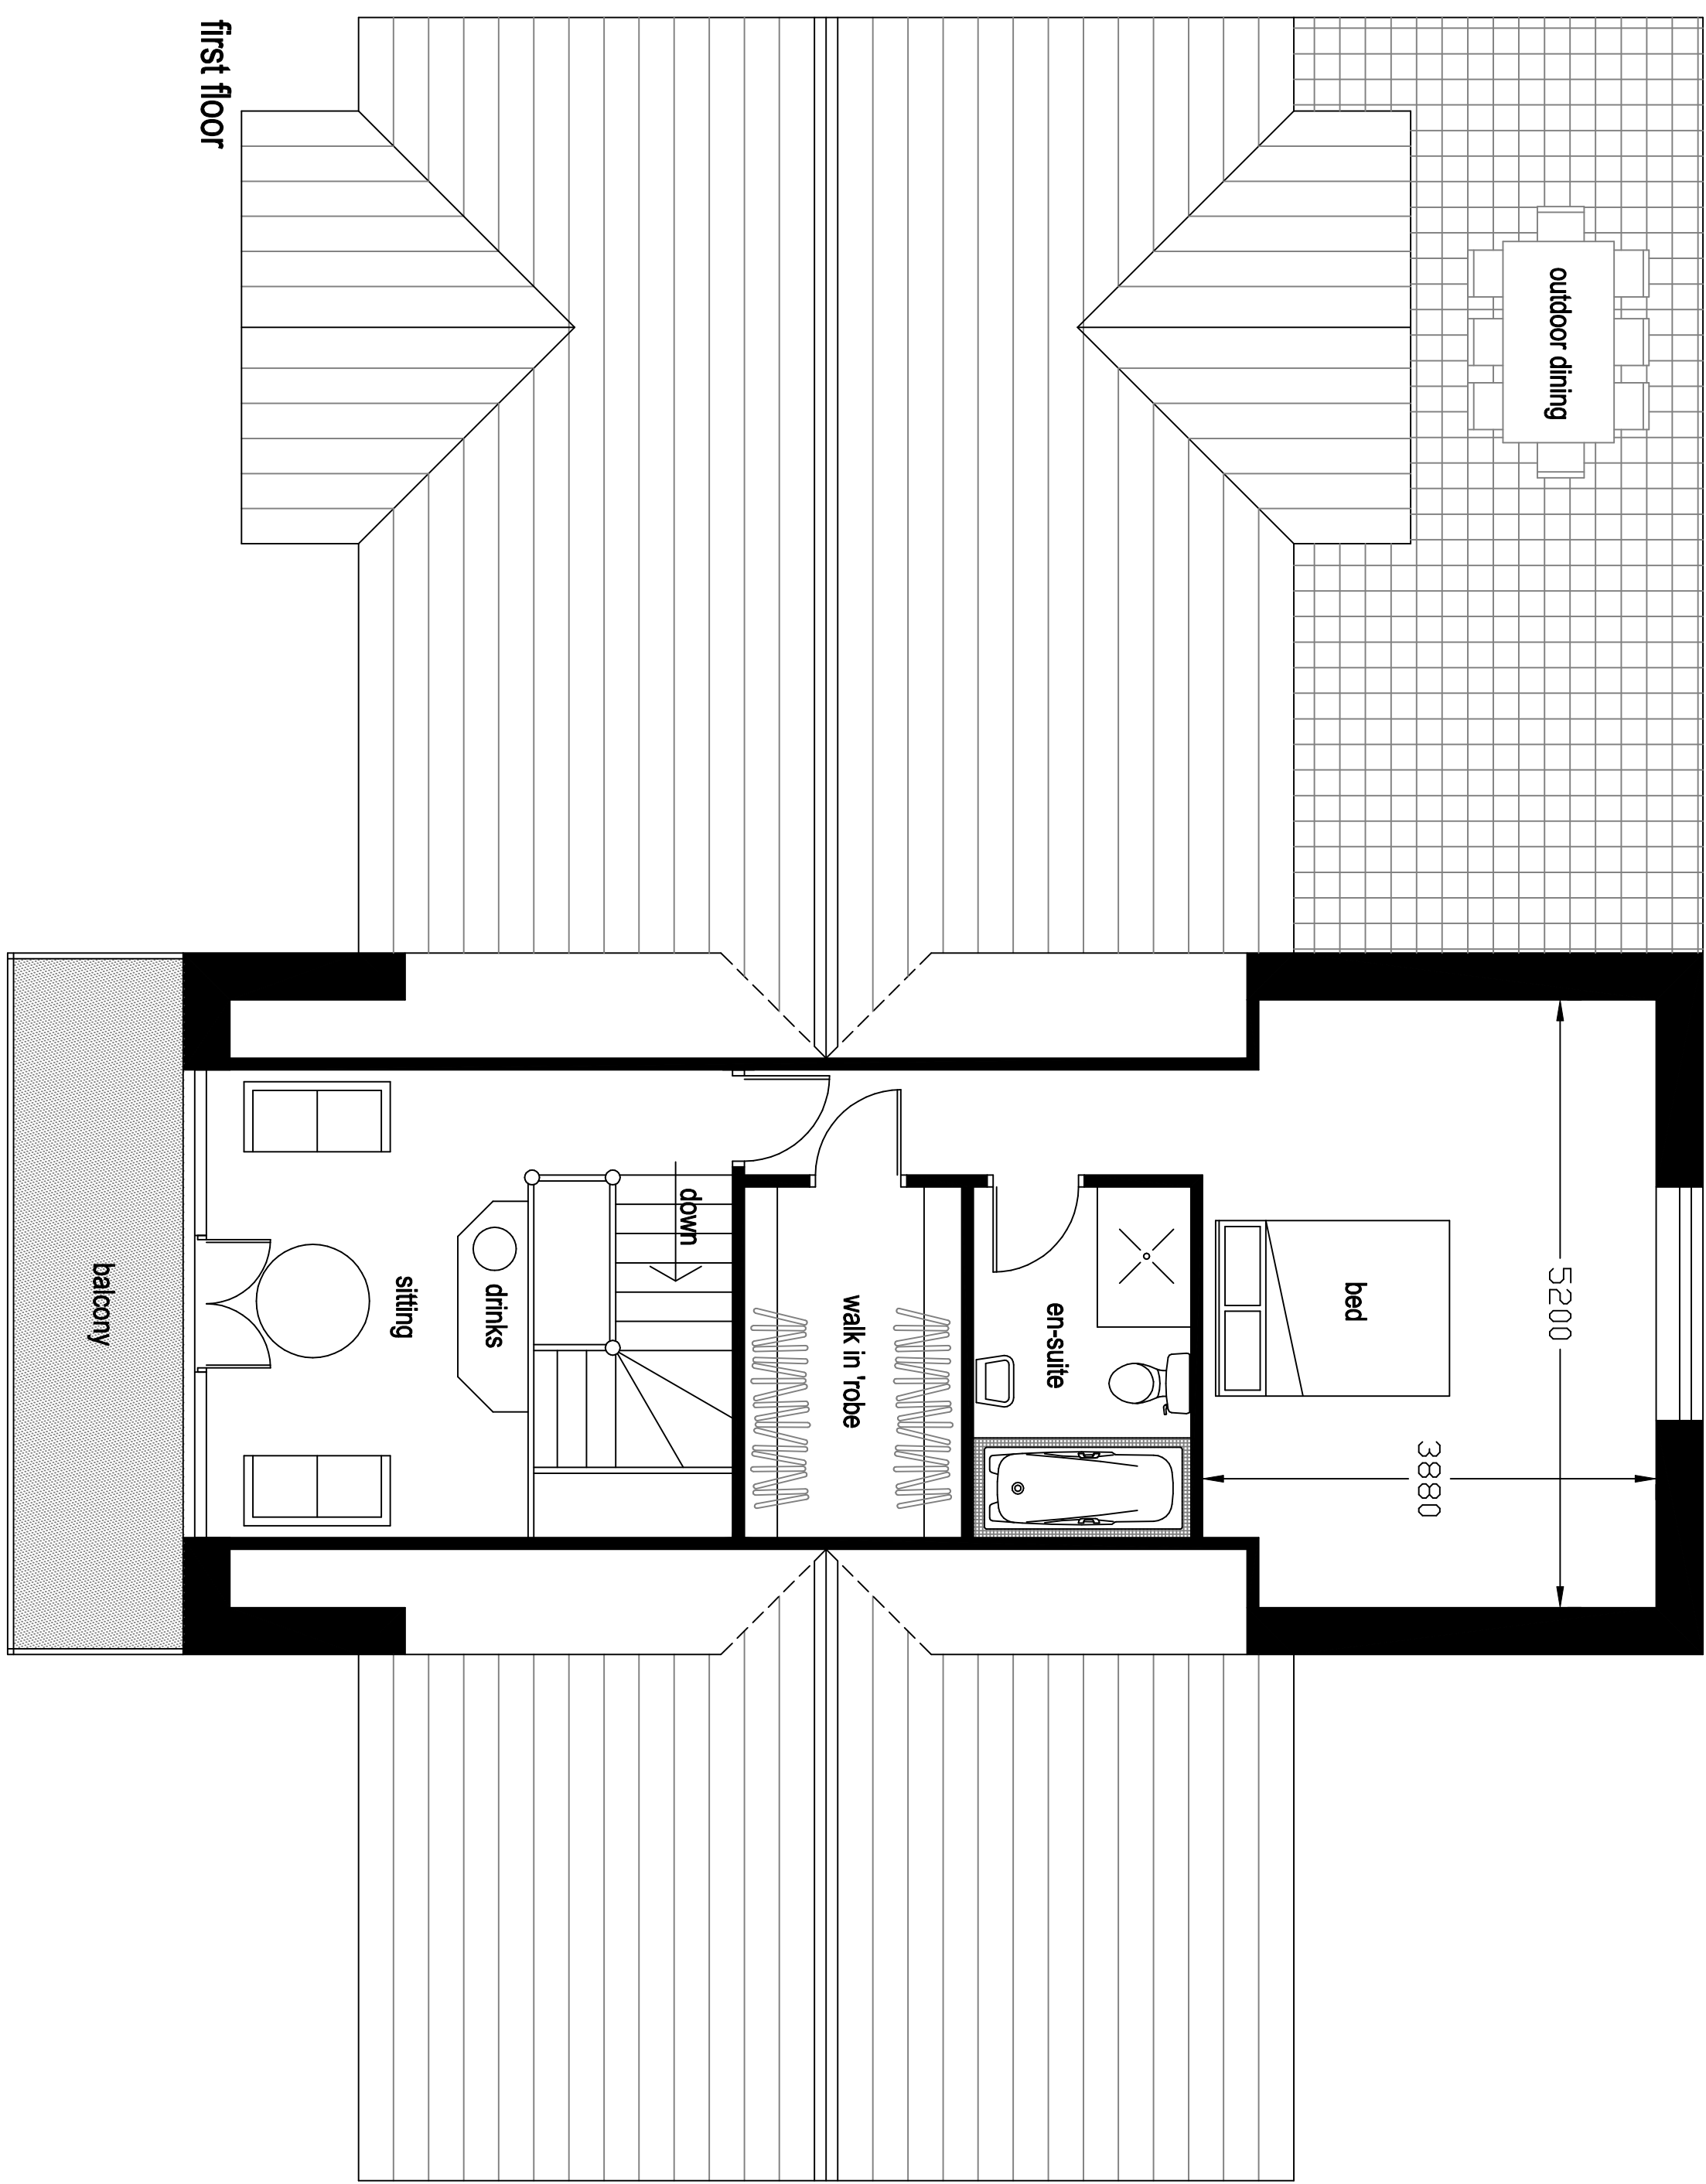
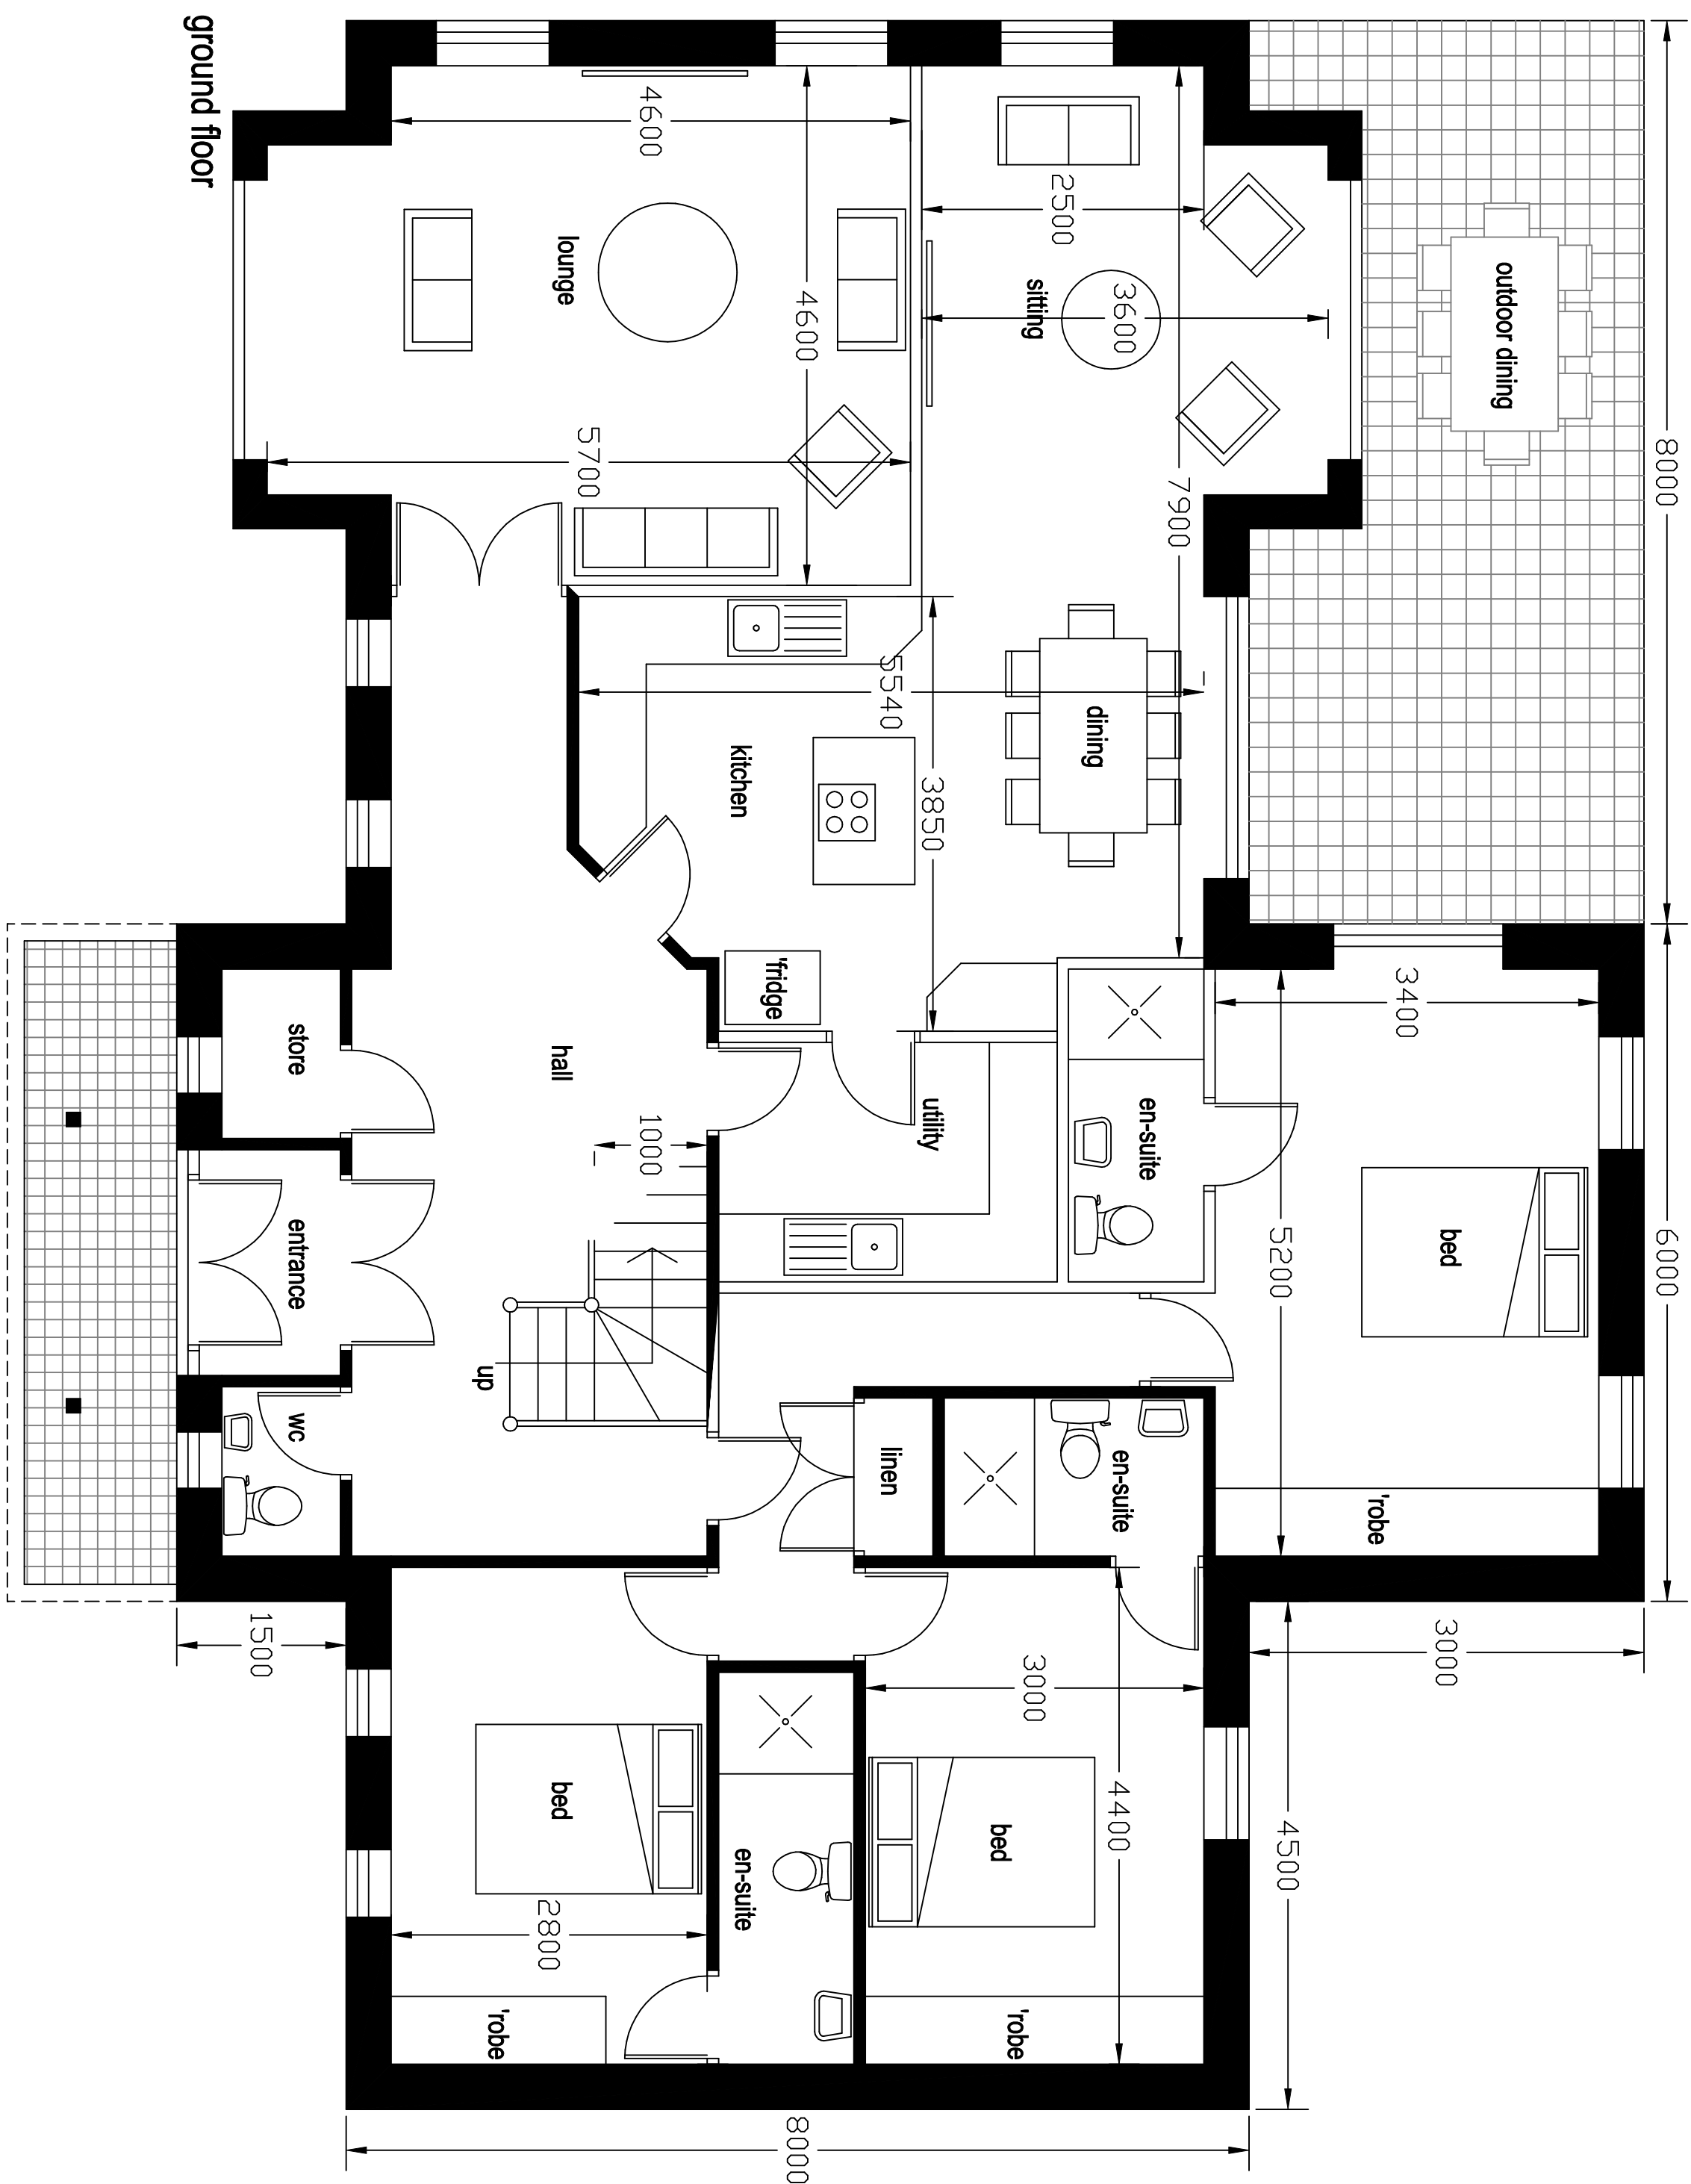


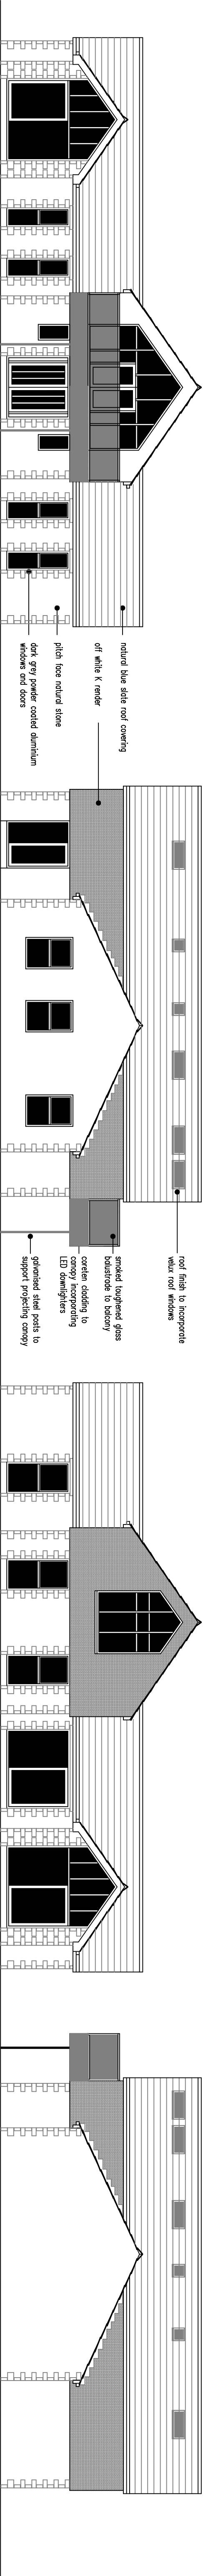

proposed 4 bed detached house adjacent to
7 Arthur Lane
Ainsworth
Bolton

scale 1:100 @ A1

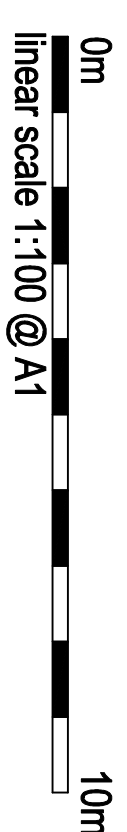

drawing number GS-26-03-24-D

Rae Cornell Associates Building Design and Planning Consultants
214 Burnley Road Bacup Lancashire
01706 873000