



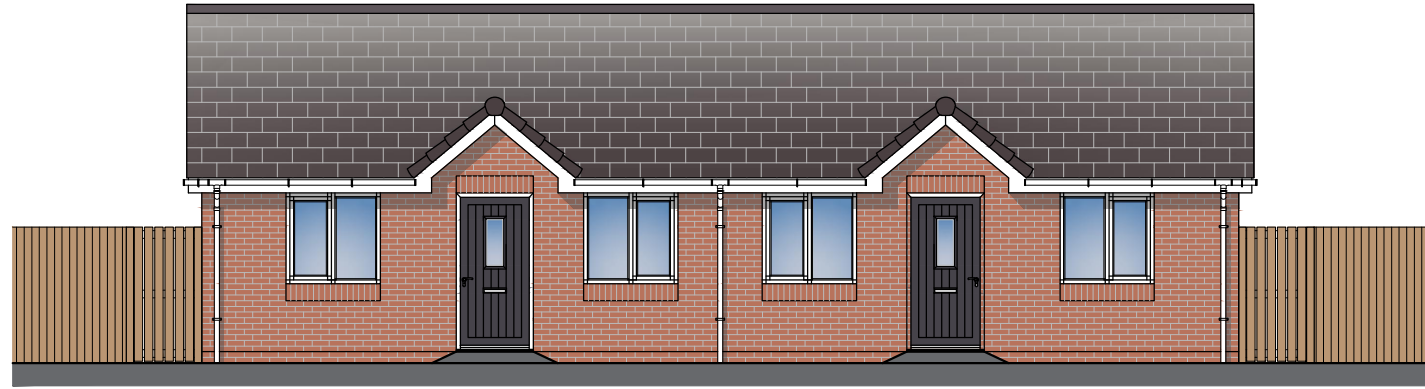


Front Elevation - Plot No's 1&2, 4&5, 6&7




Front Elevation - Plot No. 03

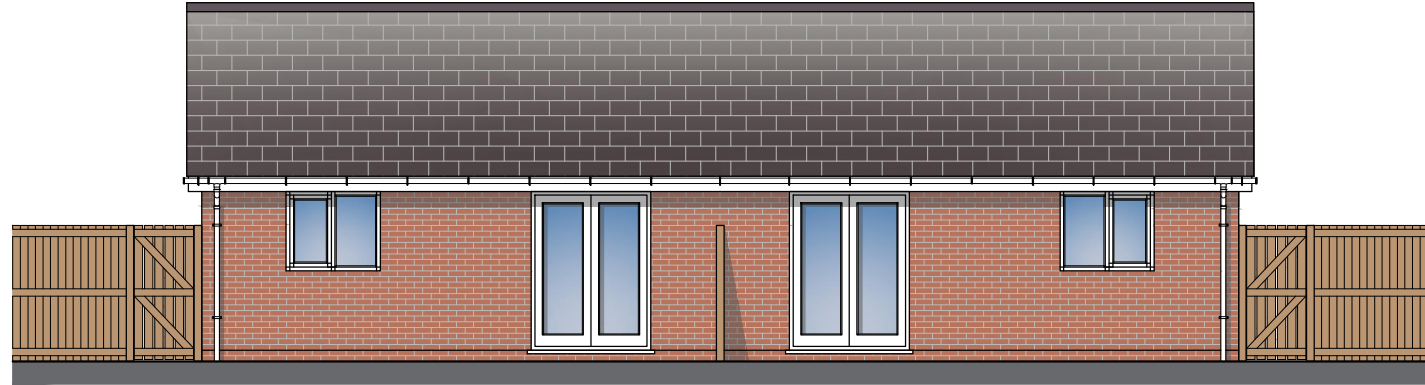


Rear Elevation - Plot No's 1&2, 4&5, 6&7

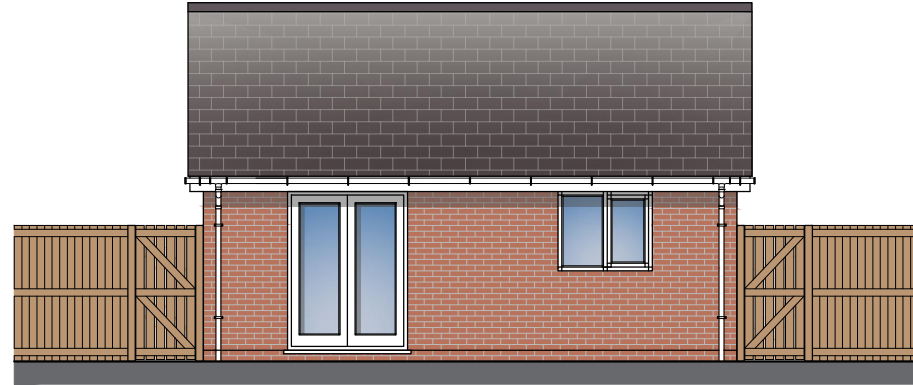


Rear Elevation - Plot No. 03

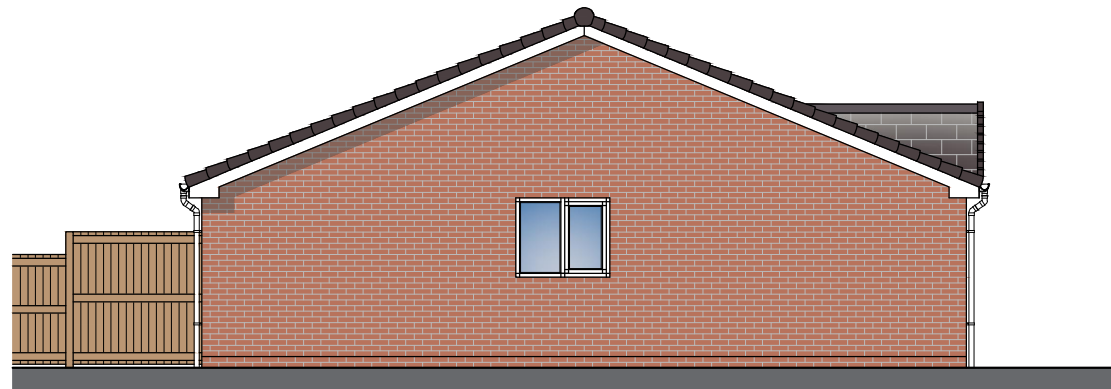


Side Elevation - Plot No's 1&2, 4&5, 6&7

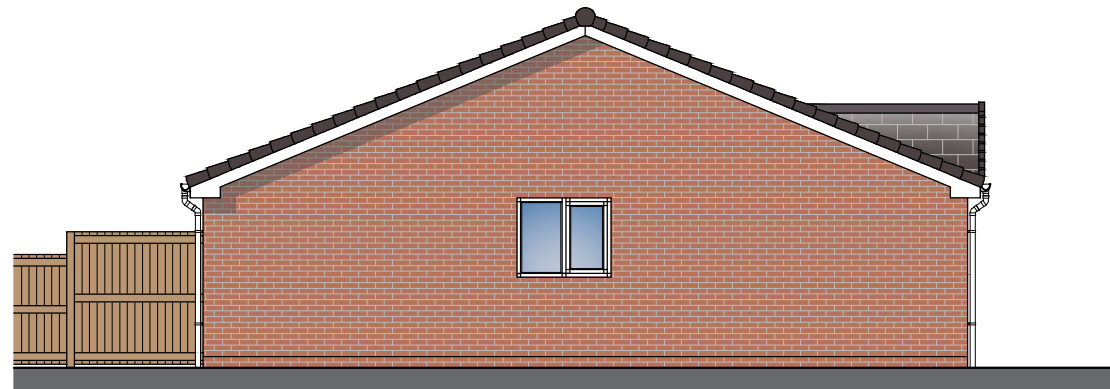

Side Elevation - Plot No. 03

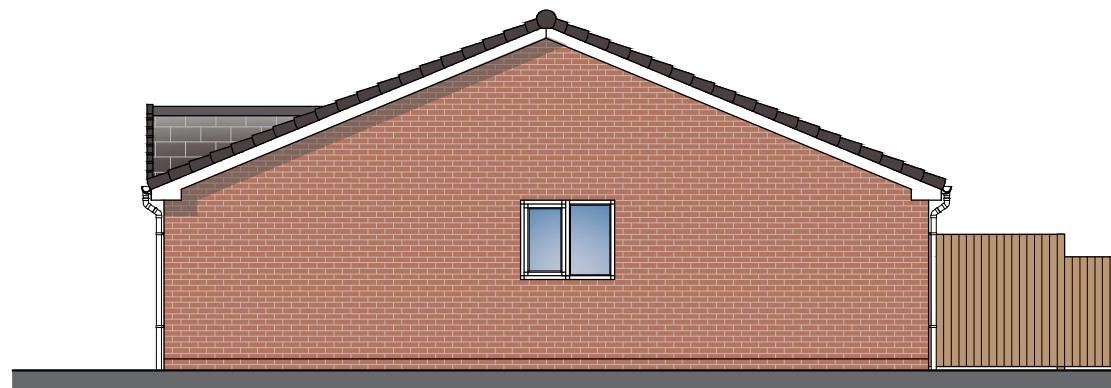


Side Elevation - Plot No's 1&2, 4&5, 6&7

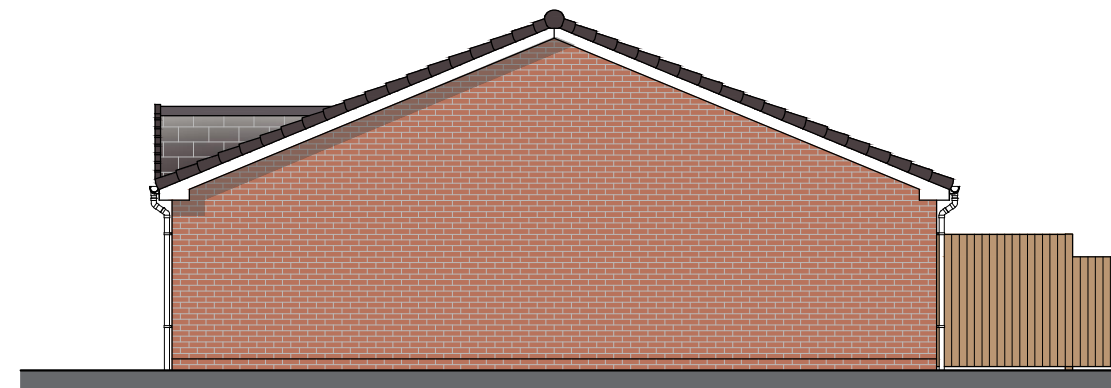

Side Elevation - Plot No. 03



Floor Plans - Plot No's 1&2, 4&5, 6&7
60sq.m

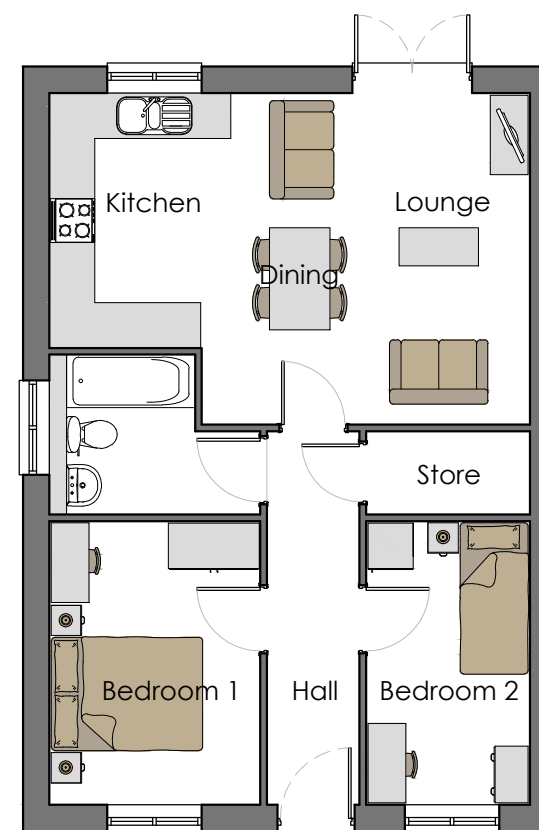

Floor Plan - Plot No. 03
60sq.m

REV	DATE	DESCRIPTION
-	-	-
PROPOSED BUNGALOWS		
ALBERT ROAD / BILBERRY CLOSE, WHITEFIELD		
1:100 @ A2	ALBERT ROAD - P02	-