





EXISTING
GABLE



EXISTING
WINDOW

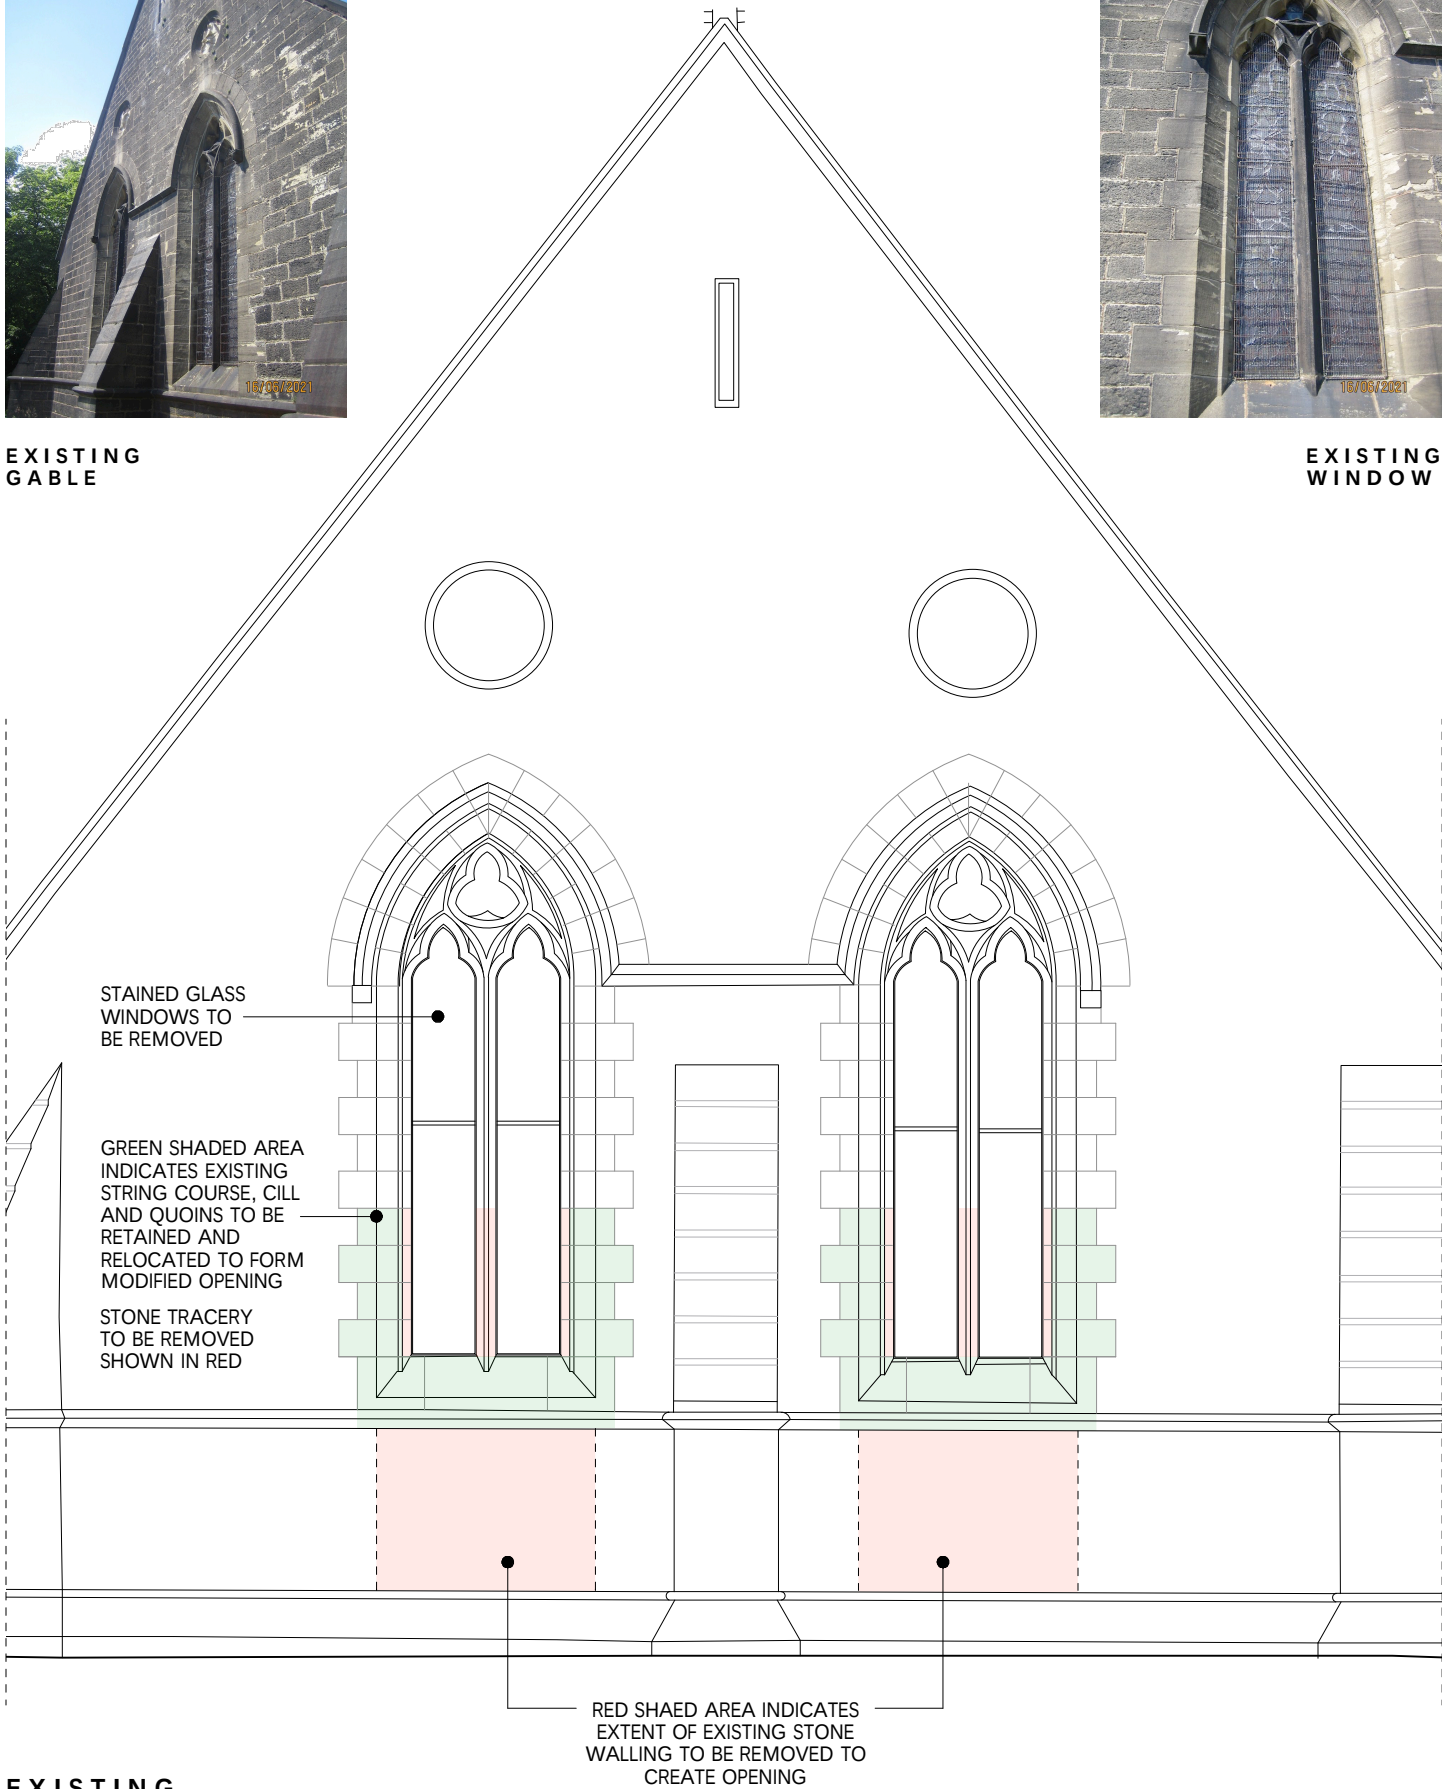

EXISTING

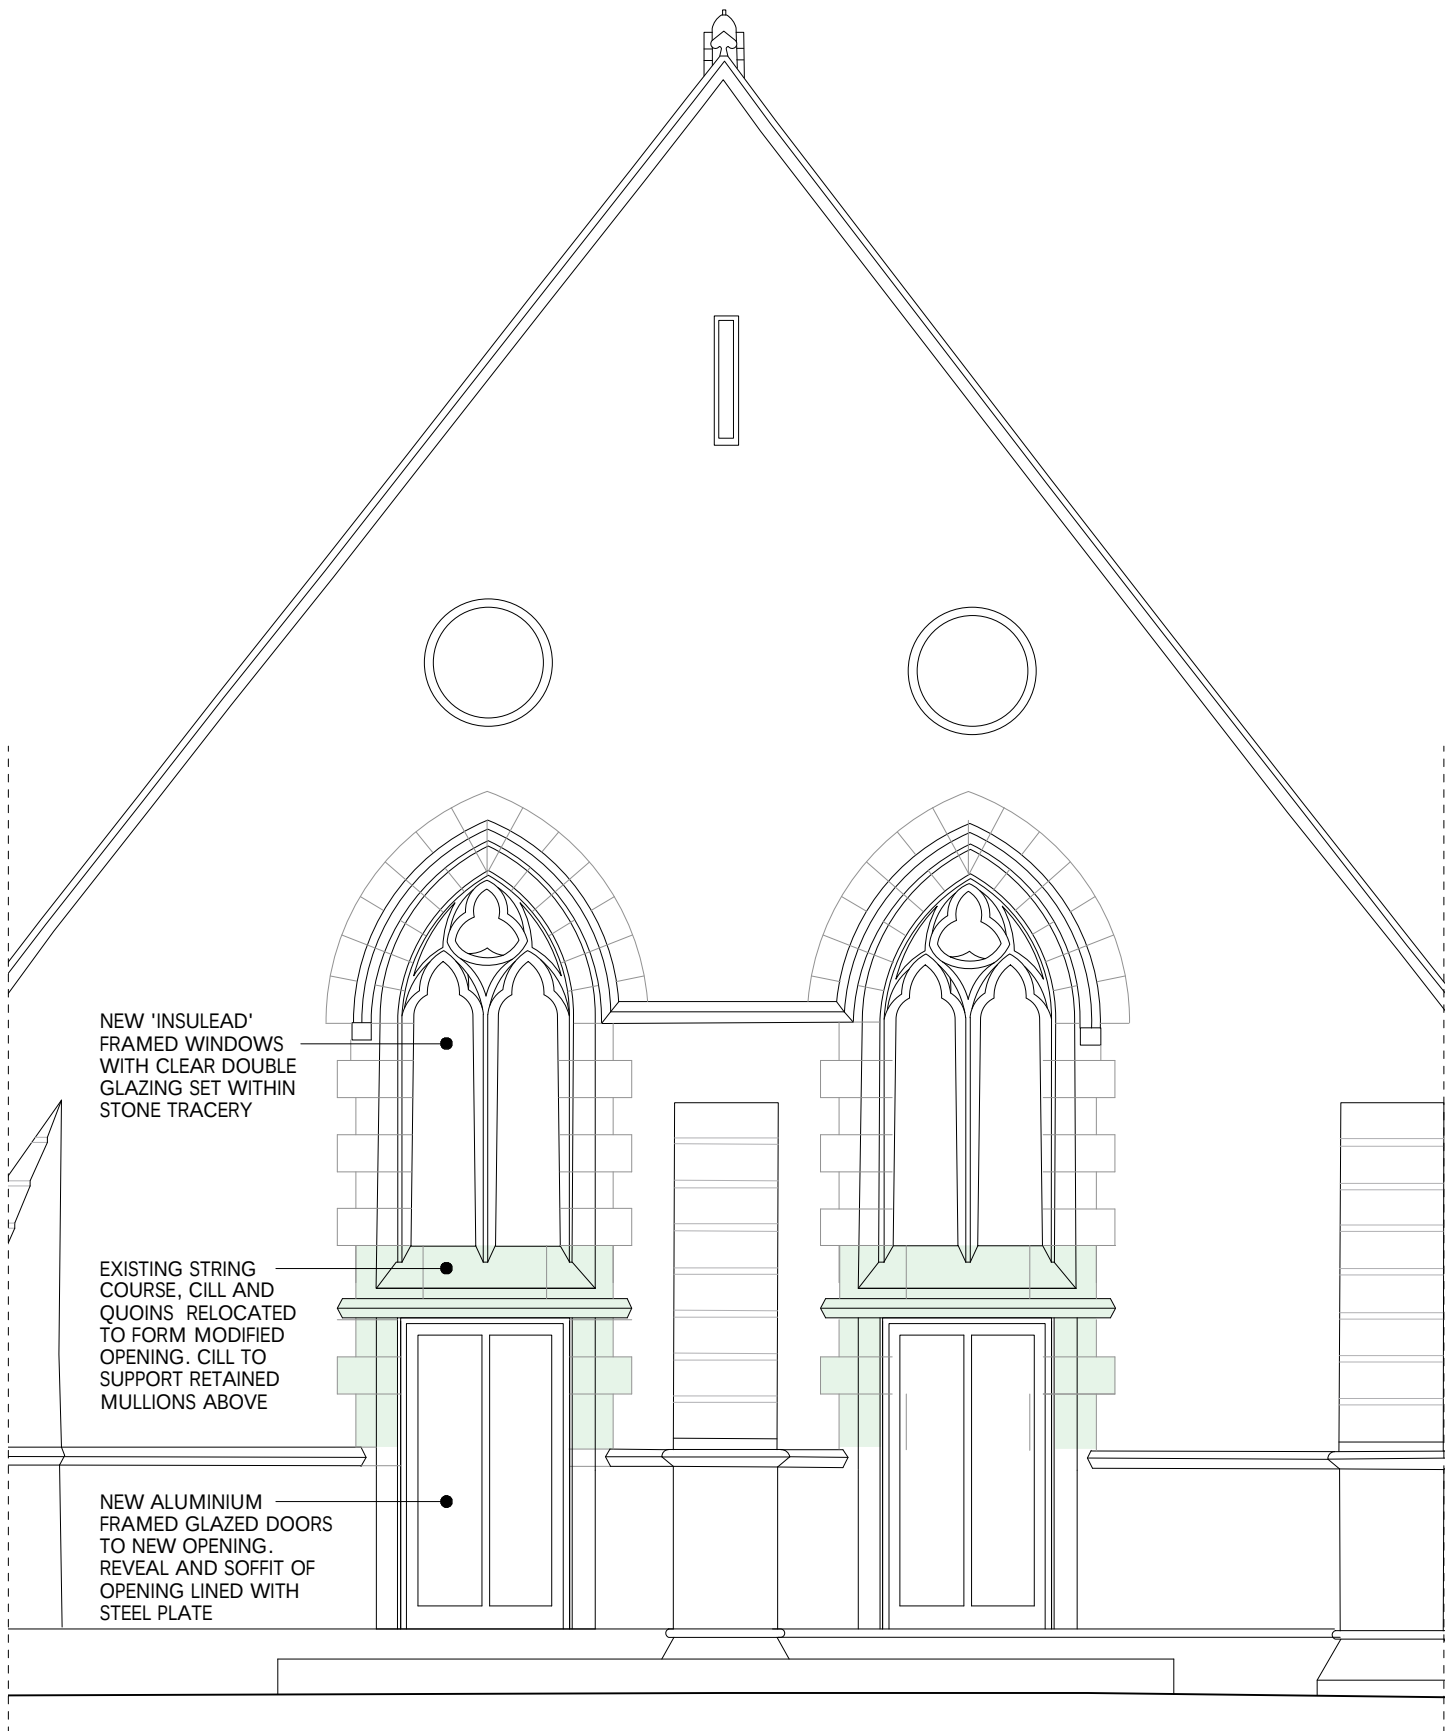

PROPOSED



Jonathan Davidson Architects

Architecture, Planning & Industrial Design

47 Hilton Street
MANCHESTER
M1 2EF

t: 0161 711 0835
e: inbox@jddavidsonarchitects.com
w: www.jddavidsonarchitects.com

Client Mr D Apenteng

Project **St John in the Wilderness**
Whalley Rd, Shuttleworth

Scale & Date 1:50 @ A3

Sept 2021

Document

Status

Doc Ref

Planning Drawing
South Elevation Alterations
For information

367

PD

0015

-