


8mm butt weld

8mm fillet weld


22mm end plates welded to U-section

M20 HSFG bolts

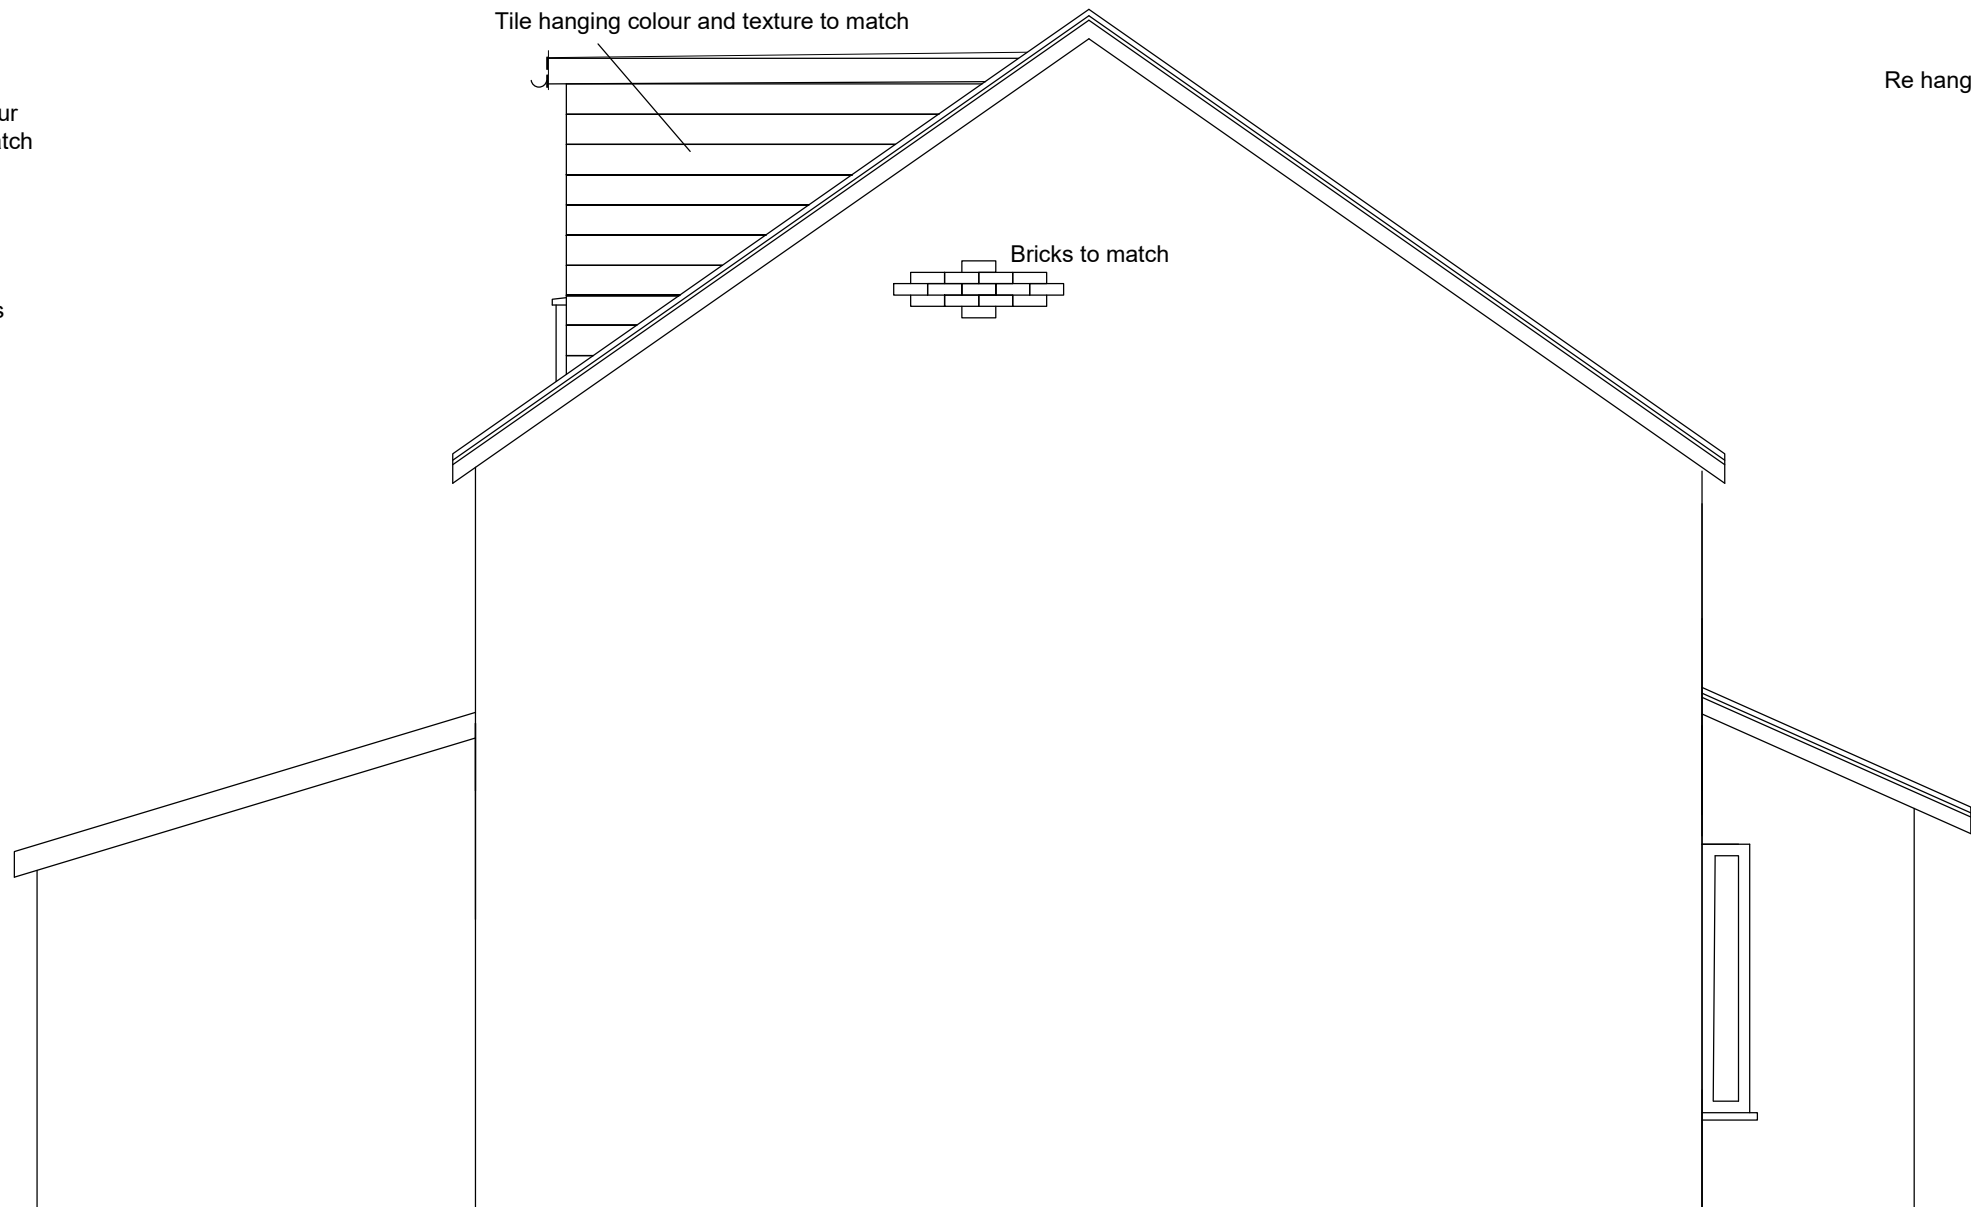

INSULATION AND DRAUGHT EXCLUSION
INSULATION TO BE INTERLINKED TO PREVENT COLD BRIDGING.
DRY LINING TO BE SEALED TO MASONRY AT EDGES OF DOORS & WINDOW OPENINGS & AT ALL
JUNCTIONS WITH FLOORS, WALLS & CEILINGS.
DRAUGHT STRIPS TO BE FITTED IN THE FRAMES OF ALL OPENABLE ROOFLIGHTS, WINDOWS & DOORS.
LOFT HATCHES TO BE SEALED.
BOXING IN OF SERVICES TO BE SEALED FLOOR AND CEILING. PIPES THROUGH WALLS TO BE SEALED.


PROPOSED FRONT ELEVATION

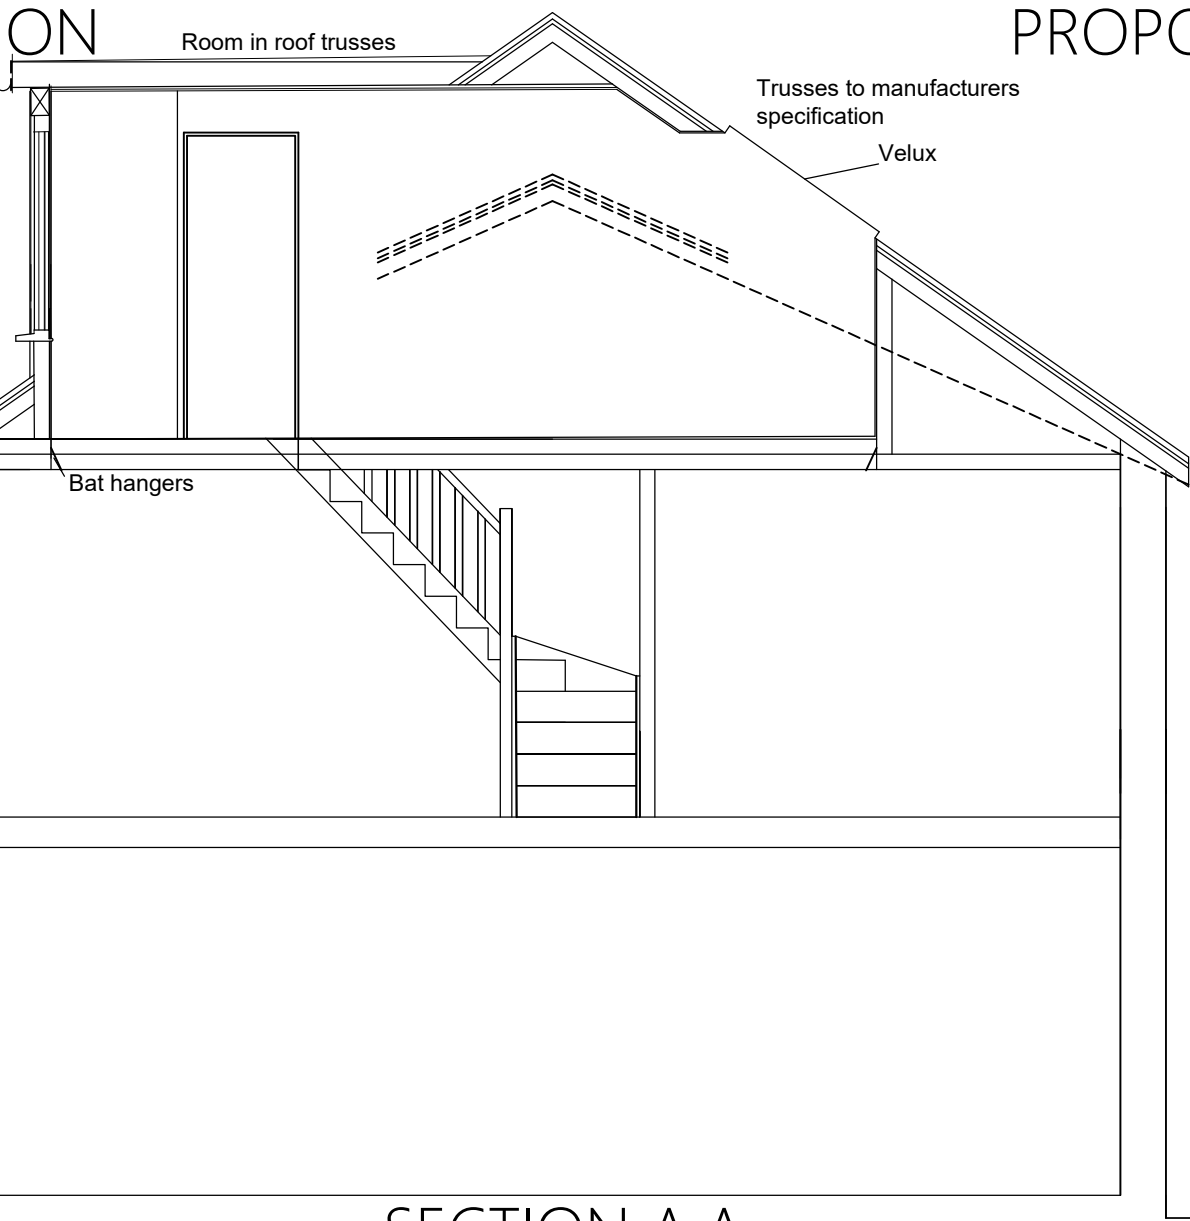

SECTION A.A




EXISTING REAR
ELEVATION

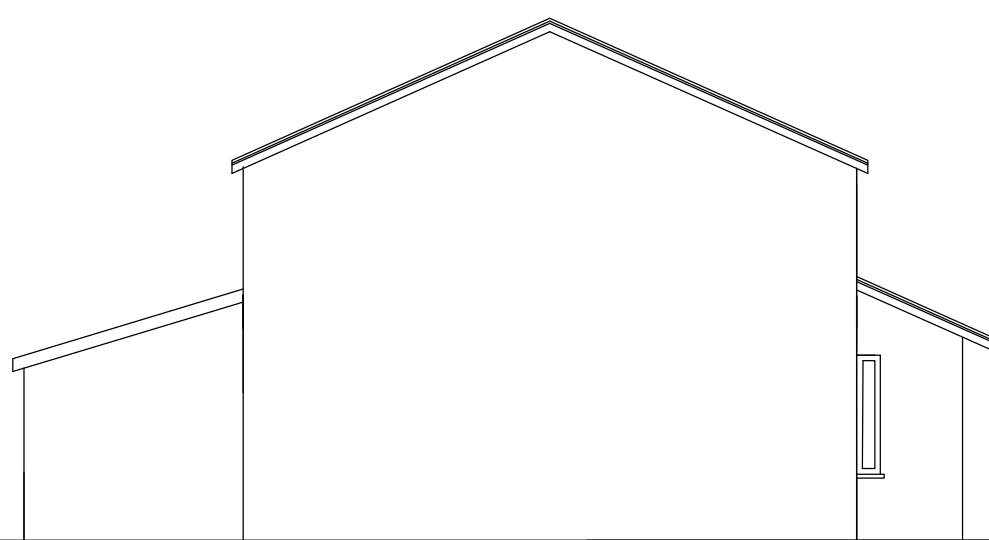


EXISTING SIDE
ELEVATION




EXISTING FRONT
ELEVATION

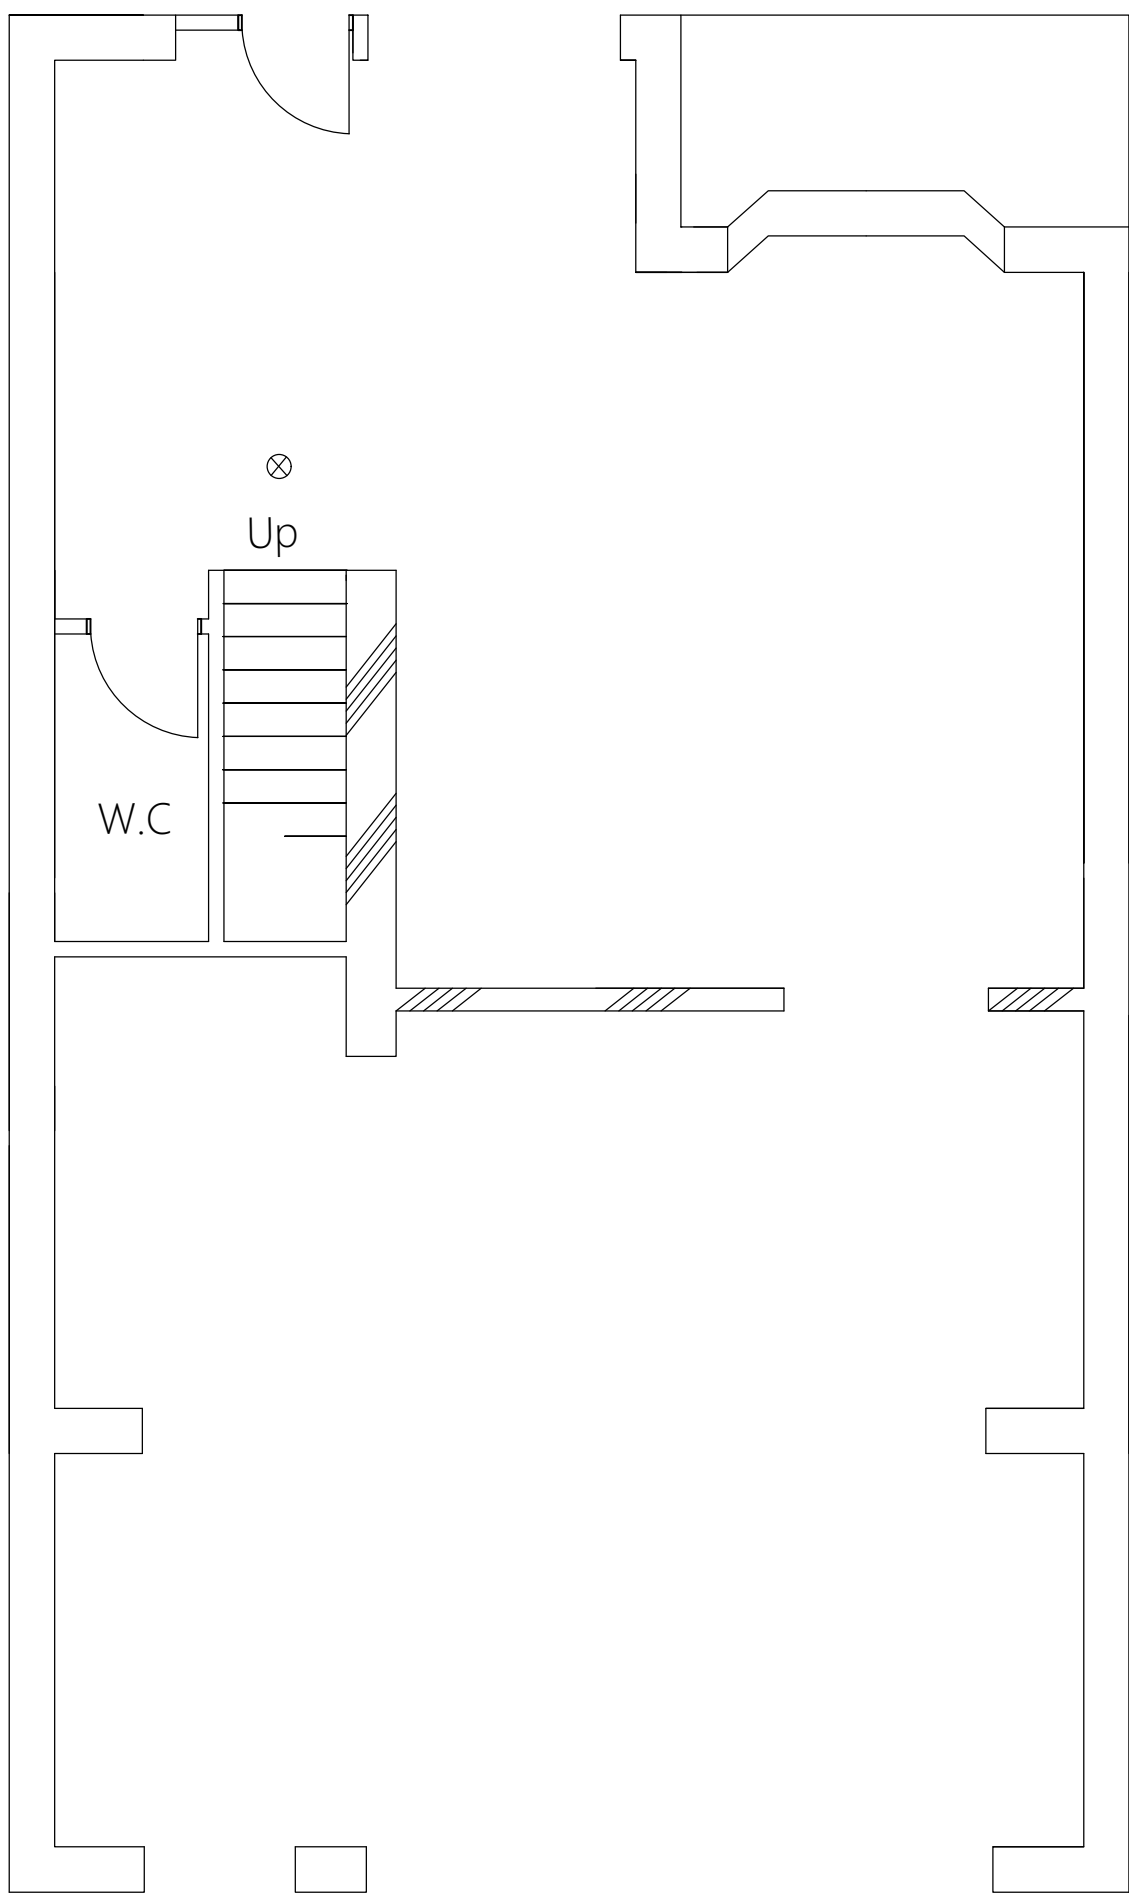


EXISTING GROUND FLOOR PLAN

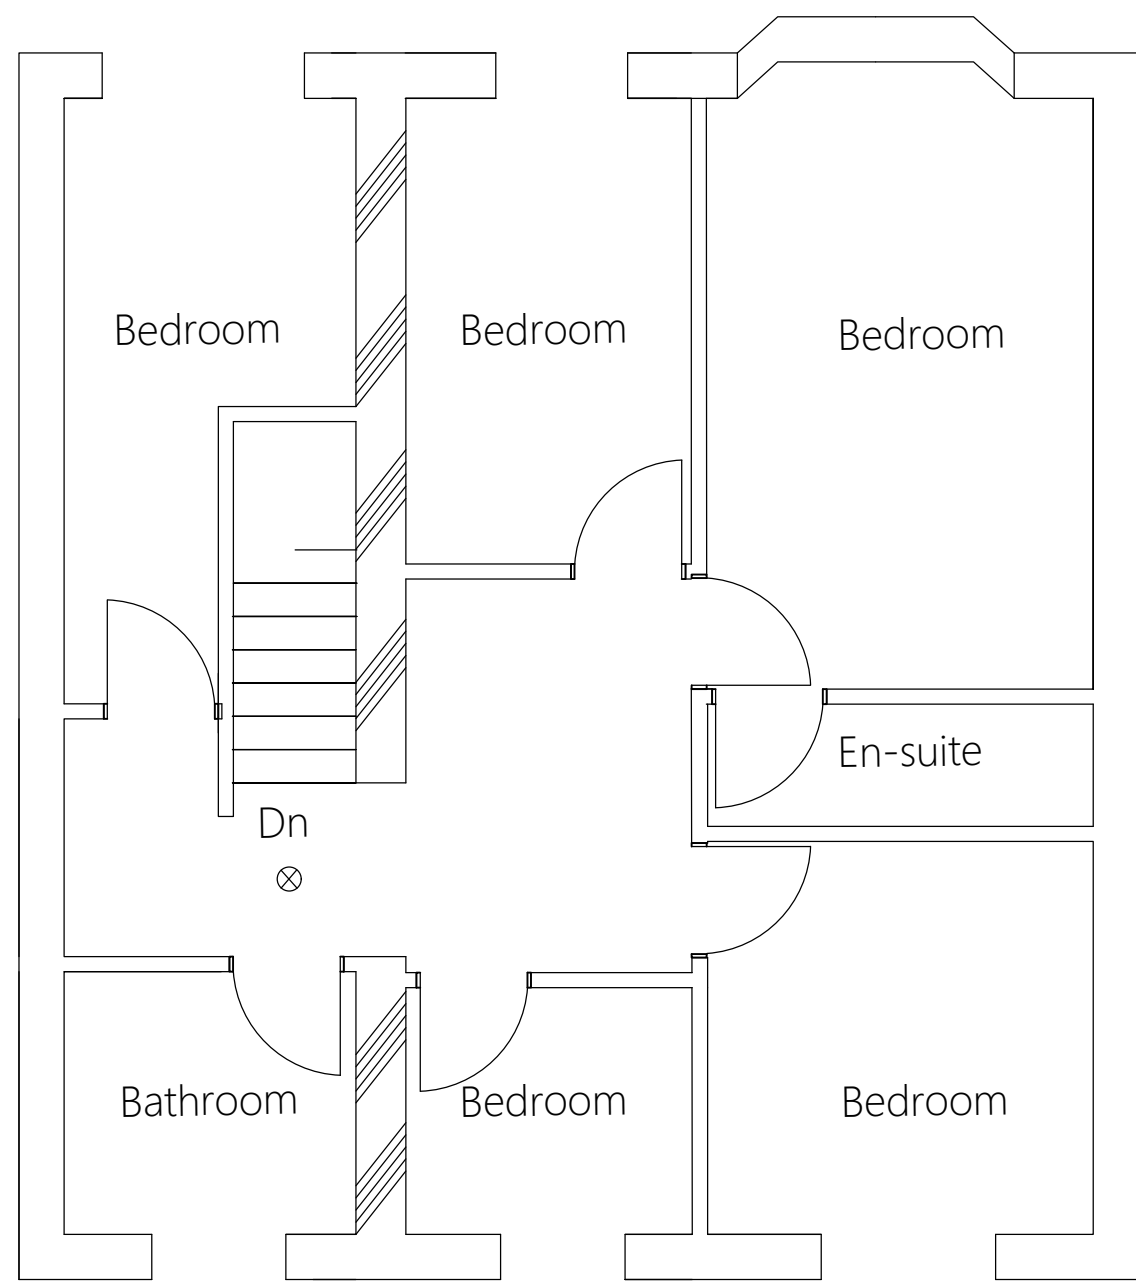


EXISTING FIRST FLOOR PLAN

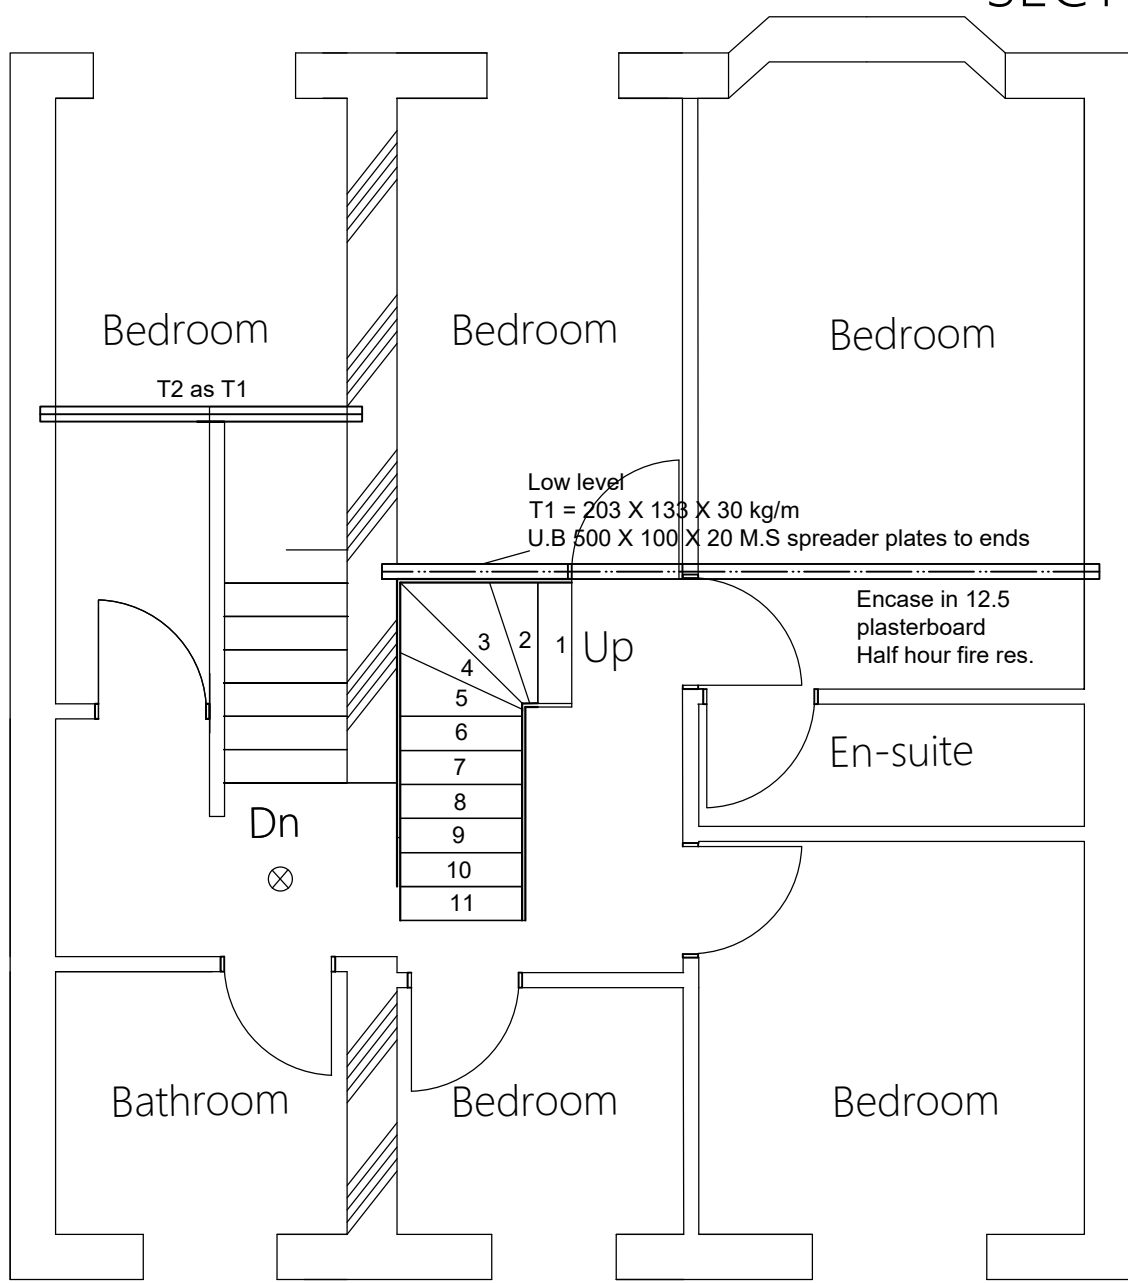

PROPOSED FIRST FLOOR PLAN

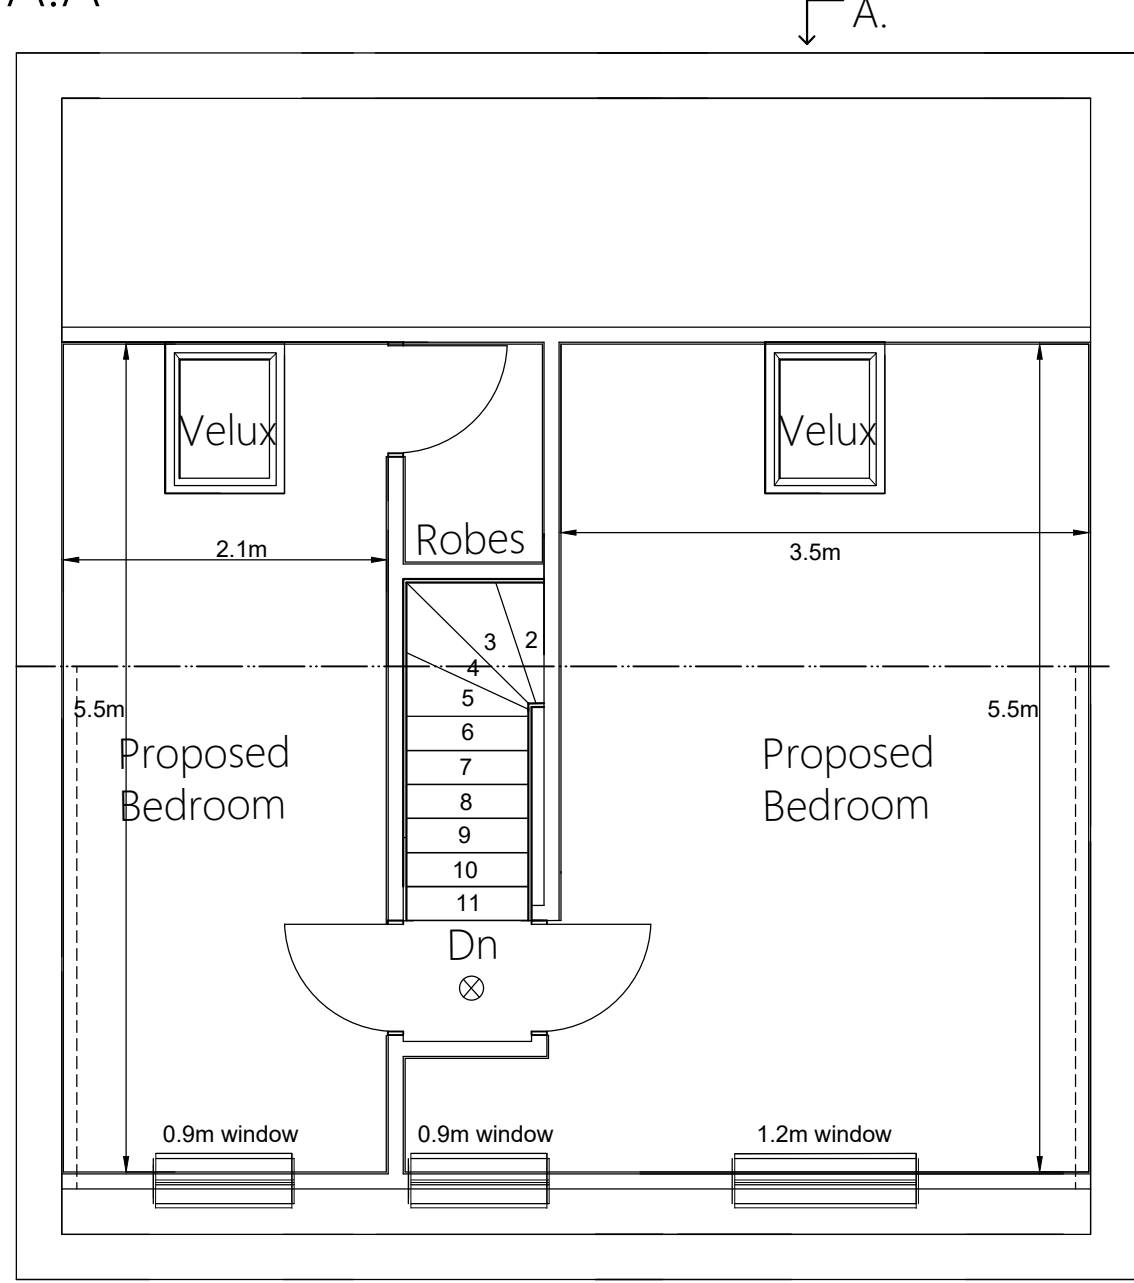

PROPOSED ROOF PLAN

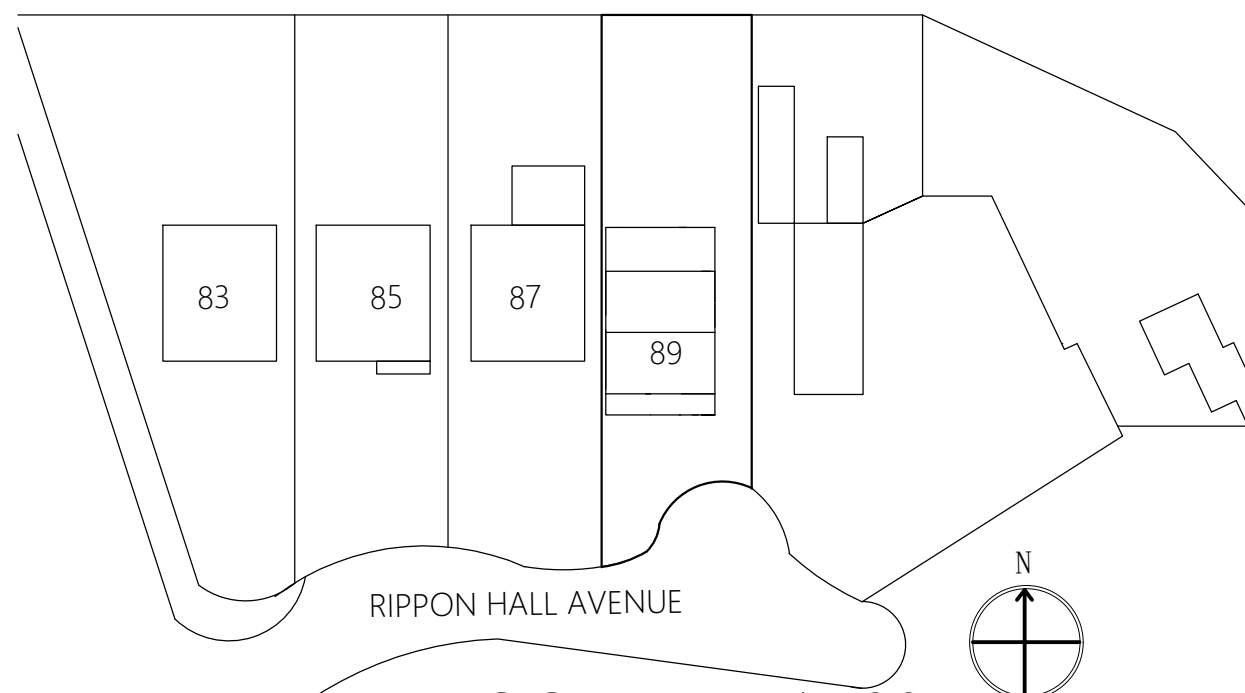

BLOCK PLAN 1:500
SCALE

DATE: MARCH 2023