


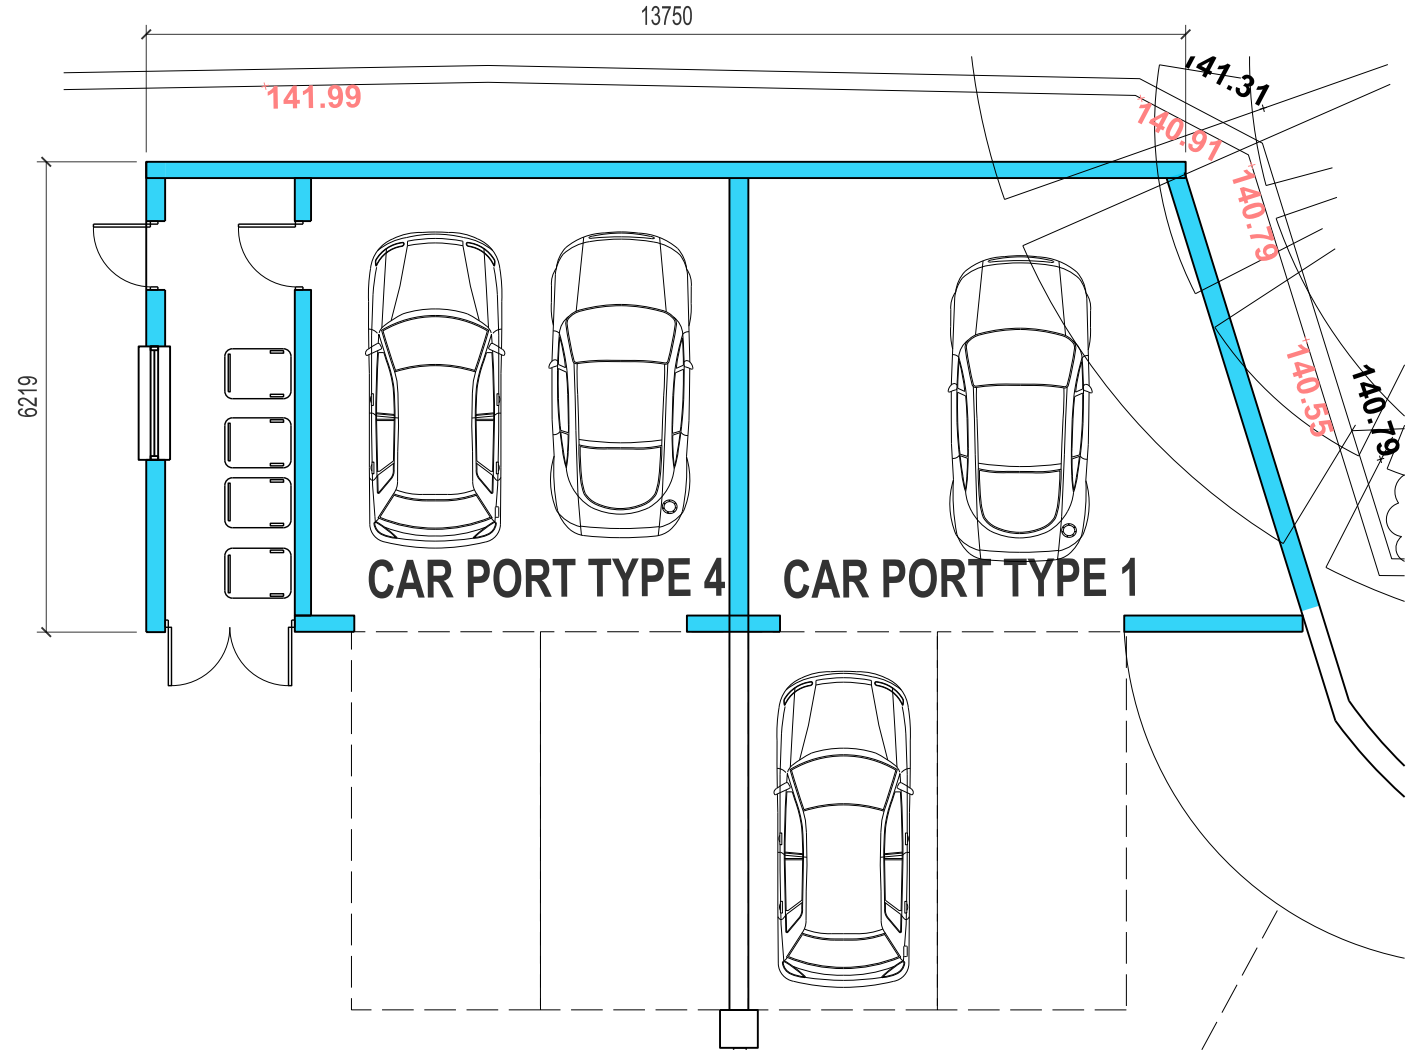


CAR PORT PLAN

THIS DRAWING IS PROTECTED BY COPYRIGHT AND MUST NOT BE COPIED OR REPRODUCED WITHOUT THE WRITTEN CONSENT OF HAWTHORN ESTATES LIMITED. NO DIMENSIONS ARE TO BE SCALED FROM THIS DRAWING. ALL DIMENSIONS AND SIZES TO BE CHECKED ON SITE. NORTH POINTS SHOWN ARE INDICATIVE. ©

SITE SPECIFIC HAZARDS


IN ACCORDANCE WITH THE REQUIREMENTS OF THE CDM REGULATIONS 2015 THE FOLLOWING SIGNIFICANT RESIDUAL HAZARDS HAVE NOT BEEN DESIGNED OUT OF THIS PROJECT AND MUST BE TAKEN INTO CONSIDERATION BY CONTRACTORS PLANNING TO UNDERTAKE THE WORKS SHOWN ON THIS DRAWING:

SCALE 1:100

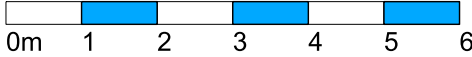


KEY


- EXISTING GROUND LEVEL
- NATURAL SPLIT FACED STONE
- NATURAL SLATE
- DRY STONE WALL

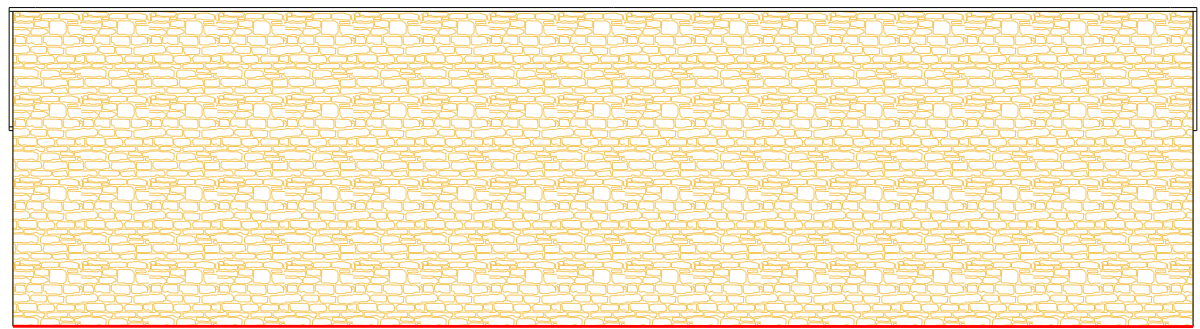


NORTH (REAR) ELEVATION

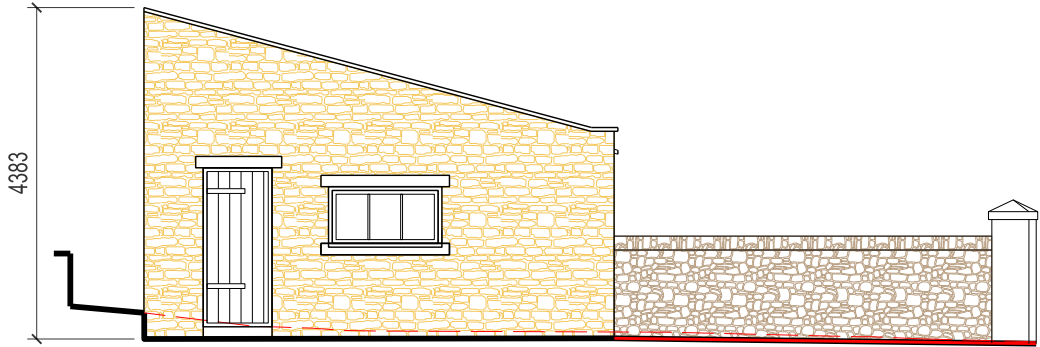

WEST (SIDE) ELEVATION

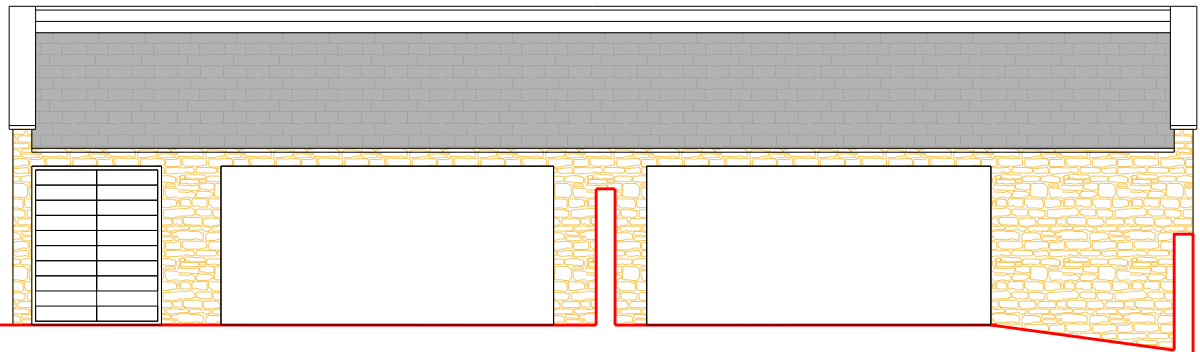

SOUTH (FRONT) ELEVATION

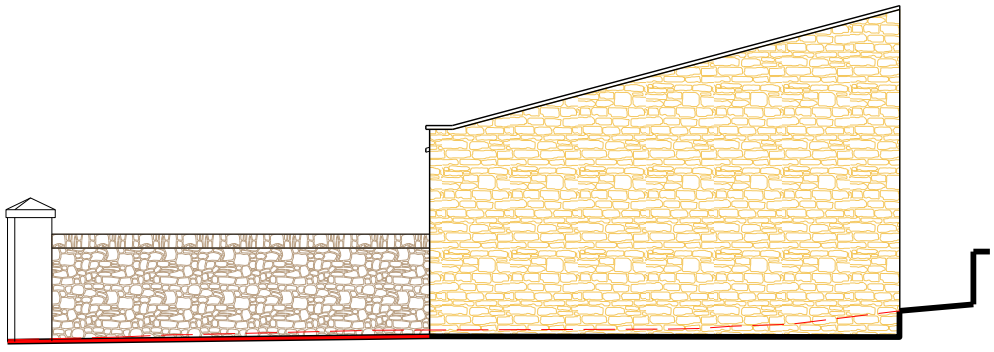

EAST (SIDE) ELEVATION

REV.A 221107	NOTES UPDATED	RSL
REV. DATE	NOTES	INIT.

CLIENT / PROJECT
J.BUCKLEY PROPERTIES
HOLLYMOUNT FARM
GREENMOUNT

DRAWING TITLE
PROPOSED CAR PORTS
FOR TYPE 1 & TYPE 4
PLANS AND ELEVATIONS

STATUS
PLANNING

DATE	DRAWN	SCALE @ A3
OCT 22	RSL	1:100
PROJECT NUMBER	PLAN / BUILD	TYPE
108	PLN	E
20	A	
Site Location Plans	L	GA Plans
Sections	S	Details
	P	Elevations
	D	Prefix: Colour
		C

HAWTHORN DESIGN PARTNERSHIP

HAWTHORN ESTATES LTD
LUMB, ROSSENDALE, BB4 9ND
T. 08453 900 444

E. design@hawthorn-estates.co.uk
www.hawthorn-estates.co.uk

