
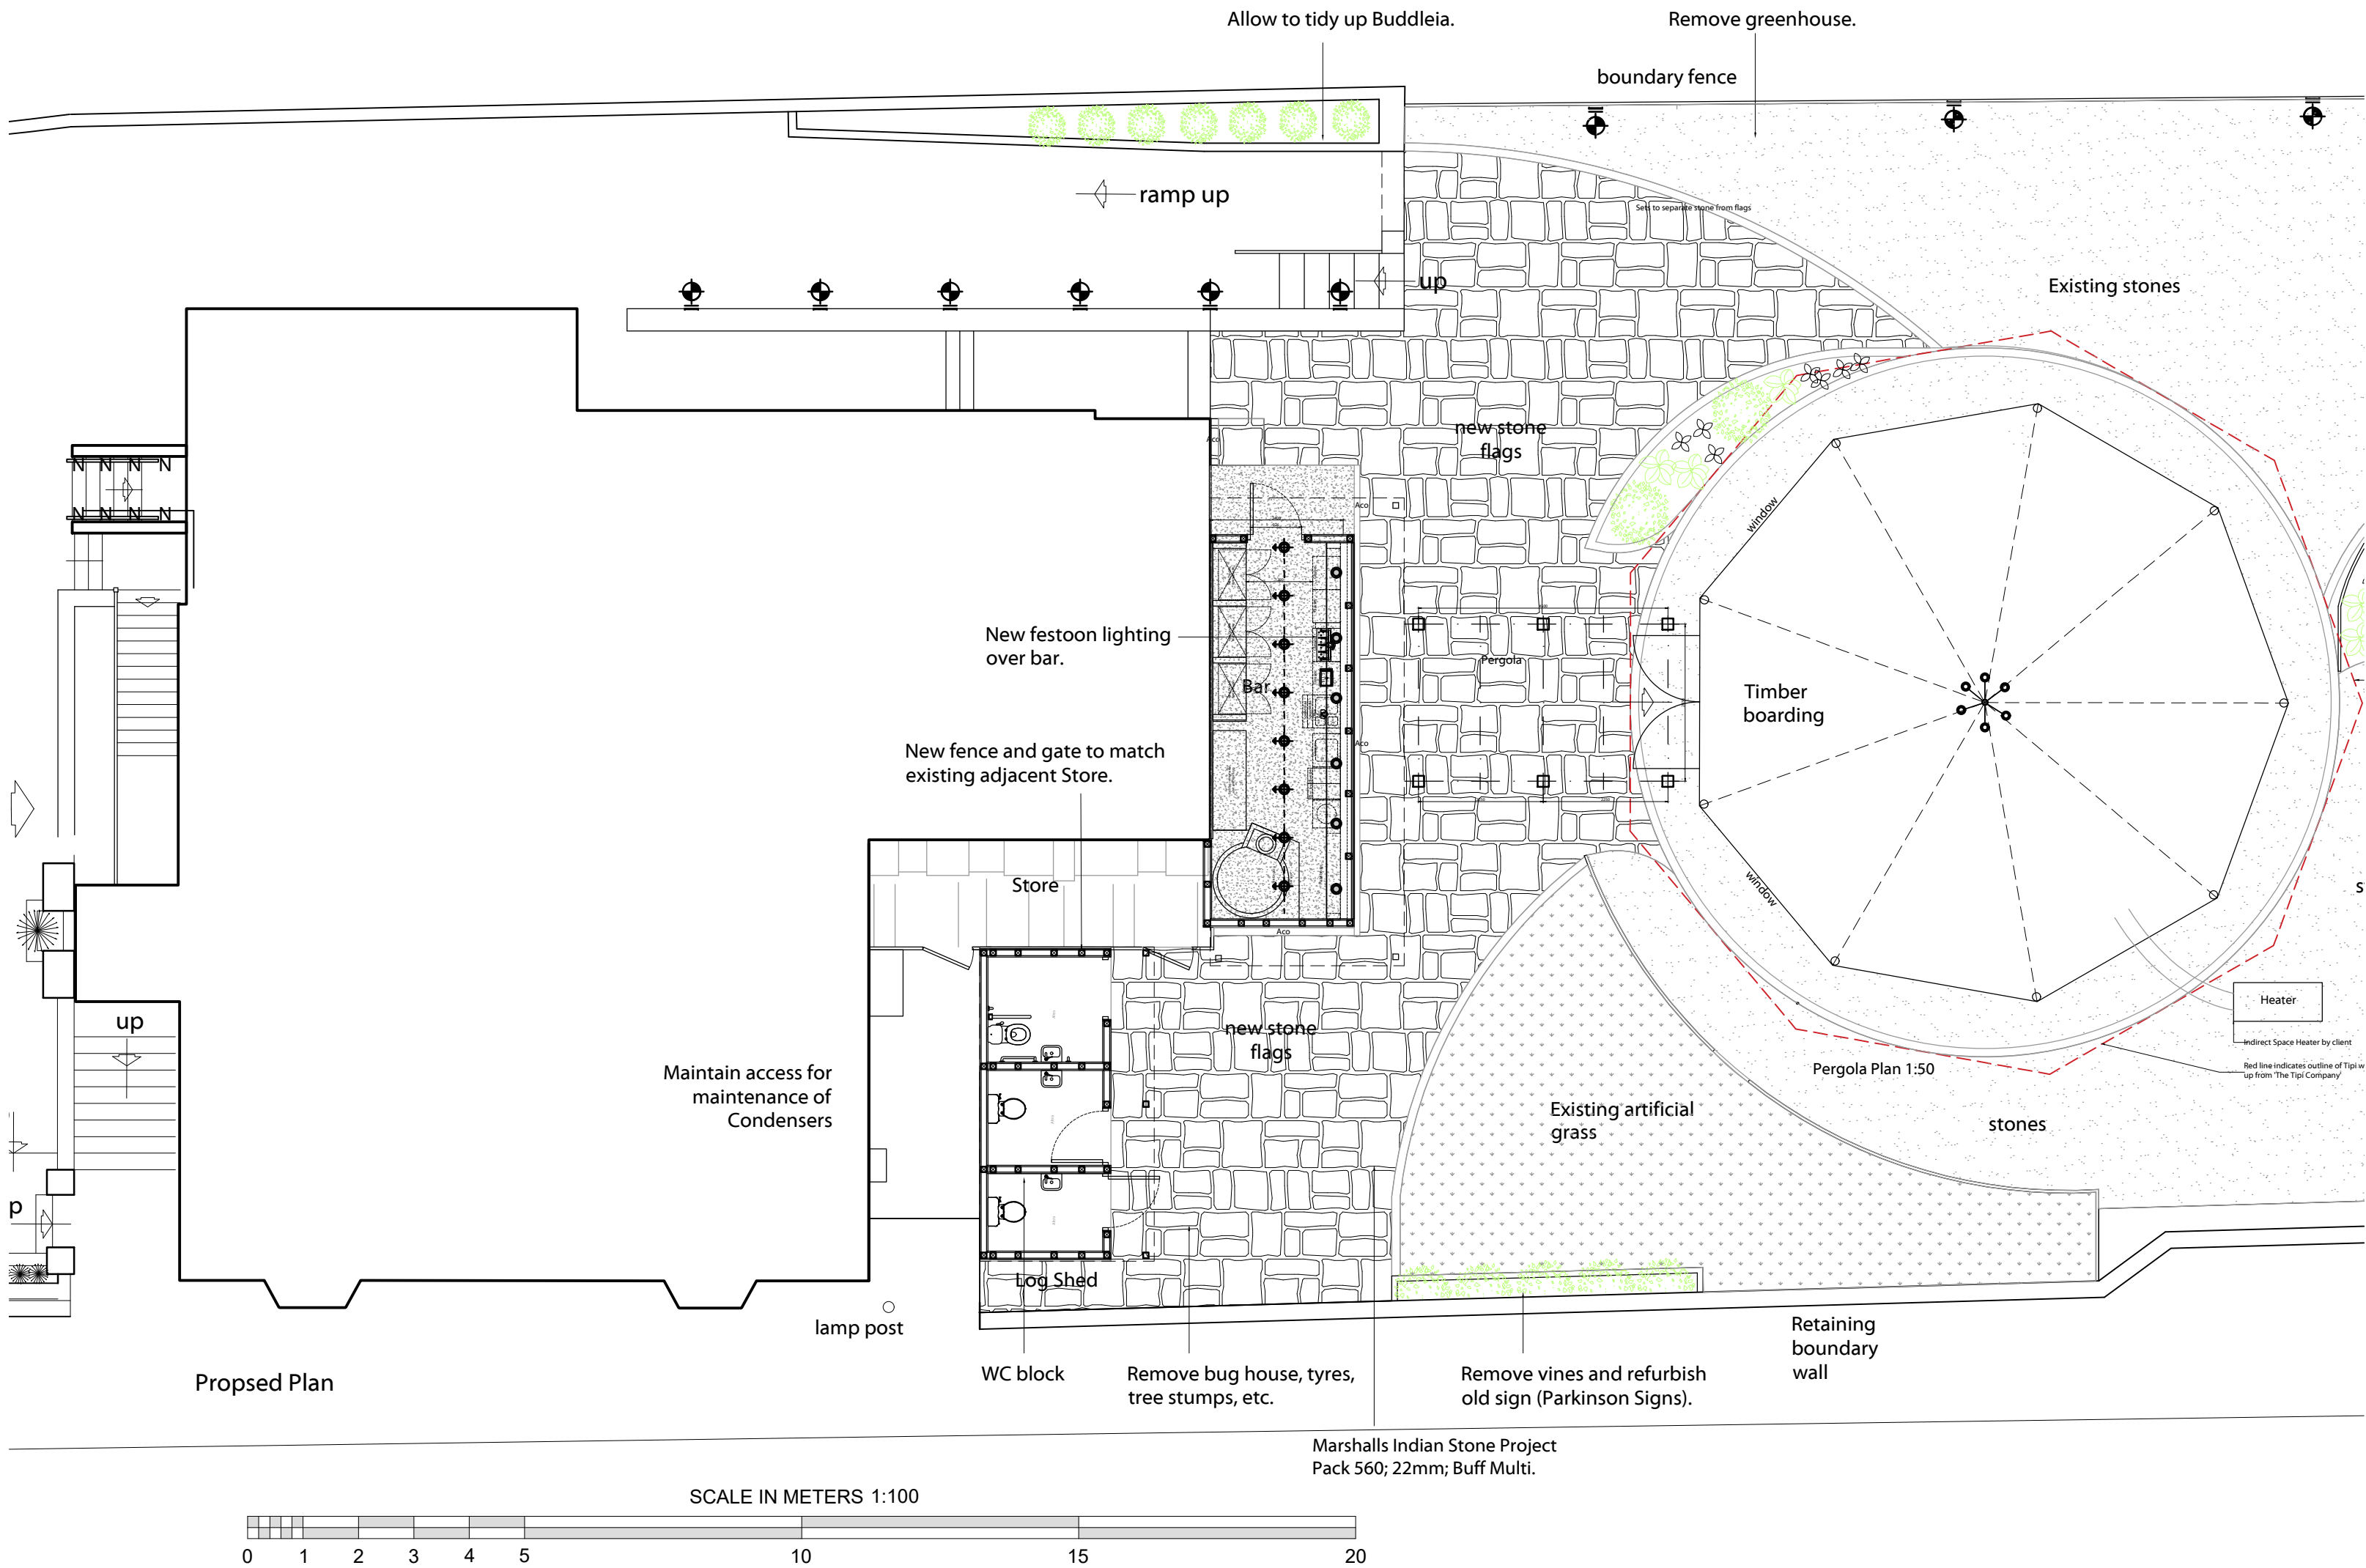


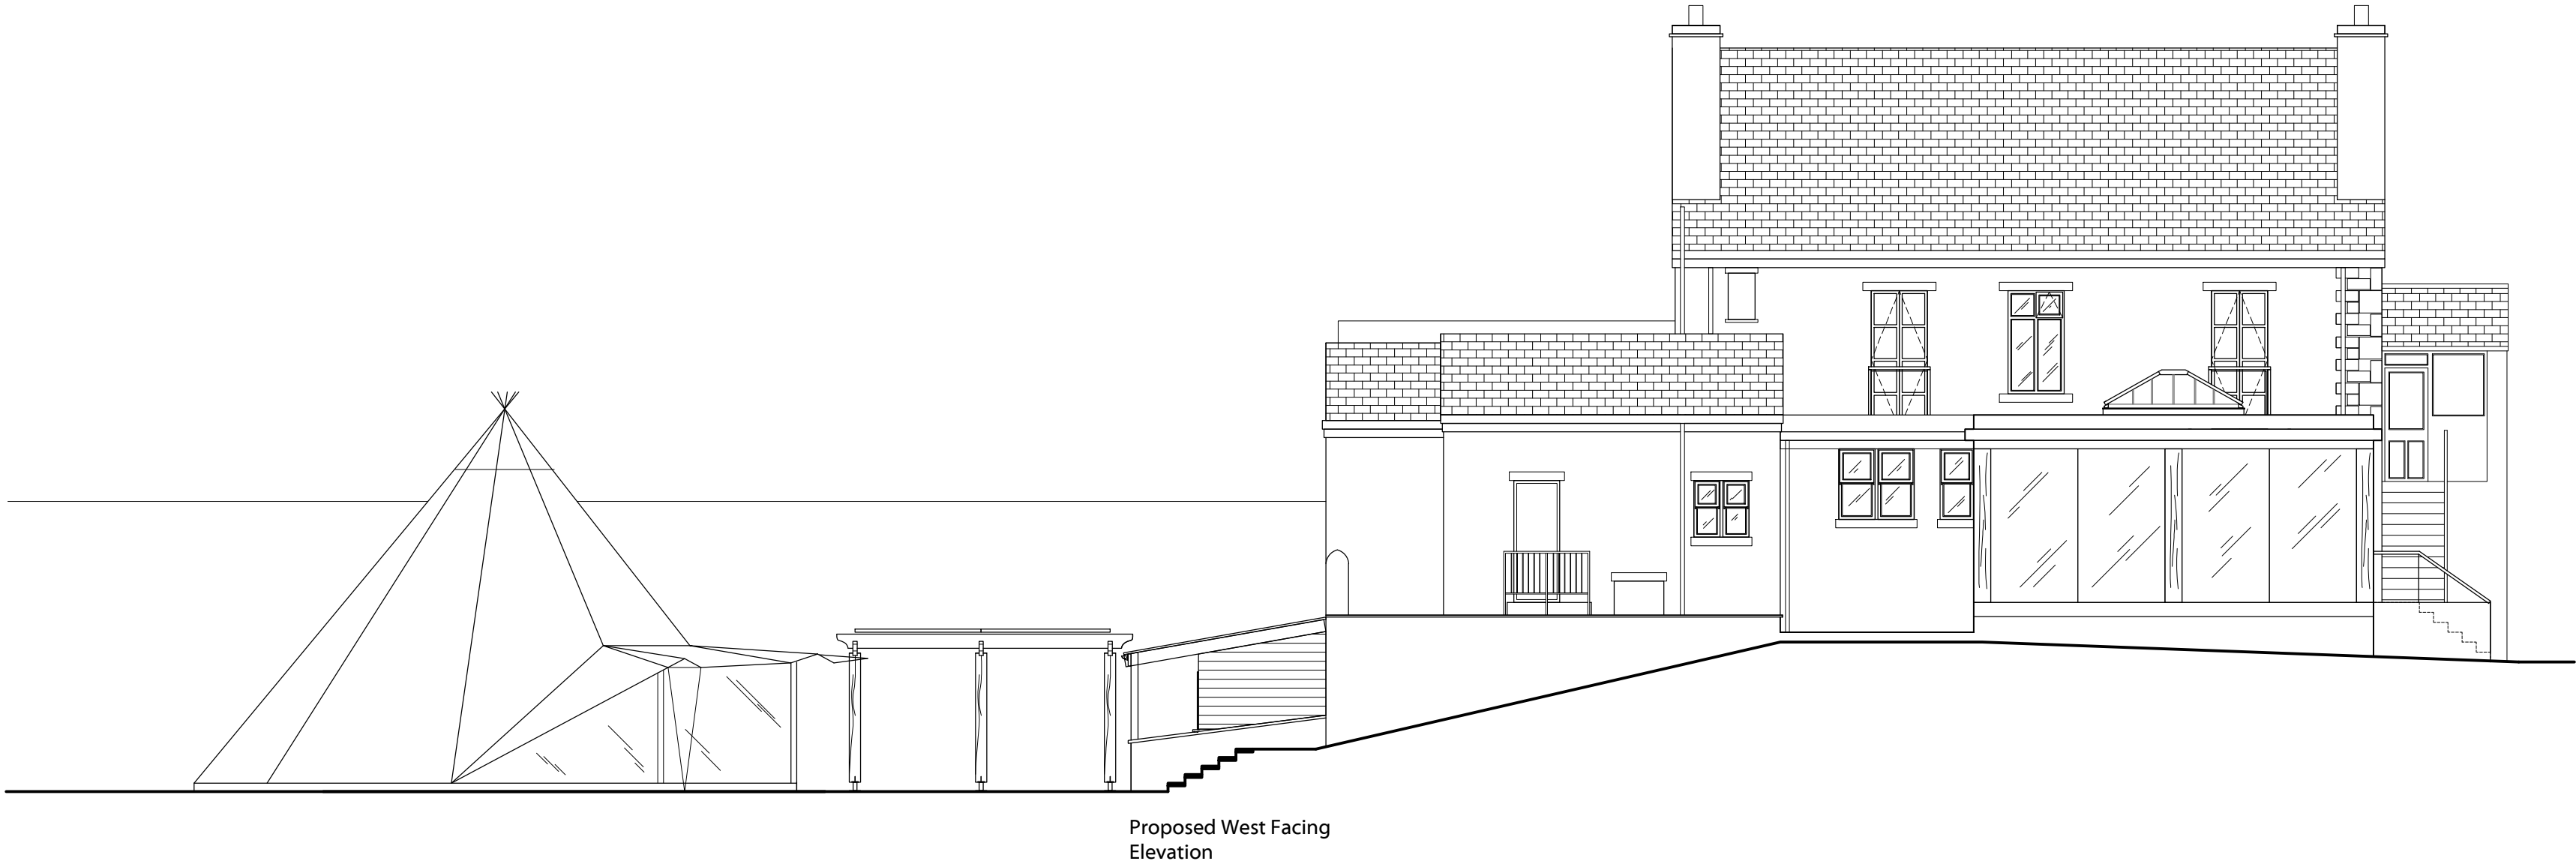

Rev:B	00.00.00
TITLE: Proposed Elevations	
PROJECT: Eagle & Child Ramsbottom	
CLIENT: Thwaites	
DRAWN BY:	SCALE: 1:100 @ A1
DATE: 18.07.24	DWG NO: 1539.04