

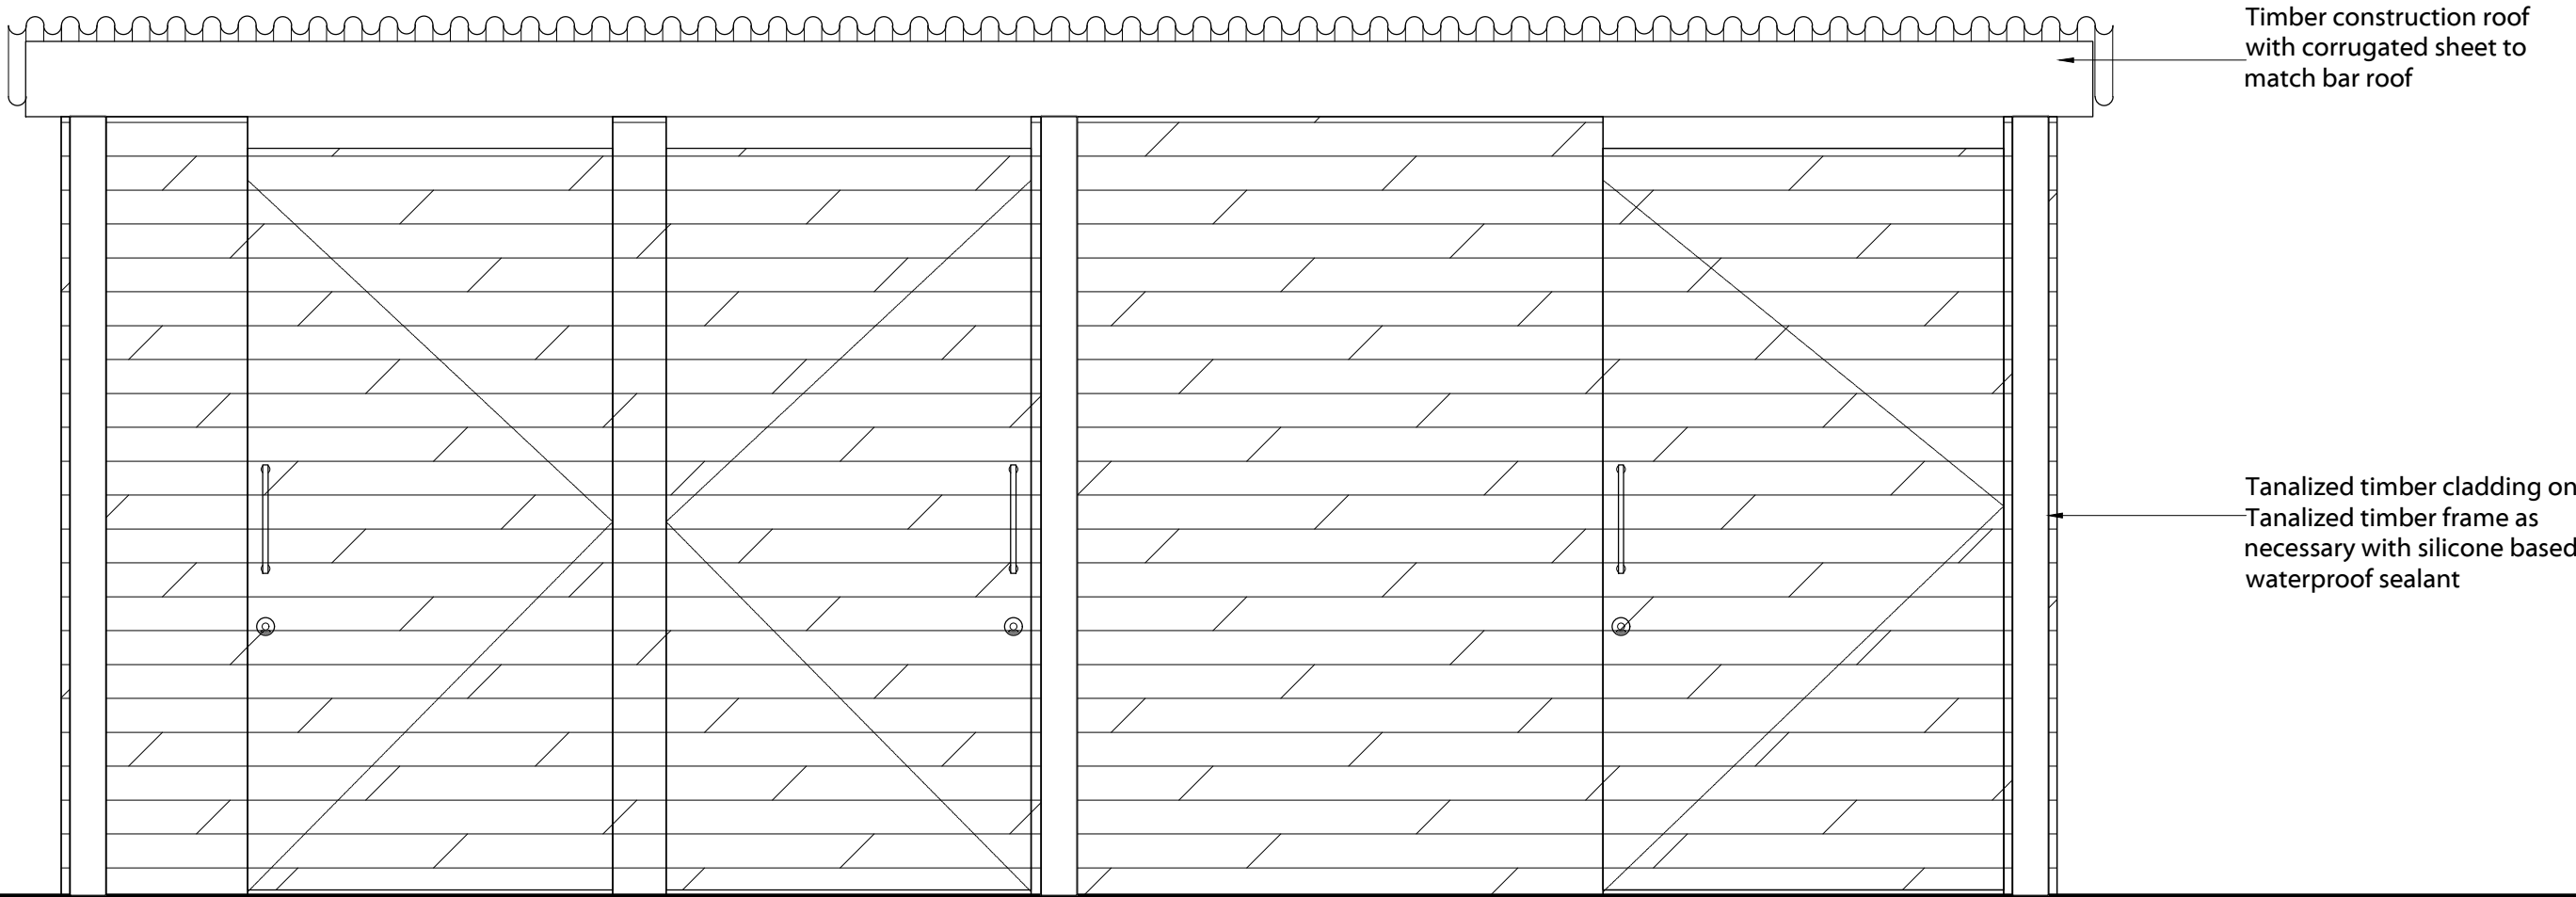


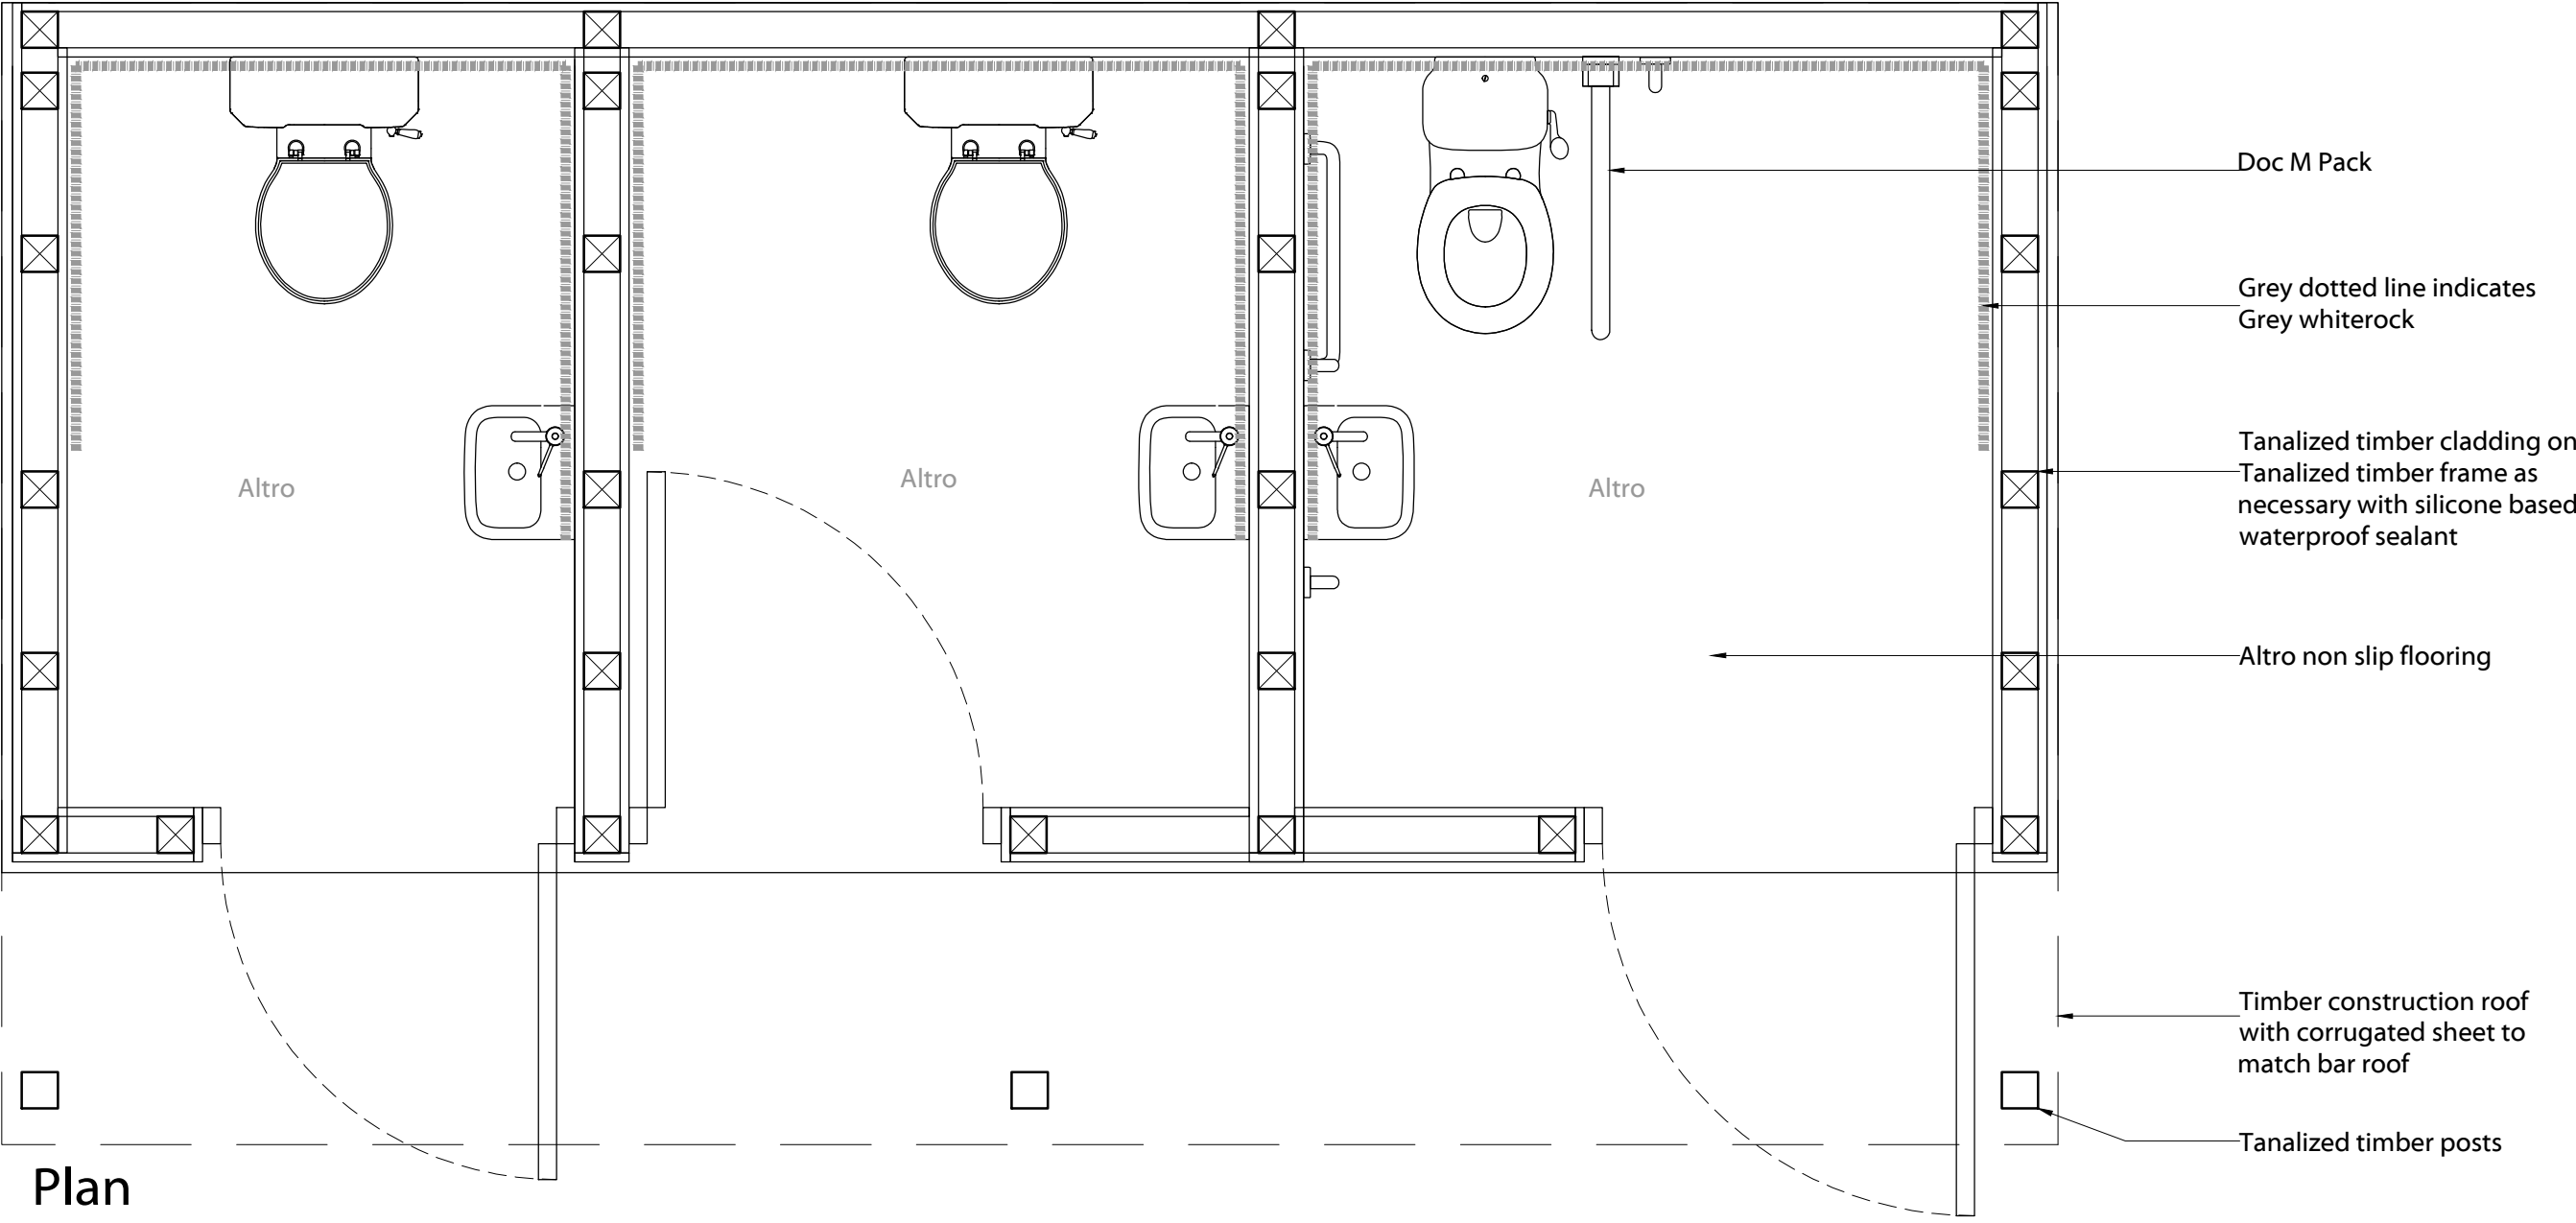

Front Elevation

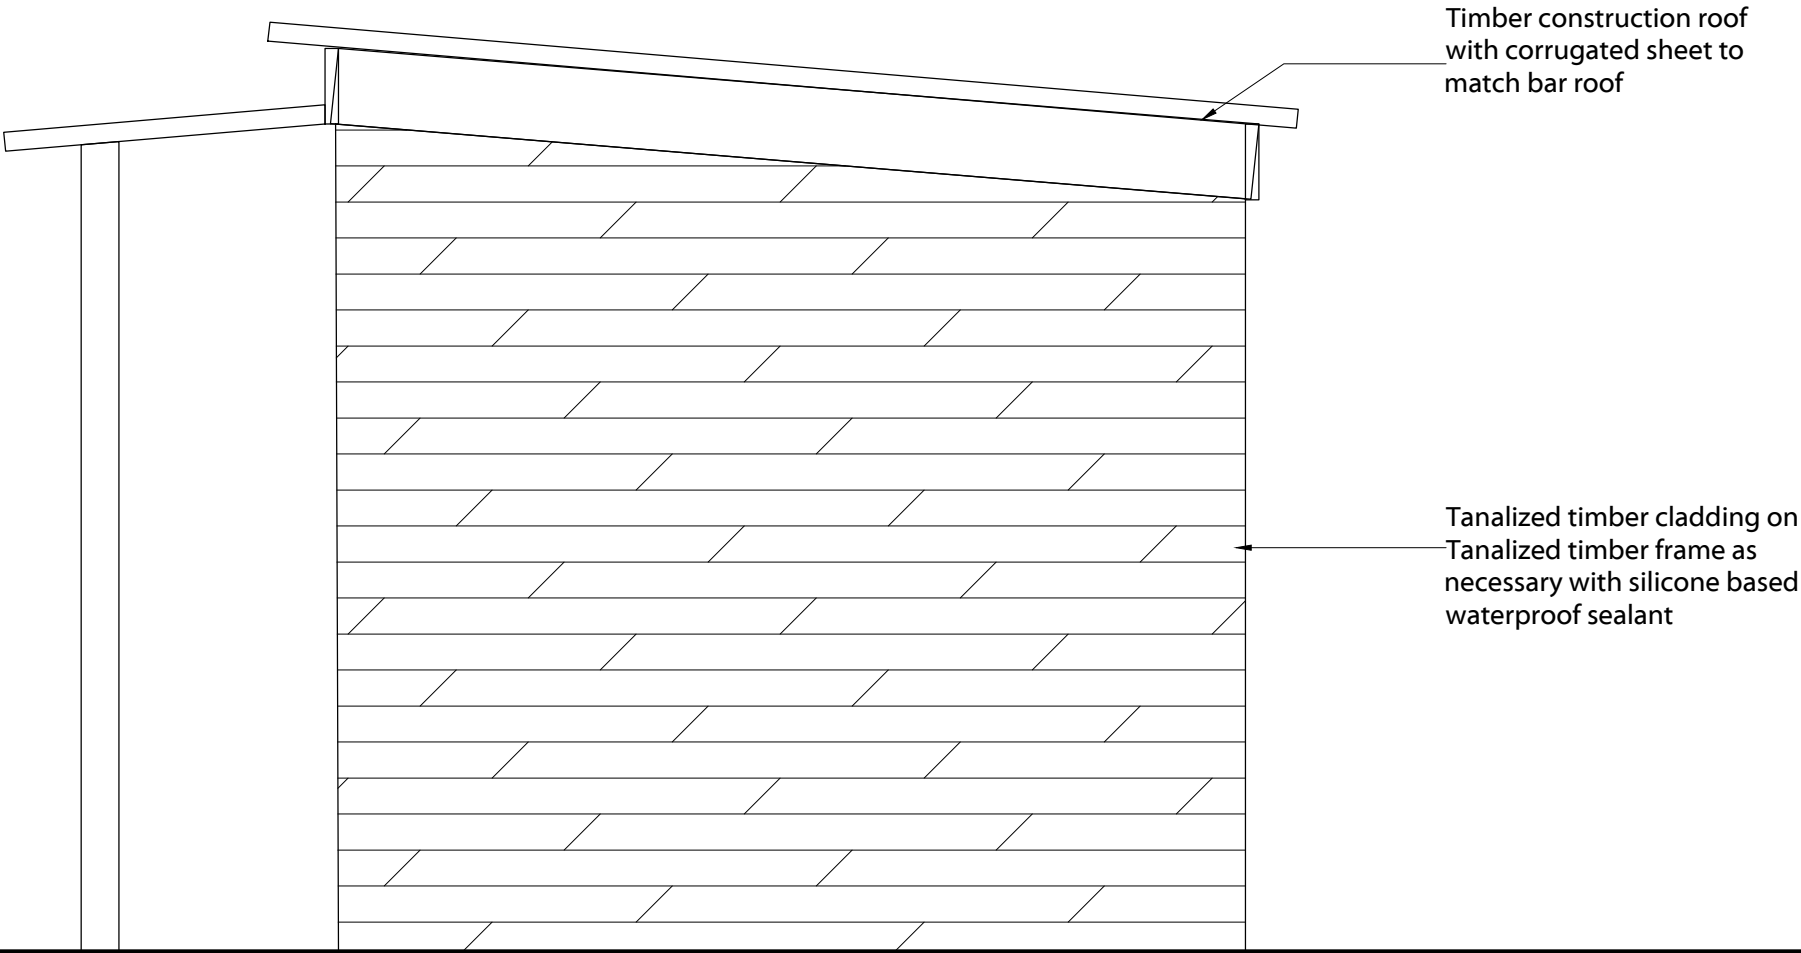

Side Elevation