


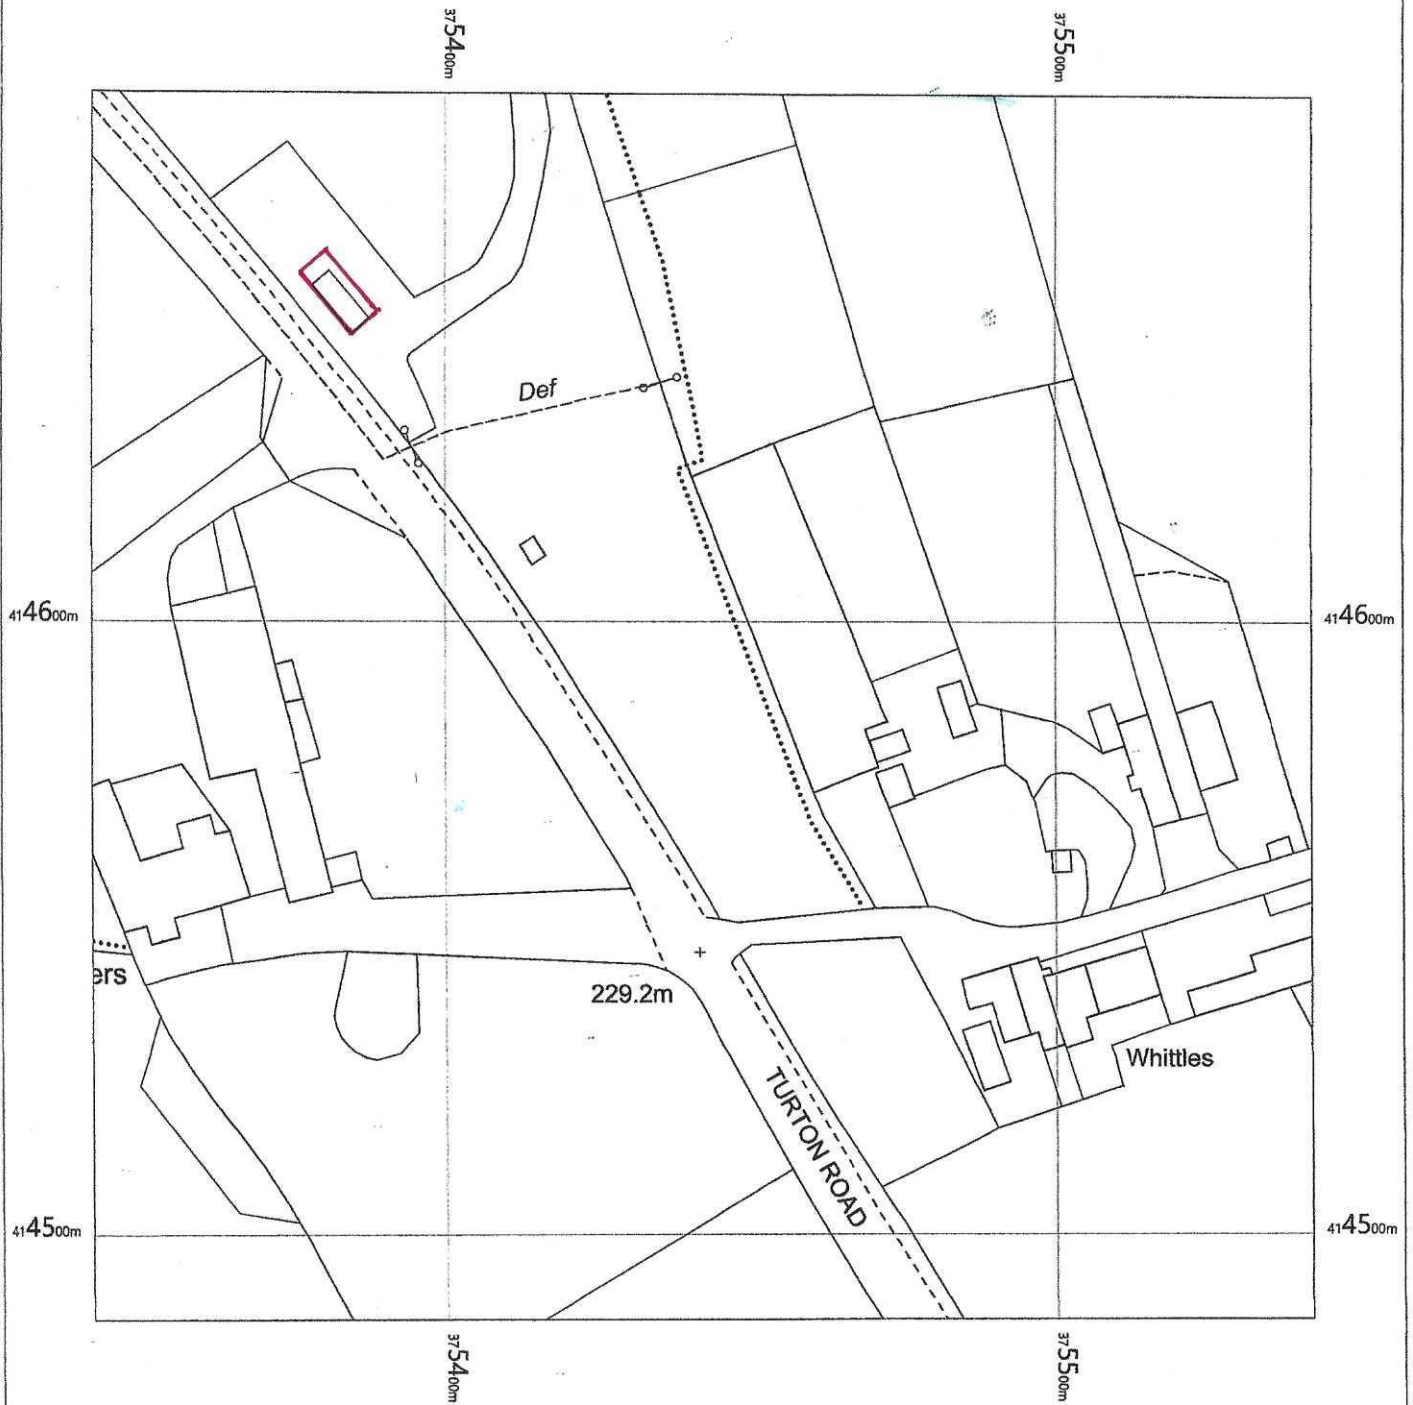



LOCATION PLAN

1 Whittles
Turton Road,
Tottingham,
Bury
BL8 3QQ

OS MasterMap 1250/2500/10000 scale
Friday, March 11, 2022, ID: MPMBW-01025398
www.blackwellmapping.co.uk

1:1250 scale print at A4, Centre: 375442 E, 414586 N

© Crown Copyright Ordnance Survey. Licence no. 100041041

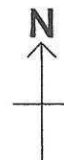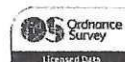

BLACKWELL'S
MAPPING SERVICES
PERSONAL & PROFESSIONAL MAPPING
www.blackwellmapping.co.uk

TEL: 0800 151 2612
maps@blackwell.co.uk