


508 Bolton Rd, Bury, BL8 2DU

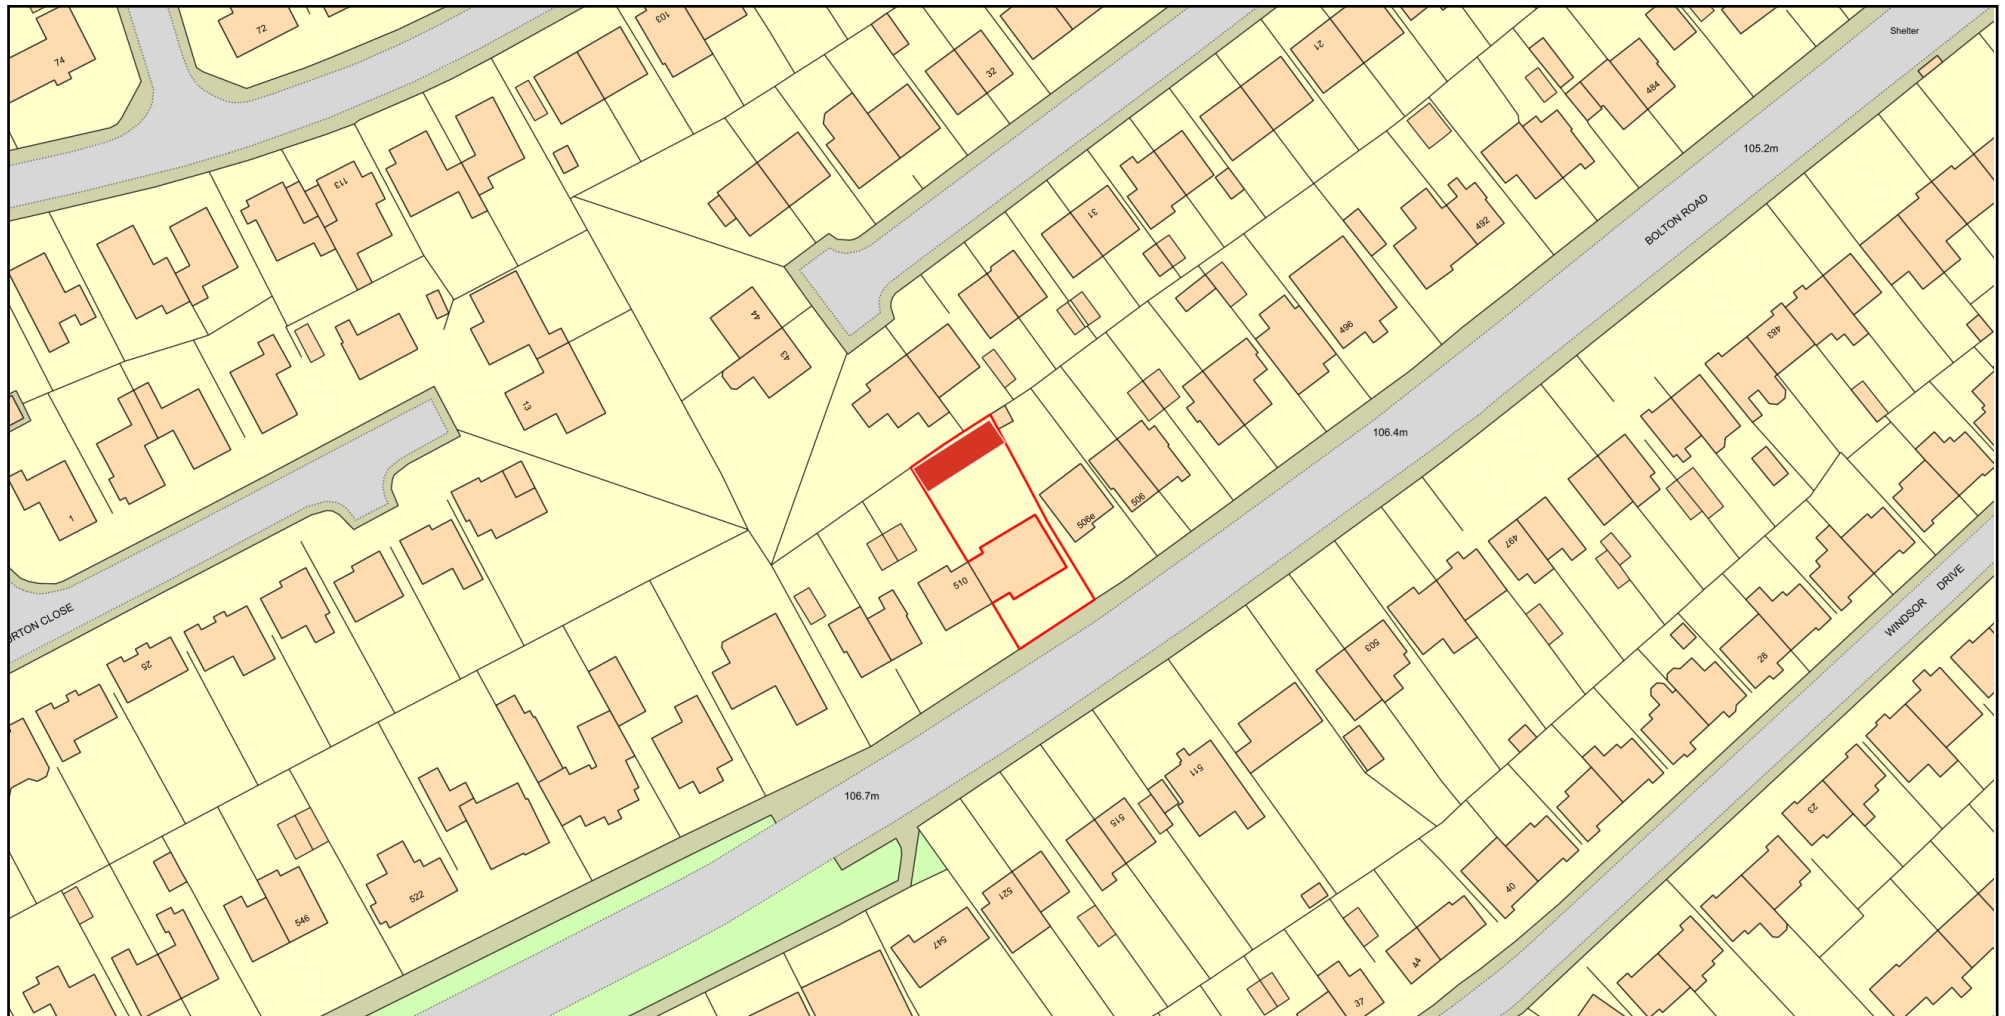

Plan Produced for: Bury Building control

Date Produced: 16 Aug 2023

Plan Reference Number: TQRQM23228231010387

Scale: 1:1250 @ A4

© Crown copyright and database rights 2023 OS 100042766