


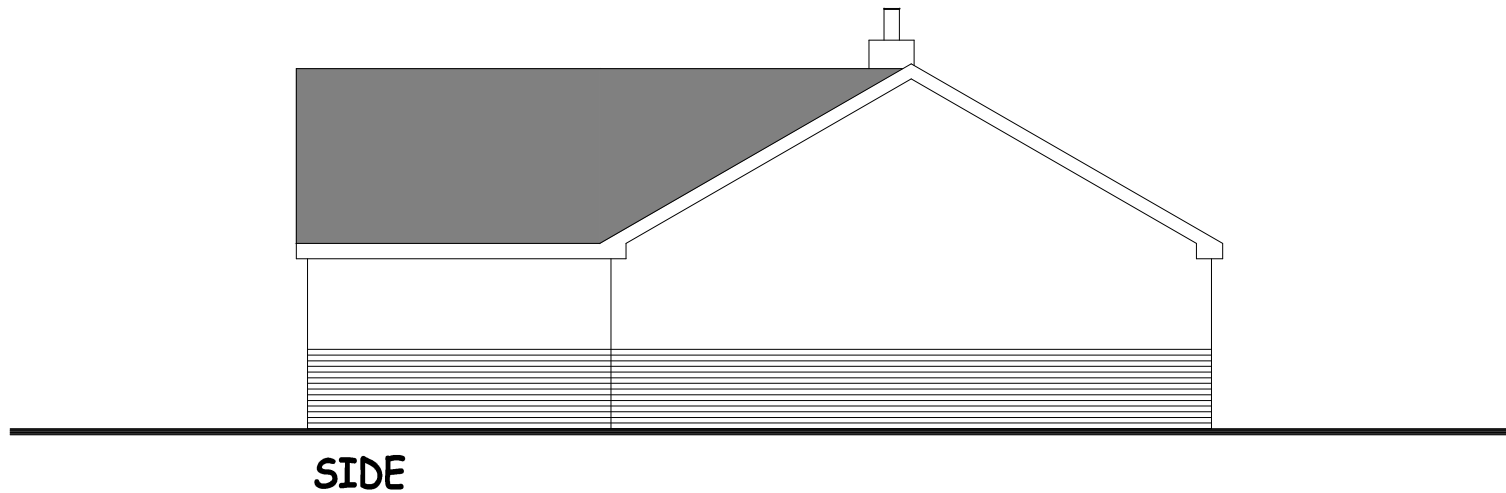

NEW HALL ROAD, BURY	PLANNING DRAWING	1 : 100	REV:
ELEVATIONS		AUG 2022	DRG. No. NHR/02