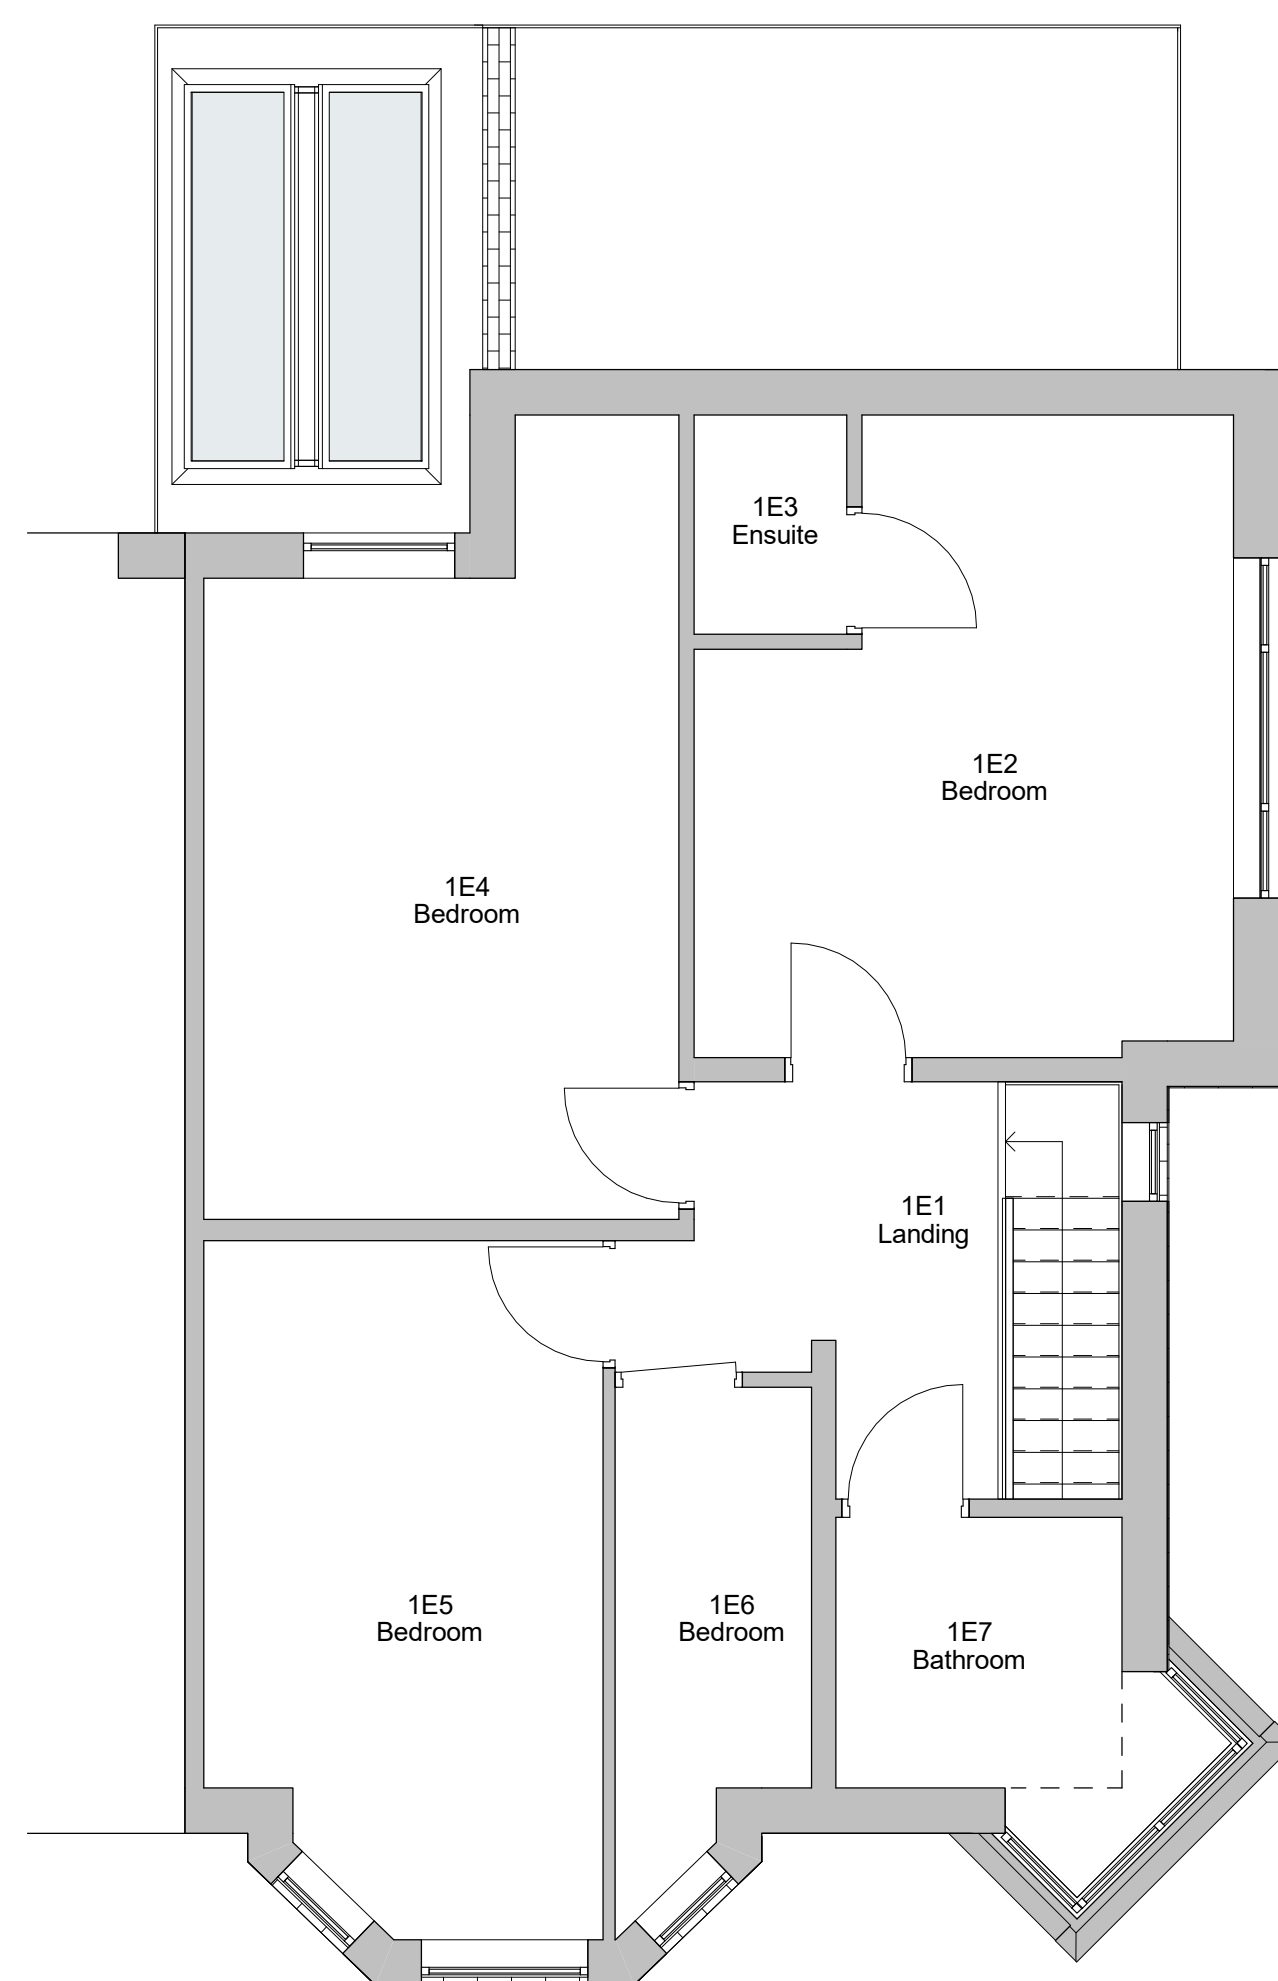
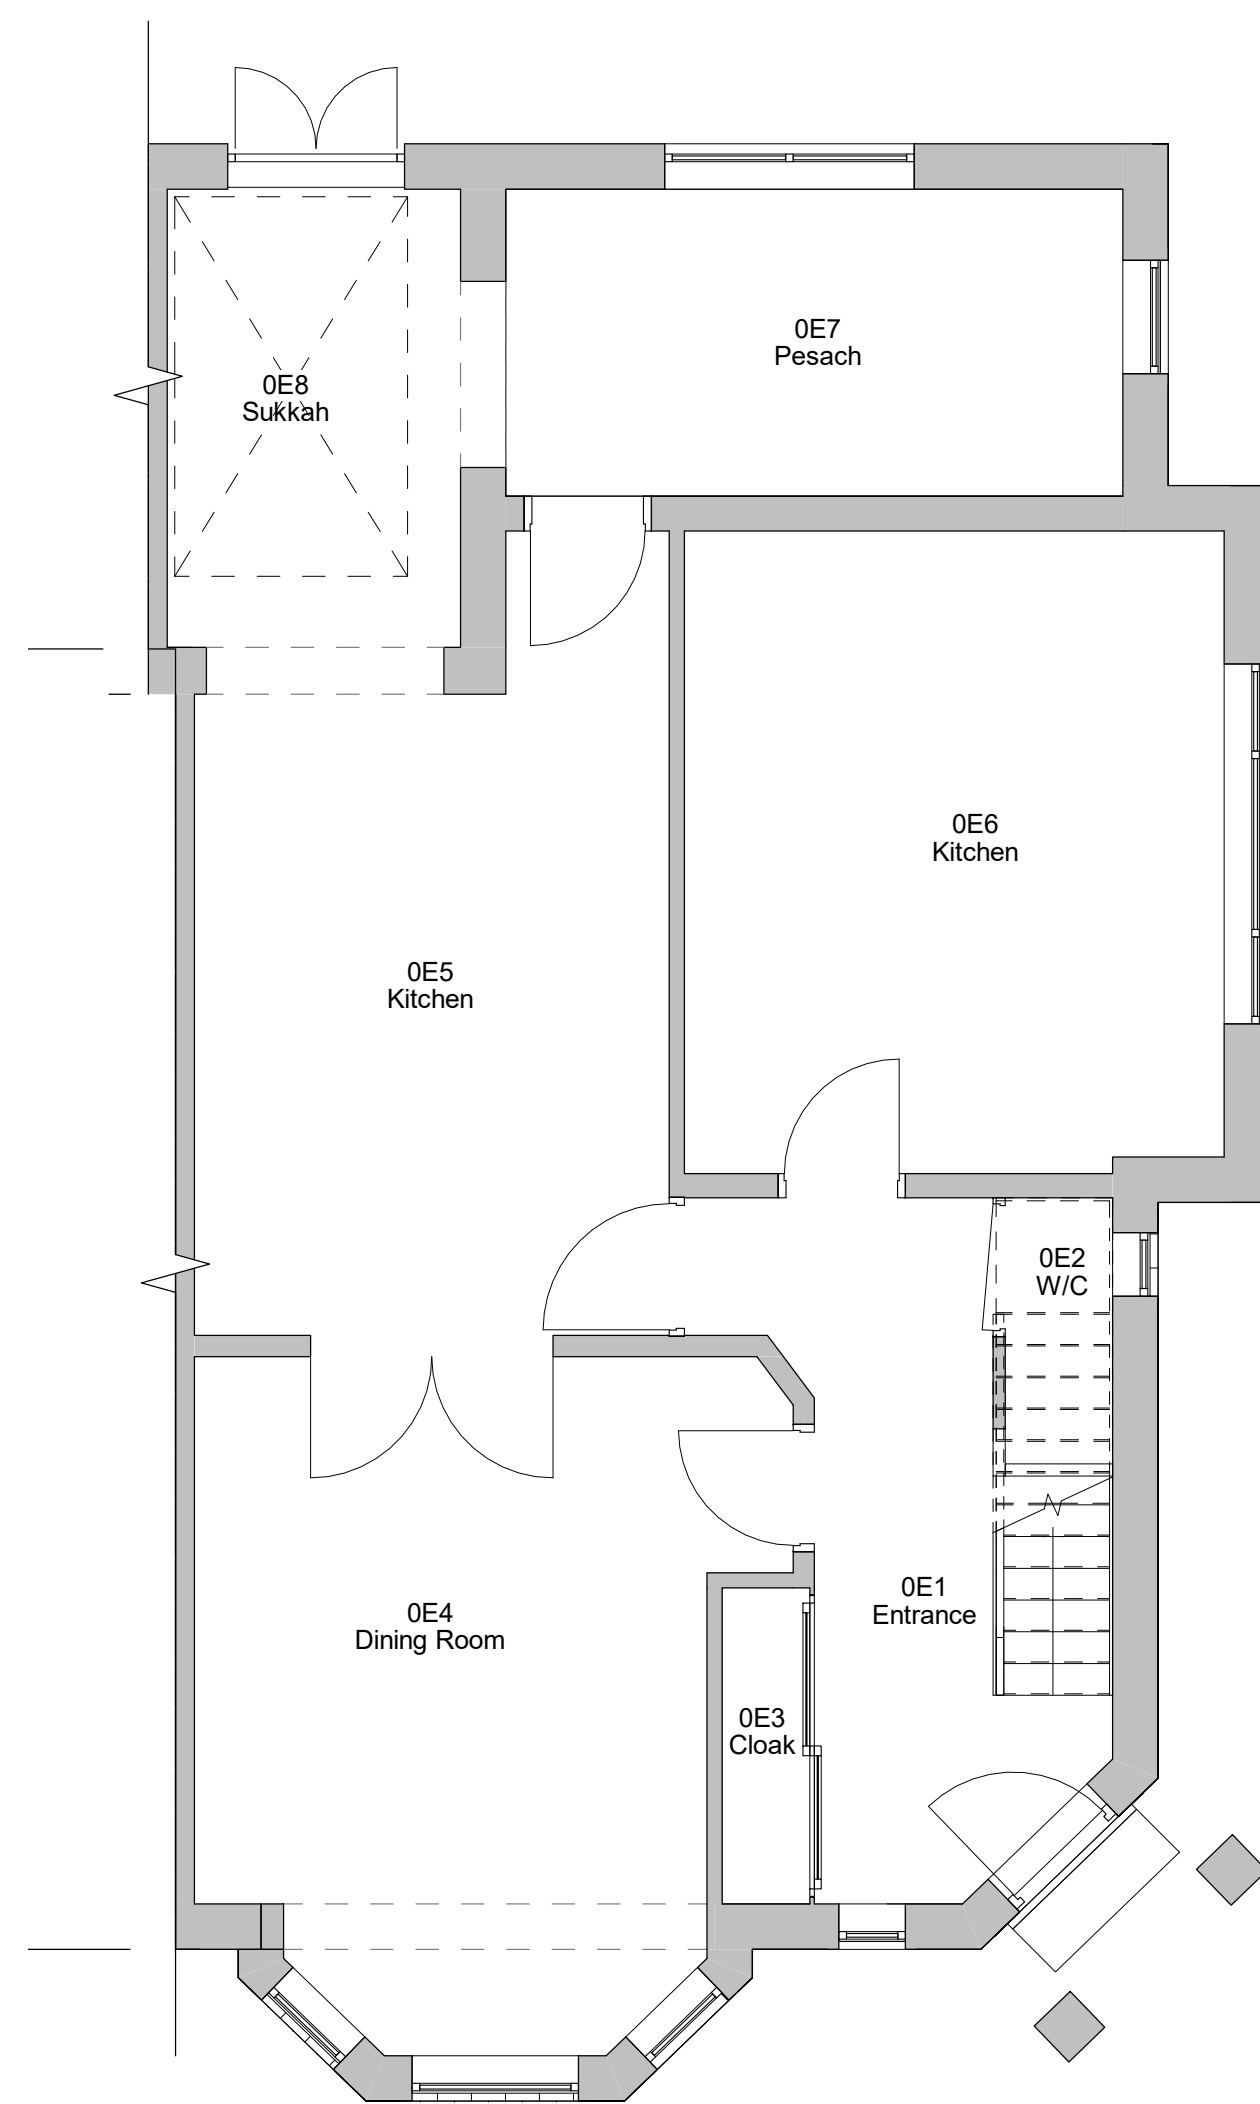
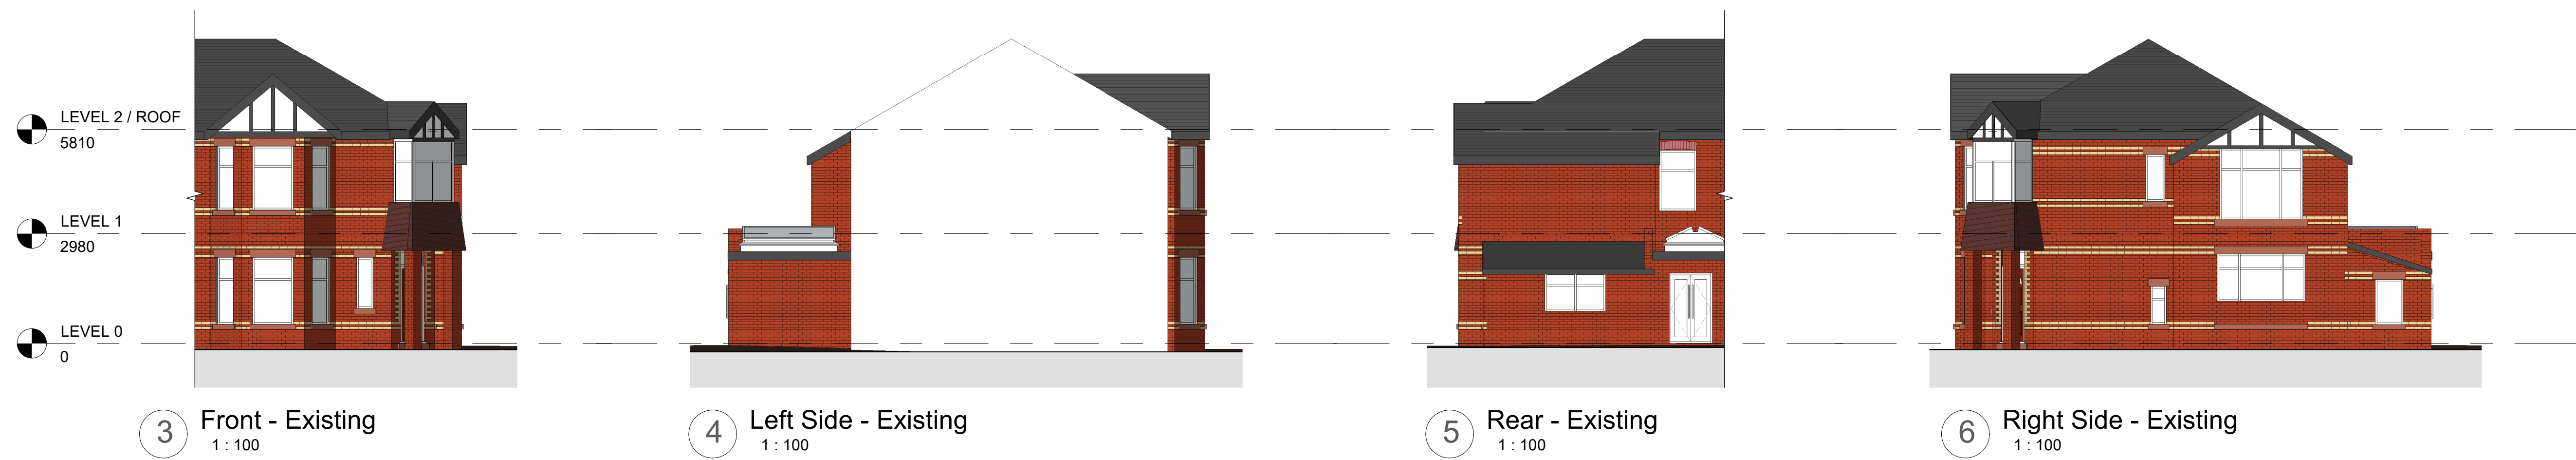


No.	Description	Date
PROJECT	69 Richmond Avenue	
TITLE	Existing Plans and Elevations	
CLIENT	Jacobs	
STATUS	DESIGN	
DRAWN BY	DATE	SCALE (@ A1)
TP	09/08/2021	As indicated
PROJECT NUMBER	DRAWING NUMBER	REV
GSS21064	002	
www.goldsketch.co.uk info@goldsketch.co.uk 0161 792 9595		
NOTES © COPYRIGHT - ALL RIGHTS RESERVED. THIS DRAWING IS NOT TO BE REPRODUCED WITHOUT PRIOR WRITTEN CONSENT. DRAWING TO BE USED FOR THE STATUS INDICATED ONLY. ALL DIMENSIONS AND SETTING OUT SHALL AS CHECKED AND CONFIRMED ON SITE. ANY DISCREPANCIES TO BE REPORTED TO THE DRAWING OFFICE IMMEDIATELY. THE CONTRACTOR SHALL BE RESPONSIBLE FOR ALL DIMENSIONS AND MATERIALS TO BE IN ACCORDANCE WITH THE LEGISLATION, BUILDING CODES OF PRACTICE AND BRITISH STANDARDS. ALL DIMENSIONS ON THIS DRAWING ARE IN MILLIMETRES (UNLESS OTHERWISE STATED)		