


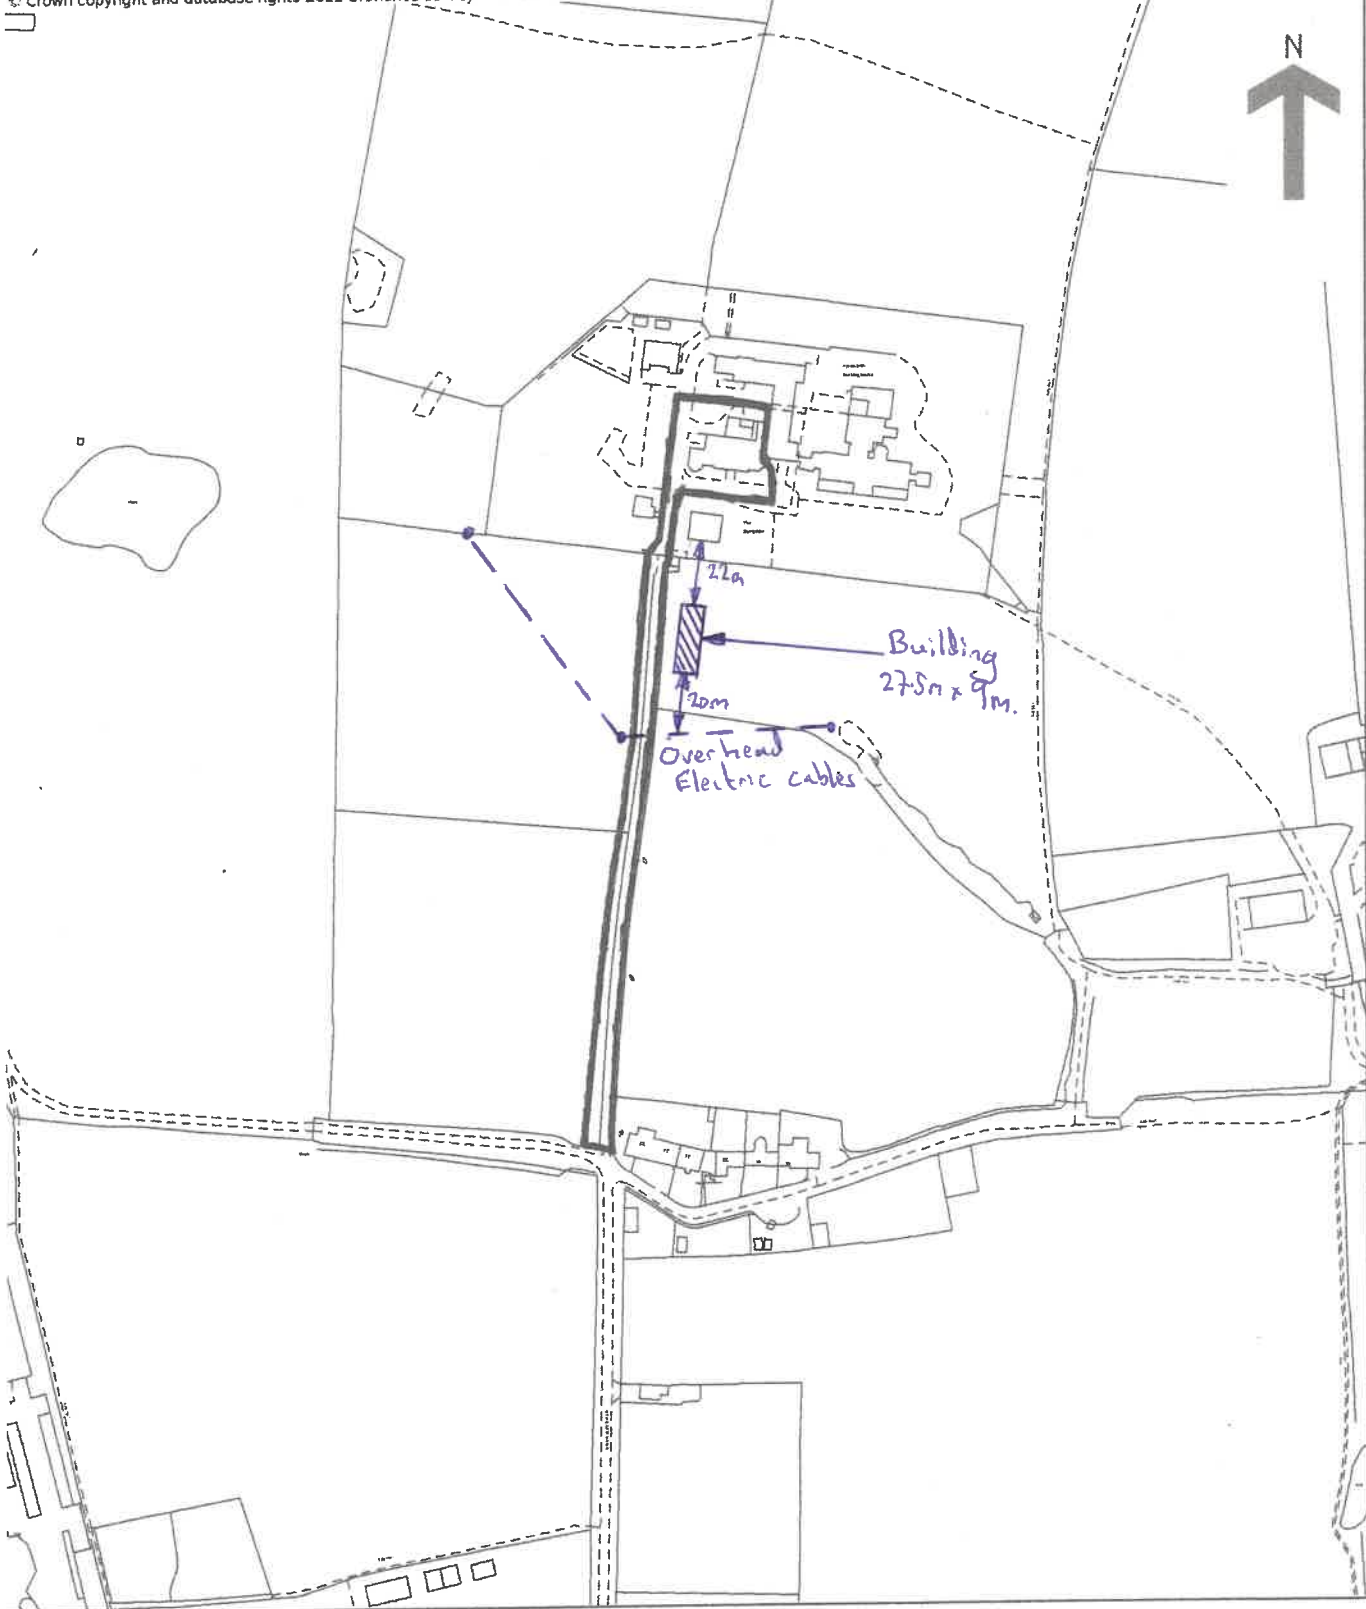

© Crown copyright and database rights 2021 Ordnance Survey 100026316. You are not permitted to copy, sub-license, distribute or sell any of this data to third parties in any form.



Prior approval N^o 70163.

Bungalow garden.

Track
into field.

22m to Bungalow

27.5m.

9m

20m

Overhead Electricity Cables

Revised site block plan 7/11/23
70163

Former
Nursing home drive.