



1:200

4m

0


4m

8m

12m

16m

20m

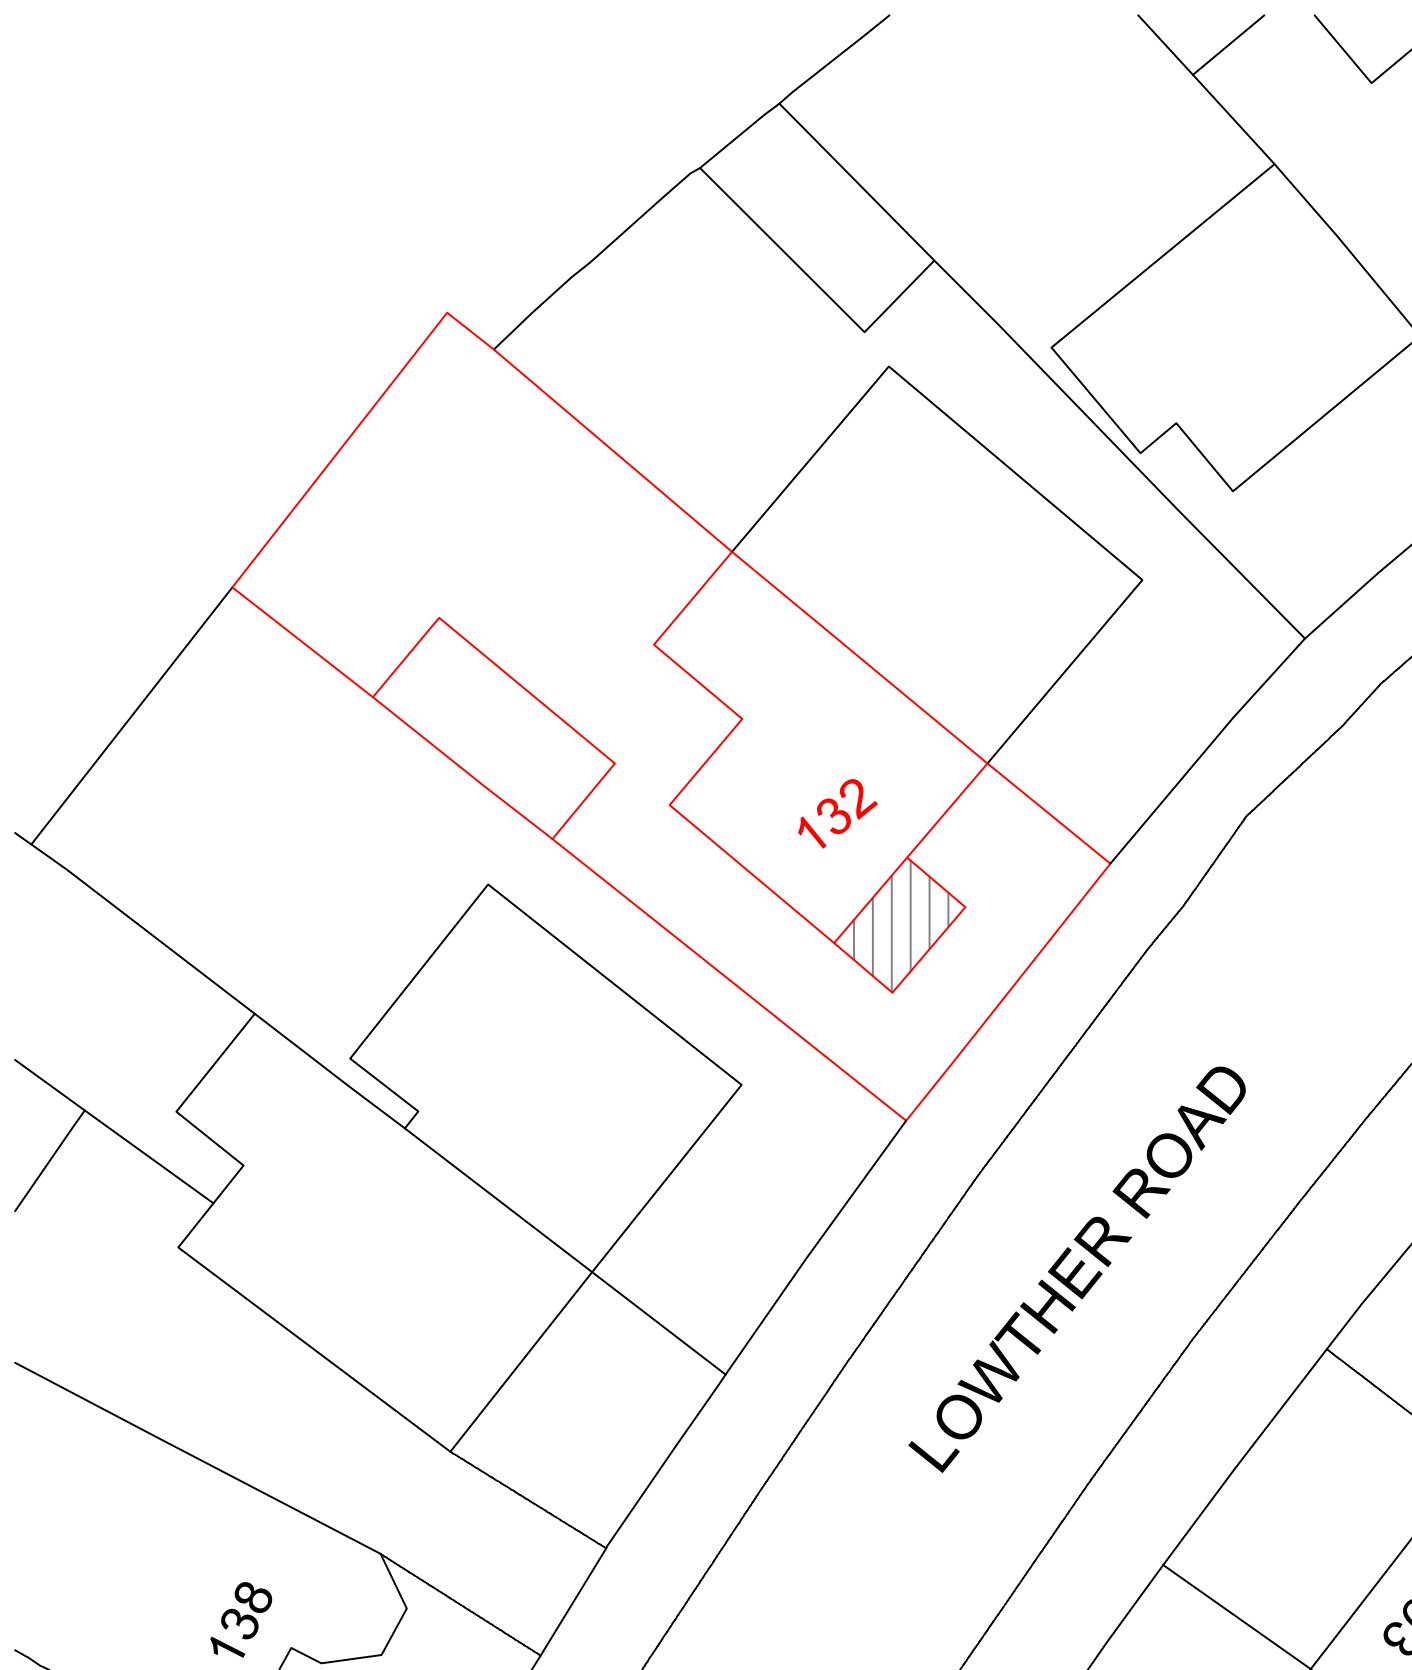

BLOCK PLAN

132 LOWTHER ROAD, BURY, M25 9QP

SCALE — 1:200