


PROPOSED CANOPY

EXISTING & PROPOSED WASTE STORAGE

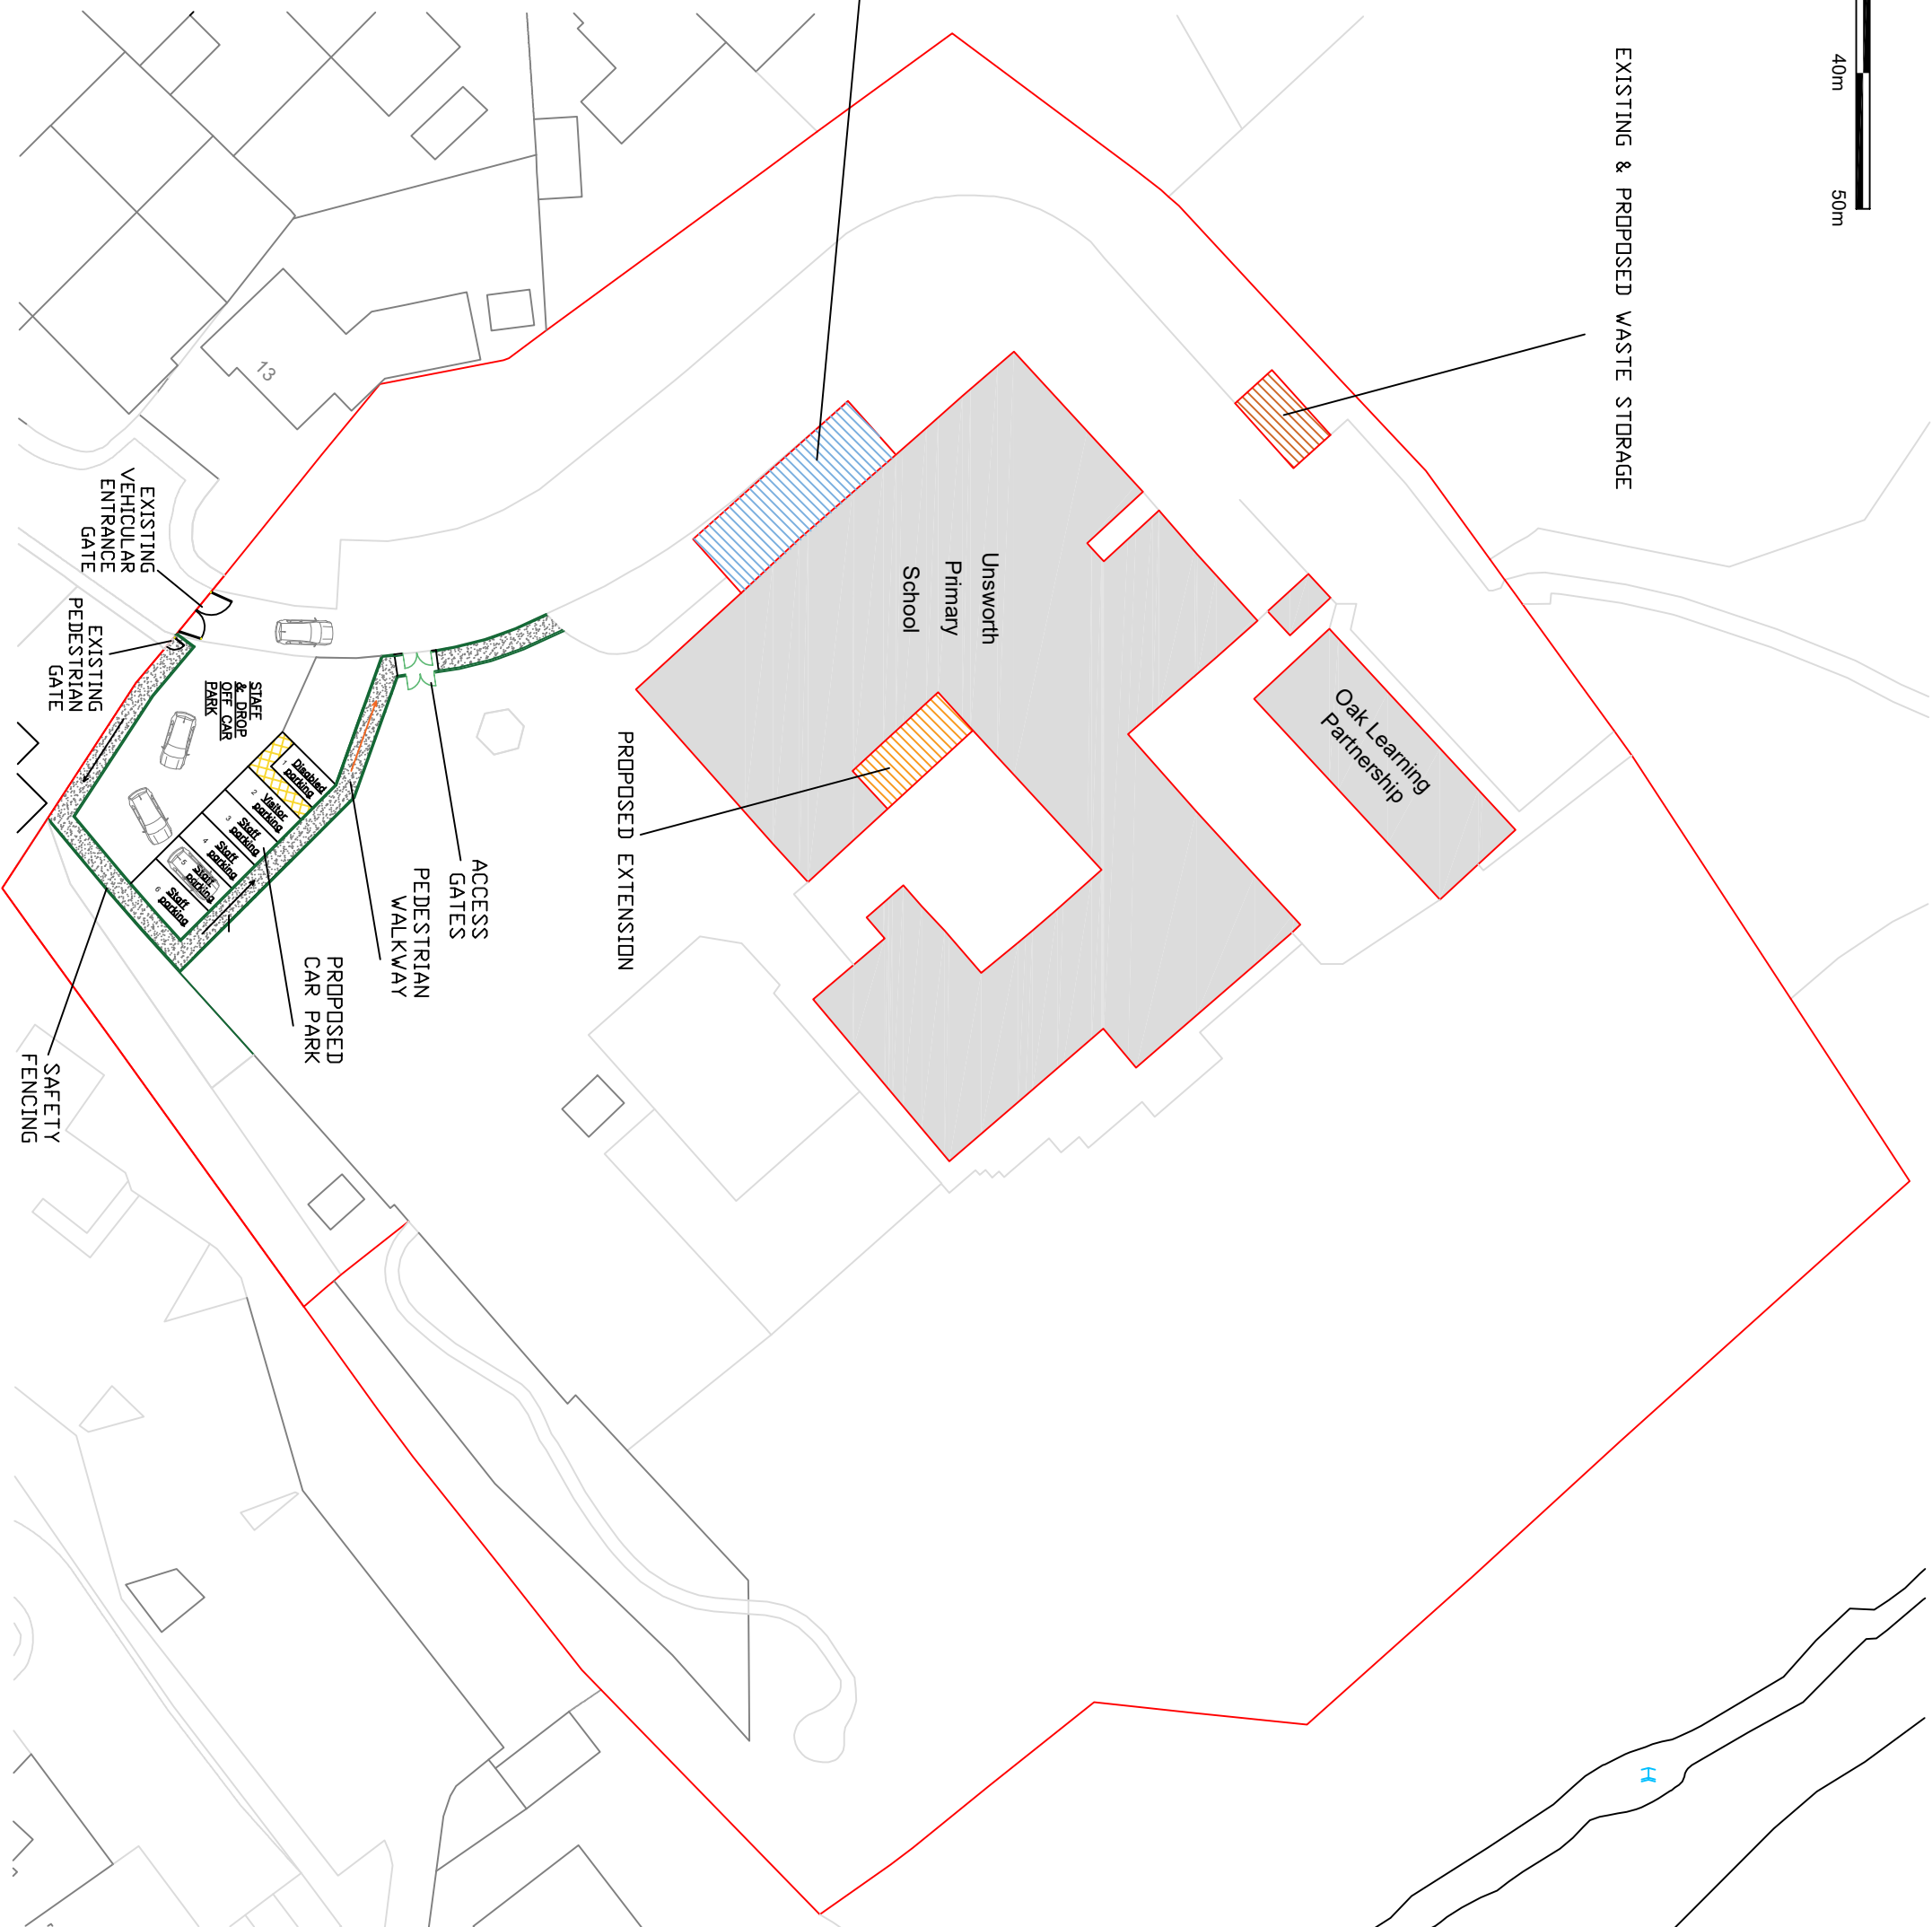

BLOCK PLAN

Unsworth Primary School, BL9 8LY

SCALE – 1:500

