


DISCLAIMER:

- THIS DRAWING IS FOR **PLANNING** PURPOSES ONLY. IT IS NOT INTENDED TO BE USED FOR CONSTRUCTION PURPOSES. WHILST ALL REASONABLE EFFORTS ARE USED TO ENSURE DRAWINGS ARE ACCURATE, NO RESPONSIBILITY OR LIABILITY FOR ANY RELIANCE PLACED ON, OR USE MADE OF, THIS PLAN BY ANYONE FOR PURPOSES OTHER THAN THOSE STATED ABOVE.
- © THE COPYRIGHT OF THIS DRAWING IS HELD BY **AD DESIGN** AND NO REPRODUCTION IS ALLOWED IN ANY WAY WITHOUT PRIOR PERMISSION.

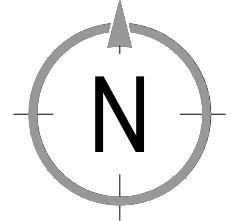

- Site boundary/area 250m²
- Proposed extension
- Denotes mix of small-medium sized trees and hedging




0 5 10 15 25 50 m




SCALE BAR 1:1250


LOCATION PLAN @ 1:1250

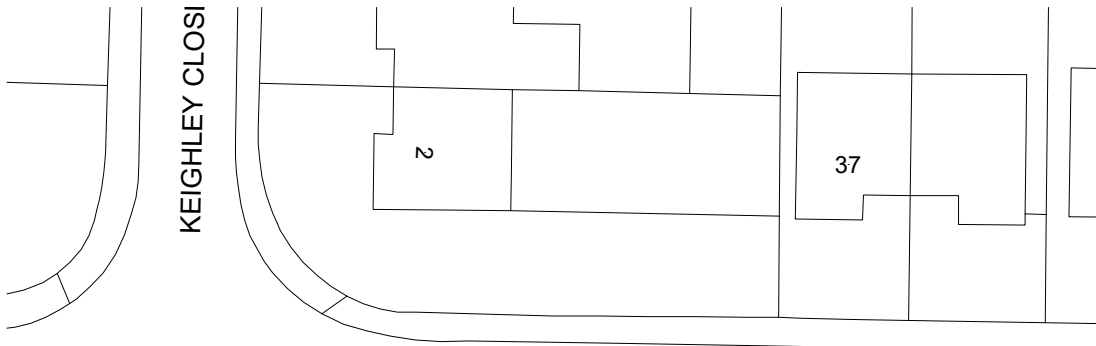

HASLAM HEY CLOSE

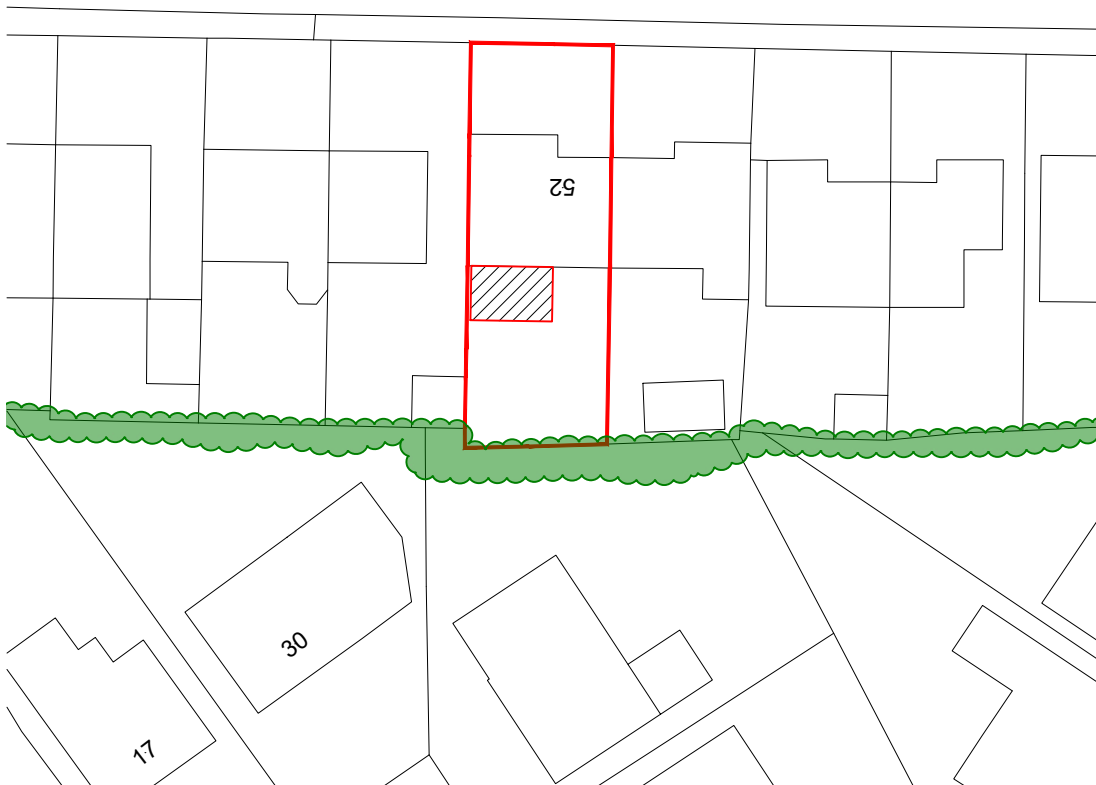

0 2.5 5 10 15 25 m

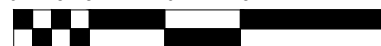

SCALE BAR 1:500

BLOCK PLAN @ 1:500

Rev. Description Ini. Date

Drawing Status:
PLANNING

Project:
**RESIDENTIAL
SINGLE STOREY REAR EXTENSION**

Drawing Title:
**BLOCK & LOCATION PLAN
EXISTING & PROPOSED**

Client Information
**MR TOM MURPHY
52 HASLAM HEY CLOSE
BURY
GREATER MANCHESTER
BL8 2LB**

Drg No.: 24-190-PL-01 Sheet Size:

Rev: -

Drawn: APD

Chk'd: APD

Date: 23.01.25

Scale: 1:500 / 1250

A4

Company Information
AD DESIGN
5 Wessex Close, Standish, Wigan, Gr. Manchester, WN1 2TJ
T: 07709 492694 E: info@ad-design.co.uk W: ad-design.co.uk