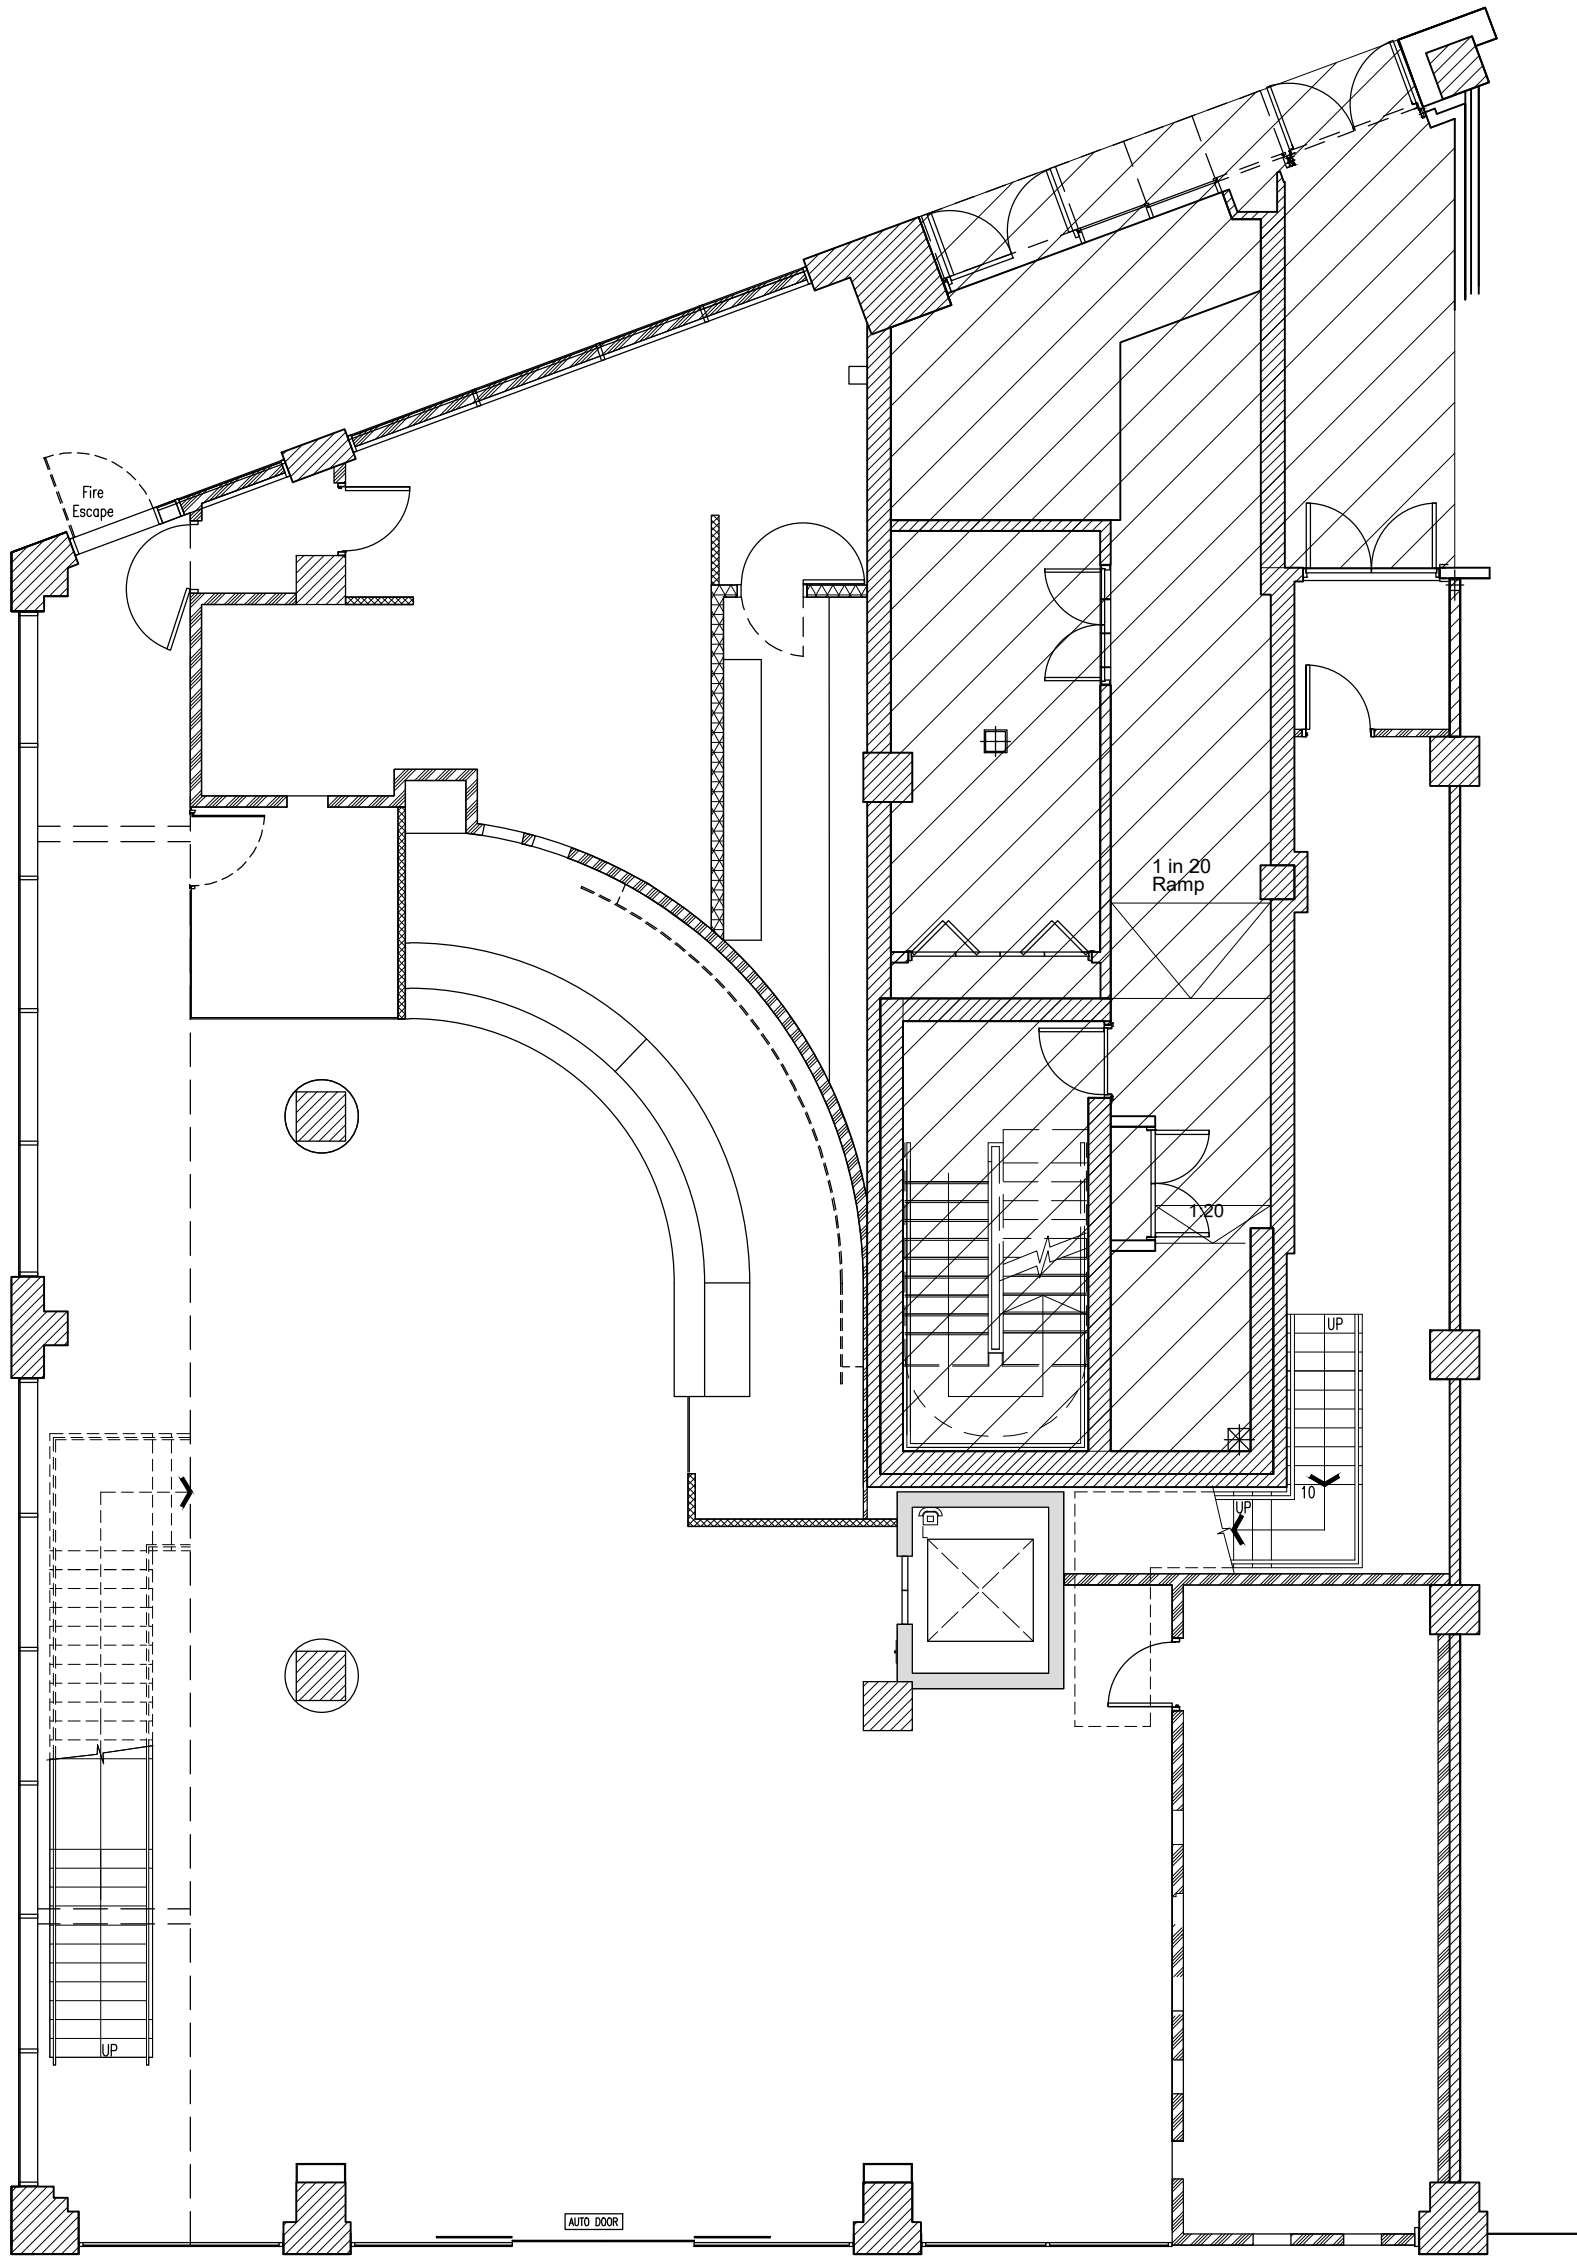
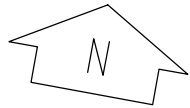


| STATUTORY STATUS |    |
|------------------|----|
| LISTED           | NO |
| CONSERVATION     | NO |

NOTE  
This drawing has been prepared from historical information that cannot be guaranteed accurate.  
Responsibility is not accepted for errors made by others in scaling from this drawing. All construction information should be taken from figured dimensions only. All dimensions should be checked on site prior to the manufacture of any components. No services should pass through or over the Boxes & Parcels room. No sprinklers to be located in the Comms Room

| DATE | REV | DRAWN | CHECKED | NOTES |
|------|-----|-------|---------|-------|
|------|-----|-------|---------|-------|

Project

BURY

1 THE ROCK, CENTRAL STREET  
BURY  
BL9 0JN  
PIM No.

Drawing Title

GROUND FLOOR LAYOUT  
AS EXISTING  
DAMAGE MITIGATION 2024

|                         |                |           |          |            |          |      |            |
|-------------------------|----------------|-----------|----------|------------|----------|------|------------|
| Branch                  | Sort Code      | Branch ID | Supplier | Project No |          |      |            |
| Scale                   | 1:100@A2       | Drawn     | ICT      | Checked    | —        | Date | 07/08/2024 |
| Drg.No                  | RMWBS10049_002 |           |          |            | Revision |      |            |
| Architectural Practice: |                |           |          |            |          |      |            |

PLANNING