
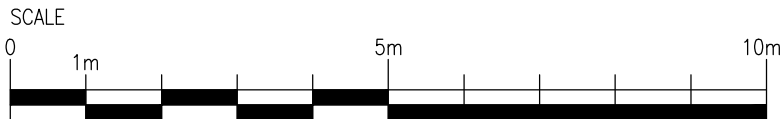


STATUTORY STATUS	
LISTED	NO
CONSERVATION	NO

NOTE
This drawing has been prepared from historical information that cannot be guaranteed accurate.
Responsibility is not accepted for errors made by others in scaling from this drawing. All construction information should be taken from figured dimensions only. All dimensions should be checked on site prior to the manufacture of any components. No services should pass through or over the Boxes & Parcels room. No sprinklers to be located in the Comms Room

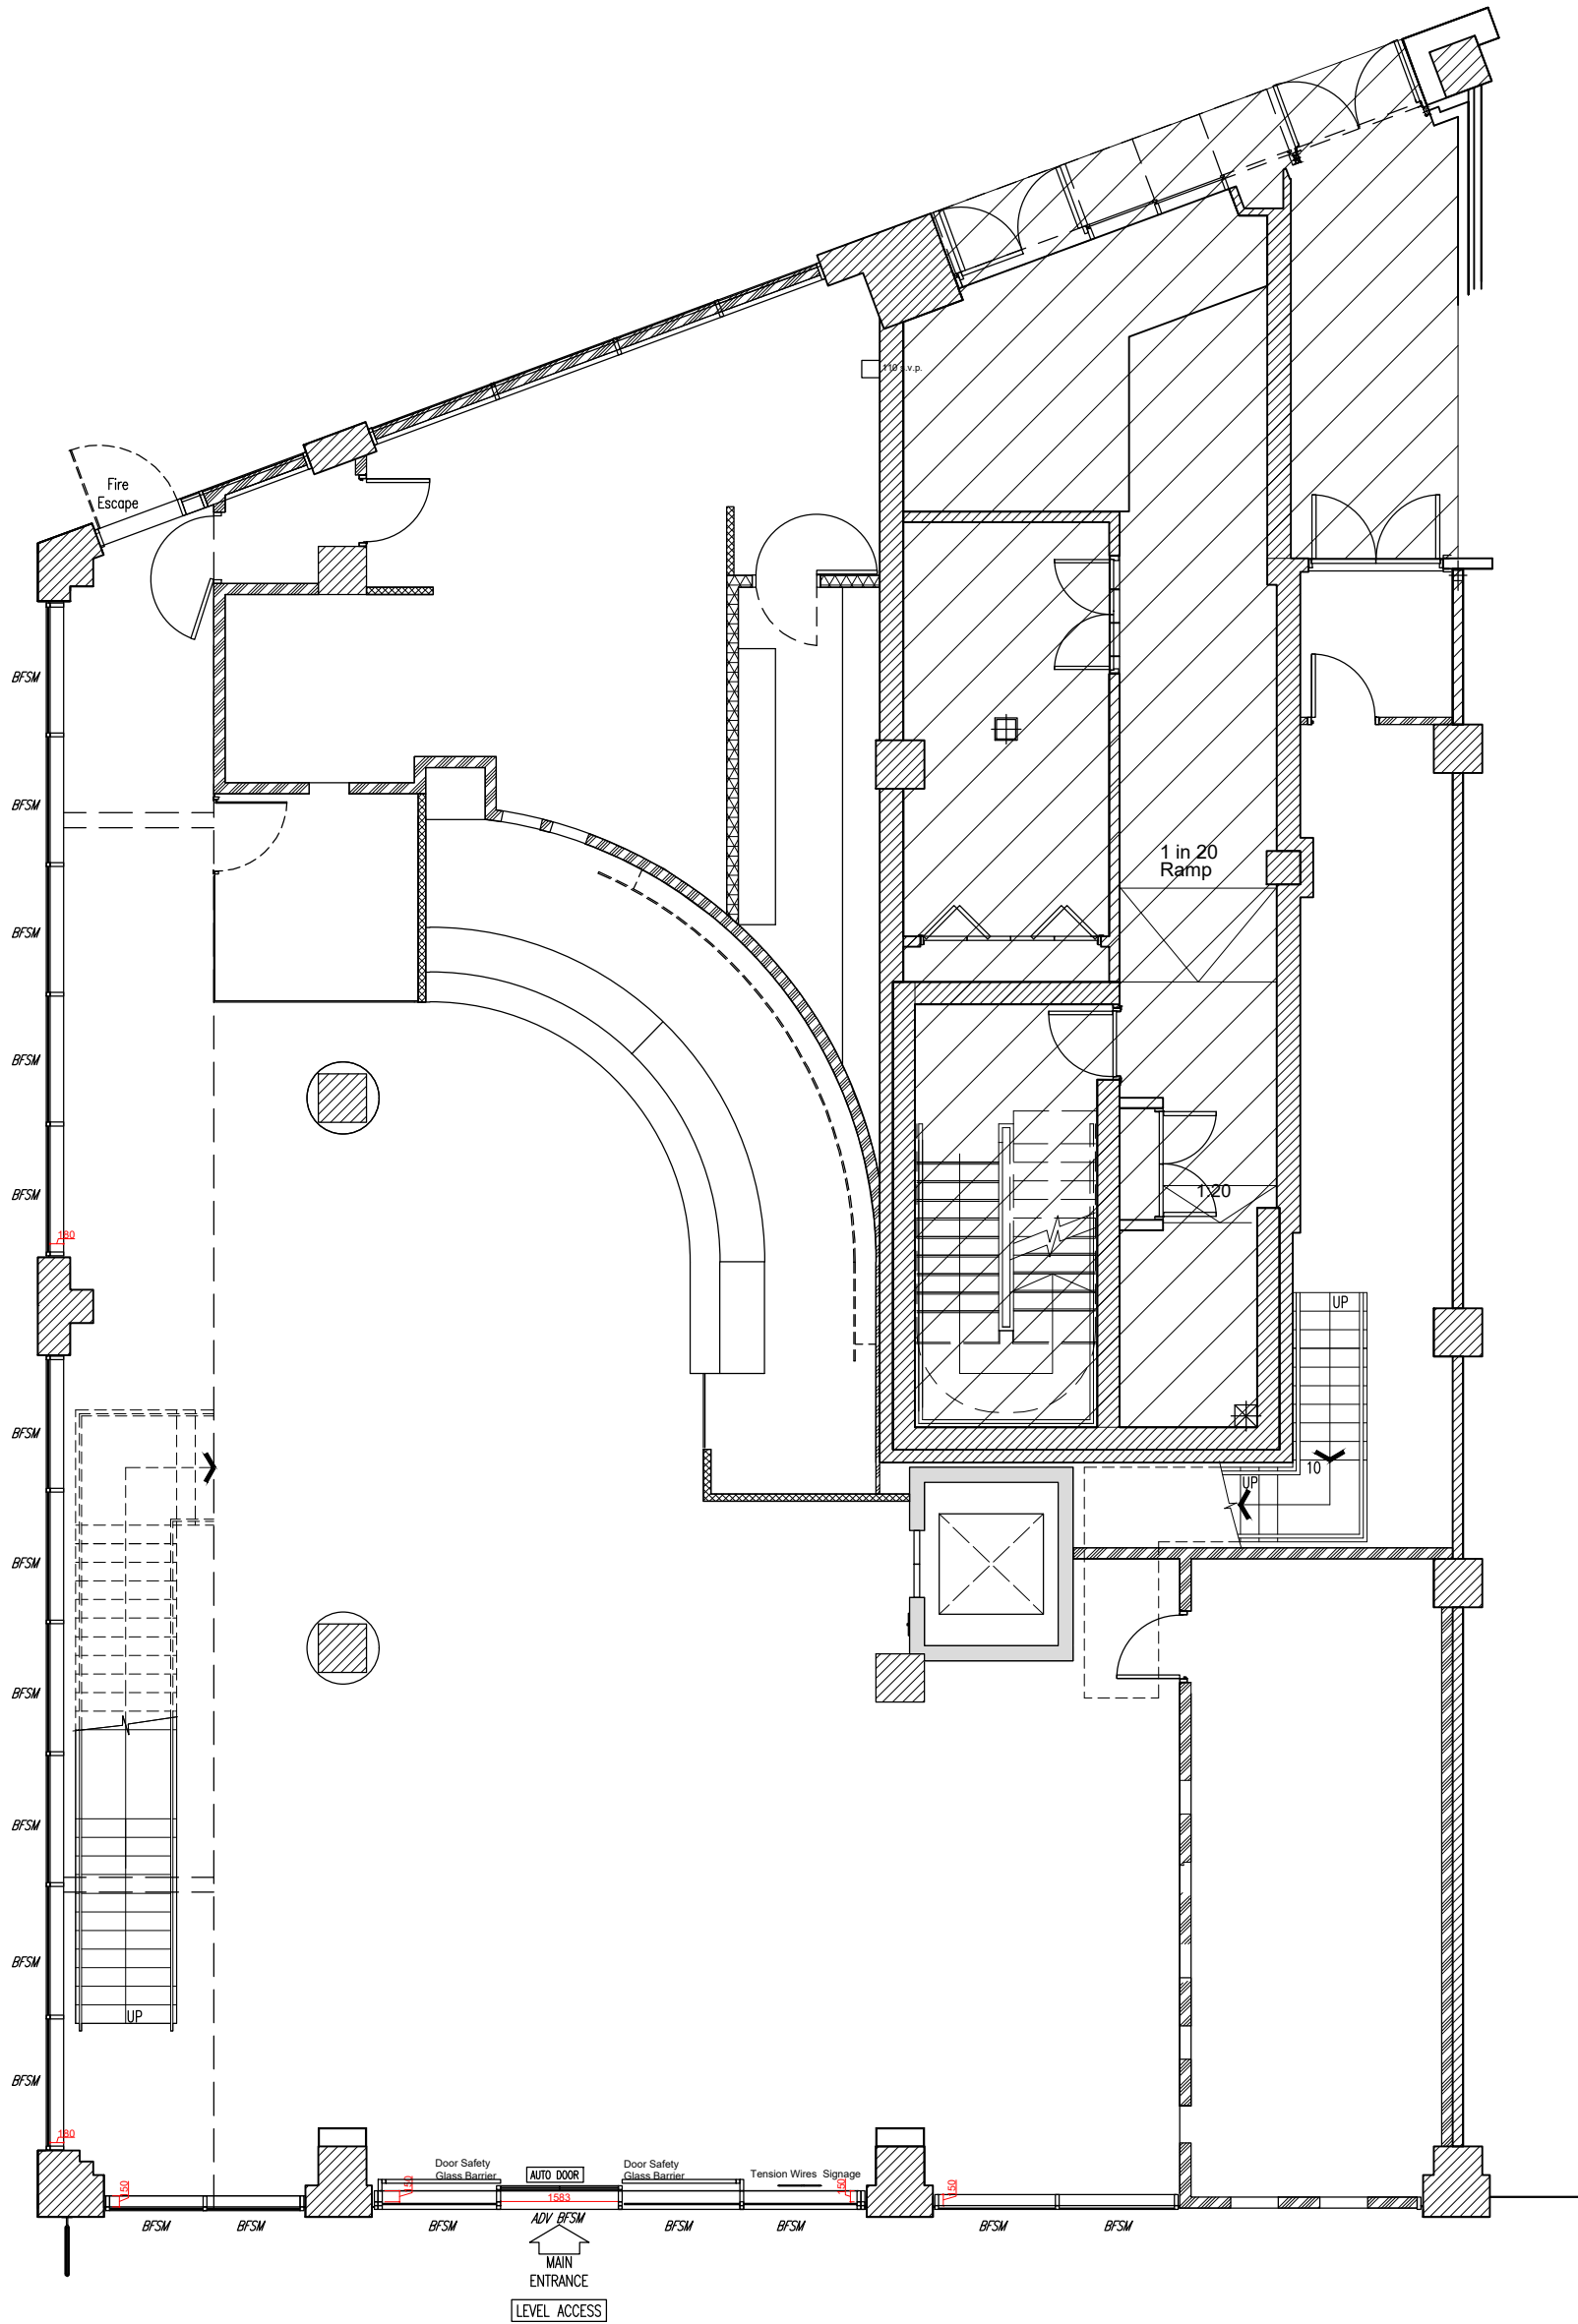

PLANNING

01/11/2024	B	ICT	.	Drawings redacted and stamped for planning.
10/09/2024	A	ICT	.	Drawings stamp updated to FSD only.

DATE	REV	DRAWN	CHECKED	NOTES
------	-----	-------	---------	-------

Project

BURY

1 THE ROCK, CENTRAL STREET
BURY
BL9 0JN
PIM No.

Drawing Title			
GROUND FLOOR LAYOUT AS PROPOSED DAMAGE MITIGATION 2024			
Branch Sort Code		Branch ID	Supplier Project No RMWBS10049
Scale 1:100@A2	Drawn ICT	Checked —	Date 07/08/2024
Drg.No RMWBS10049_012			Revision B
Architectural Practice:			