


Barclays Bank, 1 The Rock, Central Street, BL9 0JN

Location Plan
1:1250 @A4

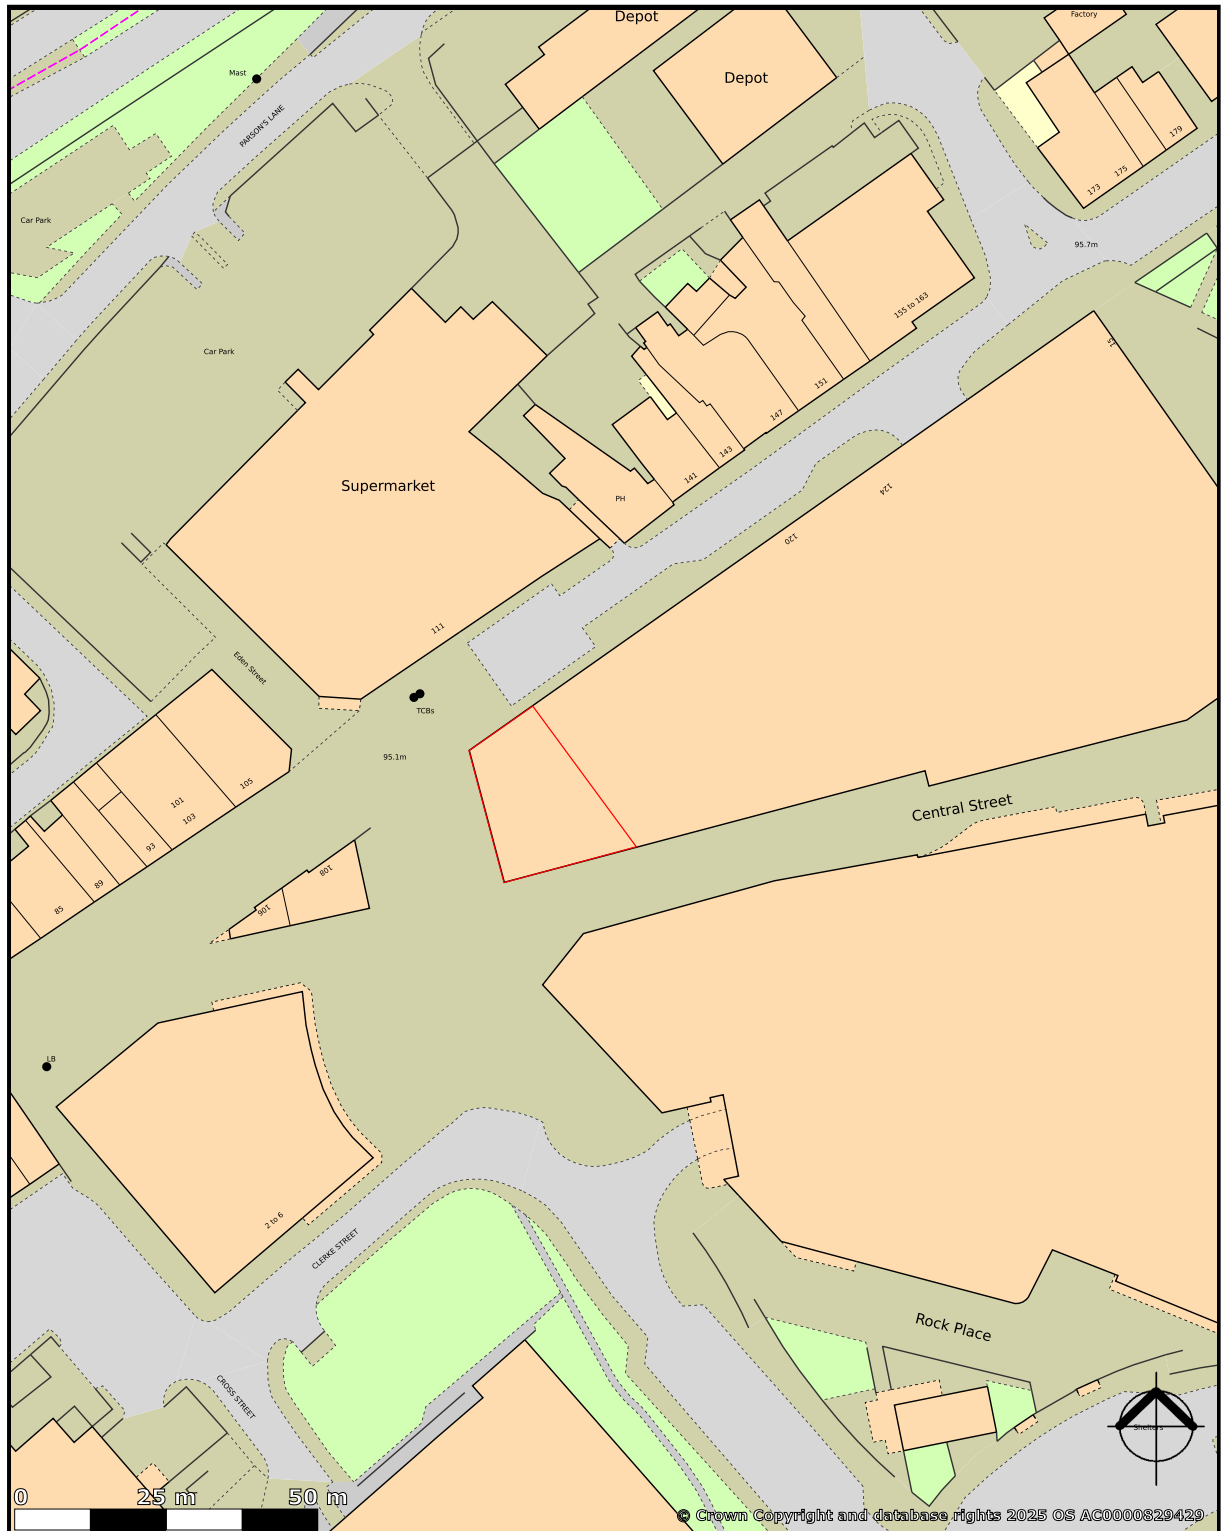

created on **edozo**

Plotted Scale - 1:1,250