

- KEY
- ①

New framed shopfront with laminated glazing to replace existing.
Shopfront frame system installed on ground floor to match existing first floor finish.

②

New framed laminated glazing panels:
32.8mm Double glazed units (10.8mm clear laminate / 14mm mill spacer / 8mm tough soft coat low 'e' & 90% argon filled).

③

New 600mm high internally illuminated individual letters externally mounted on buzz bars. Aluminium and acrylic.

④

New internally illuminated projecting sign to be installed on landlords existing fixing (winter silver vinyl face) - Aluminium and acrylic.

⑤

Existing first floor glazing to be retained.

⑥

New glazing manifestation to match existing.

⑦

Safety manifestation.

⑧

New infill panel to match existing finish.

STATUTORY STATUS	
LISTED	NO
CONSERVATION	NO

NOTE
This drawing has been prepared from historical information that cannot be guaranteed accurate.
Responsibility is not accepted for errors made by others in scaling from this drawing. All construction information should be taken from figured dimensions only. All dimensions should be checked on site prior to the manufacture of any components. No services should pass through or over the Boxes & Parcels room. No sprinklers to be located in the Comms Room

28-11-2024	G	ICT	-	Notes 2, 3 & 4 updated. Note 8 added.
04-09-2024	F	ICT	-	Drawing stamp updated to FSD only.
27-08-2024	E	ICT	-	Transoms added to ground floor glazing. Glazing spec amended.
08-08-2024	D	ICT	-	Transoms omitted. Glazing spec amended.
07-08-2024	C	ICT	SW	Stamp updated to OSD
17-07-2024	B	ICT	SW	Revised following: 240710 ISG Barclays Shopfront Project Combined Comments RGB. Projecting sign noted to align with landlords specs. Notes 6 & 7 added.
12.07.2024	A	ICT	-	Revised following CRES BUK CSO Shopfront Specification




DATE :	REV	DRAWN	CHECKED	NOTES
--------	-----	-------	---------	-------

Project
BURY
1 THE ROCK, CENTRAL STREET
BURY
BL9 0JN
PIM No.



Drawing Title
**SIDE ELEVATION - OPTION 2
AS PROPOSED
DAMAGE MITIGATION 2024**

Branch Sort Code	Branch ID	Supplier Project No RMWBS10049	
Scale 1:100@A3	Drawn ICT	Checked —	Date 12/07/2024
Drg.No RMWBS10049_032			Revision G
Architectural Practice:			

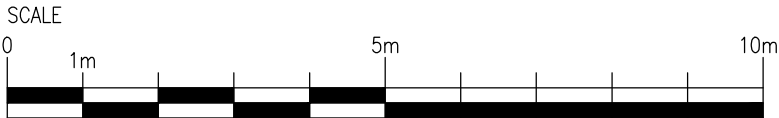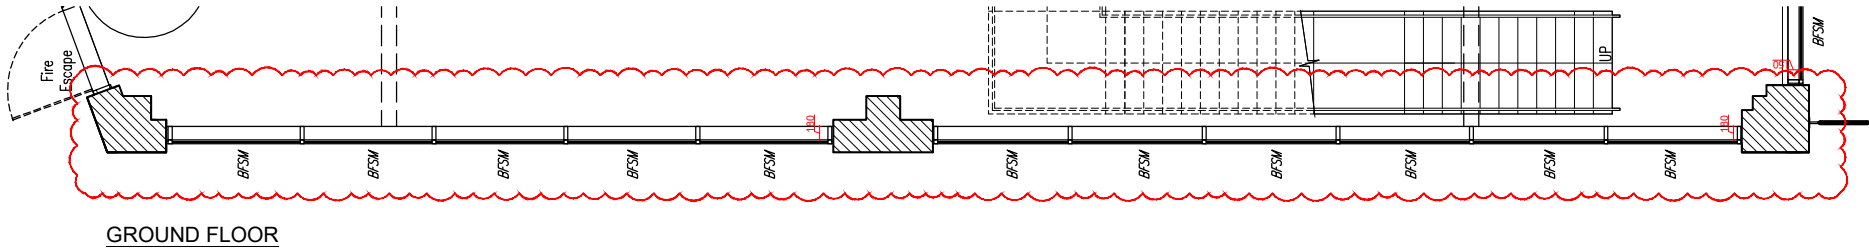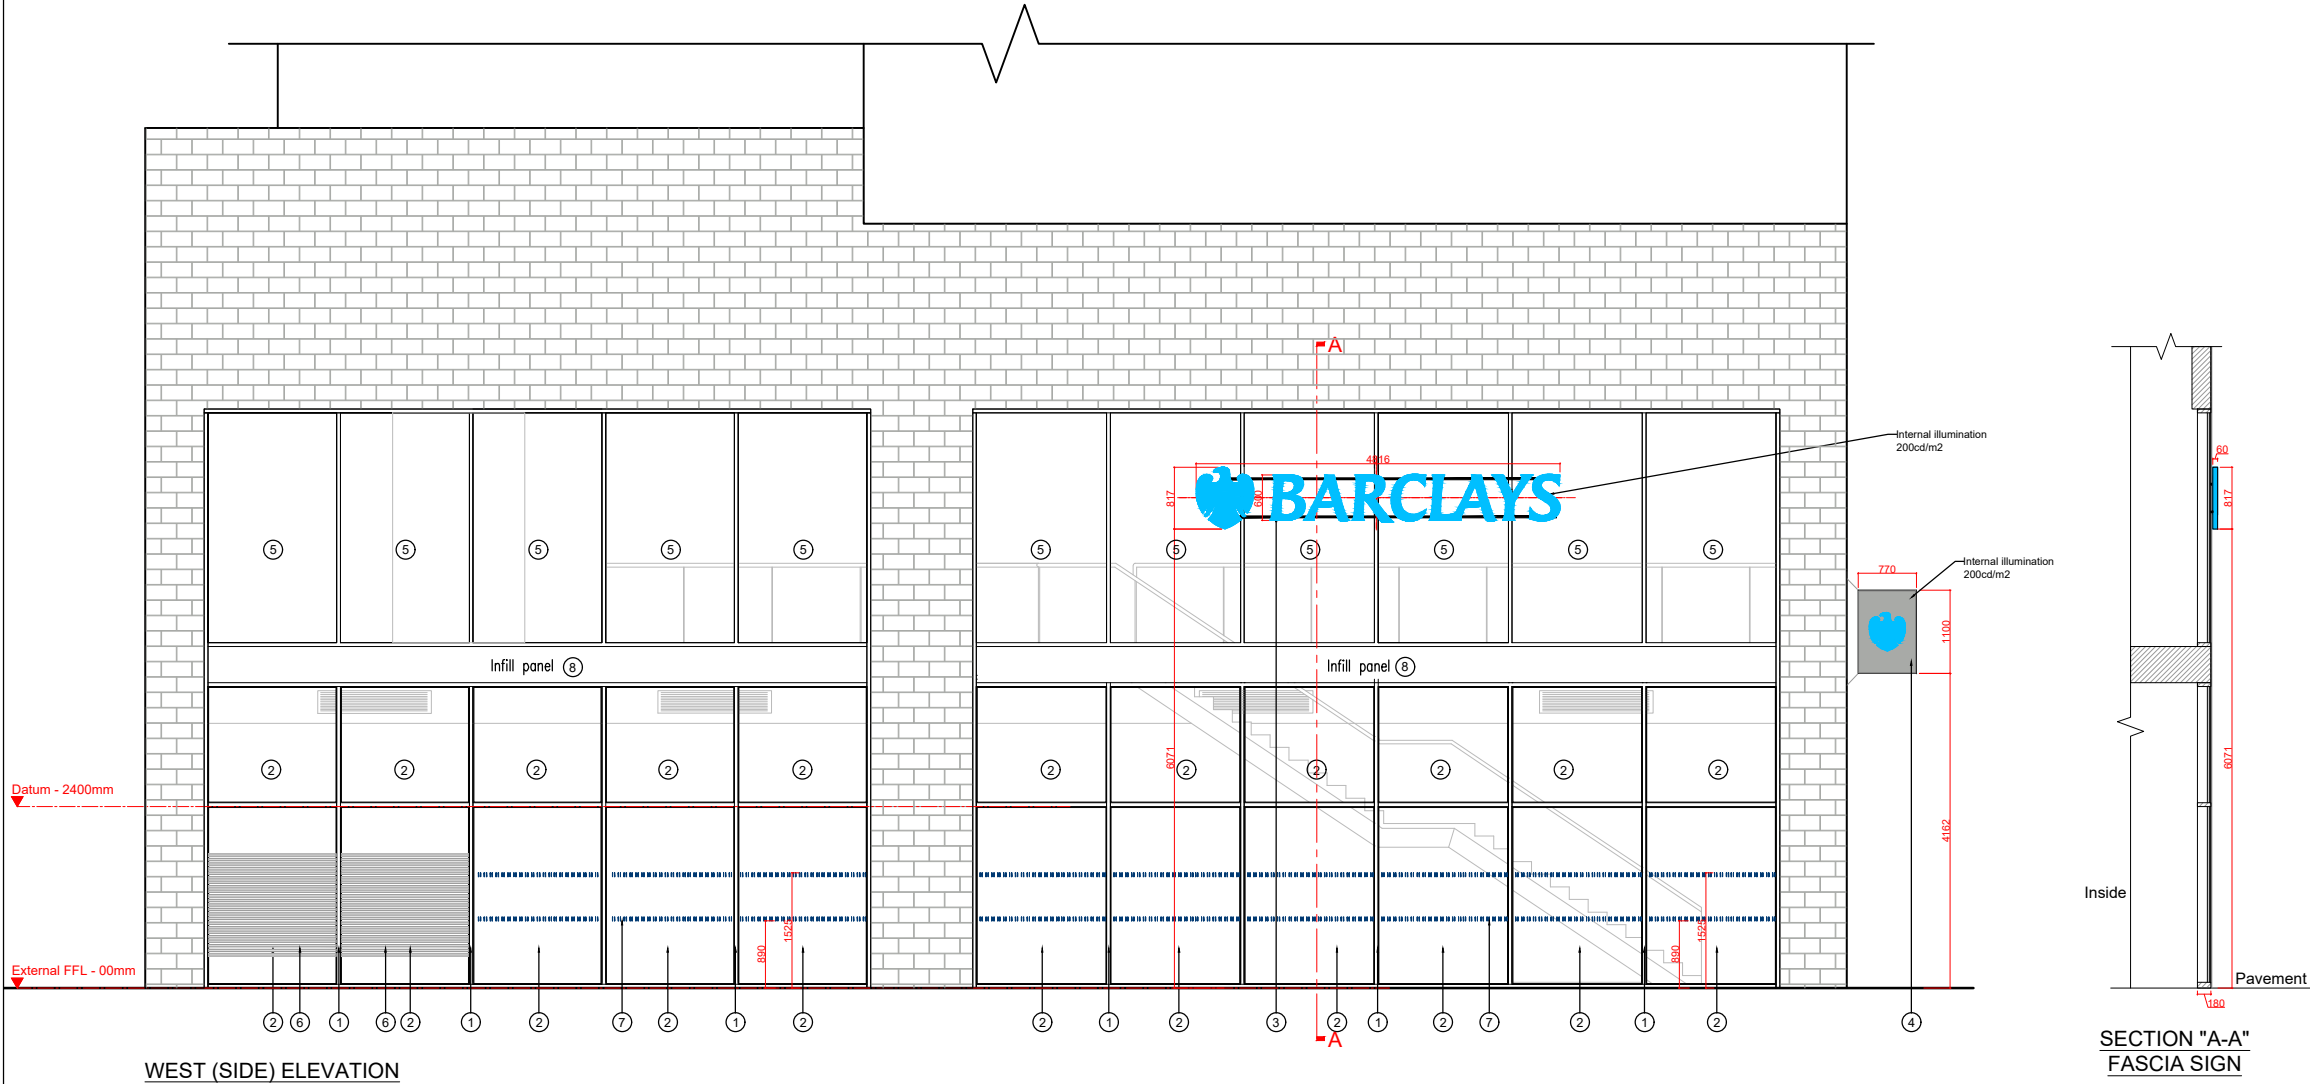

PLANNING