




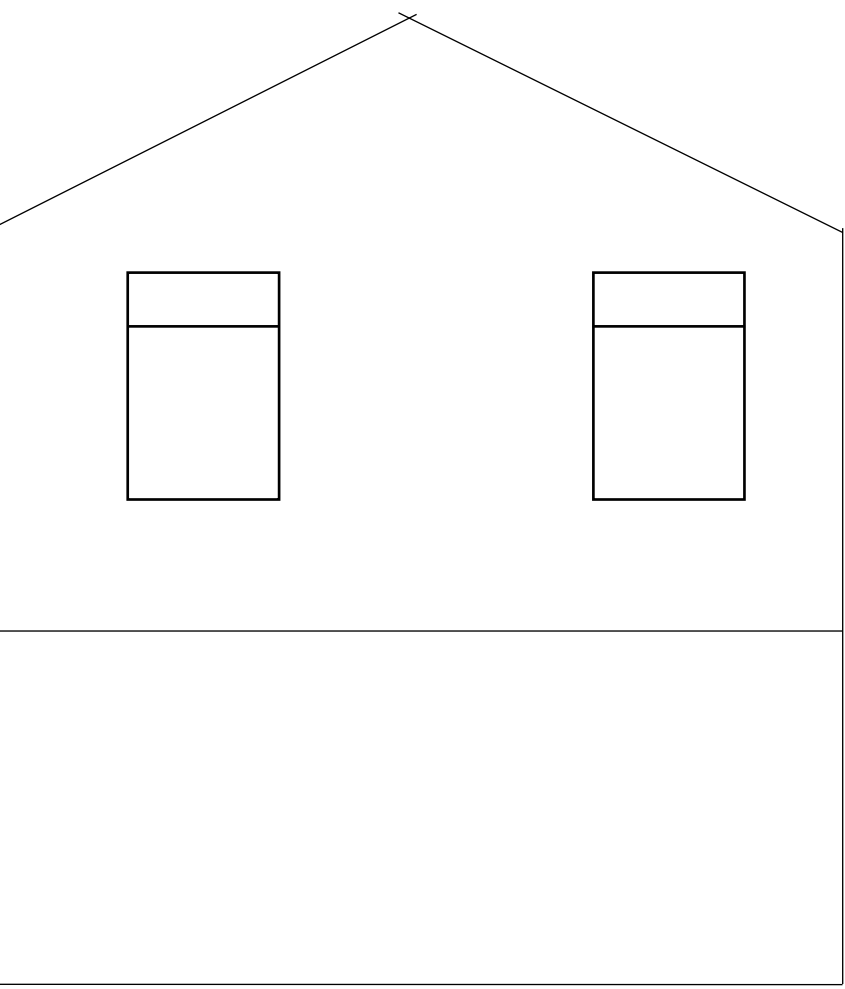


North West Elevation
Existing

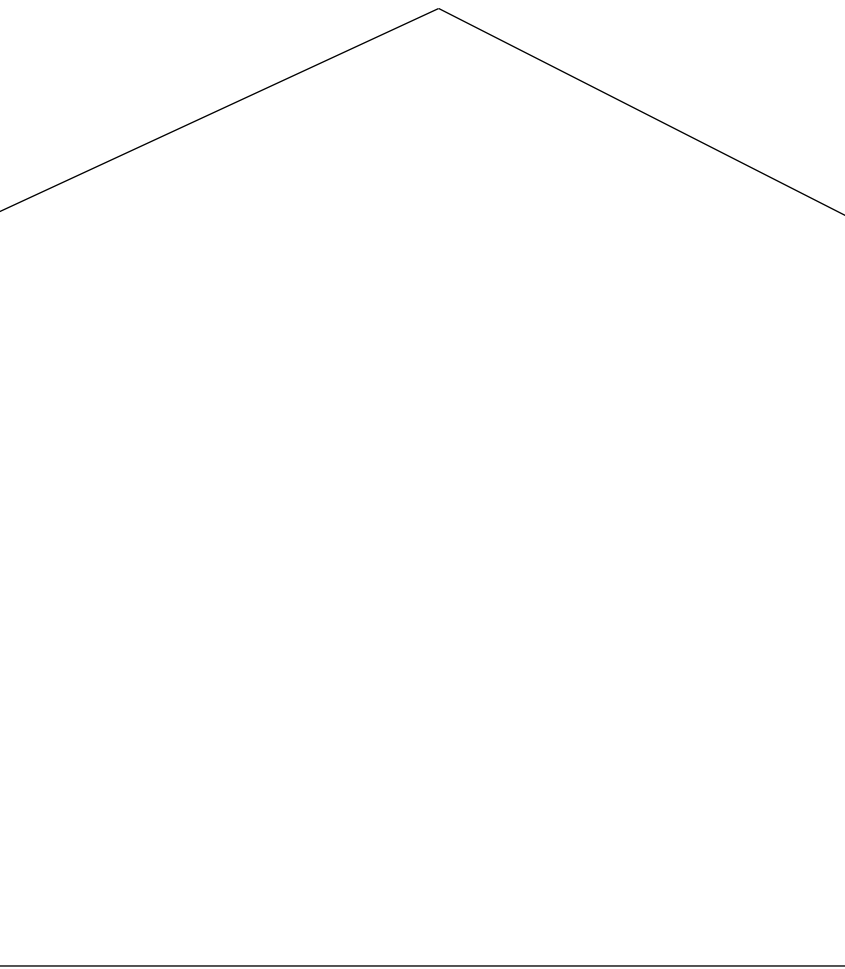

South East
Existing

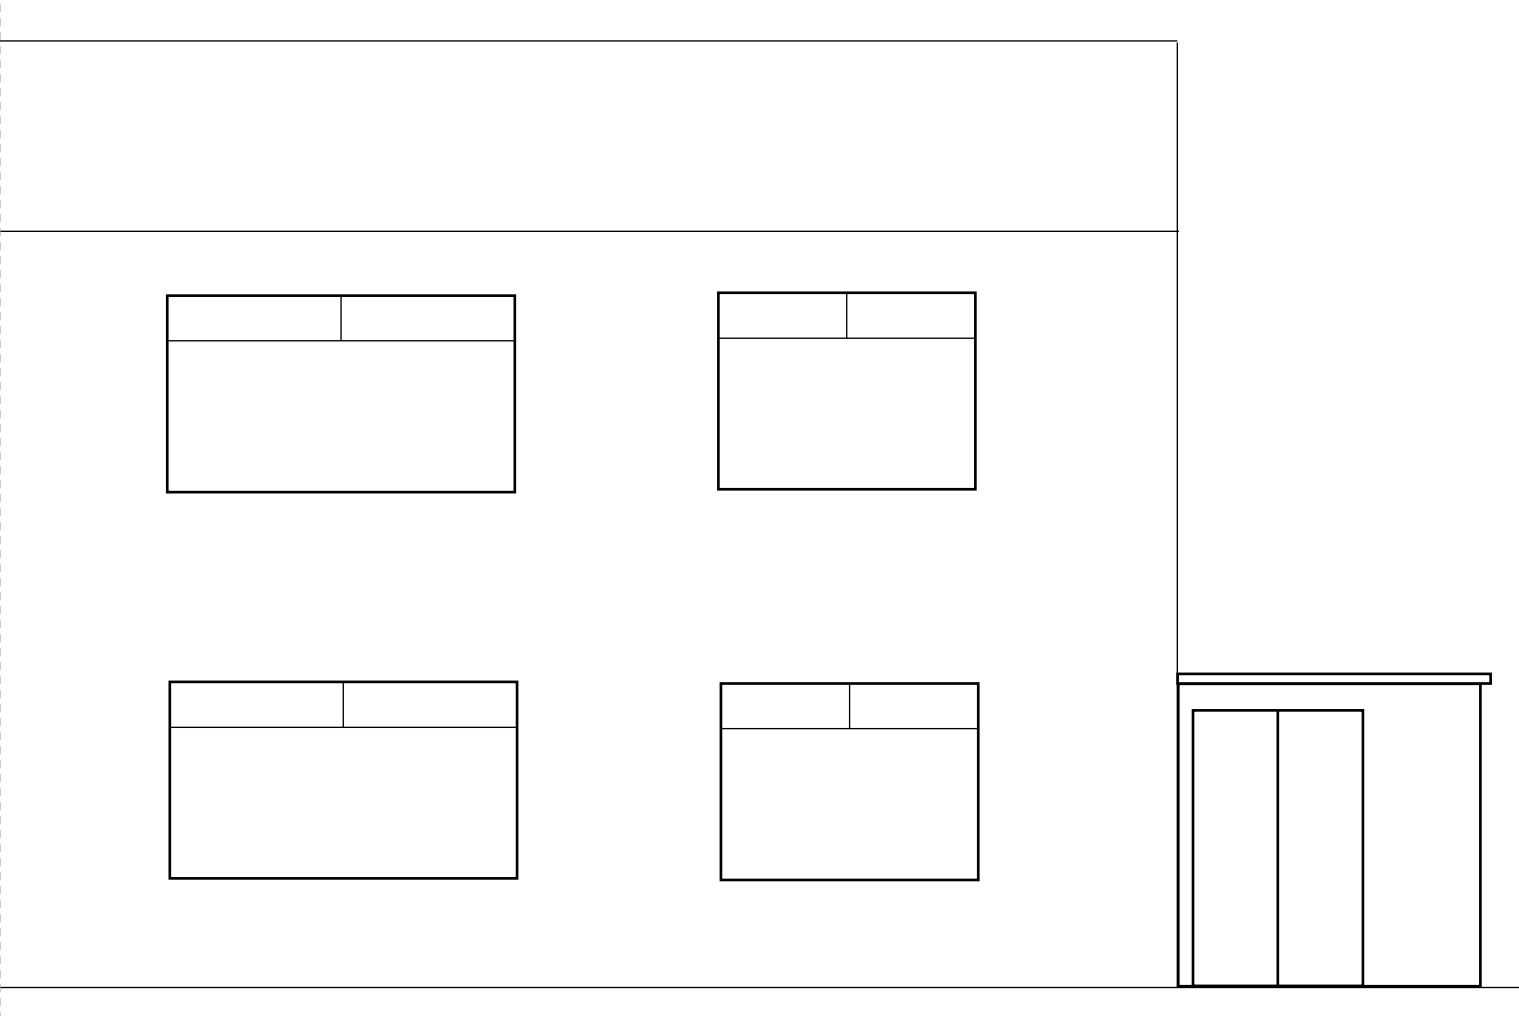

North East Elevation
Existing

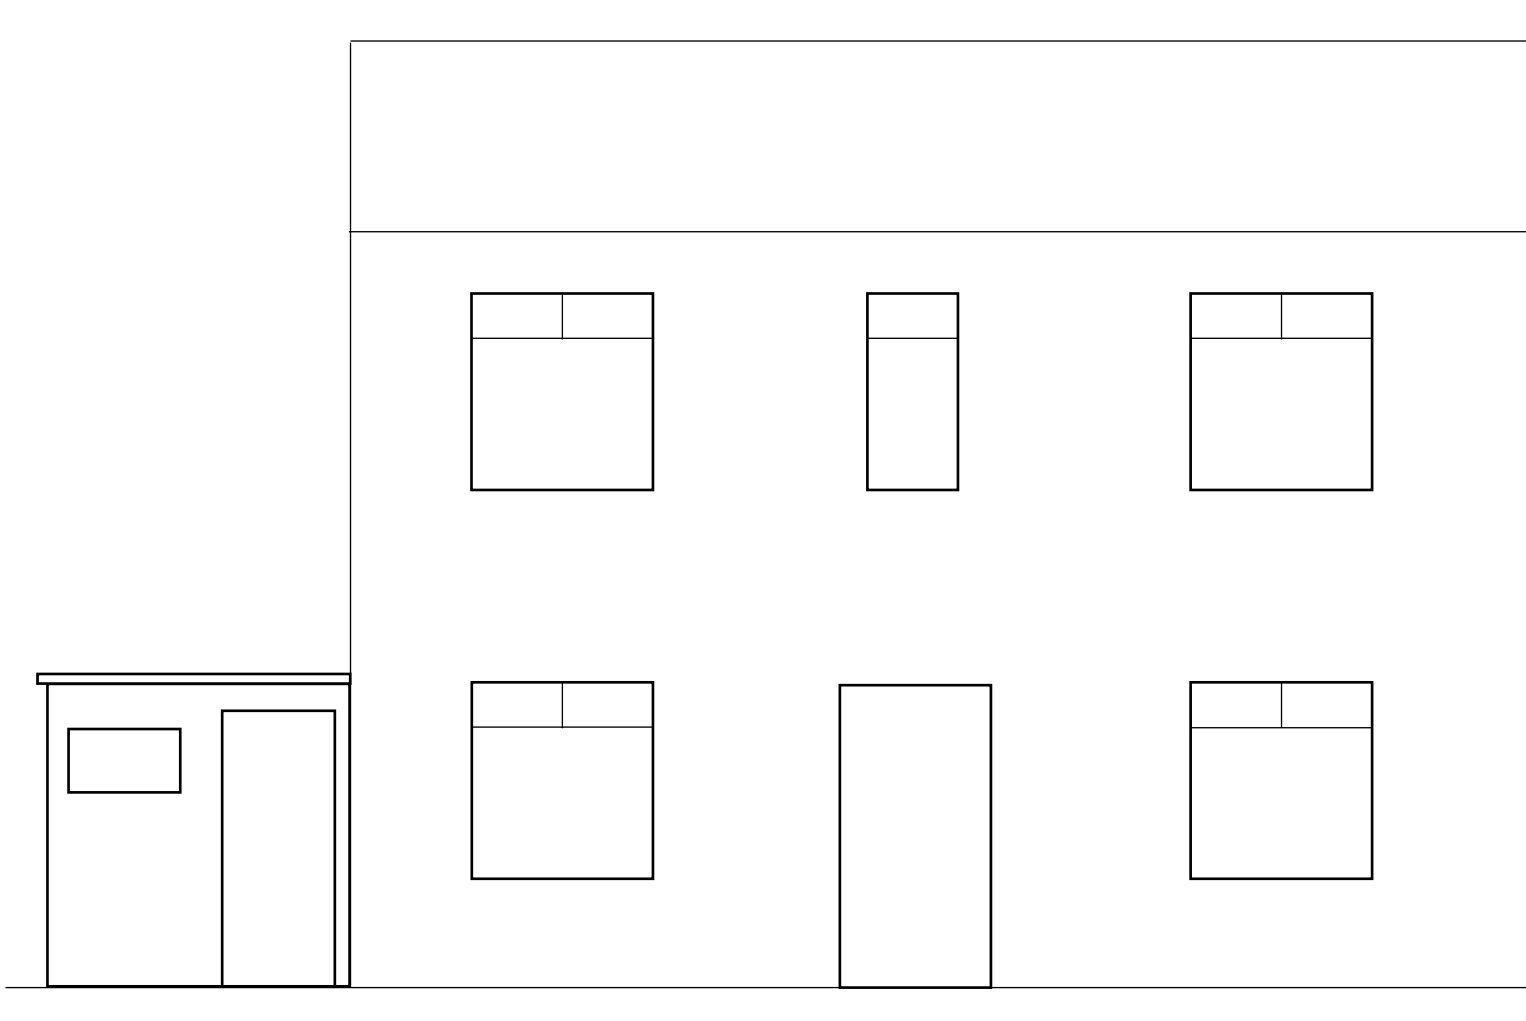

South West Elevation
Existing